



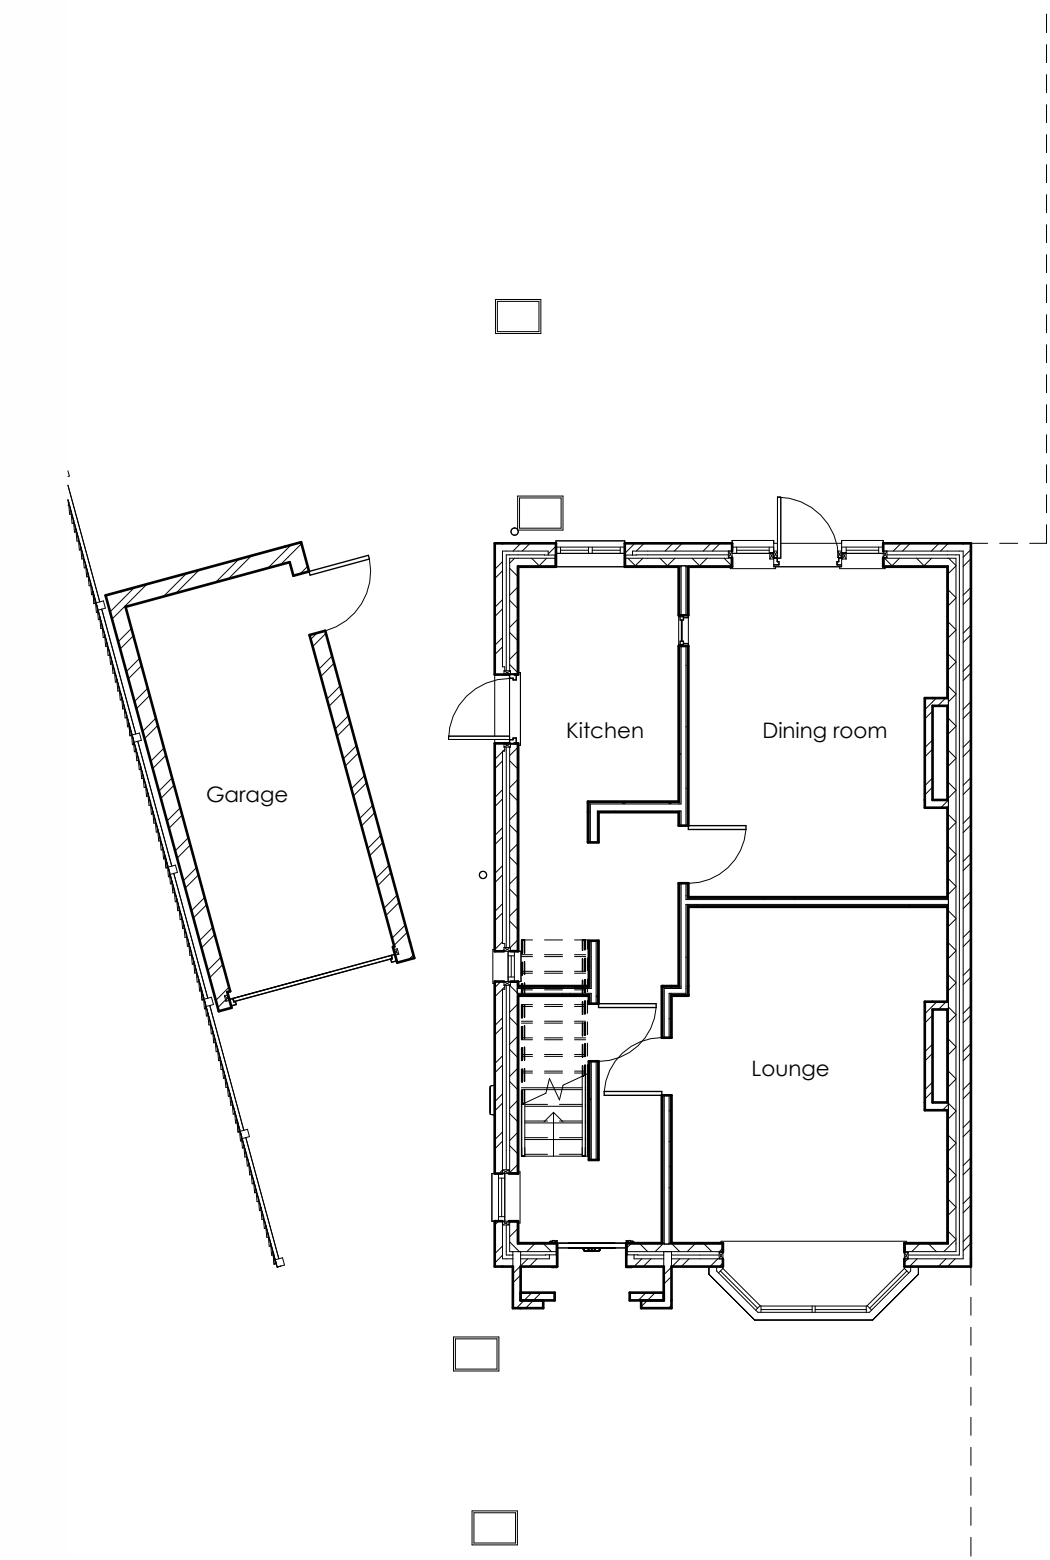

1 Existing Ground Floor
1 : 100

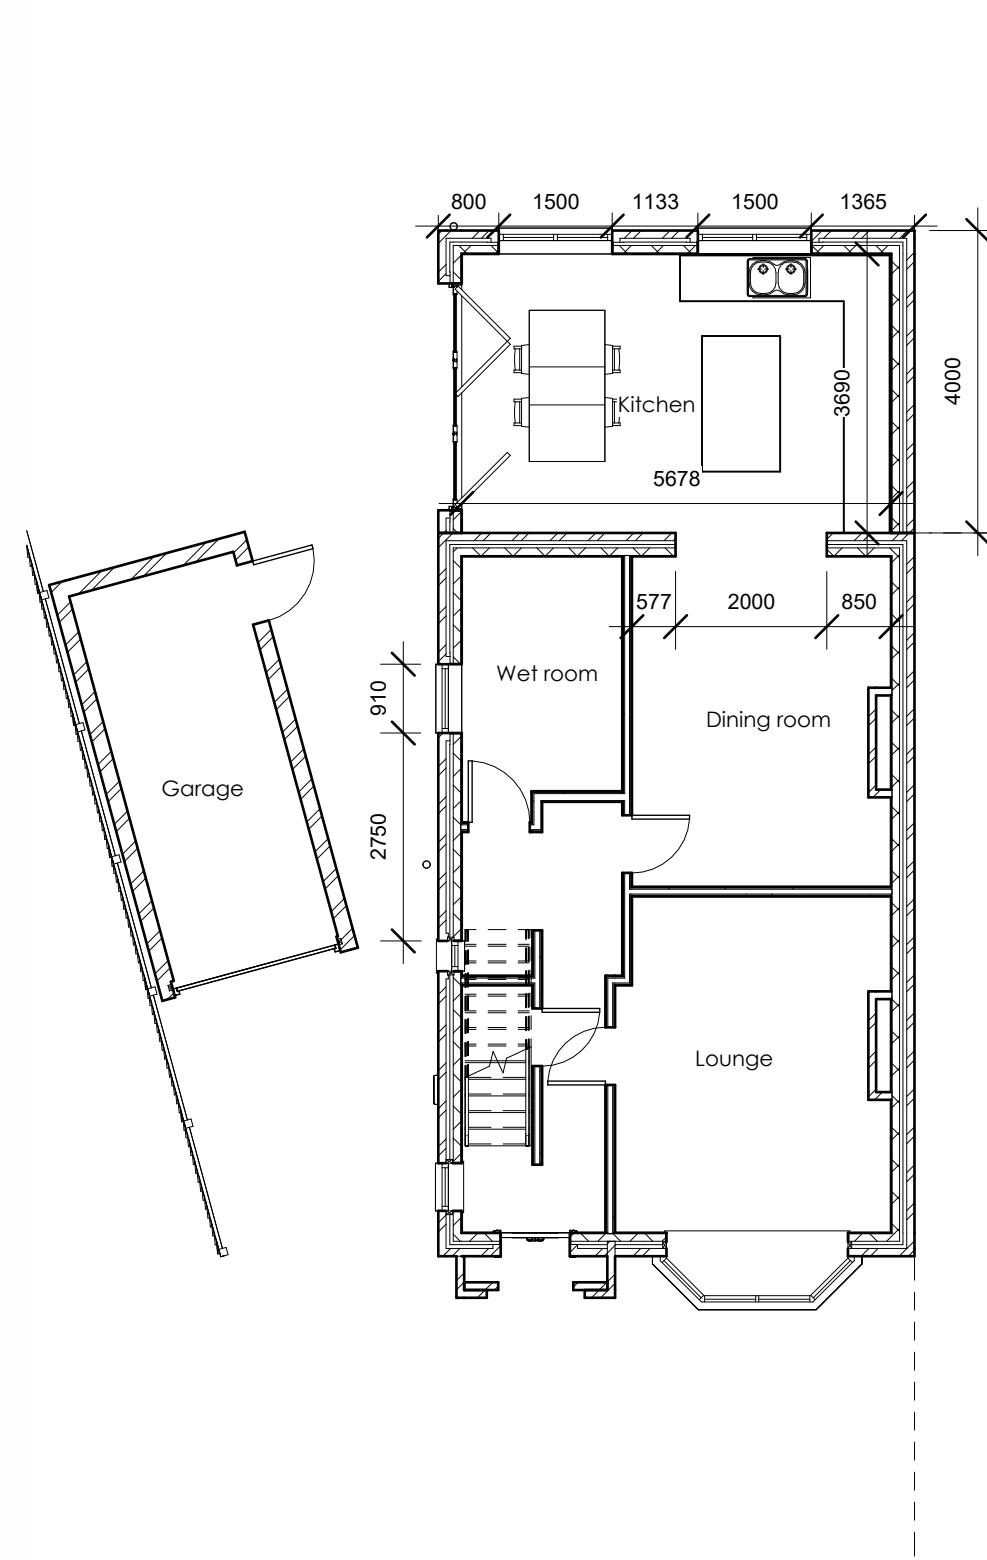


2 Proposed Ground Floor
1 : 100


7 Existing Side A Elevation
1 : 100




8 Proposed Side A Elevation
1 : 100

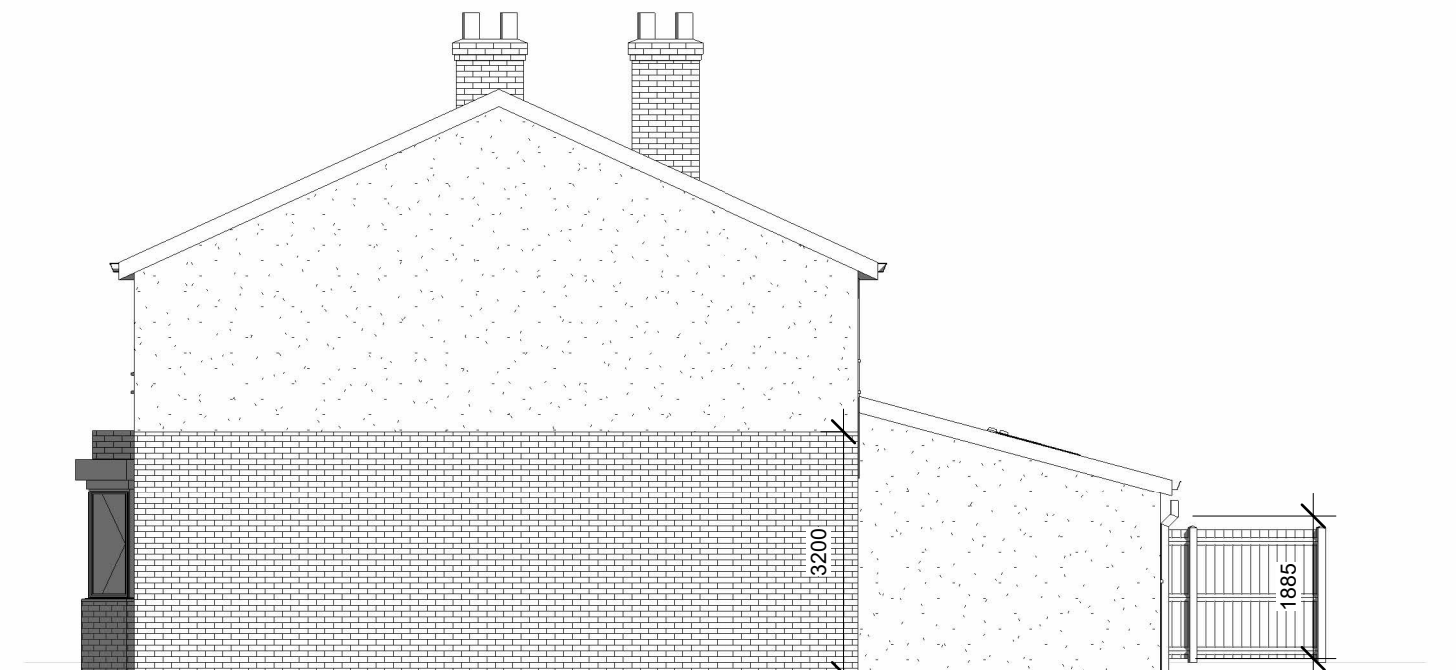

9 Existing Side B Elevation
1 : 100

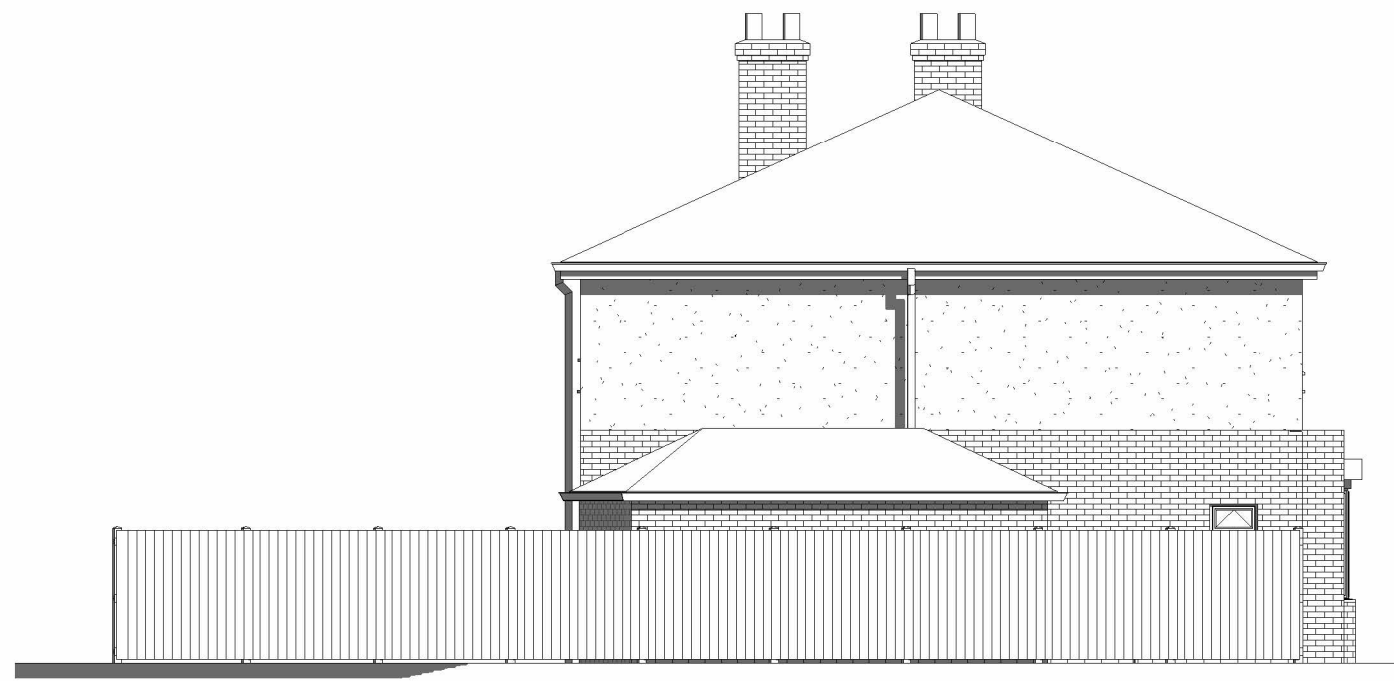

10 Proposed Side B Elevation
1 : 100

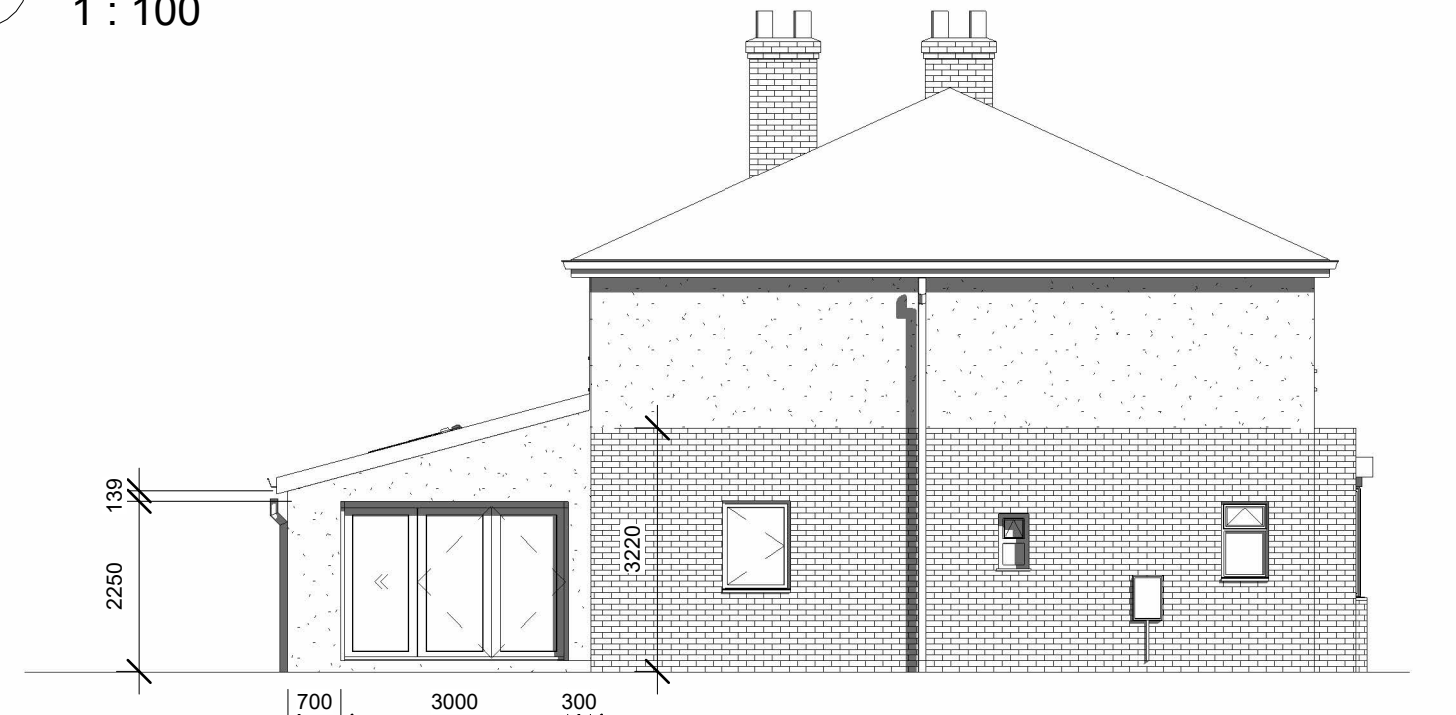

3 Existing Front Elevation
1 : 100



4 Proposed Front Elevation
1 : 100




11 3D View 1




5 Existing Rear Elevation
1 : 100



6 Proposed Rear Elevation
1 : 100

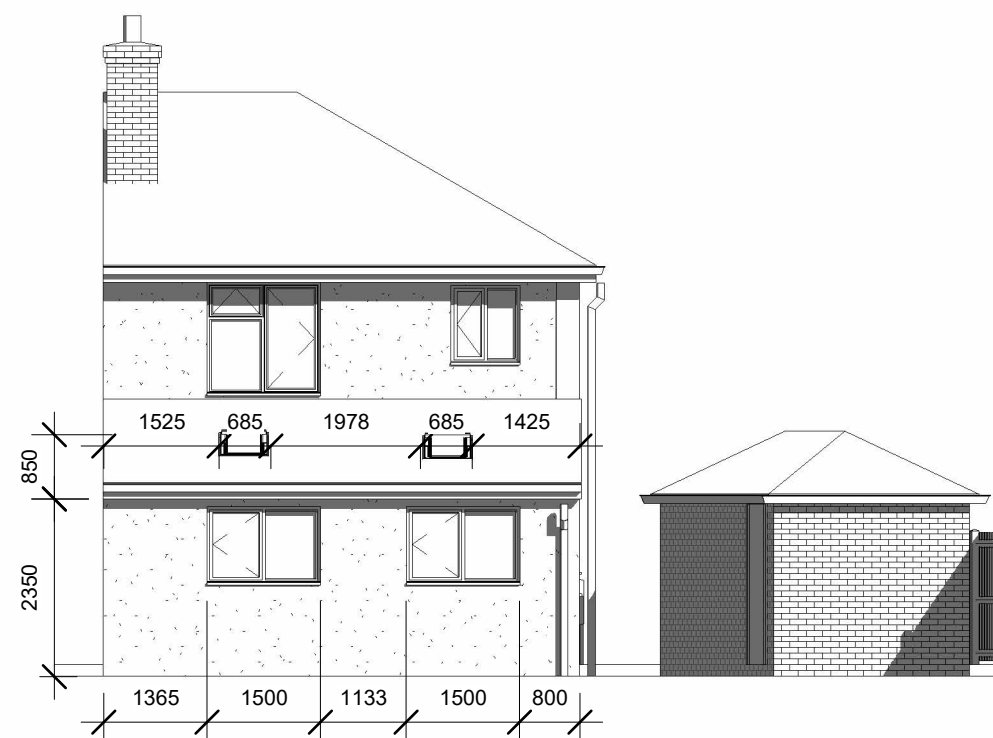

13 Block Plan
1 : 500

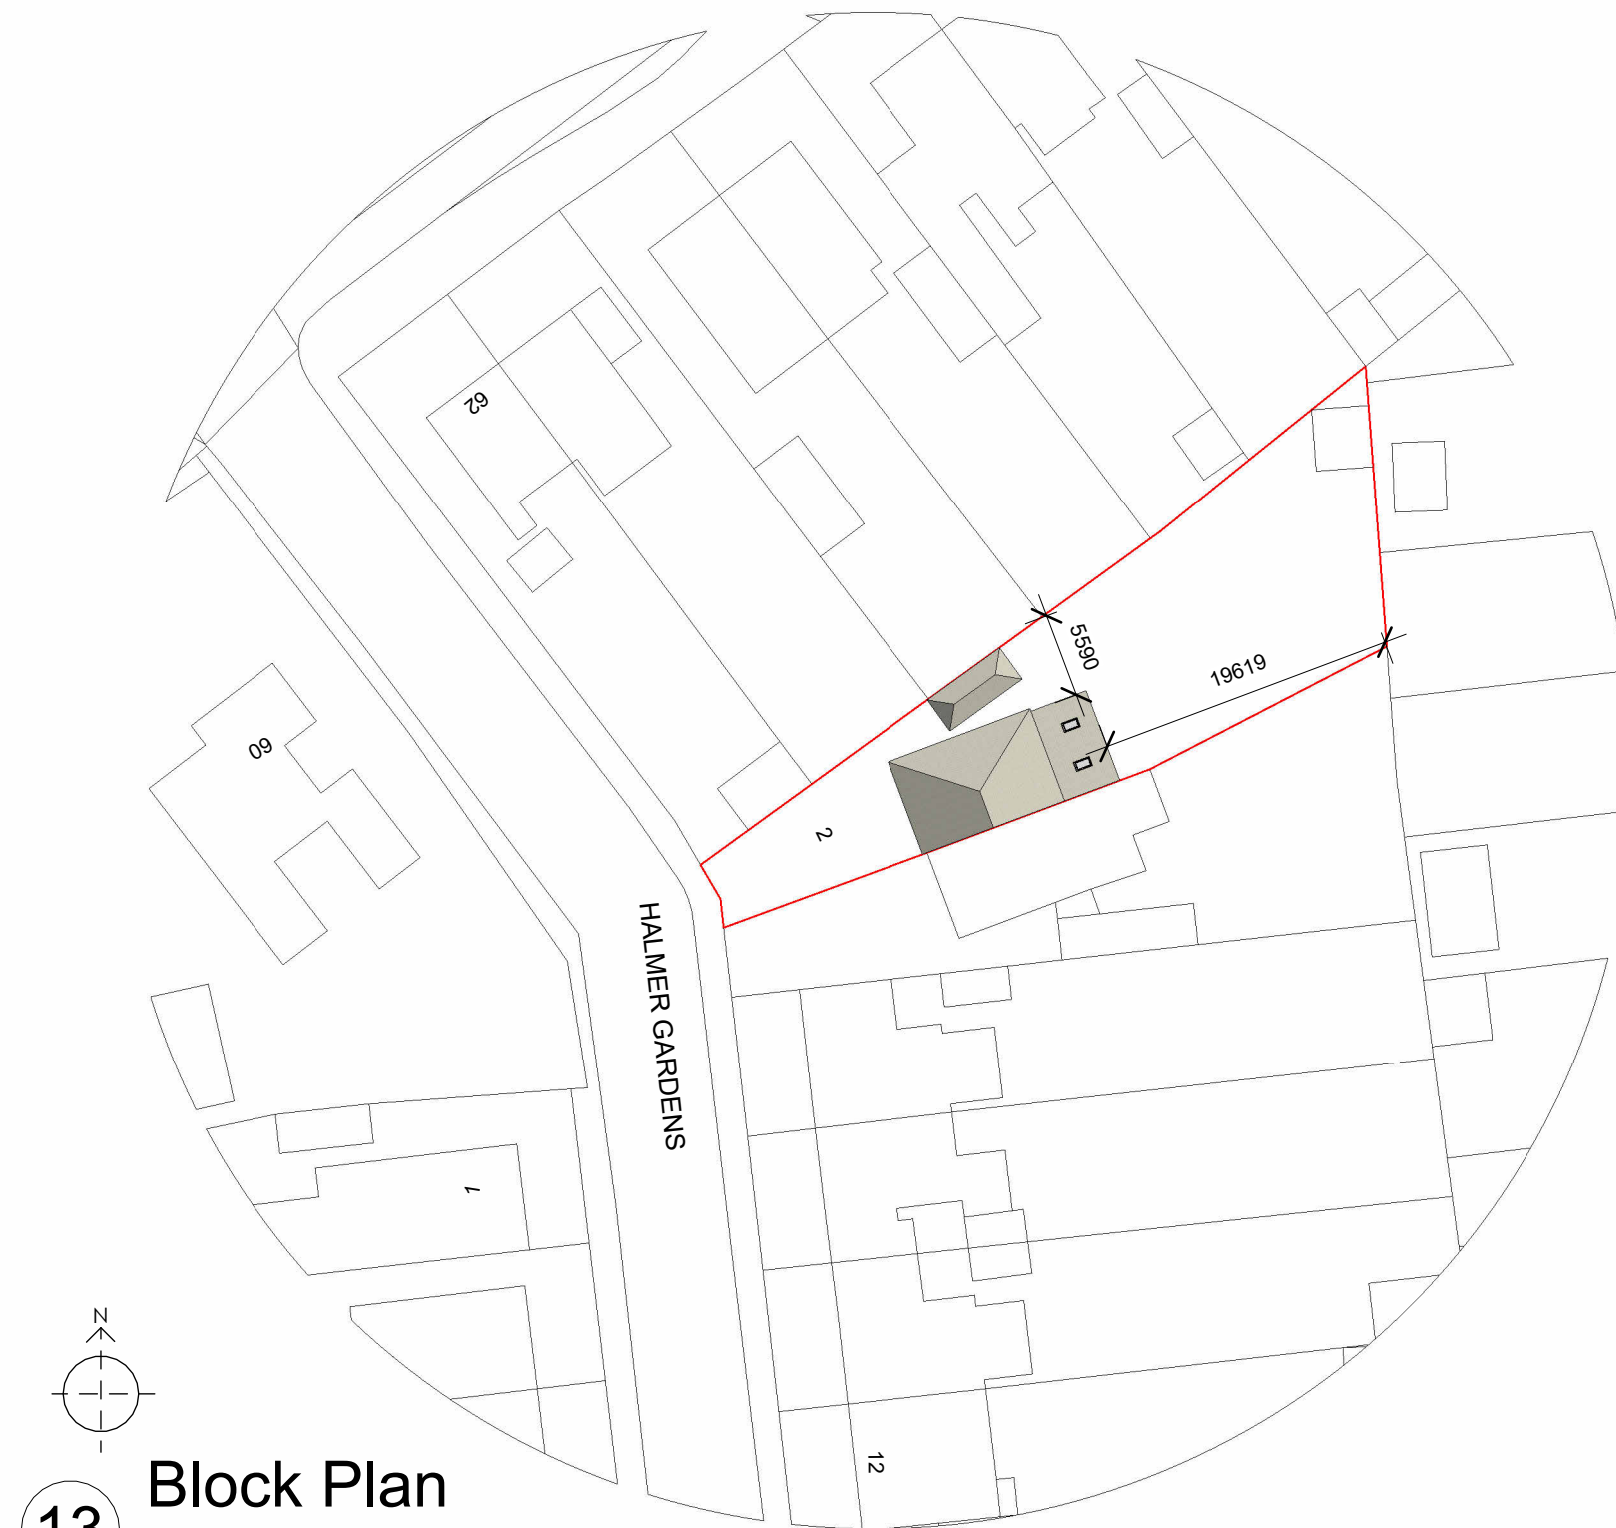

Do not scale from the drawings. EXCEPT FOR THE PURPOSES OF PLANNING
Dimensions to be checked on site, where discrepancies occur, seek advice from the client's
representative for clarification. The drawings & specifications are a guide as to what is required to
comply with the current building regulations. This does not imply that this is the only acceptable way of
achieving building regulations approval. Alternative 'similar approved' products may be used at the
discretion of the Building Inspector. No liability is accepted for any loss of any sort or additional
expense incurred consequent on any variation to the layout or specification that may be required as a
result of site conditions, availability of materials, custom or practice, the requirements of the Building
Inspector or any other circumstances.



7 Shaftesbury Ave
Sawley
NG10 3FG
Creative, Professional, Architectural Technician
T: 01159 724355 M: 07305 781990
E: admin@shaftesburydesignpractice.co.uk
www.shaftesburydesignpractice.co.uk



Project Address
2 Halmer Gardens, Spalding
PE11 2EF

Planning Application

Project Information

Sheet Information

Eugene Bench

Planning Drawing

Project # SDP-23-699

Date September 2025

Drawn By ABB

Sheet Number

A101

Page Size A1

