



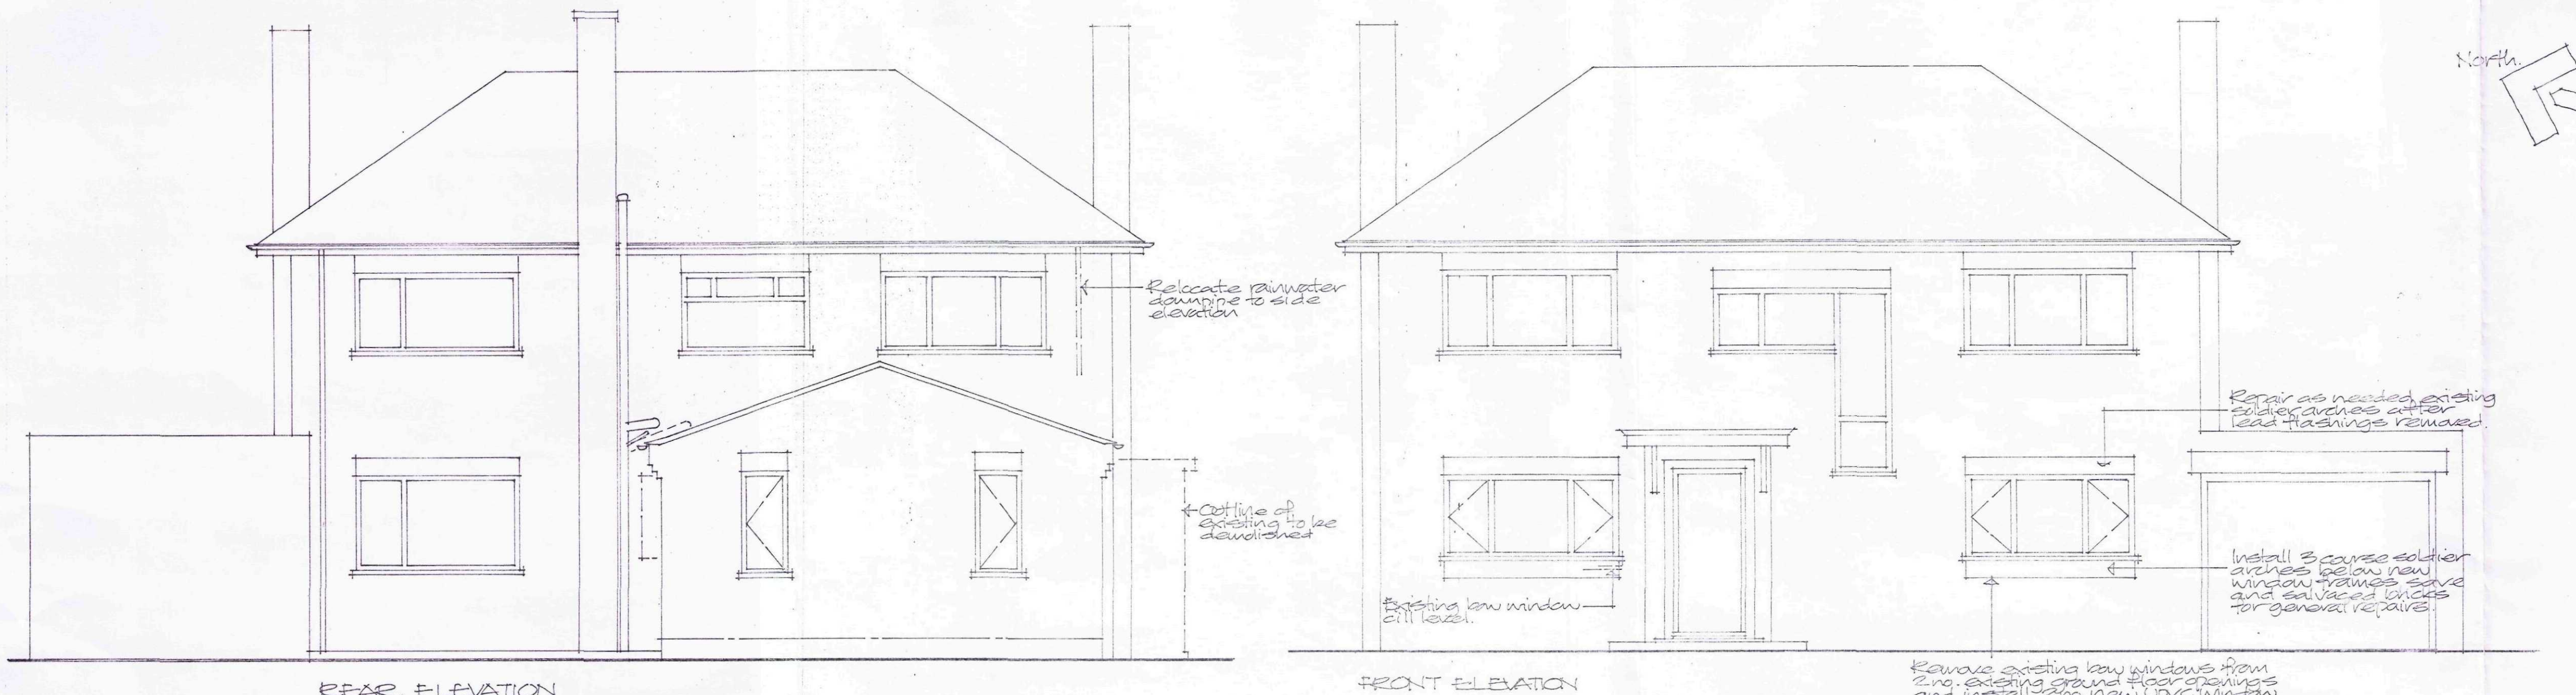


REAR ELEVATION


FRONT ELEVATION

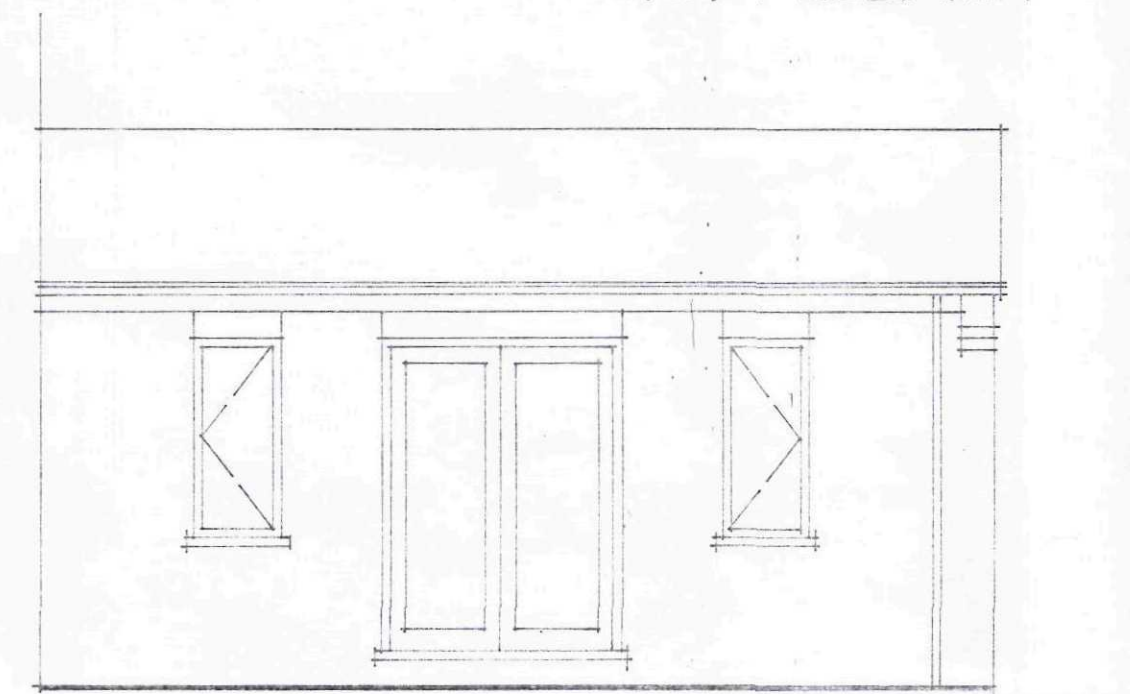


SIDE ELEVATION OF EXTENSION

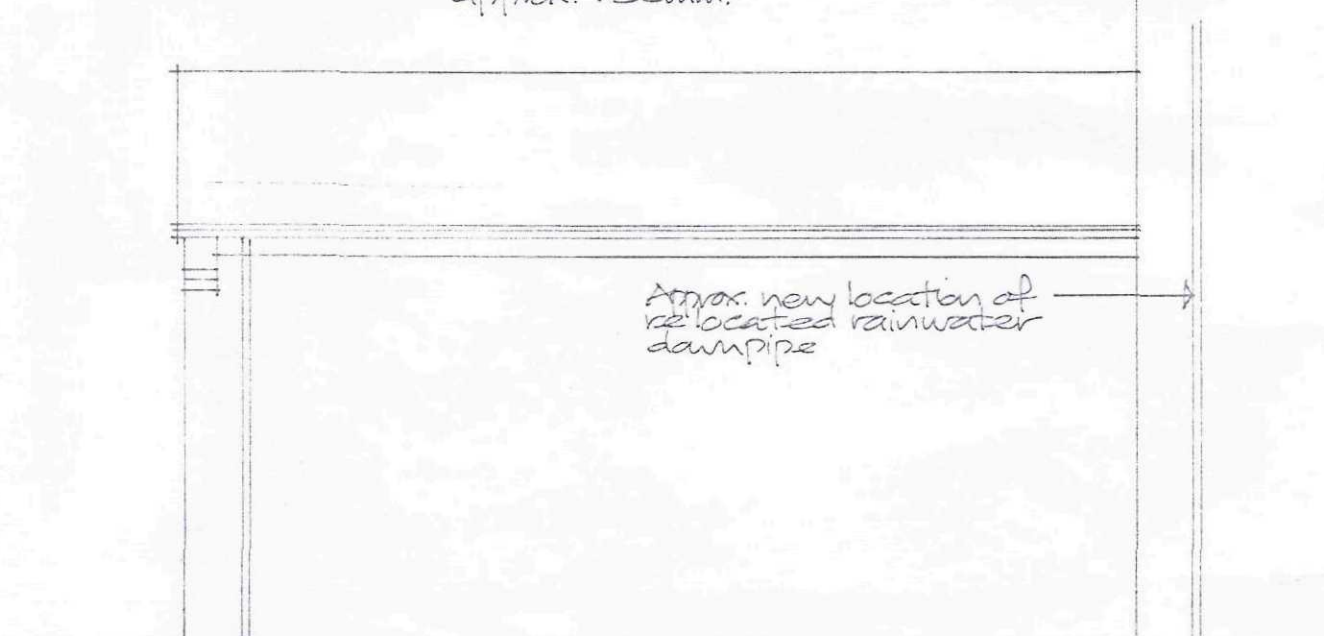


SIDE ELEVATION OF EXTENSION

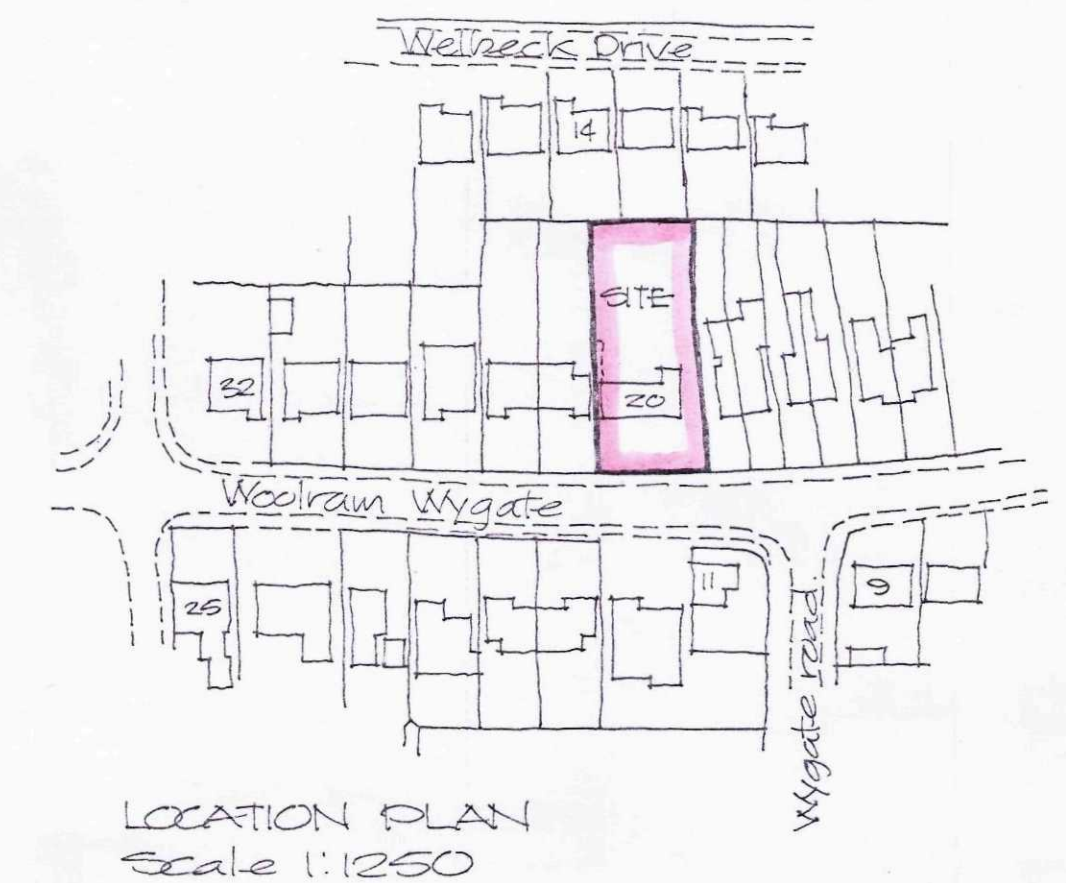


LOCATION PLAN
Scale 1:1250

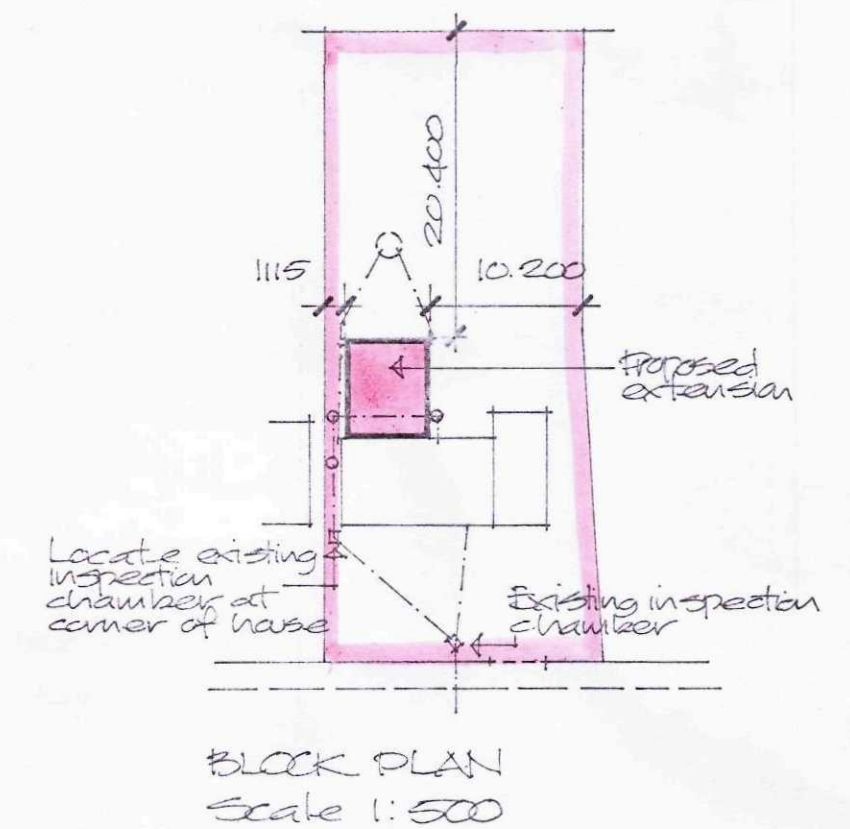

BLOCK PLAN
Scale 1:500

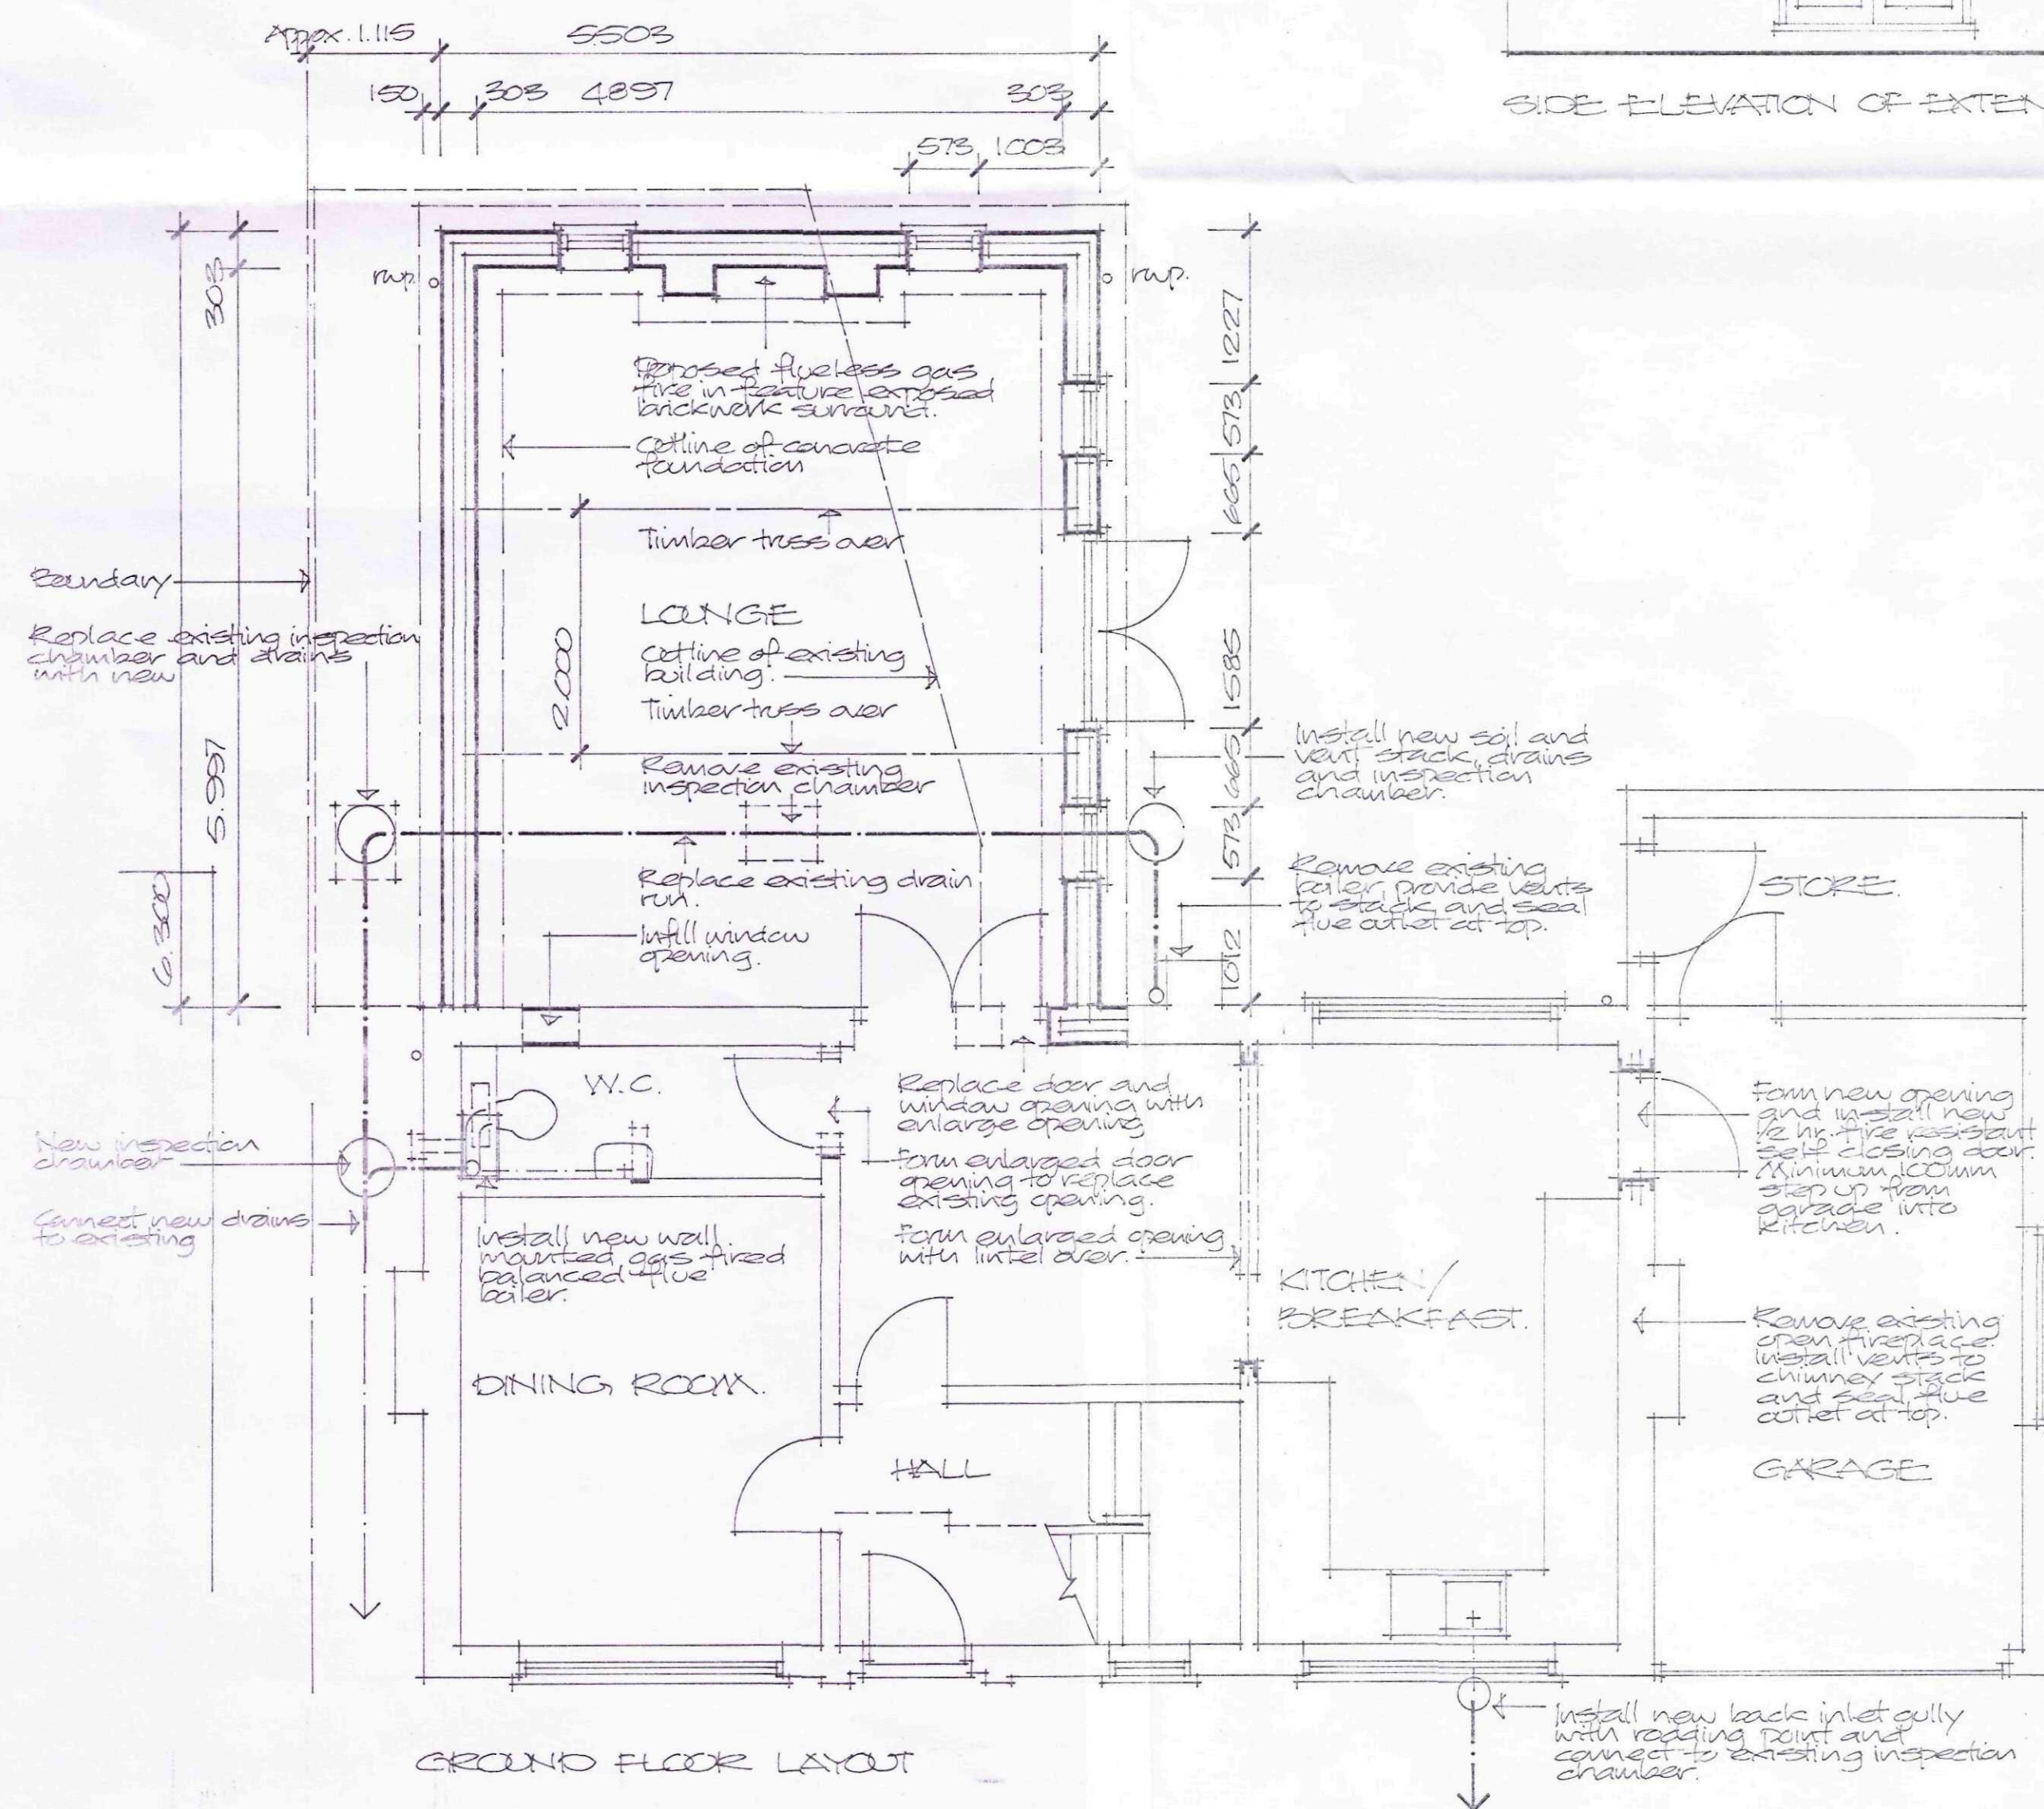

GROUND FLOOR LAYOUT

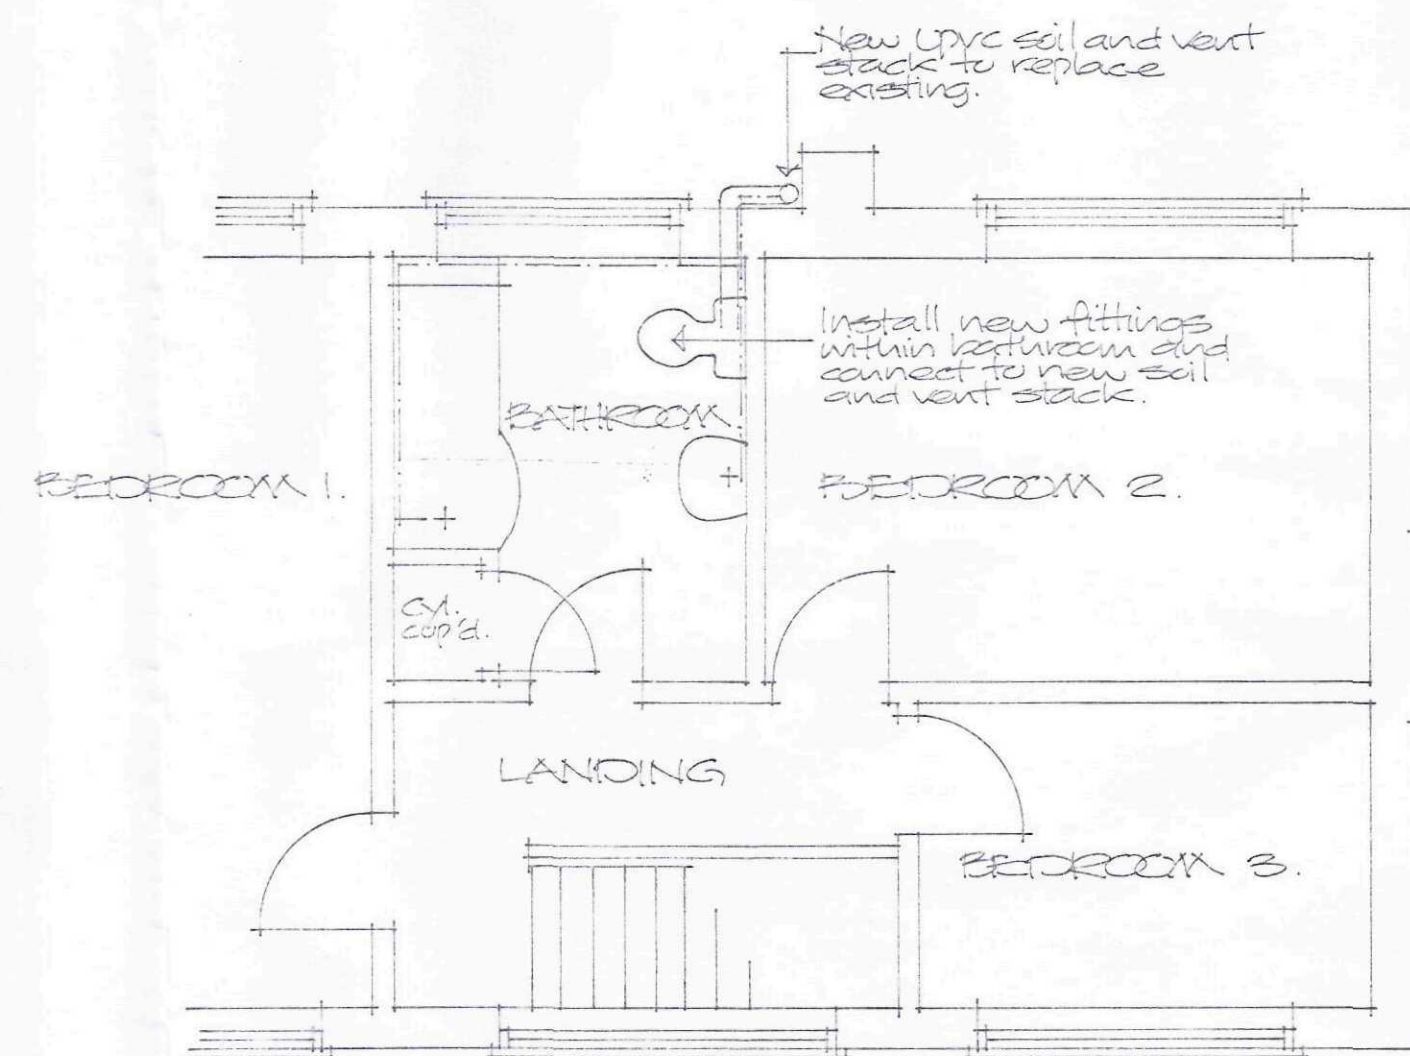

PART FIRST FLOOR LAYOUT

SHDC
Planning & Development
23 DEC 2010
Ref: 1067-10

Project
PROPOSED EXTENSION AND
ALTERATIONS TO HOUSE,
20 WOOLRAM WYGATE,
SPALDING.

ALAN HORNSBY
ARCHITECTURAL SERVICES LTD
"Little Acre"
35 Peak Hill, Cowbit,
Spalding, Lincs. PE12 6AW
Tel. Holbeach (01406) 380591

Client
MR & MRS B McCOMBE

Scale 1:50
Date December 2010
Drg. no. 10/29/04