


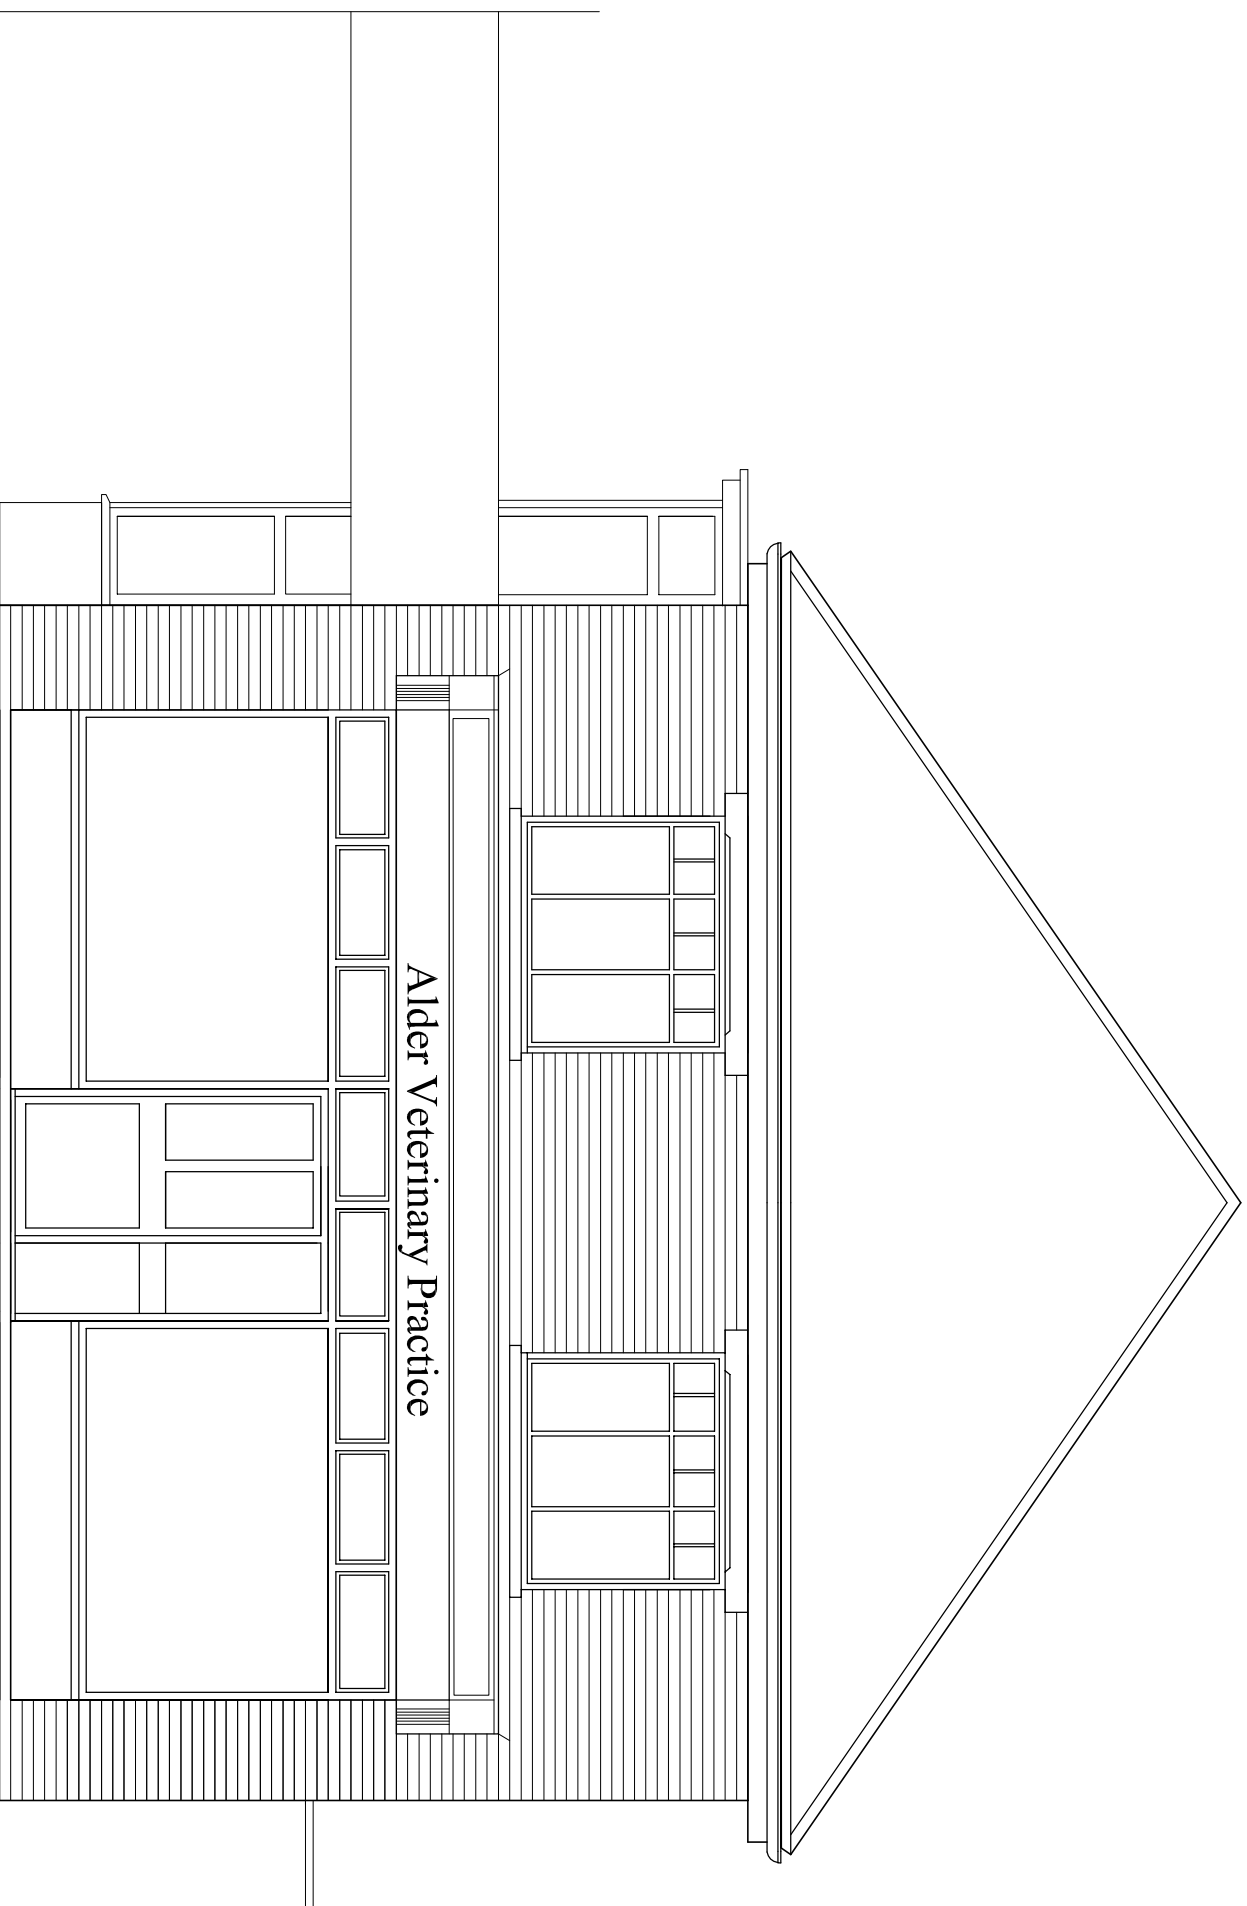

Notes:			
Do not scale from this drawing. All discrepancies should be reported to the architect. This drawing should be read in conjunction with the specification and standard details. All intellectual property rights are the copyright of CPK Architects.			
Scales:	Sheet Size:	Date:	Drawn By:
1:50	A3	Nov 2014	CPK

Description: Existing Front Elevation

Title:	
Alder Veterinary Practice 58 Bourne Road Spalding	
Drawing Number:	Rev:
SMIT PLO1	-

CPR Architects
Chartered Architect
45 Westwood Park Road
Peterborough
PE3 6JL

t: 01733 314738
m: 07843 328293
e-mail: kirby485@btinternet.com

architects

cpk