


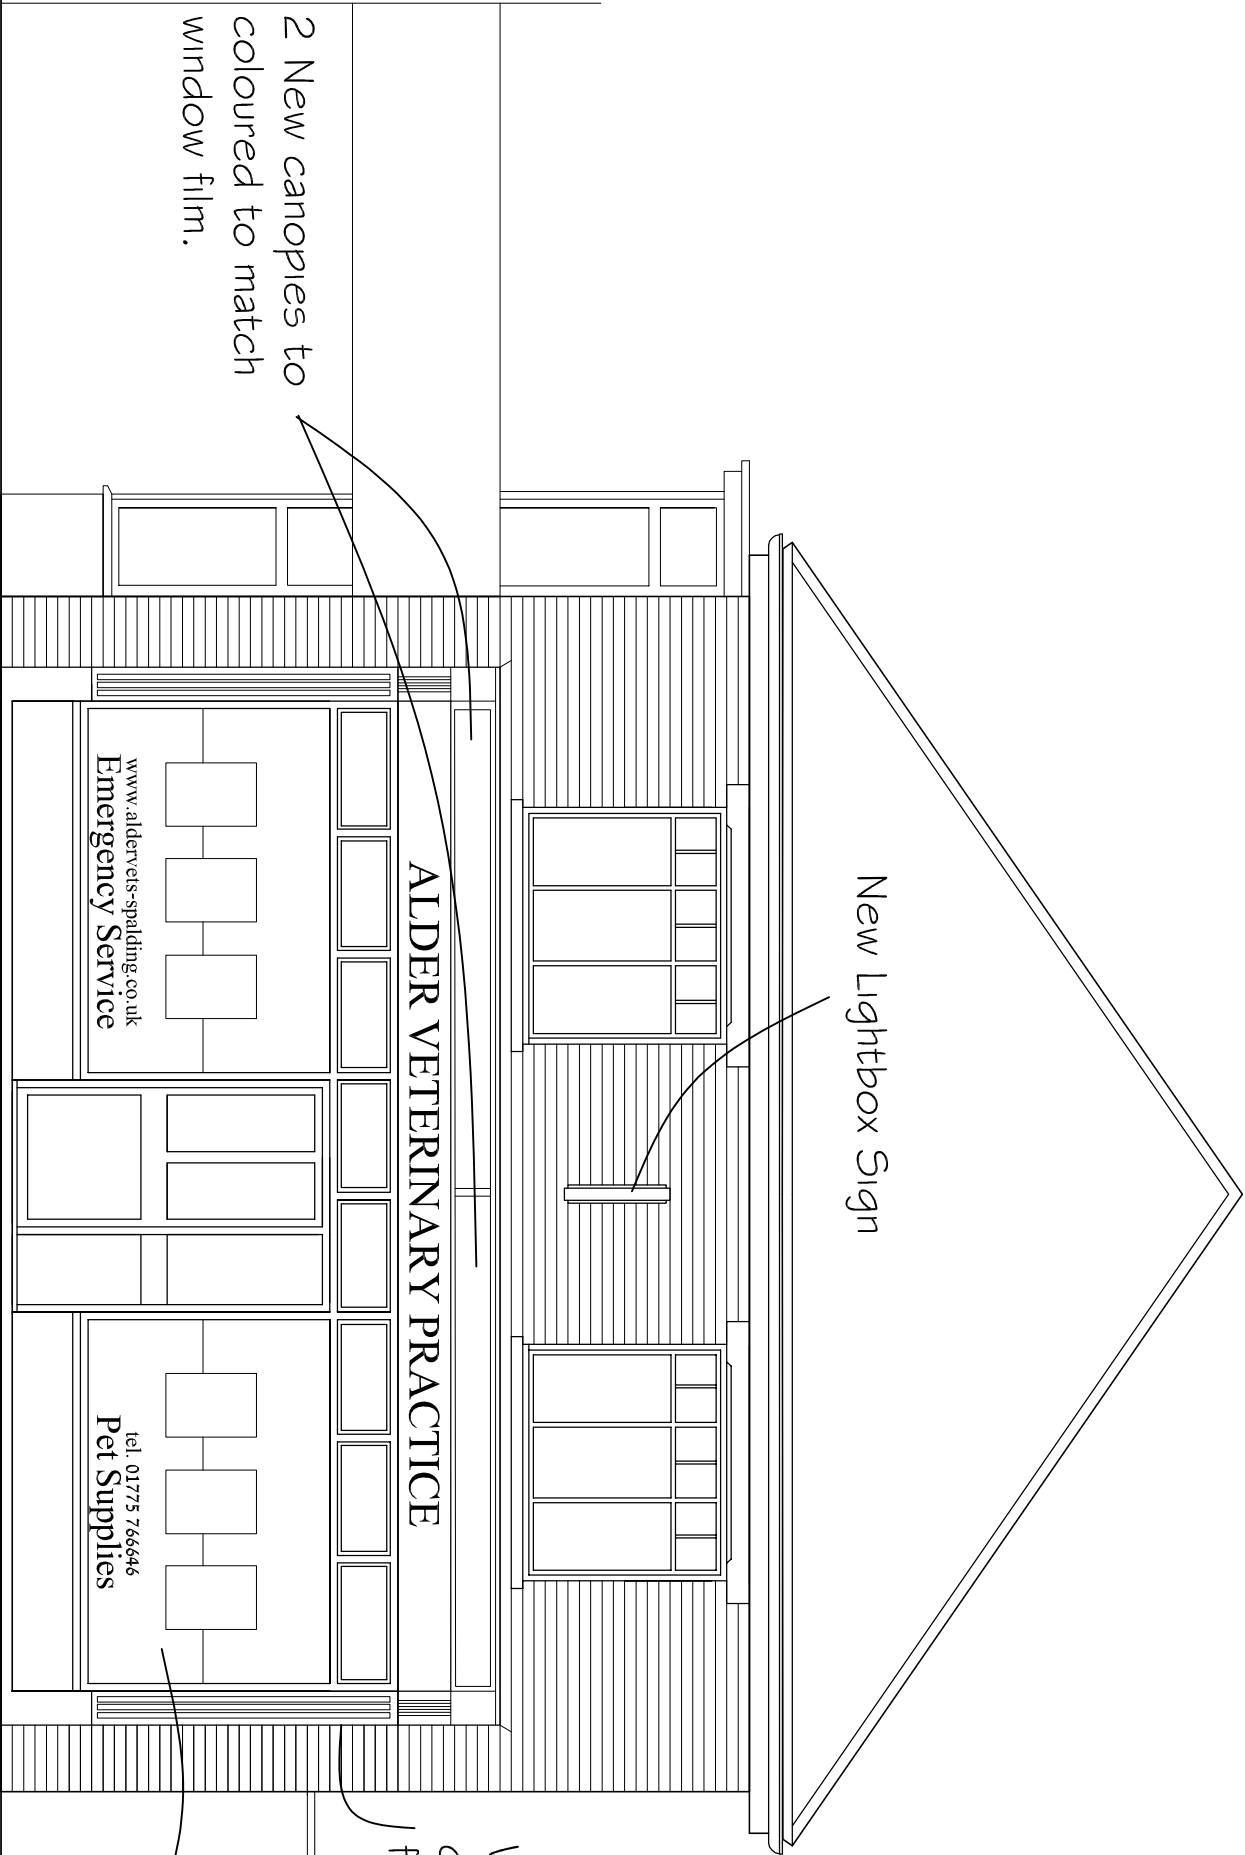

Revisions:			
Notes:			
Do not scale from this drawing. All discrepancies should be reported to the architects. This drawing should be read in conjunction with the specification and standard details. All intellectual property rights are the copyright of CPK Architects.			
Scales:	1:50	Sheet Size:	A3
Date:	Nov 2014	Drawn By:	CPK
Description:			
Proposed Front Elevation			
Title:			
Alder Veterinary Practice 58 Bourne Road Spalding			
Drawing Number:			Rev:
SMIT PL10			-

CPK Architects
Chartered Architect
45 Westwood Park Road
Peterborough
PE3 6JL
t: 01733 314738
m: 07843 328293
e-mail: kirby485@btinternet.com

architects

cpk