




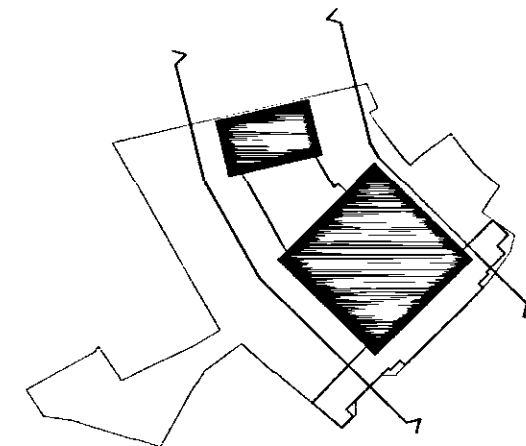


NOTE
1) SITE LEVELS TO BE CONFIRMED

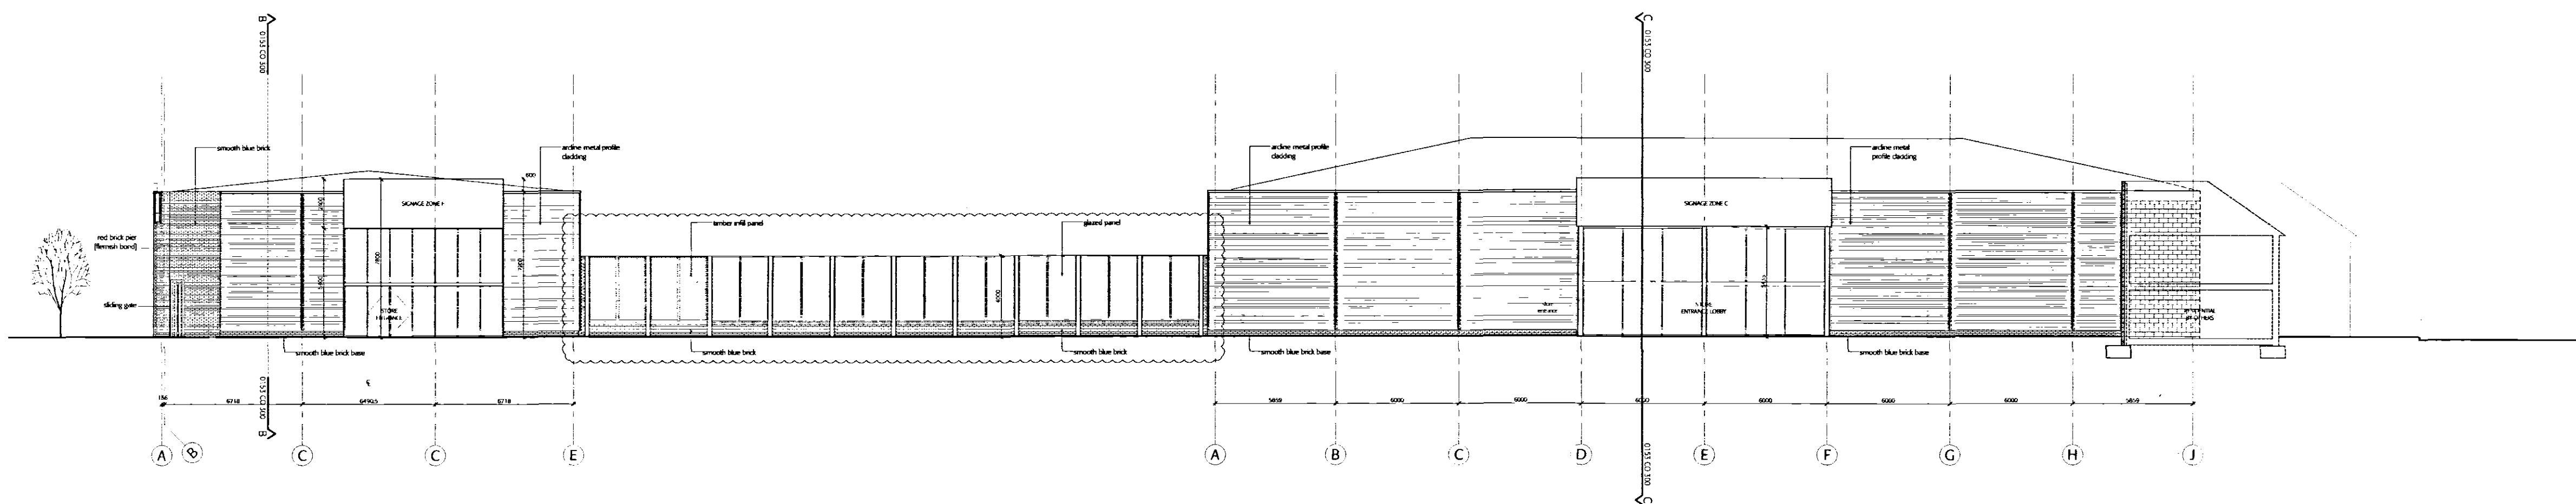

WEST ELEVATION - to Car Park

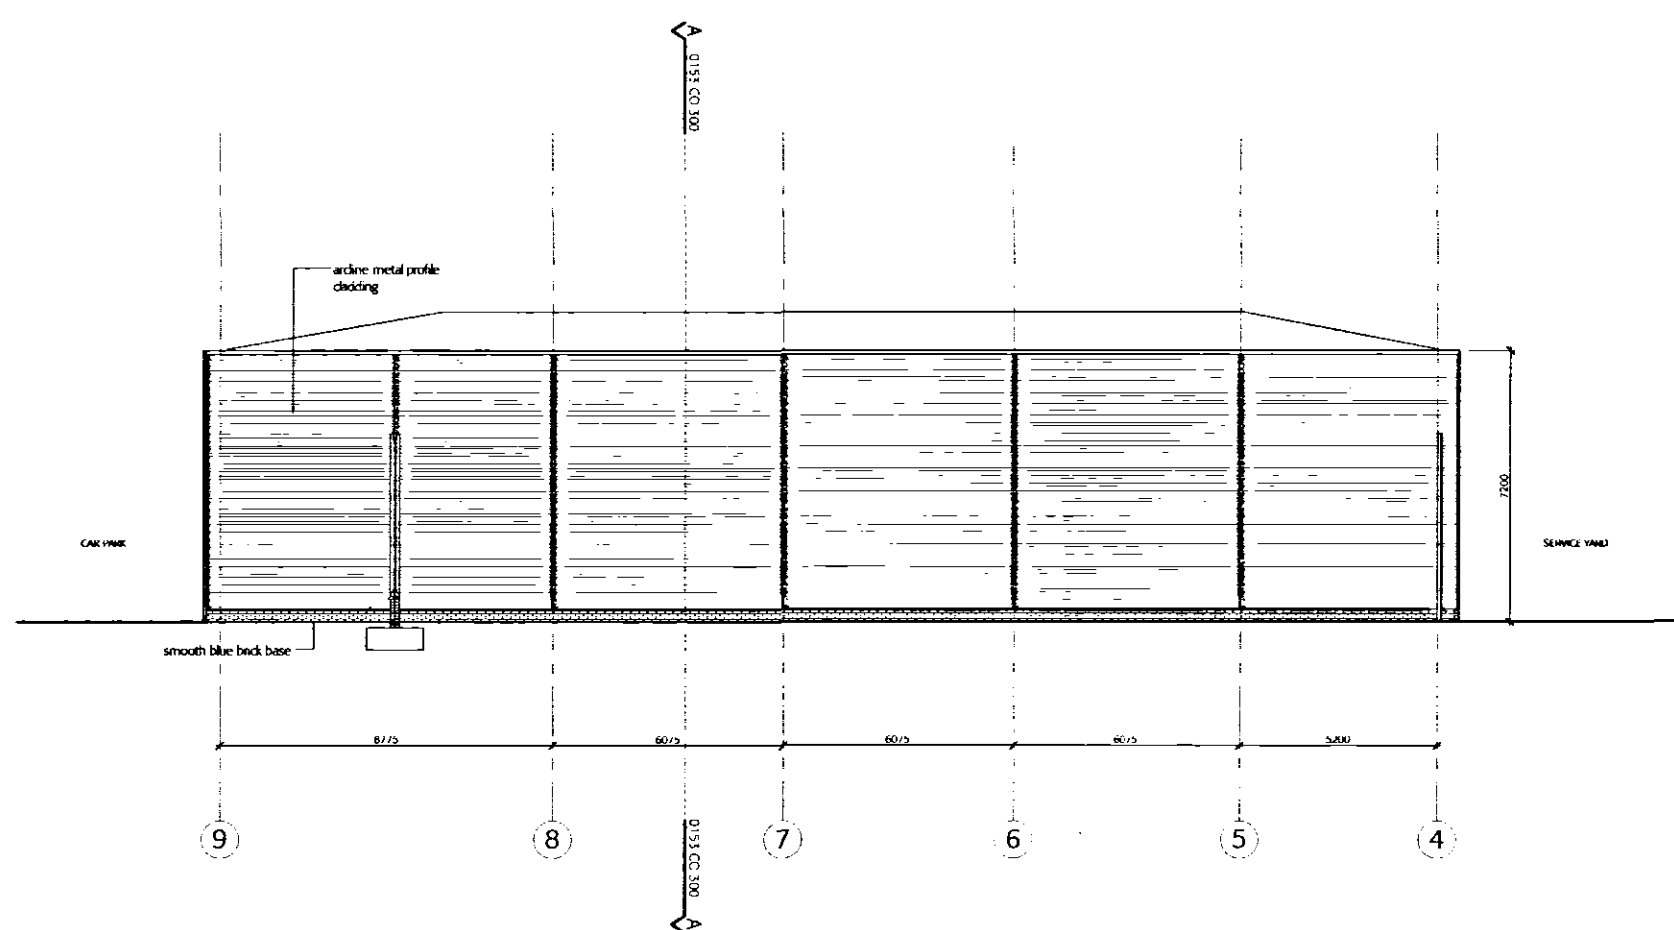

SOUTH ELEVATION - CR Unit - to Garden Centre

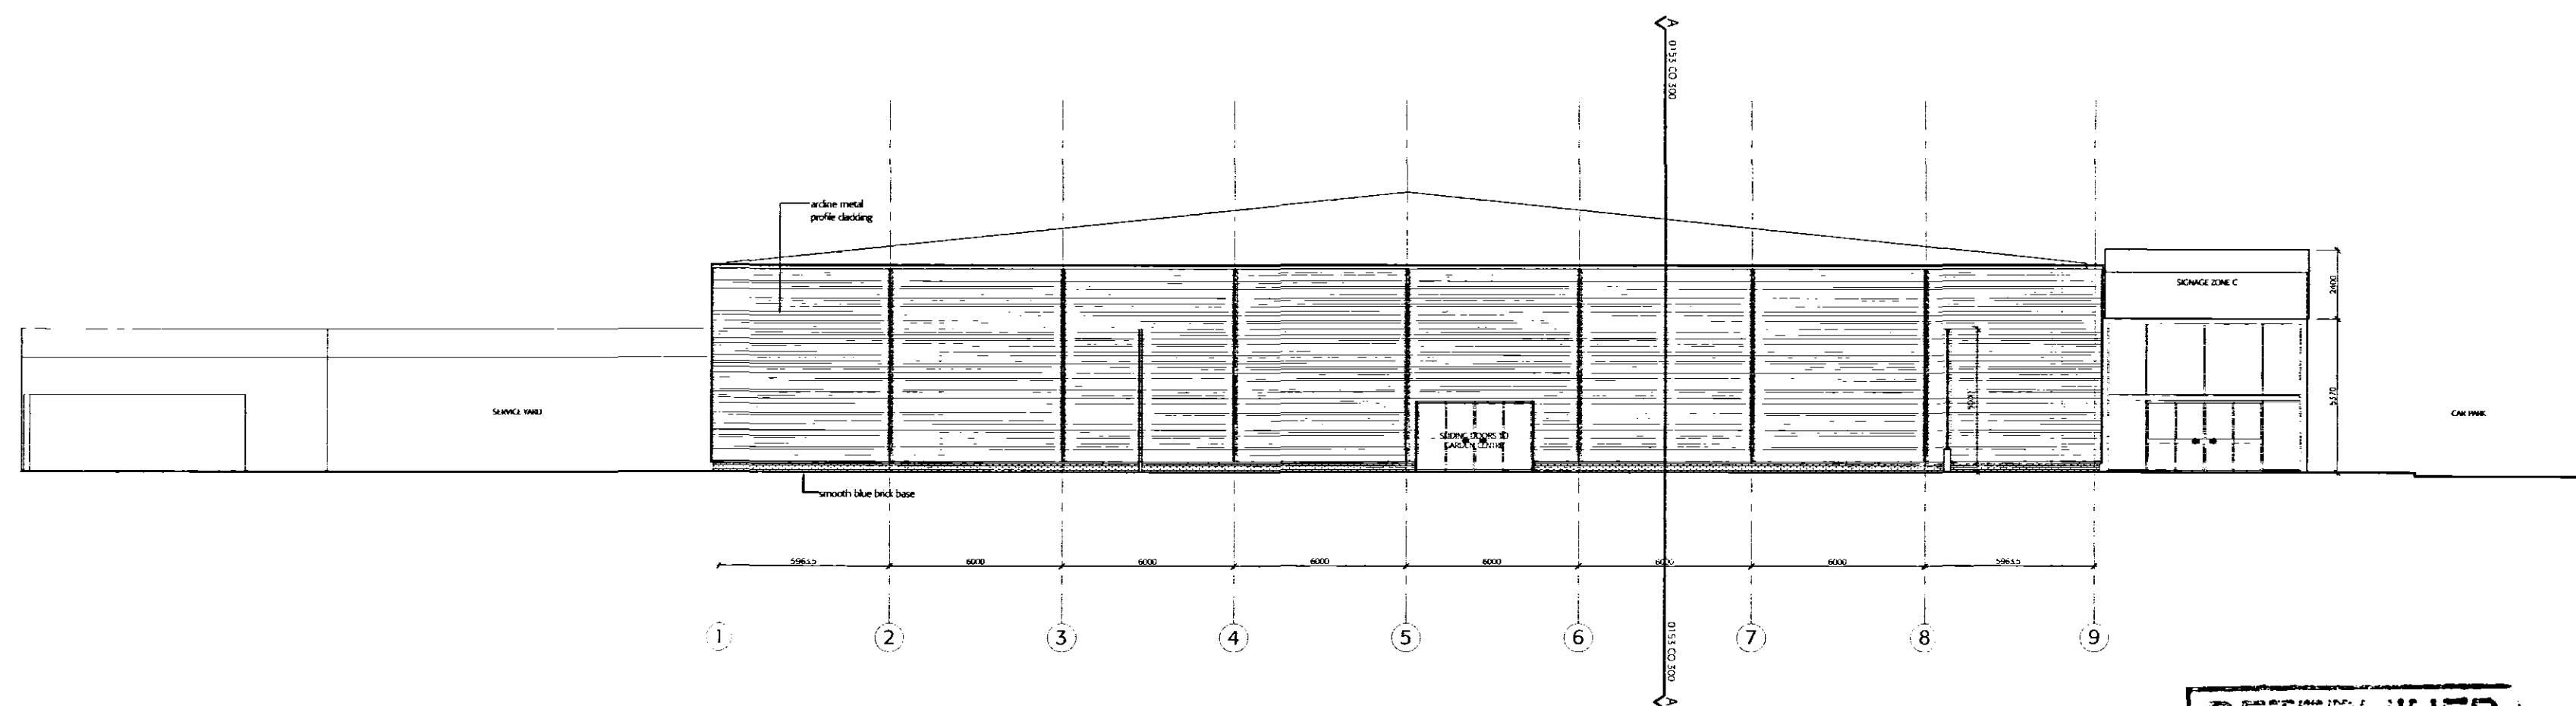

NORTH ELEVATION - HB unit - to Garden Centre

**DETERMINED
PLAN**

SHDC
PLANNING & DEVELOPMENT
- 2 AUG 2006
Ref. 1070/06

DESIGN INTENT
20.07.06 Garden Centre glazed wall height reduced to 4m to meet fire requirements
09.05.06 Garden Centre glazed wall altered to meet fire requirements
Revision Date Details
This drawing is not to be scaled. Any errors or discrepancies should be reported to the architect as soon as they are discovered. All information ©2006 Black Architecture Limited. Subject to Statutory Approval.

Black
70 Westside Street
Spalding
Bride Hall Developments Ltd
General Layout
Elevations
Drawn RCC Checked RJC Date 15.12.05 Scale 1:200
Project 0153 Reference CO Number 200 Revision B