


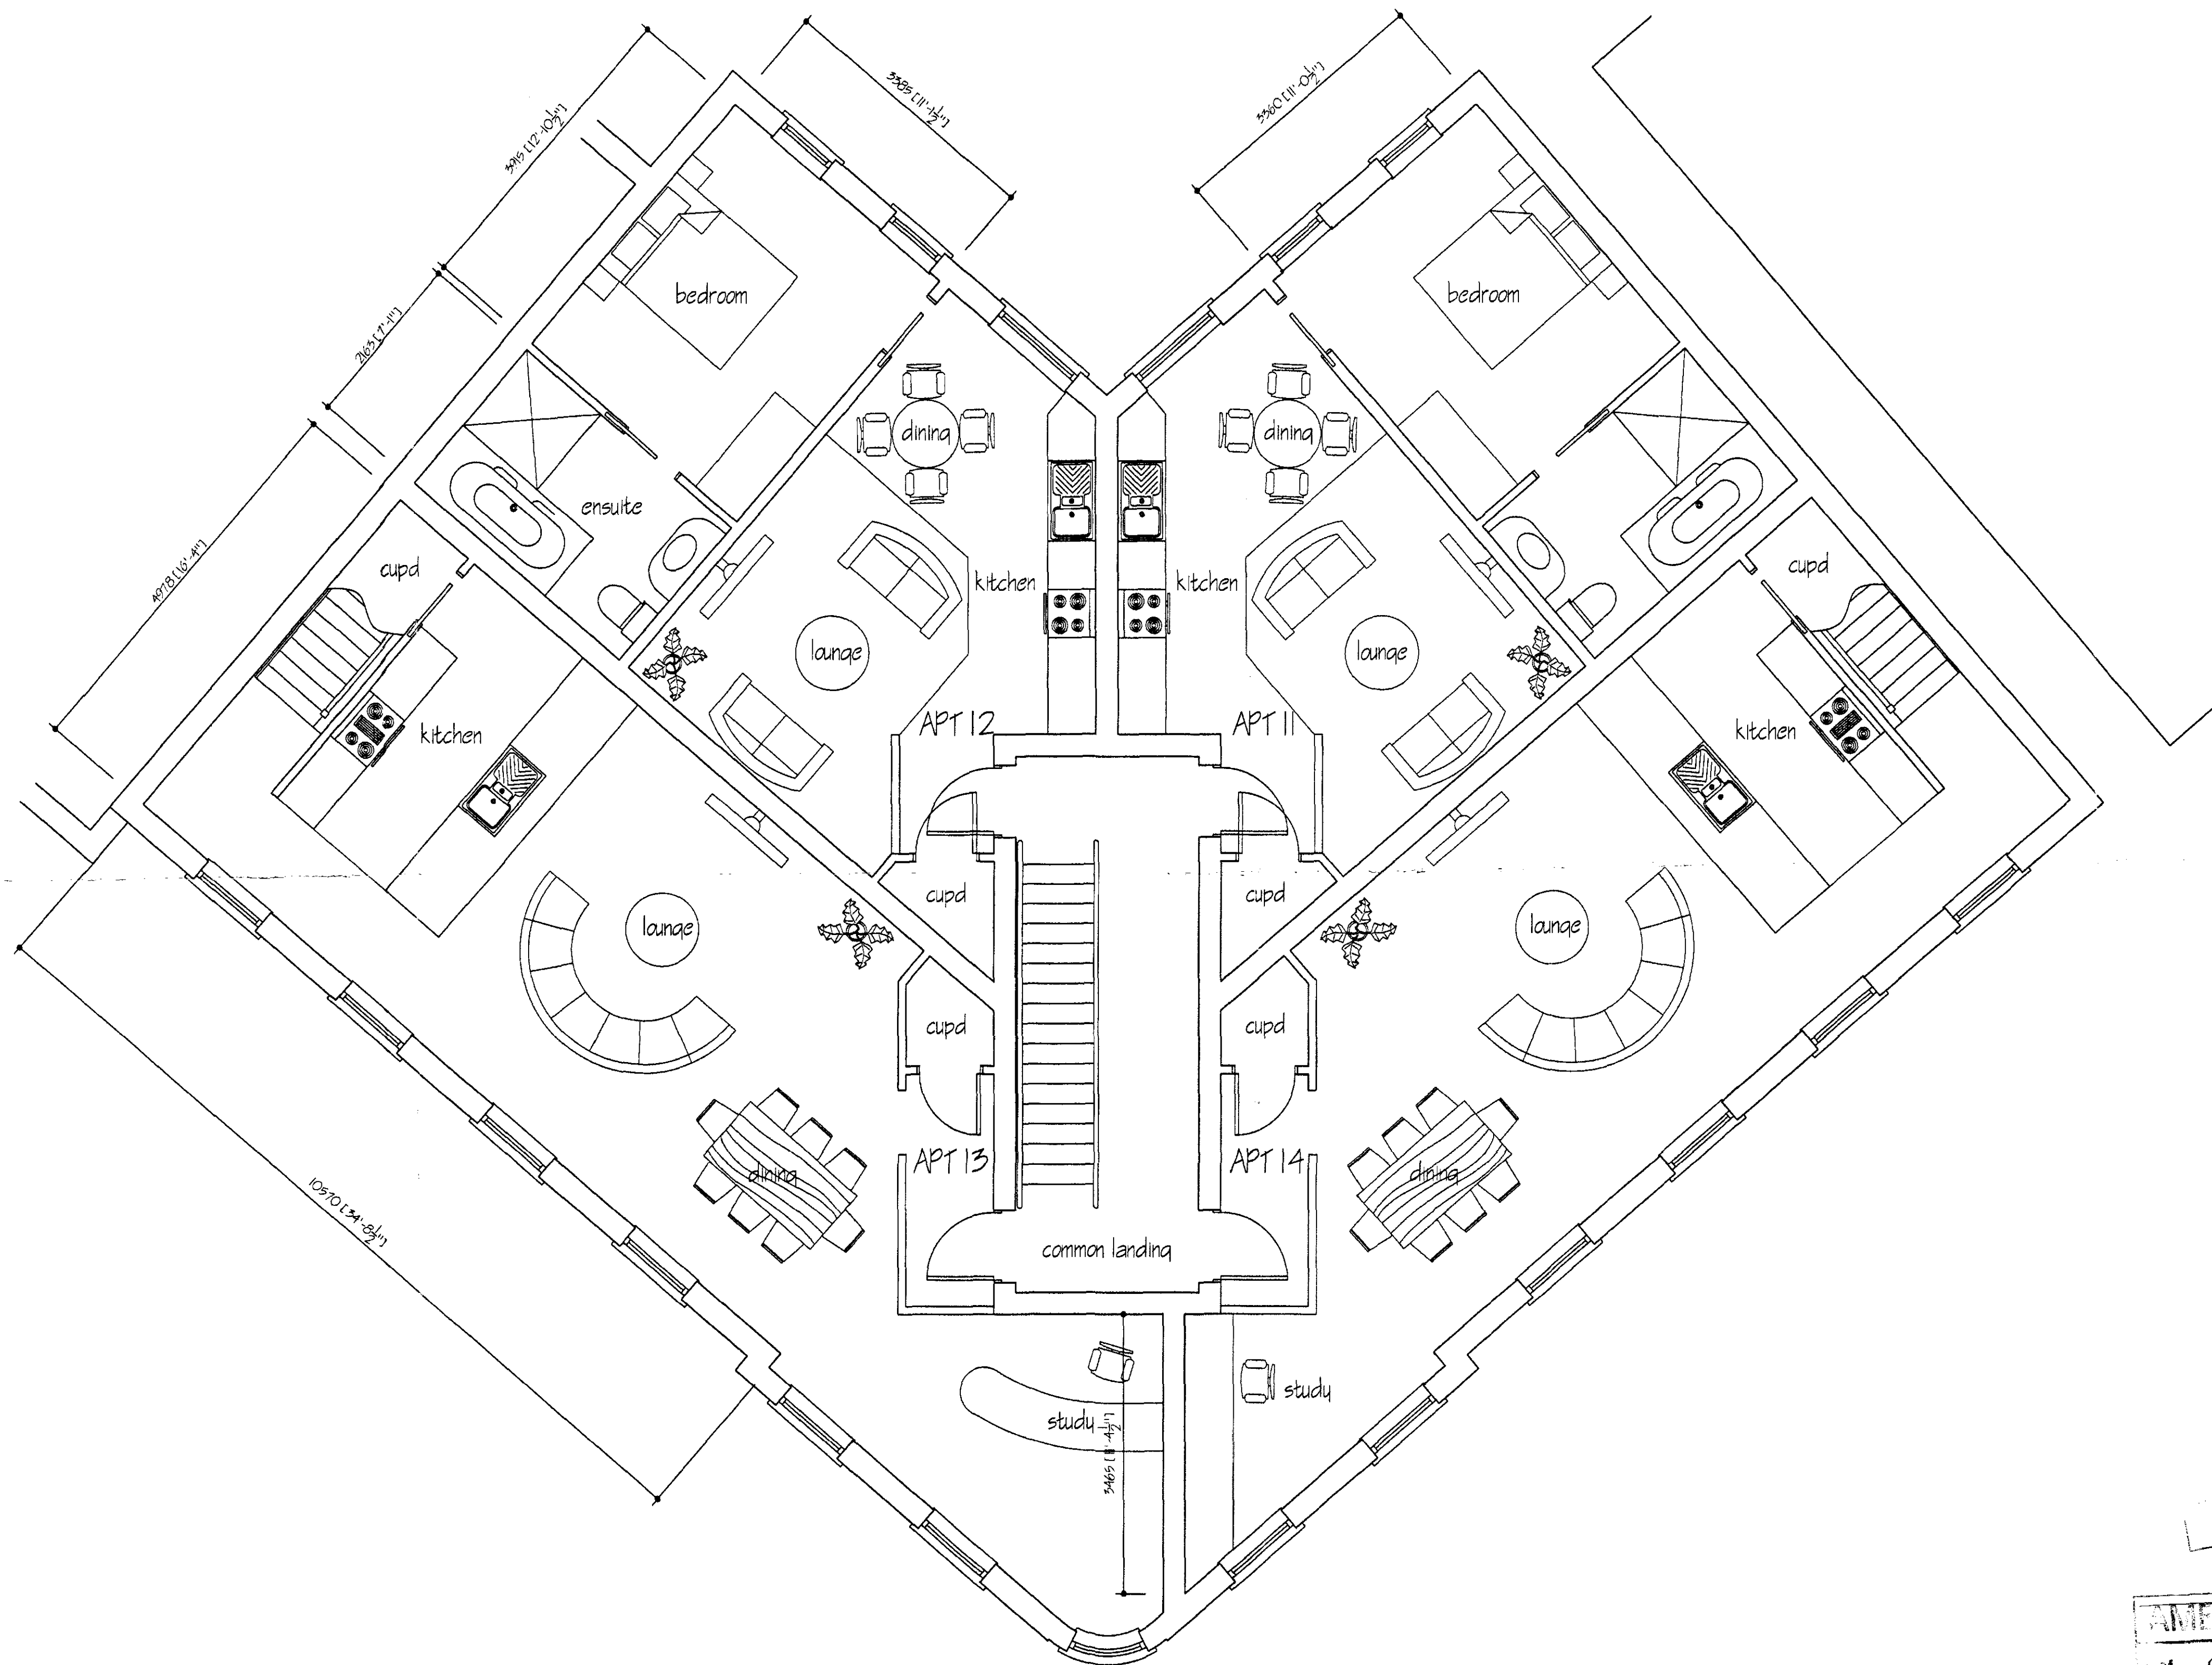

SECOND FLOOR PLAN

SECOND FLOOR PLAN
 A2

Planning & Development
 - 4 Dec 2007
 Ref: 10700

ref	revision	date
C	CHANGES BY CON OFFICE AND IN	NOV 2007
B	APARTMENT NO'S ALTERED	AUG 2007
A	APARTMENTS ADDED	JULY 2007

G. R. MERCHANT
 I. ENG AMICE FIWO
 ARCHITECTURAL, STRUCTURAL
 AND LAND DRAINAGE
 CONSULTANTS
 Unit 4, Wrights Mews
 12A Park Road, Holbeach,
 Spalding, Lincs. PE12 7EE
 Tel: 01408 480800
 Fax: 01408 488744
 E-Mail: G. R. Merchant @ Merchant. FS.
 Co. UK

Project
 RESIDENTIAL DEVELOPMENT AT
 BULL & MONKEY P.H.
 SPALDING
 Lincs

Client
 DGM PROPERTIES LTD.

Drawing
 SECOND FLOOR PLANS OF
 APARTMENTS 4 TO 14

Job Ref. 1049 / 04 Drawing No. 52C

Date JULY 2007 Drawn JFW

Scales 1/50

DO NOT SCALE FROM THIS DRAWING
 This drawing is copyright and may not be altered, copied, photographed or used for any other purpose other than that for which it is issued. The General Contractor is to attend all dimensions on site and report any discrepancies to the Architect. All details shown on the drawing including foundations are based upon typical site conditions unless stated to the contrary. No responsibility can be accepted for conditions which may be discovered during construction unless notified to the Architect so that design amendments may be considered. The full survey is recommended in respect of foundations in relation to specific site conditions before construction. This drawing is issued in the absence of a full survey and does not constitute a full specification of the works. It is issued for the purpose of obtaining planning and building regulation approval. This drawing must not be used as a contract document. The works will not be supervised or inspected on site by G. R. Merchant or any representative thereof. It is the duty of the contractor to ensure responsibility for the construction, supervision, substitution of materials, compliance to specification, variations to contract etc. All materials to be used in construction shall be of appropriate specification and shall comply with all relevant standards and codes of practice. Materials shall comply in accordance with manufacturer's instructions and relevant codes of practice. The Employer / Client shall ensure that the selected contractor is competent with all relevant standards and codes of practice. The Employer / Client is advised that should the works need to comply with the Construction Design and Management Regulations an independent Planning Supervisor will be required. The works shall comply with all that is shown on the drawing and details. Works that may not specifically be shown but may be necessary to ensure the works are carried out in accordance with the Building Regulations shall be shown on the drawing and details. It is the duty of the contractor to ensure that the works are carried out in accordance with the Building Regulations. 