


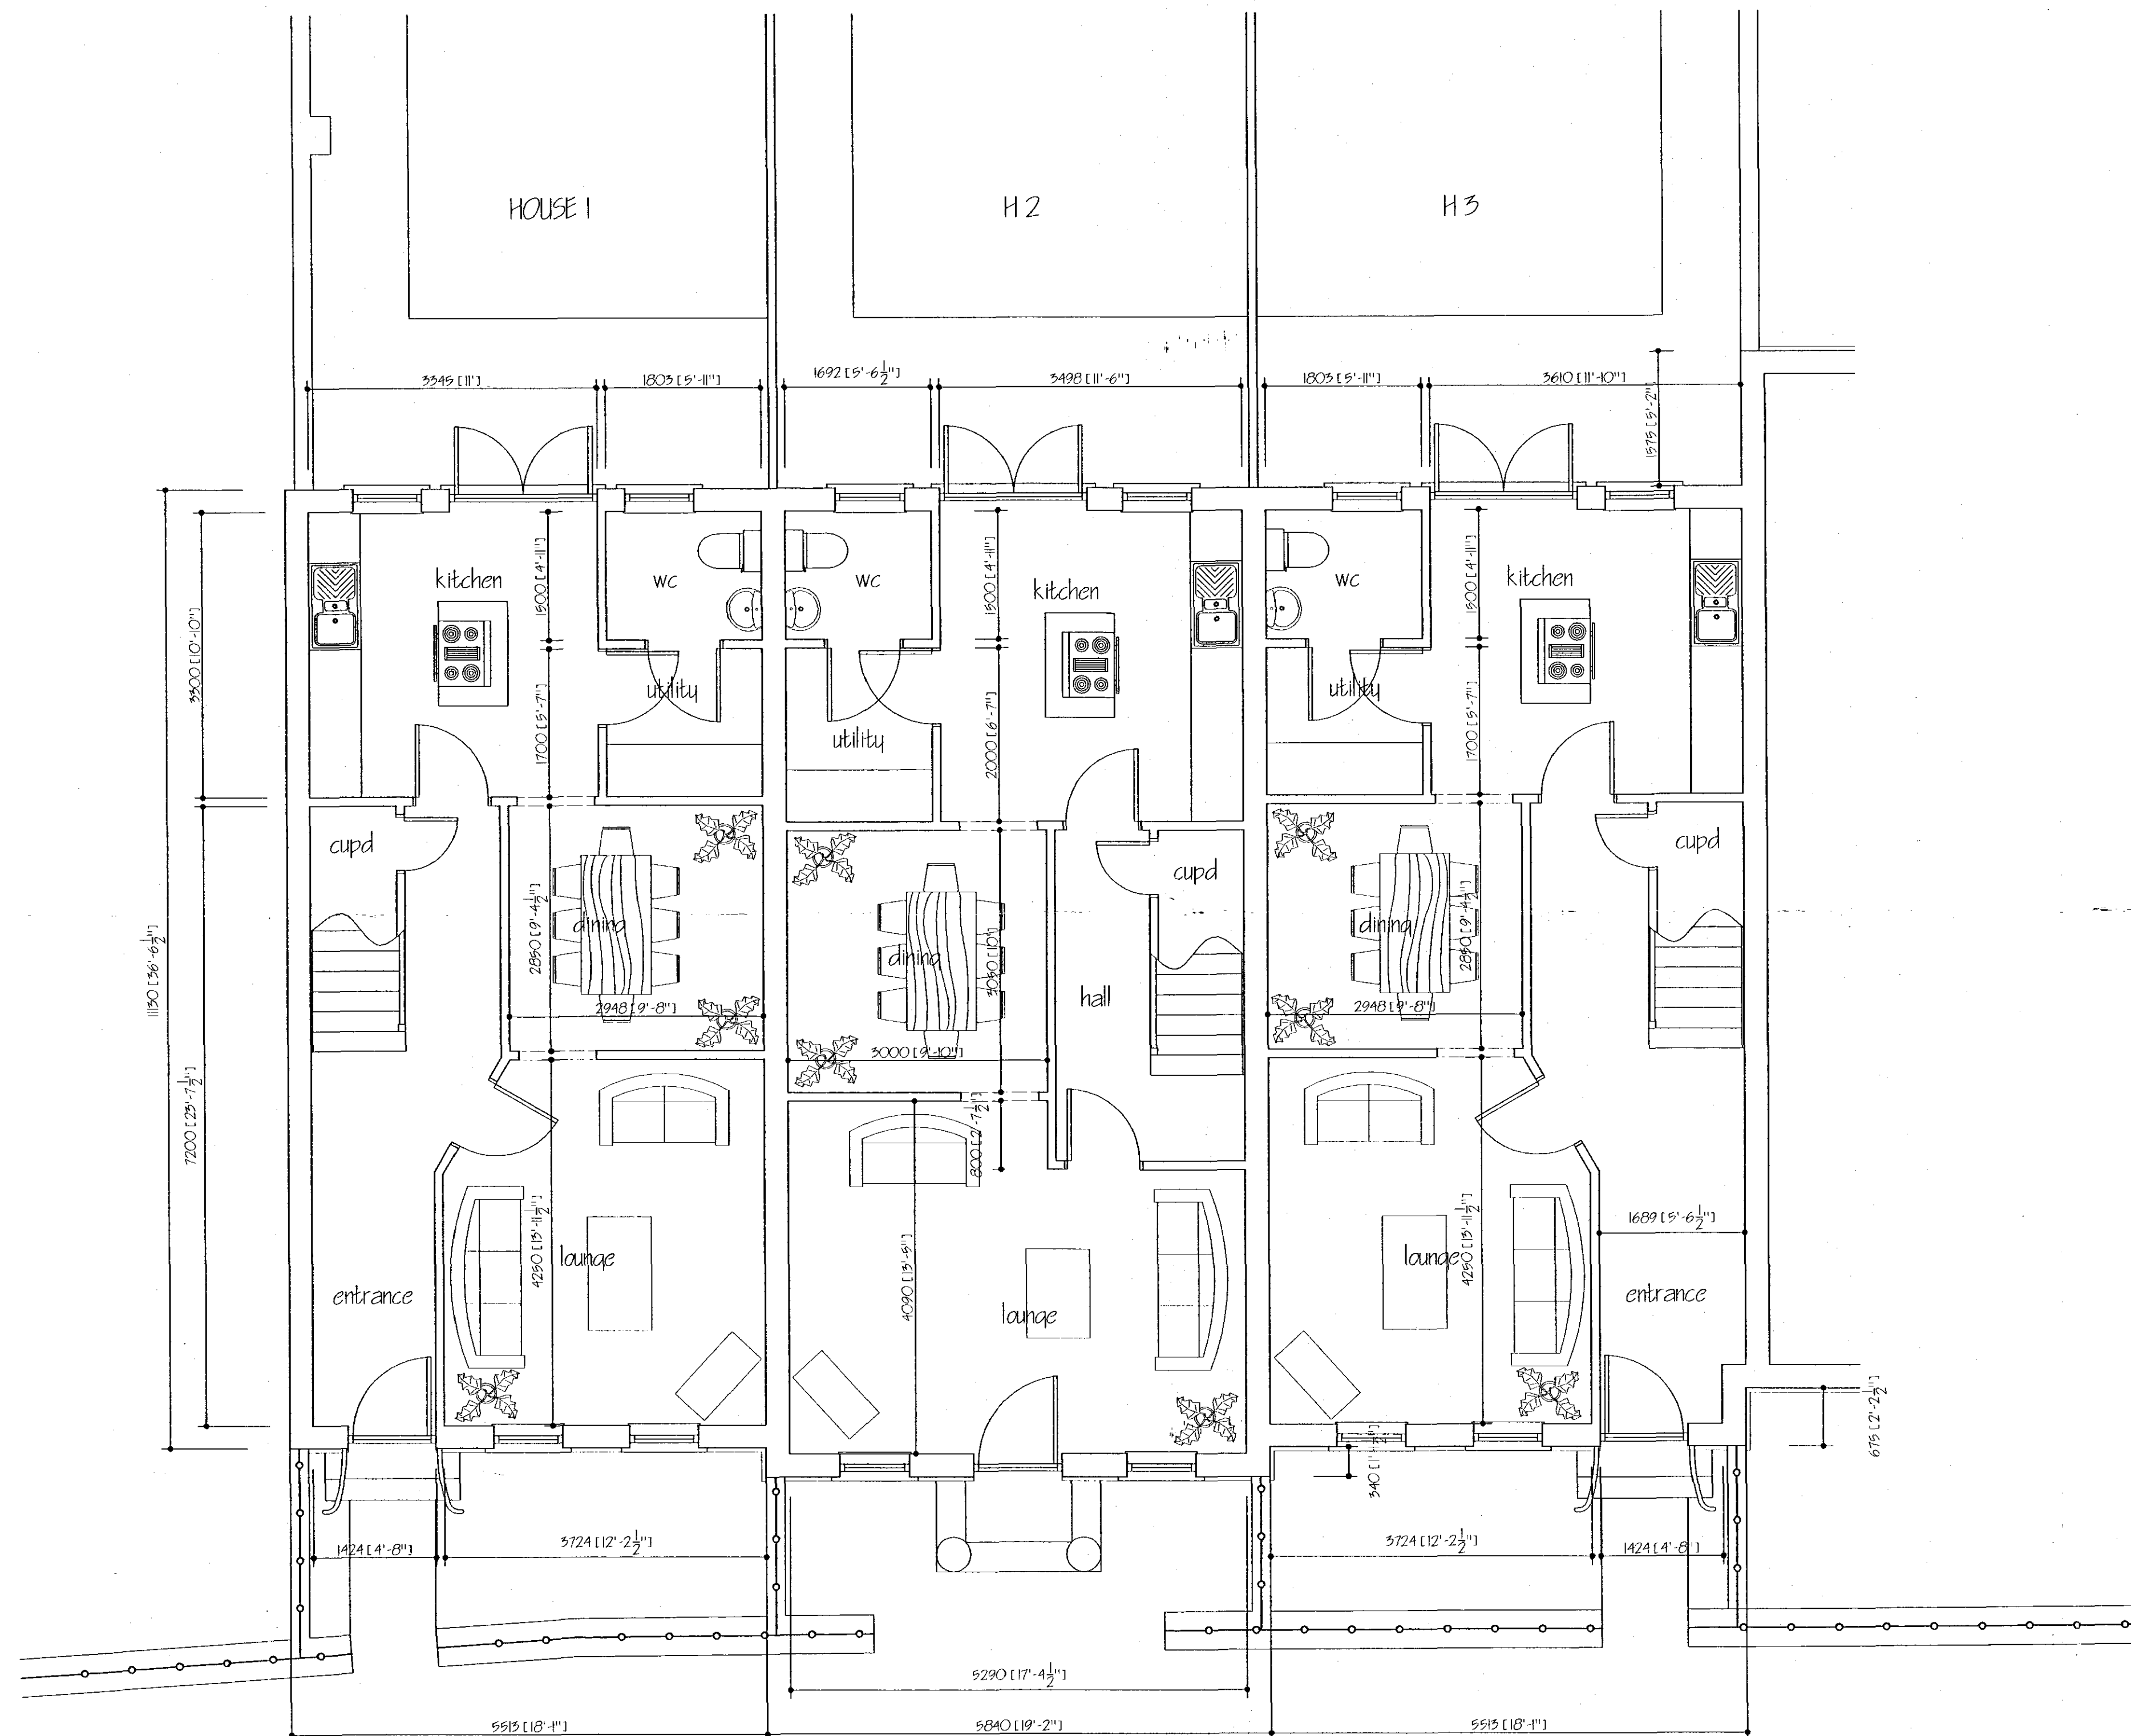

GROUND FLOOR PLAN

SHDC
Planning & Development
- 3 AUG 2007
Ref: 1070/07

A PLANNING ALTERATIONS		NOV 2006
ref	revision	date

G. R. MERCHANT
I.ENG AMICE FWO
ARCHITECTURAL, STRUCTURAL
AND LAND DRAINAGE
CONSULTANTS
Unit 4, Wrights Mews
12A Park Road, Holbeach,
Spalding, Lincs. PE12 7EE
Tel: 01408 490800
Fax: 01408 423744
E-Mail: G. R. Merchant @ Merchant, FR.
Co. UK

Project
RESIDENTIAL DEVELOPMENT AT
BULL & MONKEY PH.
SPALDING
Lincs

Client
DGM PROPERTIES LTD.

Drawing
GROUND FLOOR PLANS OF
HOUSES 1 TO 3

Job Ref.	Drawing No.
1049 / 04	27A
Date	Drawn
SEP 2006	JFW

Scales
1/50

DO NOT SCALE FROM THIS DRAWING
This drawing is copyright and may not be altered, traced, photographed or used for any other purpose other than that for which it is issued. The Client/Contractor is to check all dimensions on site and report any discrepancies to the Architect. All details shown on this drawing including foundations are based upon typical site conditions related to the area. No responsibility can be accepted for abnormal conditions which may be discovered during construction unless reported by the Architect so that design amendments may be considered. Site and survey are recommended in respect of boundaries to establish specific site conditions before foundation work is undertaken. This drawing is issued in the absence of information provided and does not constitute a full specification of the work. It is issued for the purpose of obtaining Planning / Building Regulations approval. This drawing and/or its use as a contract document is void. The works will not be expected to conform to the site by G.R. Merchant or any representative thereof. It is the client or their appointed agents responsibility to control workmanship, identification of materials, adherence to specifications, variations to contract etc. All materials to be new unless otherwise stated and all components and materials etc. to be good fixed and installed etc. in strict accordance with manufacturers' instructions and relevant code of practice. Materials shall conform to appropriate British standard specifications or BSAs or European code equivalent. The Employer / Client shall ensure that the selected contractor is conversant with and works all measures necessary to achieve compliance with Health and Safety legislation for Building and Work places. The Employer / Client is advised that should the works need to comply with the Construction Design and Management Regulations an independent Planning Supervisor will be required. The entire staff complement of all that is shown on the drawing and details Work that may not specifically be shown but may be reasonably inferred as necessary to carry out the works shall be deemed to be included. It is the client's responsibility to be aware of the Party Wall etc. Act 1996 when building in close proximity to adjoining neighbour boundaries.