


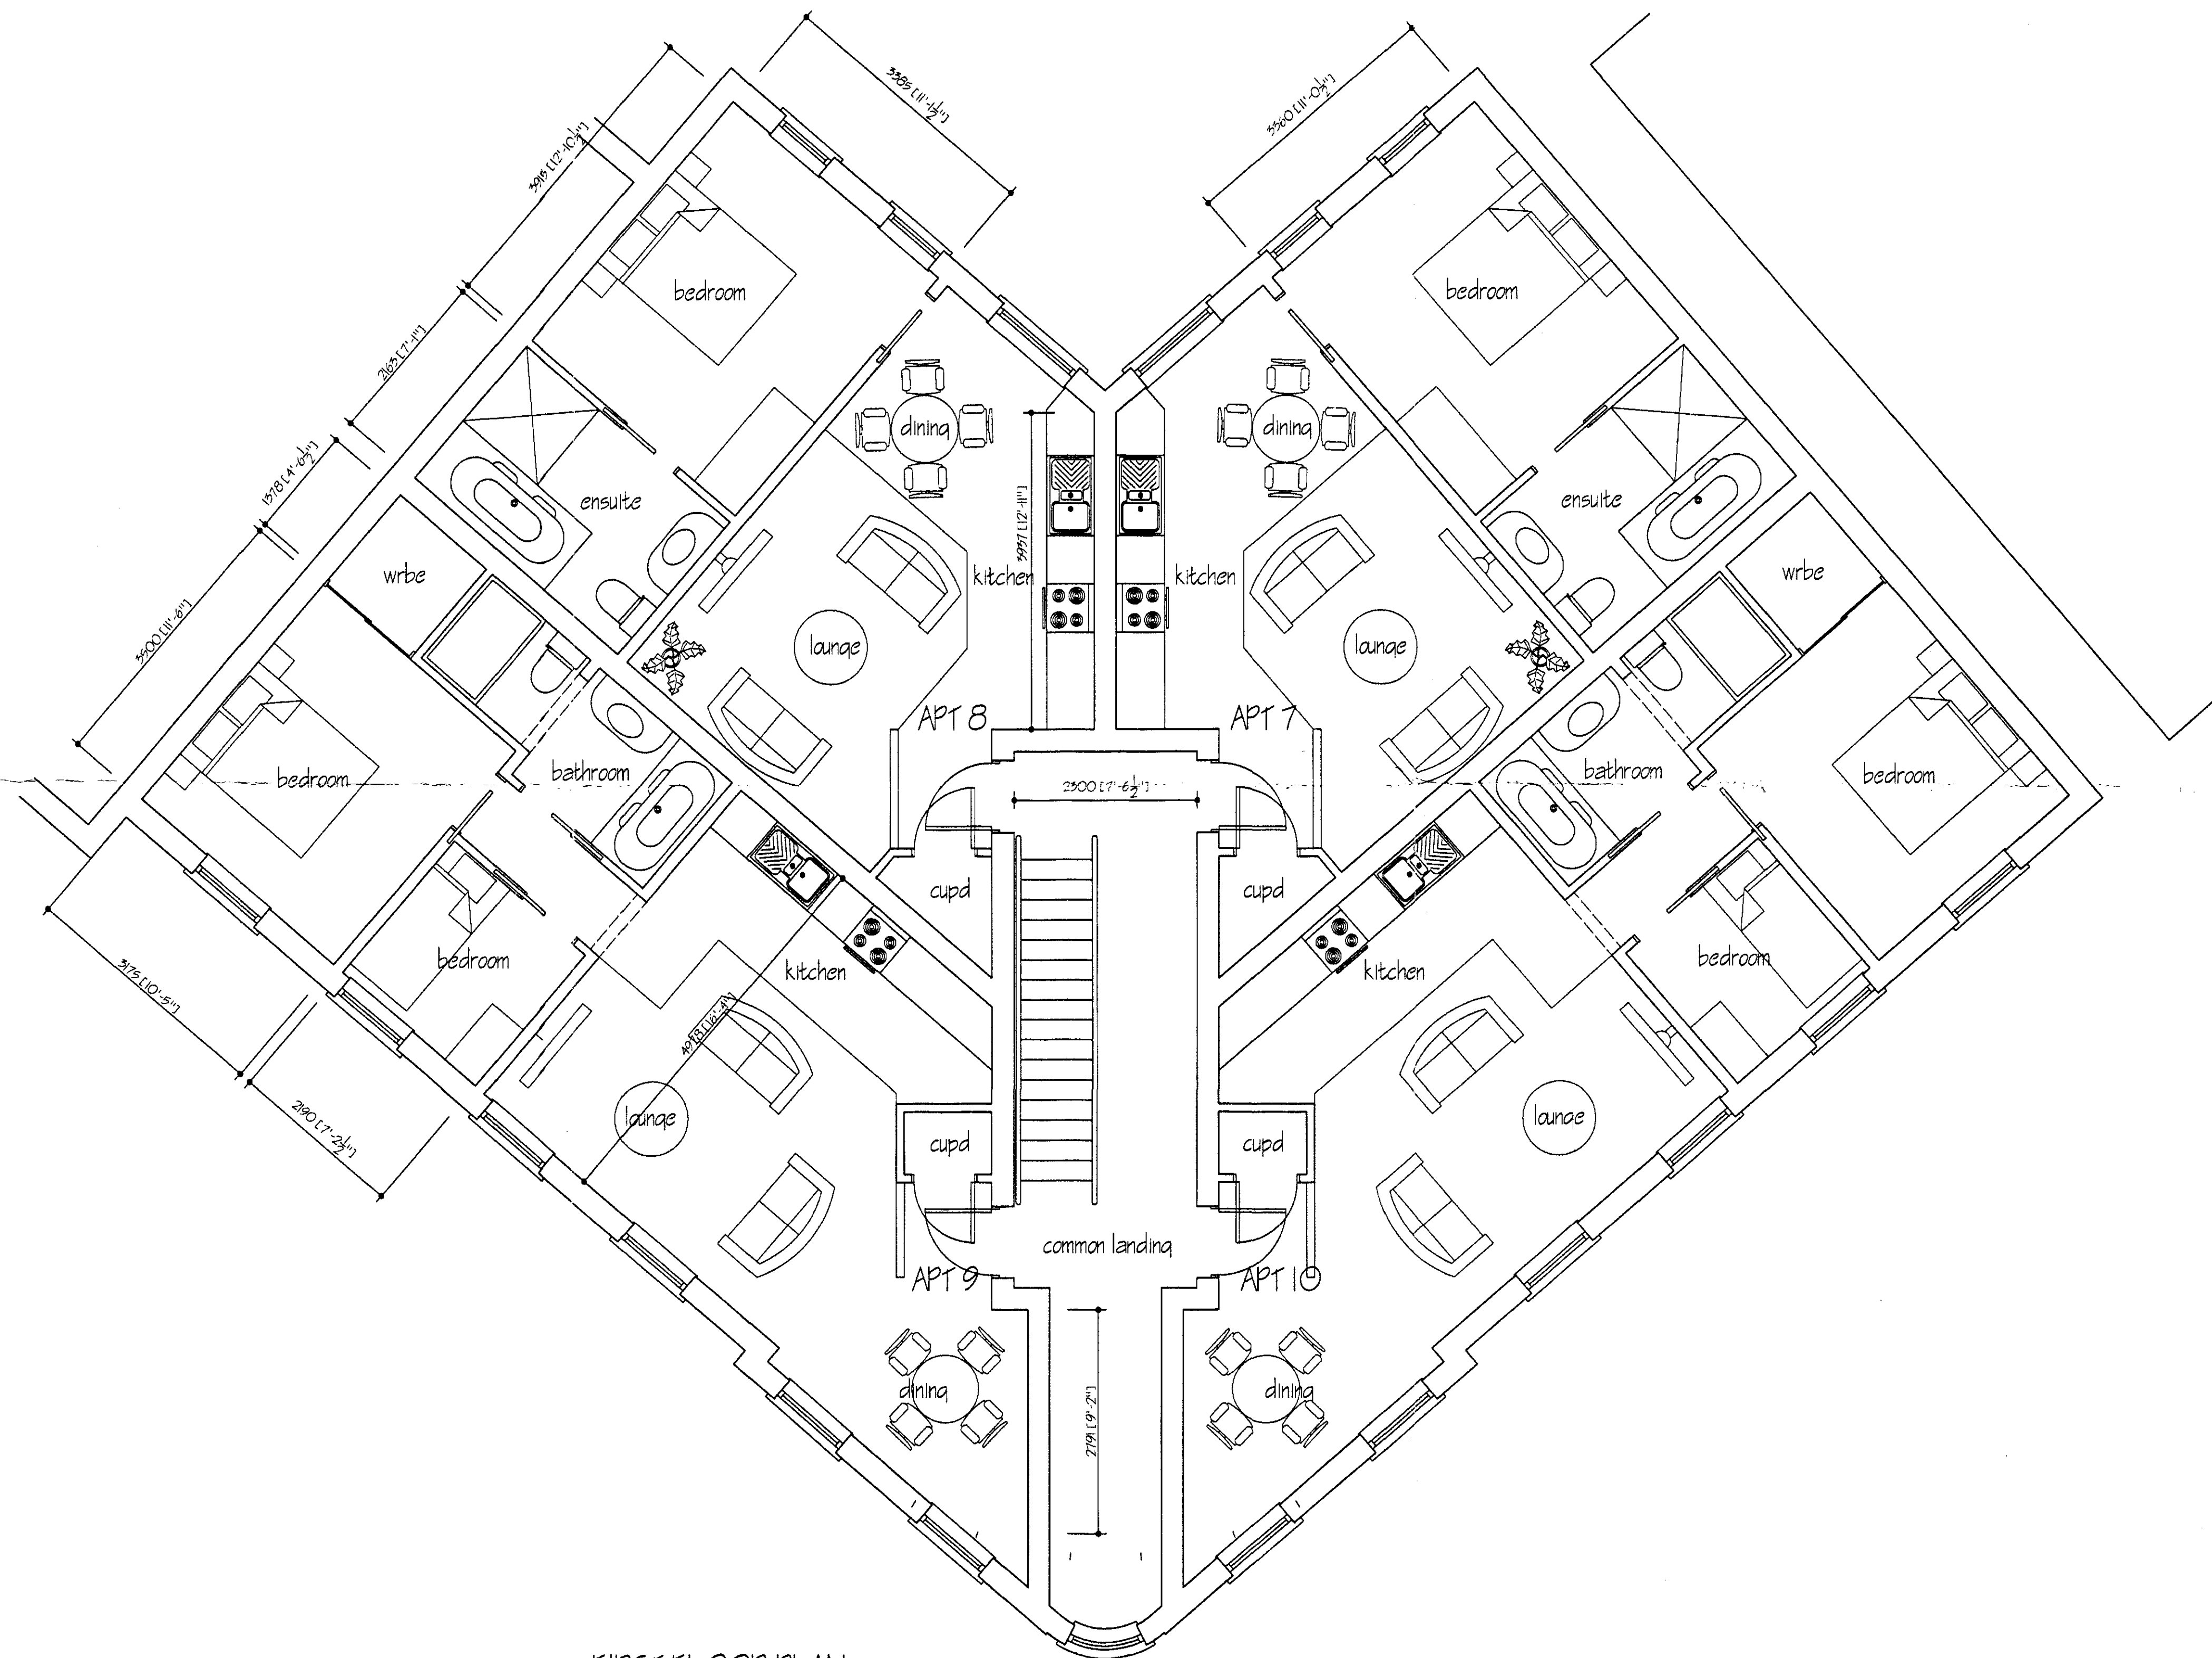

FIRST FLOOR PLAN

CURRENT SET OF
PLANS
KEEP TOGETHER !!
10/12/07

C	CHANGES BY CON. OFFICE AND BY	NOV 2007
D	APARTMENT NO 5 ALTERED	AUG 2007
A	APARTMENTS NO 2ED	JULY 2007
Rev	revision	date

G. R. MERCHANT
I. ENG AMICE FWO
**ARCHITECTURAL, STRUCTURAL
AND LAND DRAINAGE
CONSULTANTS**
Unit 4, Wrights Mews,
12A Park Road, Holbeach,
Spalding, Lincs. PE11 8 7EX
Tel: 01408 488800
Fax: 01408 425744
E-Mail: G. R. Merchant @ Merchant. PB.
Co. UK

Project
RESIDENTIAL DEVELOPMENT AT
BULL & MONKEY P.H.
SPALDING
Lincs

Client
DGM PROPERTIES LTD.

Drawing
FIRST FLOOR PLANS OF
APARTMENTS 4 TO 14

Job Ref.
1049/04

Drawing No.
51C

Date
JULY 2007

Drawn
JPW

Scales
1/50

DO NOT SCALE FROM THIS DRAWING
This drawing is copyright and may not be altered, copied, photographed or used for any other purpose other than that for which it is issued. The General Contractor is to check all dimensions on site and report any discrepancies to the Architect. All details shown on this drawing including foundations are based upon latest site conditions referred to the Architect. No responsibility can be accepted for abnormal conditions which may be discovered during construction unless reported to the Architect on the design amendments may be considered. Site surveys are recommended in respect of foundations (in relation to specific site conditions before foundation work is undertaken). The drawing is printed in the amount of information contained and does not purport to contain a full specification of the works. It is issued for the purpose of obtaining Planning / Building Regulation approval. The drawing shall not be used as a contract document alone. The works will not be supervised or inspected on site by G. R. Merchant or any representative thereof. It is the client or their appointed agent's responsibility to control workmanship, substitution of materials, adherence to specification, variation to contract etc. All materials to be new unless otherwise stated and all components and materials etc. to be used fitted and installed etc. in strict accordance with manufacturers instructions and relevant code of practice. Materials and workmanship to be approved by the Architect. The Employer / Client shall ensure that the selected contractor is competent with and accepts all measures necessary to achieve compliance with Health and Safety legislation for Building sites and Work places. The Employer / Client is advised that should the works need to comply with the Construction Design and Management Regulations an independent Planning Supervisor will be required. The works shall comprise of all that is shown on the drawing and details. Works that may not specifically be shown but may be reasonably inferred as necessary to carry out the works shall be deemed to be included. It is the job / client's entire responsibility to be aware of the Party Wall etc. Act 1996, when building or close proximity to adjoining neighbours boundaries.

UNRECORDED
PLAN

RECORDED
A2

Planners Development
- 4 Dec 2007
Ref: 107907