


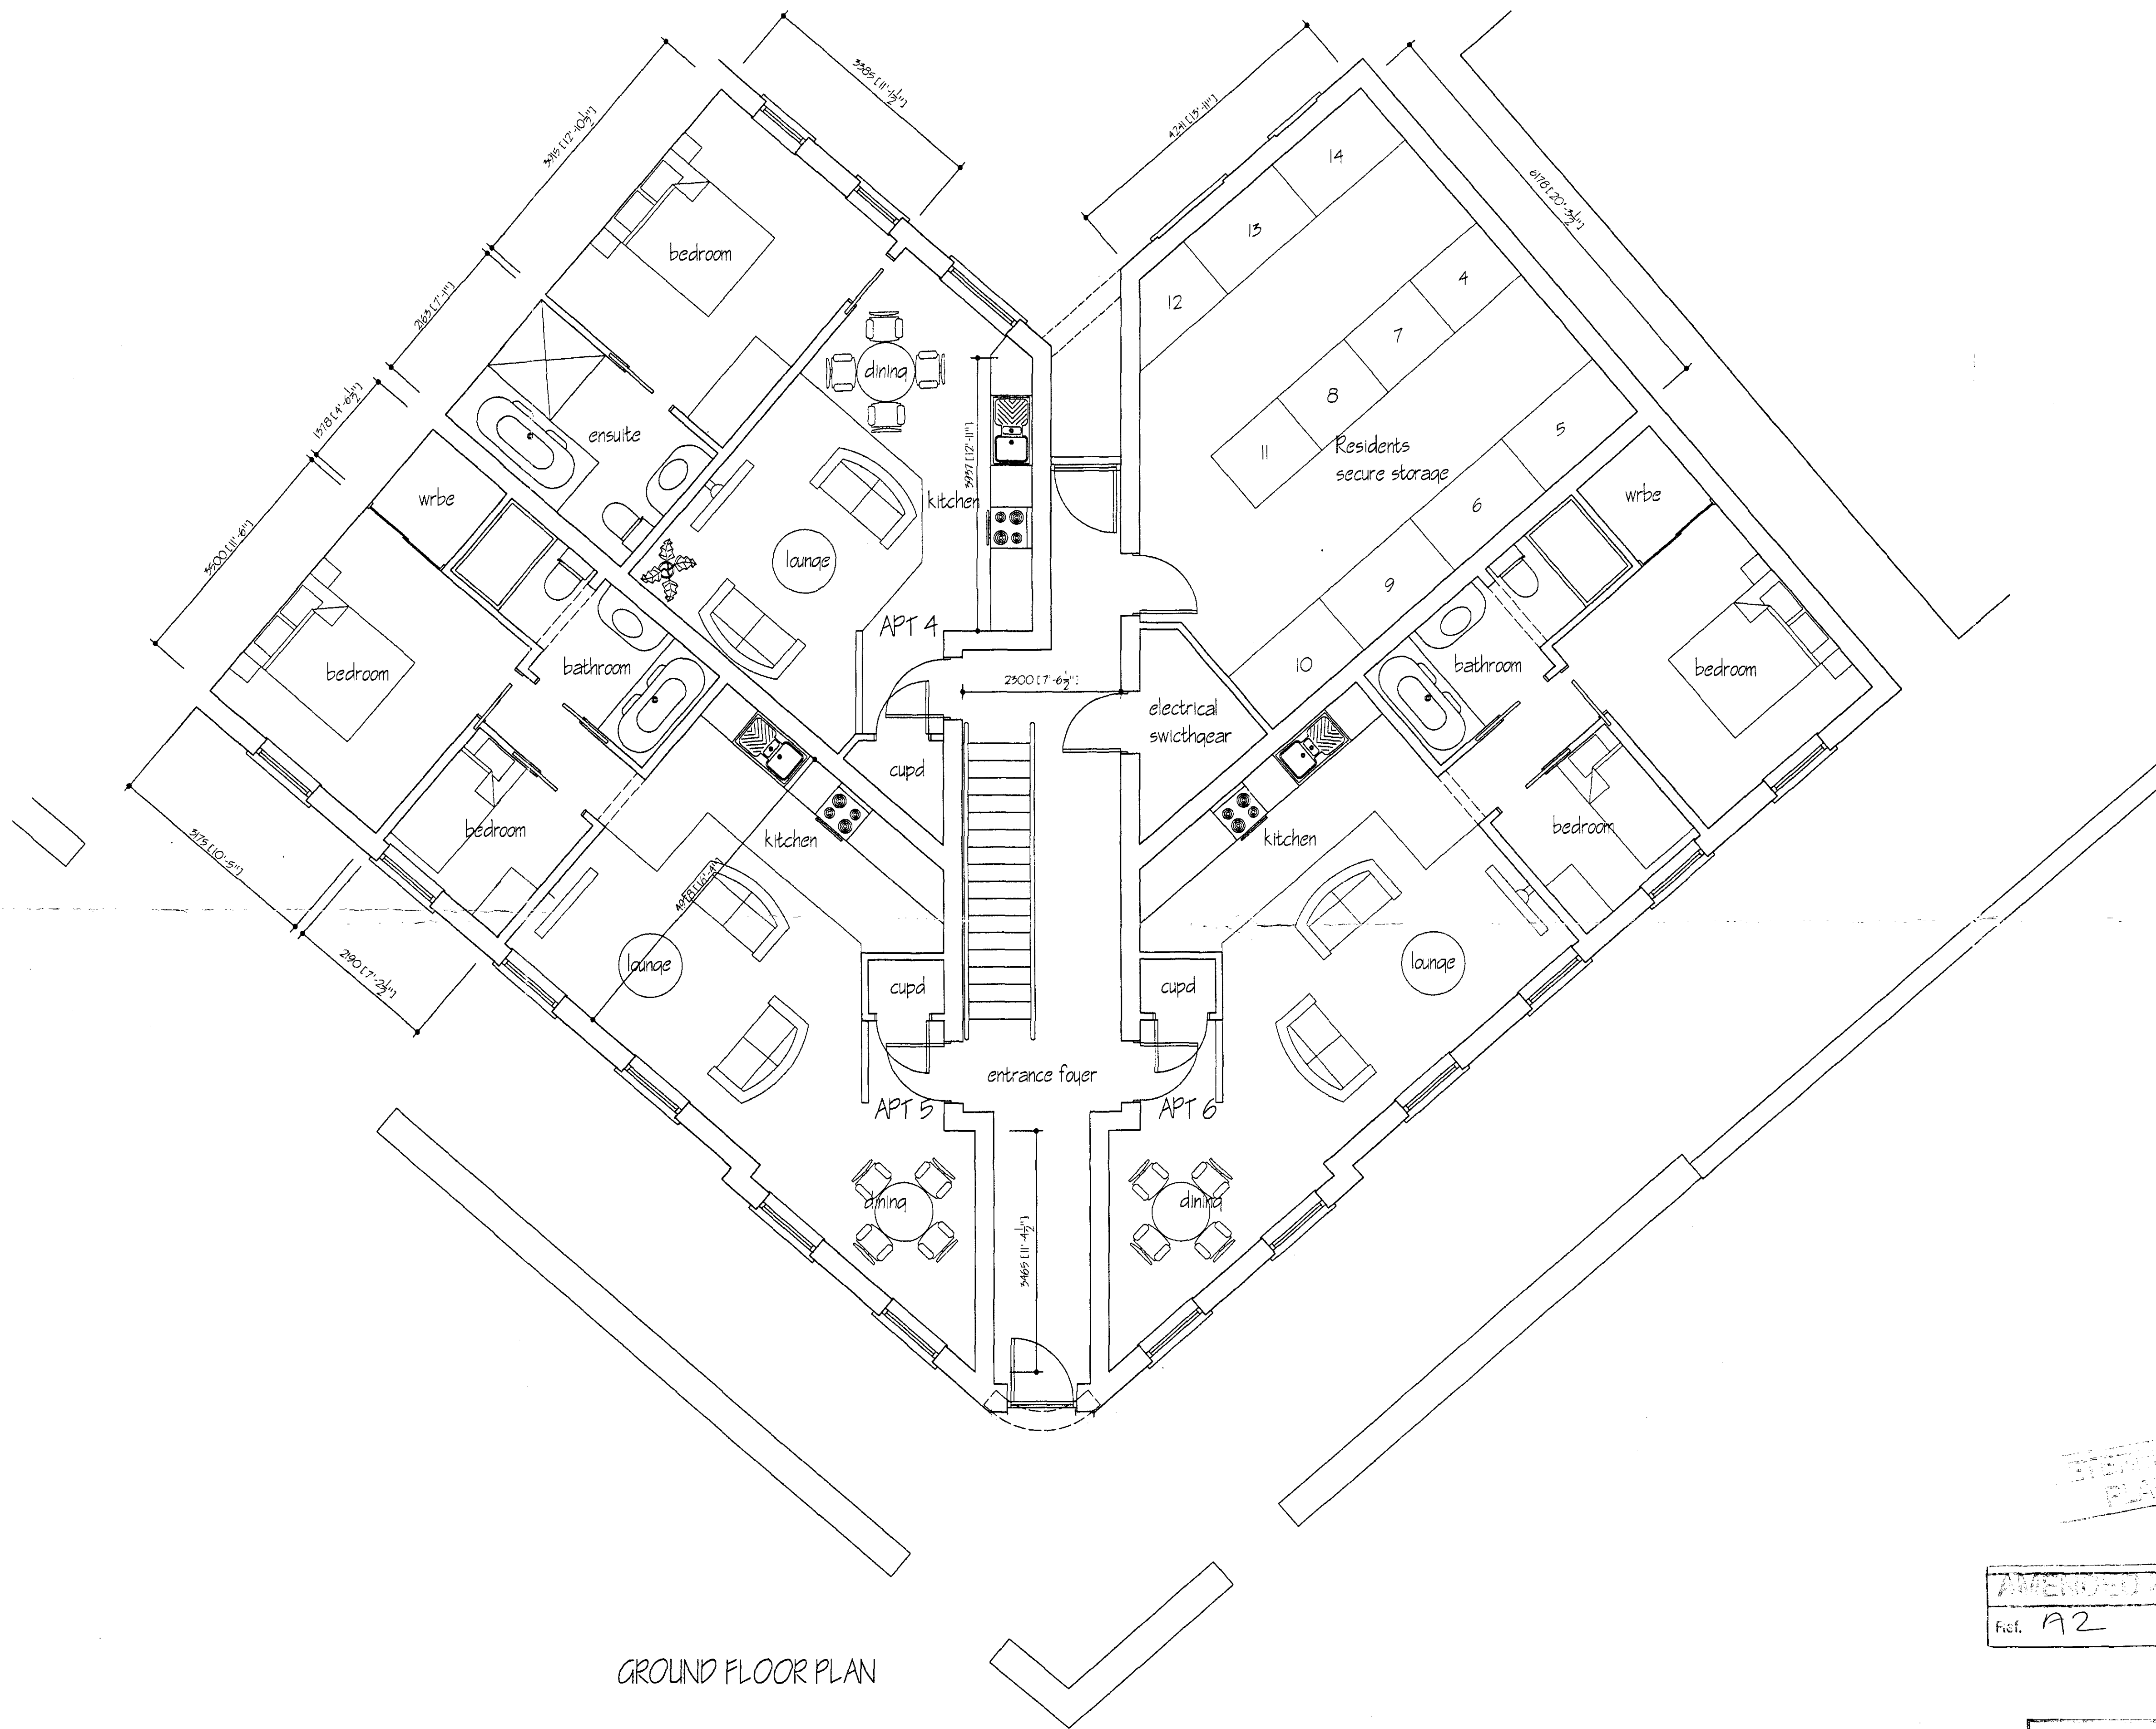

GROUND FLOOR PLAN

TERMINATED PLAN

APPENDED PLAN
Ref. A2

10/06/07
10/06/07

G. R. MERCHANT I.ENG AMICE FIWO ARCHITECTURAL, STRUCTURAL AND LAND DRAINAGE CONSULTANTS Unit 4, Wrights Mews 12A Park Road, Holbeach, Spalding, Lincs. PE12 7ZE Tel: 01408 490800 Fax: 01408 433744 E-Mail: G. R. Merchant @ Merchant. FB. Co. UK	
Project	RESIDENTIAL DEVELOPMENT AT BULL & MONKEY P.H. SPALDING Lincs
Client	DGM PROPERTIES LTD.
Drawing	GROUND FLOOR PLANS OF APARTMENTS 4 to 14
Job Ref.	1049 / 04
Drawing No.	500
Date	JULY 2007
Drawn	JPW
Scales	1/50
DO NOT SCALE FROM THIS DRAWING The drawing is copyright and may not be altered, copied, photographed or used for any other purpose without the written consent of the Architect. The Architect's liability is limited to the design and construction of the building and shall not extend to any other work or to any other building. 