


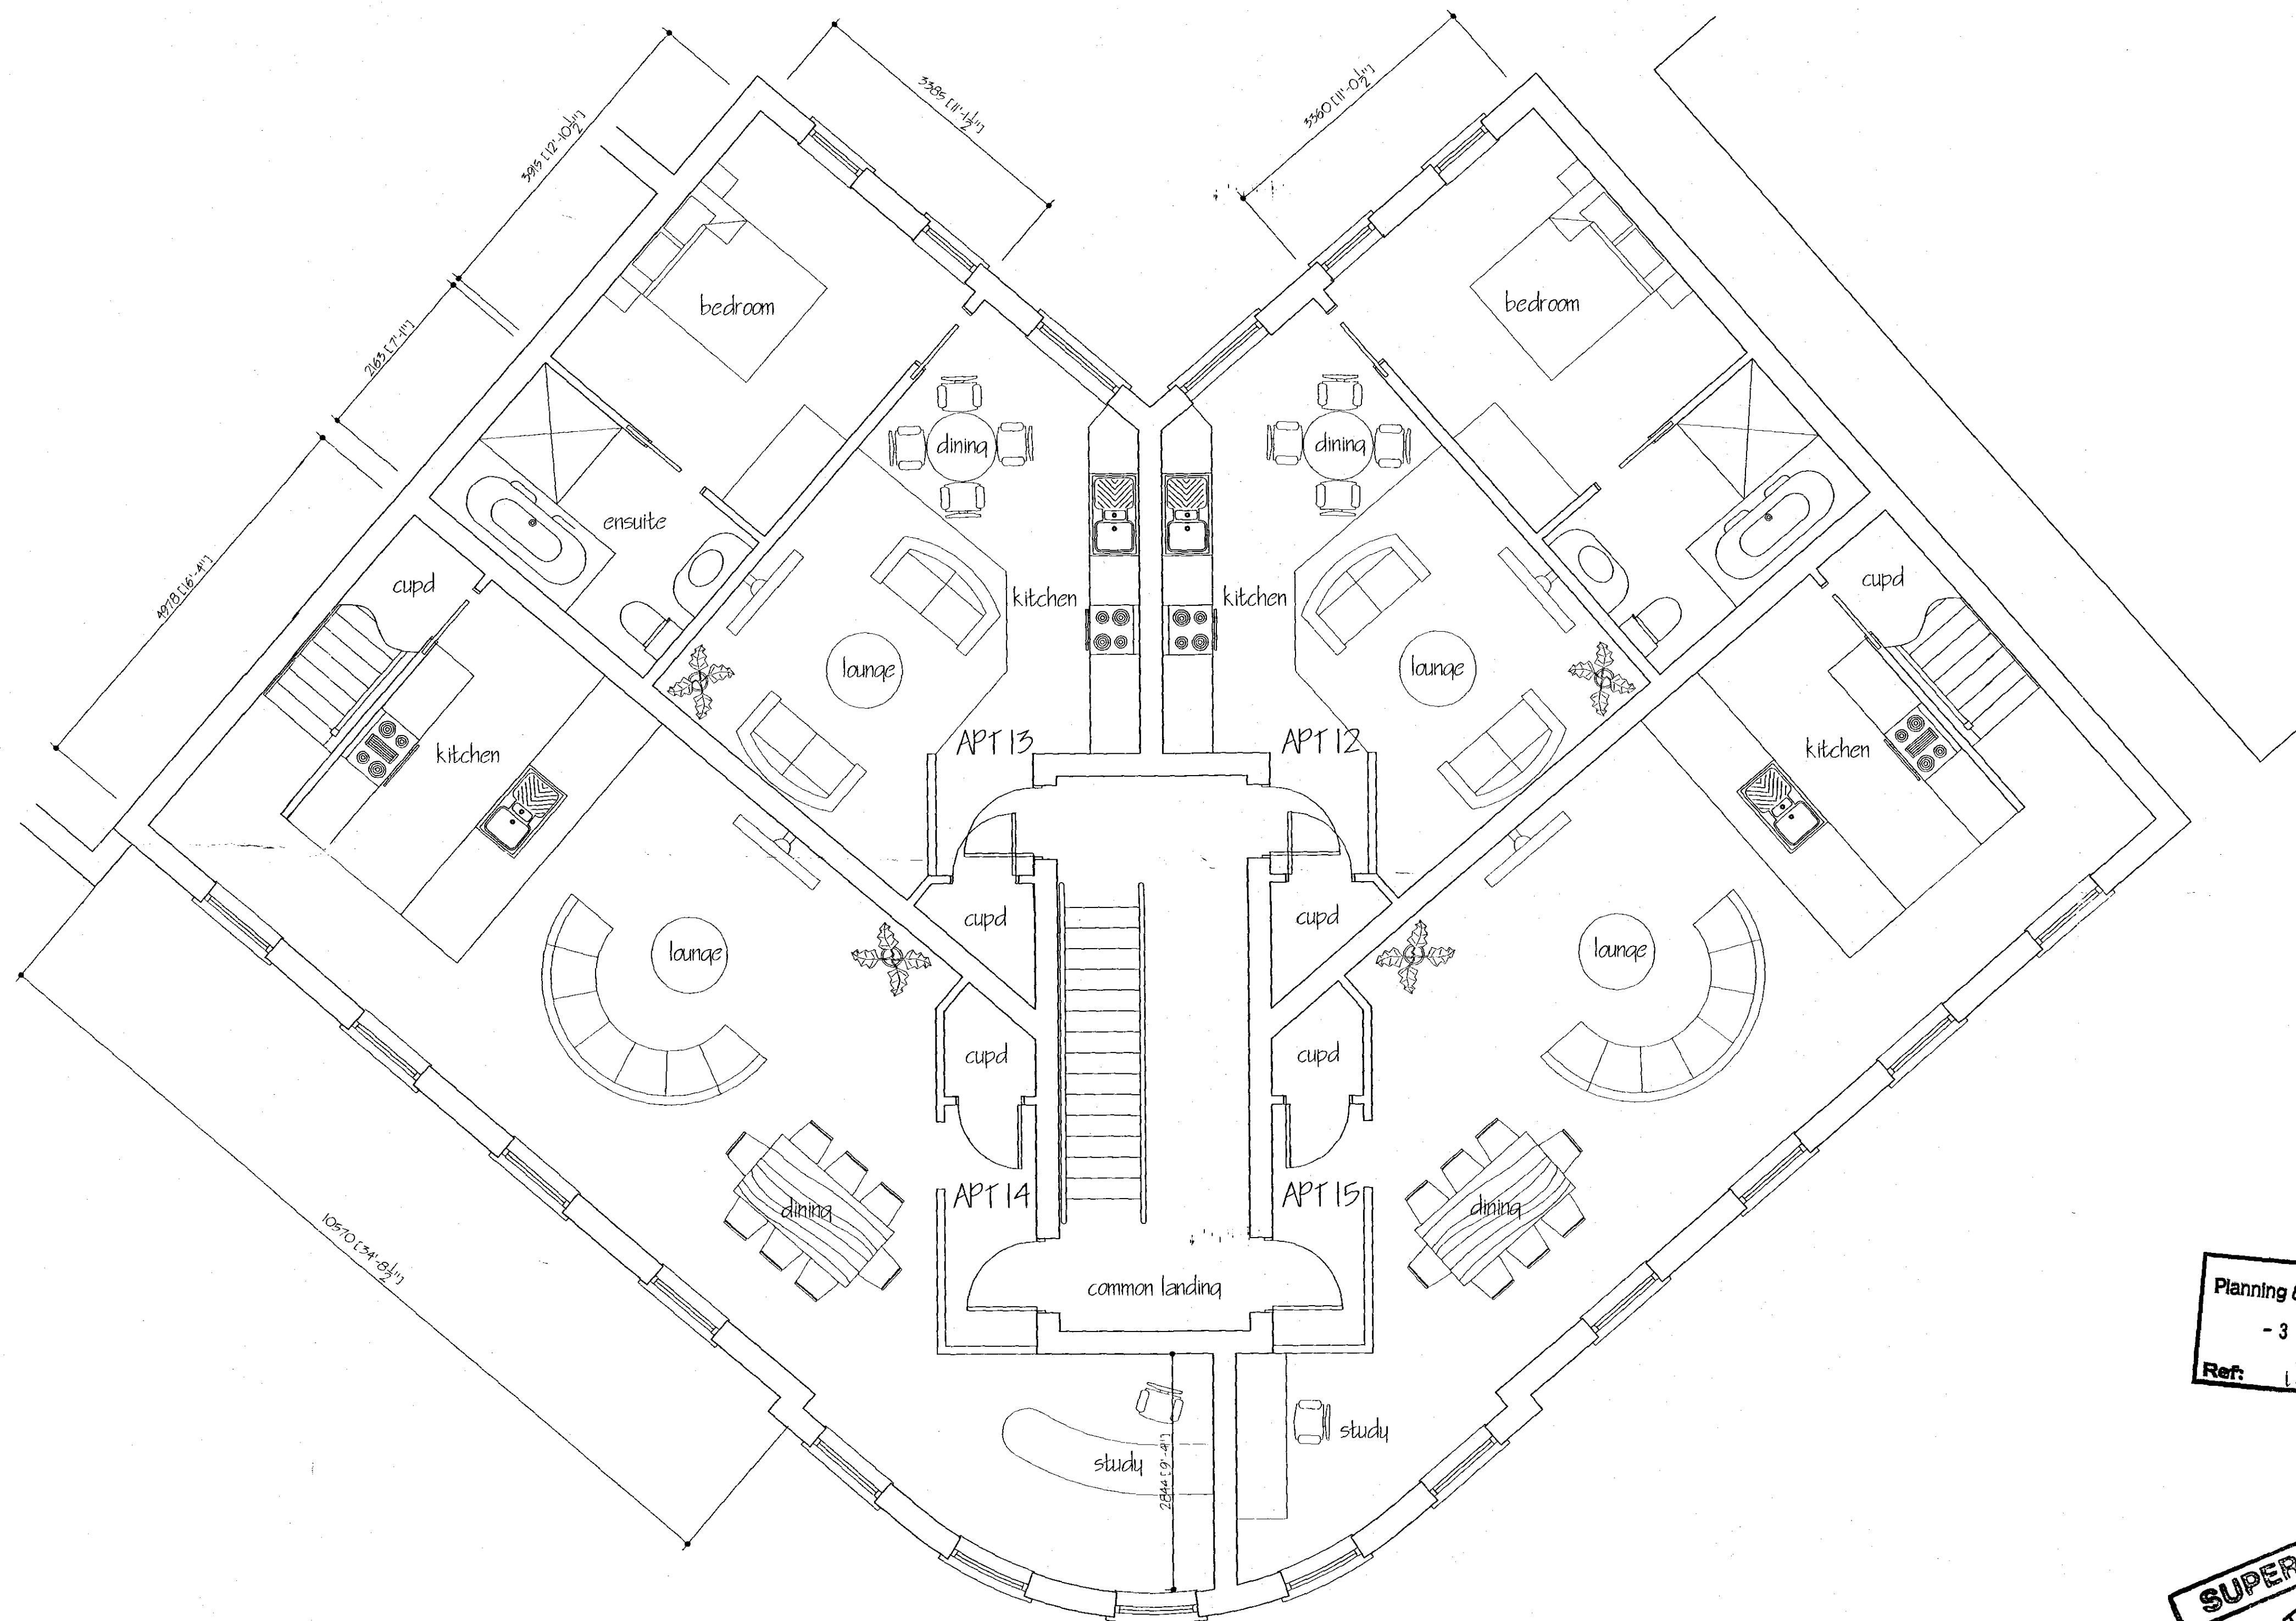

SECOND FLOOR PLAN

SHDC
Planning & Development
- 3 AUG 2007
Ref: 1070/07

SUPERSEDED
RETAIN

ref	revision	date
A	APARTMENTS ADDED	JULY 2007

G. R. MERCHANT
I. ENG AMICE FIWO
ARCHITECTURAL, STRUCTURAL
AND LAND DRAINAGE
CONSULTANTS
Unit 4, Wrights Mews
12A Park Road, Holbeach,
Spalding, Lincs. PE12 7EE
Tel: 01406 490800
Fax: 01406 425744
E-Mail: G. R. Merchant @ Merchant. FS.
Co. UK

Project
RESIDENTIAL DEVELOPMENT AT
BULL & MONKEY P.H.
SPALDING
LINES

Client
DGM PROPERTIES LTD.

Drawing
SECOND FLOOR PLANS OF
APARTMENTS 4 TO 15

Job Ref. 1049/04	Drawing No. 52A
Date JULY 2007	Drawn JFW

Scales
1/50

DO NOT SCALE FROM THIS DRAWING
This drawing is copyright and may not be altered, copied, reproduced or used for any other purpose other than that for which it is issued. The General Contractor is to check all dimensions on site and report any discrepancies to the Architect. All details shown on the drawing including foundations are based upon typical site conditions related to the area. No responsibility can be accepted for abnormal conditions which may be discovered during construction unless reported to the Architect so that design amendments may be considered. Site and surveying are recommended in respect of foundations to establish specific site conditions before foundation work is undertaken. This drawing is issued in the absence of information contained and does not purport to contain a full specification of the works. It is only for the purpose of obtaining Planning / Building Regulation approval. This drawing must not be used as a contract document alone. The works will not be supervised or inspected on site by G.R. Merchant or any representative thereof. It is the client or their appointed agents responsibility to control environmental, substructure of materials, adherence to specification, variations to contract etc. Materials shall conform to appropriate British standard specifications or BSAs certificate or European code equivalent. The Employer / Client shall ensure that the selected contractor is competent with and adhere all measures necessary to achieve compliance with Health and Safety legislation for Building Work and Work at Height. The Employer / Client is advised that should the works need to comply with the Construction Design and Management Regulations an independent Planning Supervisor will be required. The works shall continue at all times shown on the drawing and details. Work that may not specifically be shown but may be reasonably inferred as necessary to carry out the works shall be deemed to be included. In the past / land owners responsibility to be aware of the Party Wall etc. Act 1996, when building in close proximity to adjoining neighbors boundaries.