


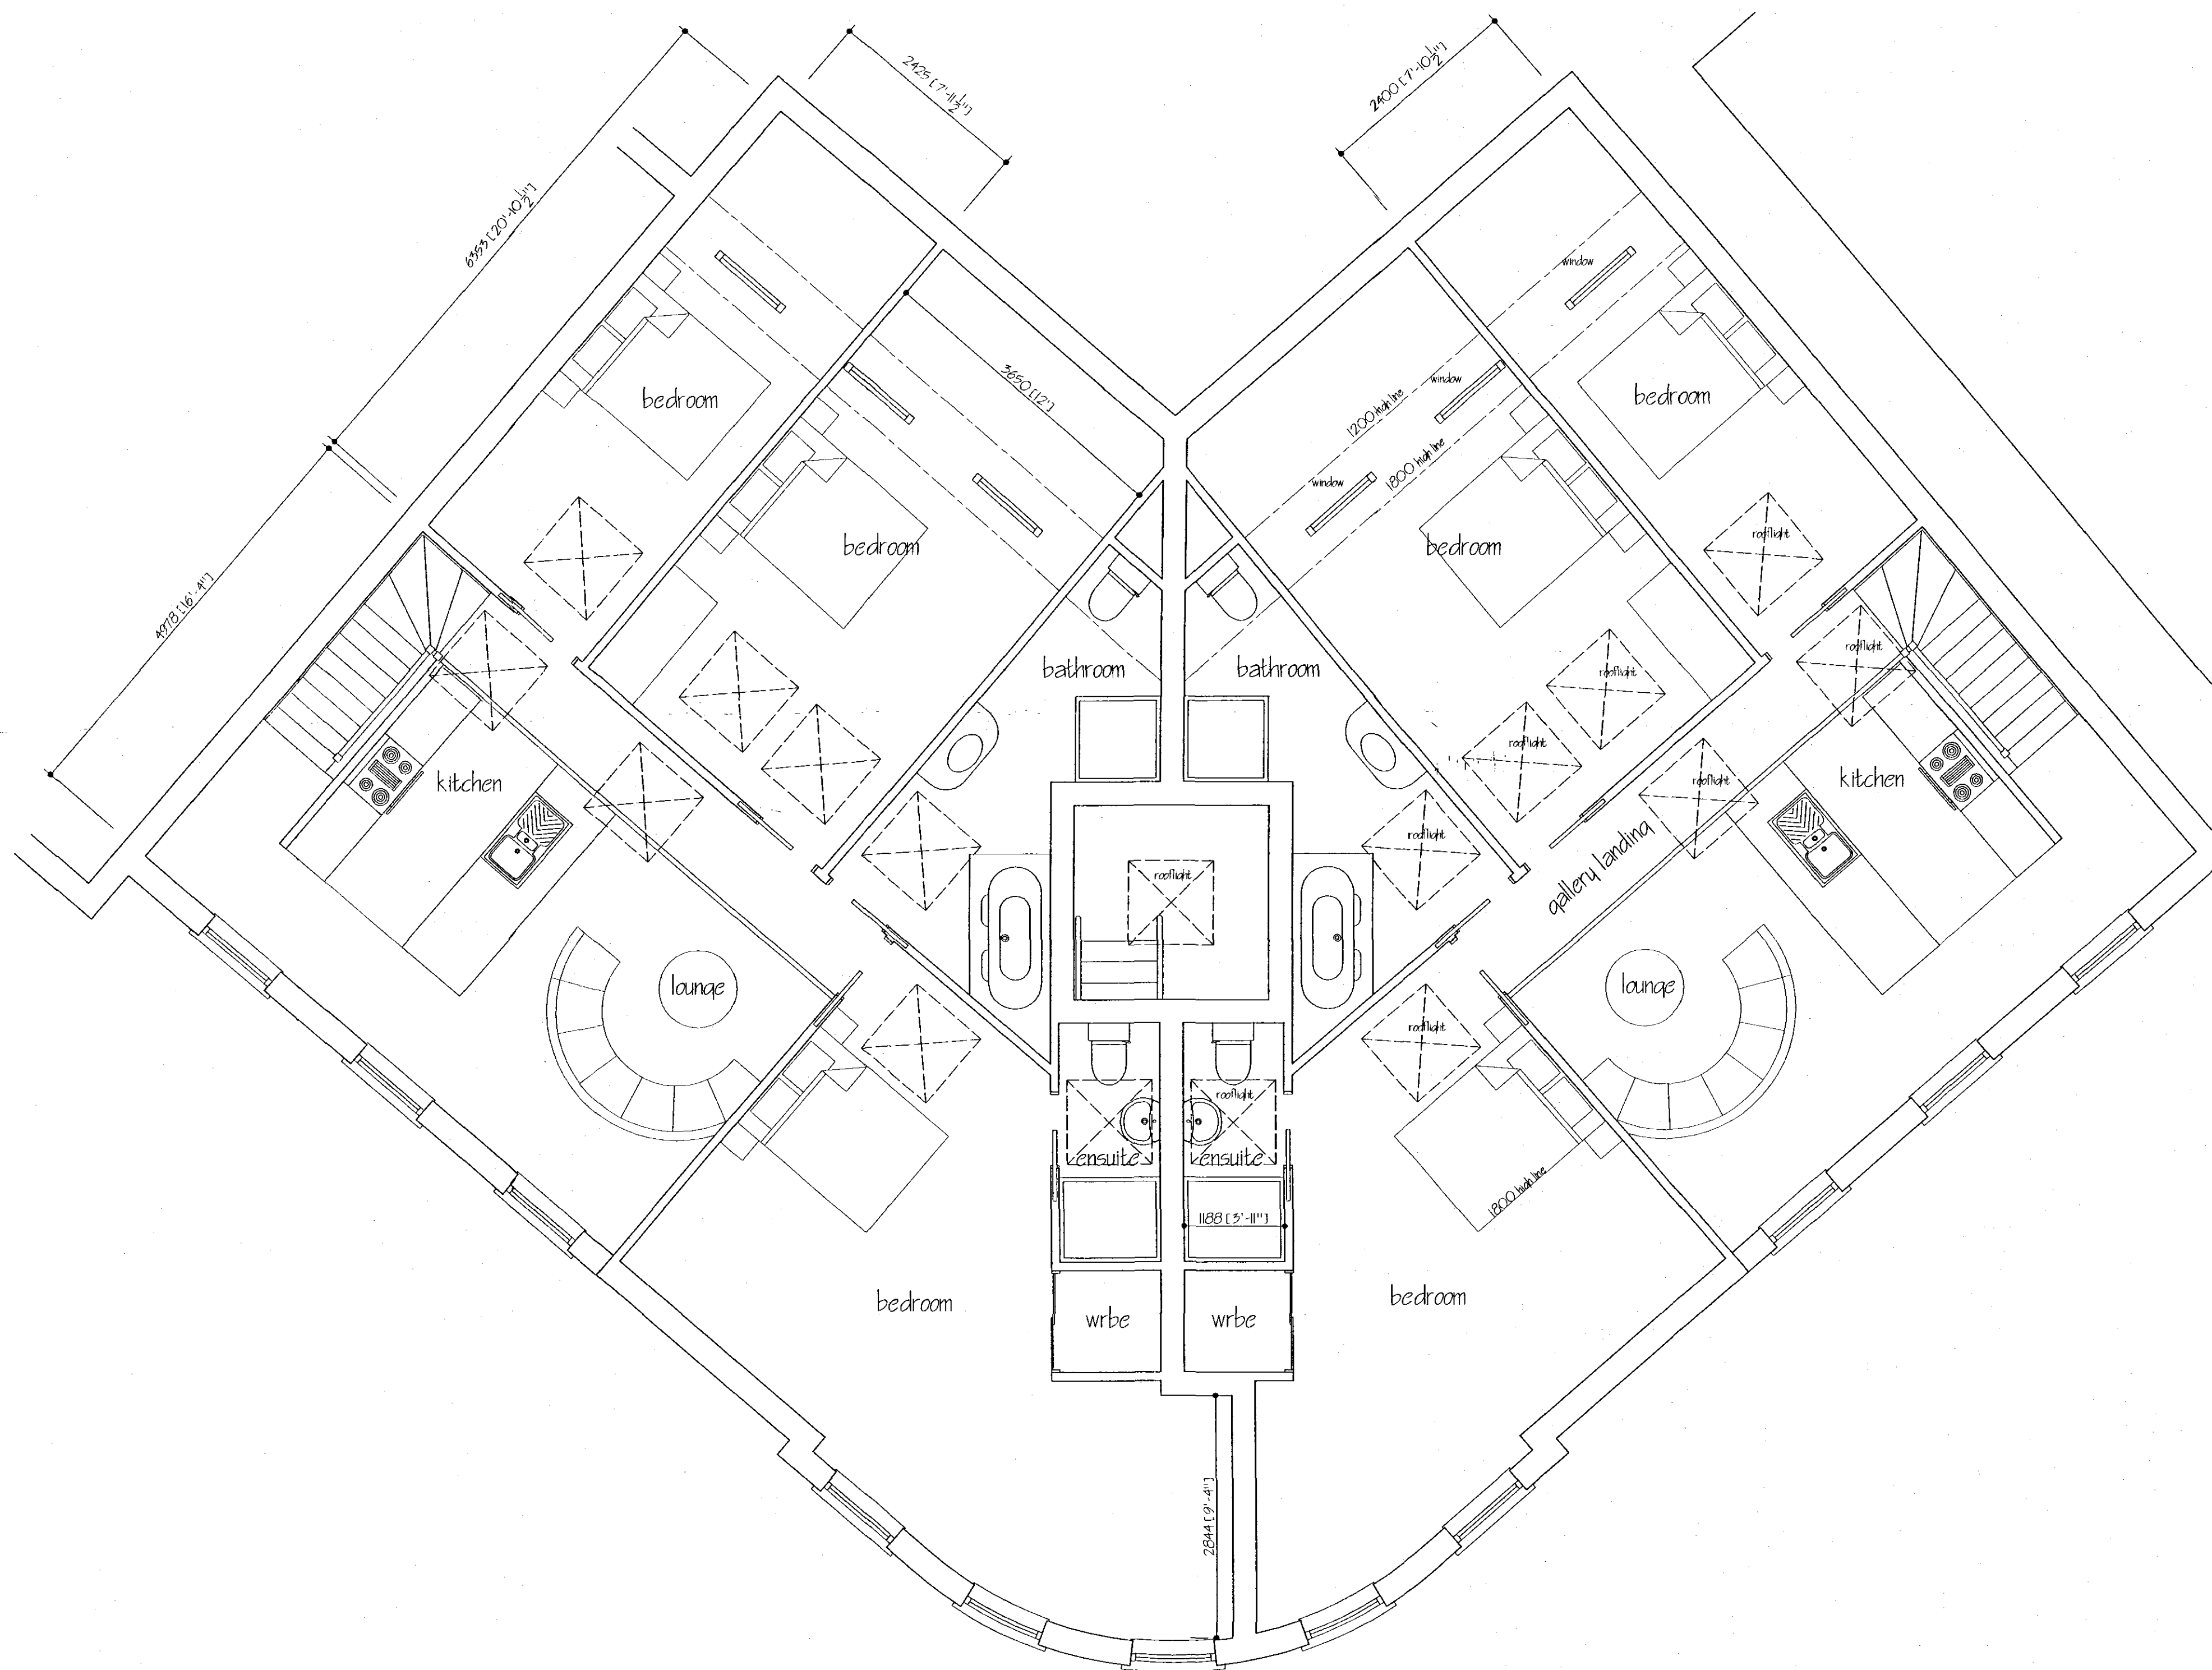

SHDC
Planning & Development
- 3 AUG 2007
Ref: 1070/07

SUPERSEDED
RETAIN

A		APPROVED	MAY 2007
ref	revision	date	
G. R. MERCHANT I. ENG AMICE FIWO ARCHITECTURAL, STRUCTURAL AND LAND DRAINAGE CONSULTANTS Unit 4, Wrights Mews 12A Park Road, Holbeach, Spalding, Lincs. PE12 7EE Tel: 01406 480800 Fax: 01406 425744 E-Mail: G. R. Merchant @ Merchant, FS. Co. UK			
Project RESIDENTIAL DEVELOPMENT AT BULL & MONKEY PH. SPALDING Lincs			
Client DGM PROPERTIES LTD.			
Drawing MEZZANINE FLOOR PLANS OF APARTMENTS 4 TO 15			
Job Ref.	1049/04	Drawing No.	53A
Date	JULY 2007	Drawn	JFW
Scales 1/50			
DO NOT SCALE FROM THIS DRAWING This drawing is copyright and may not be altered, traced, photographed or used for any other purpose other than that for which it is issued. The General Contractor is to check all dimensions on site and report any discrepancies to the Architect. All details shown on this drawing including boundaries are based upon typical site conditions related to the area. No responsibility can be accepted by the Architect for any conditions which may be discovered during construction unless reported to the Architect so that design amendments may be considered. Site and survey are represented in respect of boundaries to establish specific site conditions before construction work is undertaken. This drawing is issued in the absence of information contained and does not represent a full specification of the work. It is solely for the purpose of obtaining Planning / Building Regulations approval. This drawing must not be used as a contract document. The works will not be supervised or inspected on site by G.R. Merchant or any representative thereof. It is the client or their appointed agents responsibility to control workmanship, installation of materials, adherence to specification, variations to contract etc. Materials shall conform to appropriate British standard specifications or ENA standards or European code equipment. The Employer / Client shall ensure that the selected contractor is competent with and adopts all measures necessary to achieve compliance with Health and Safety legislation for Building sites and Work places. The Employer / Client is advised that should the works need to comply with the Construction Design and Management Regulations an independent Planning Supervisor will be required. The works shall consist of all that is shown on the drawing and details work that may not specifically be shown but may be reasonably inferred as necessary to carry out the works shall be deemed to be included. The client / Employer assumes responsibility to the extent of the Party Wall etc. Act 1996, when building in close proximity to adjoining neighbours boundaries.			