


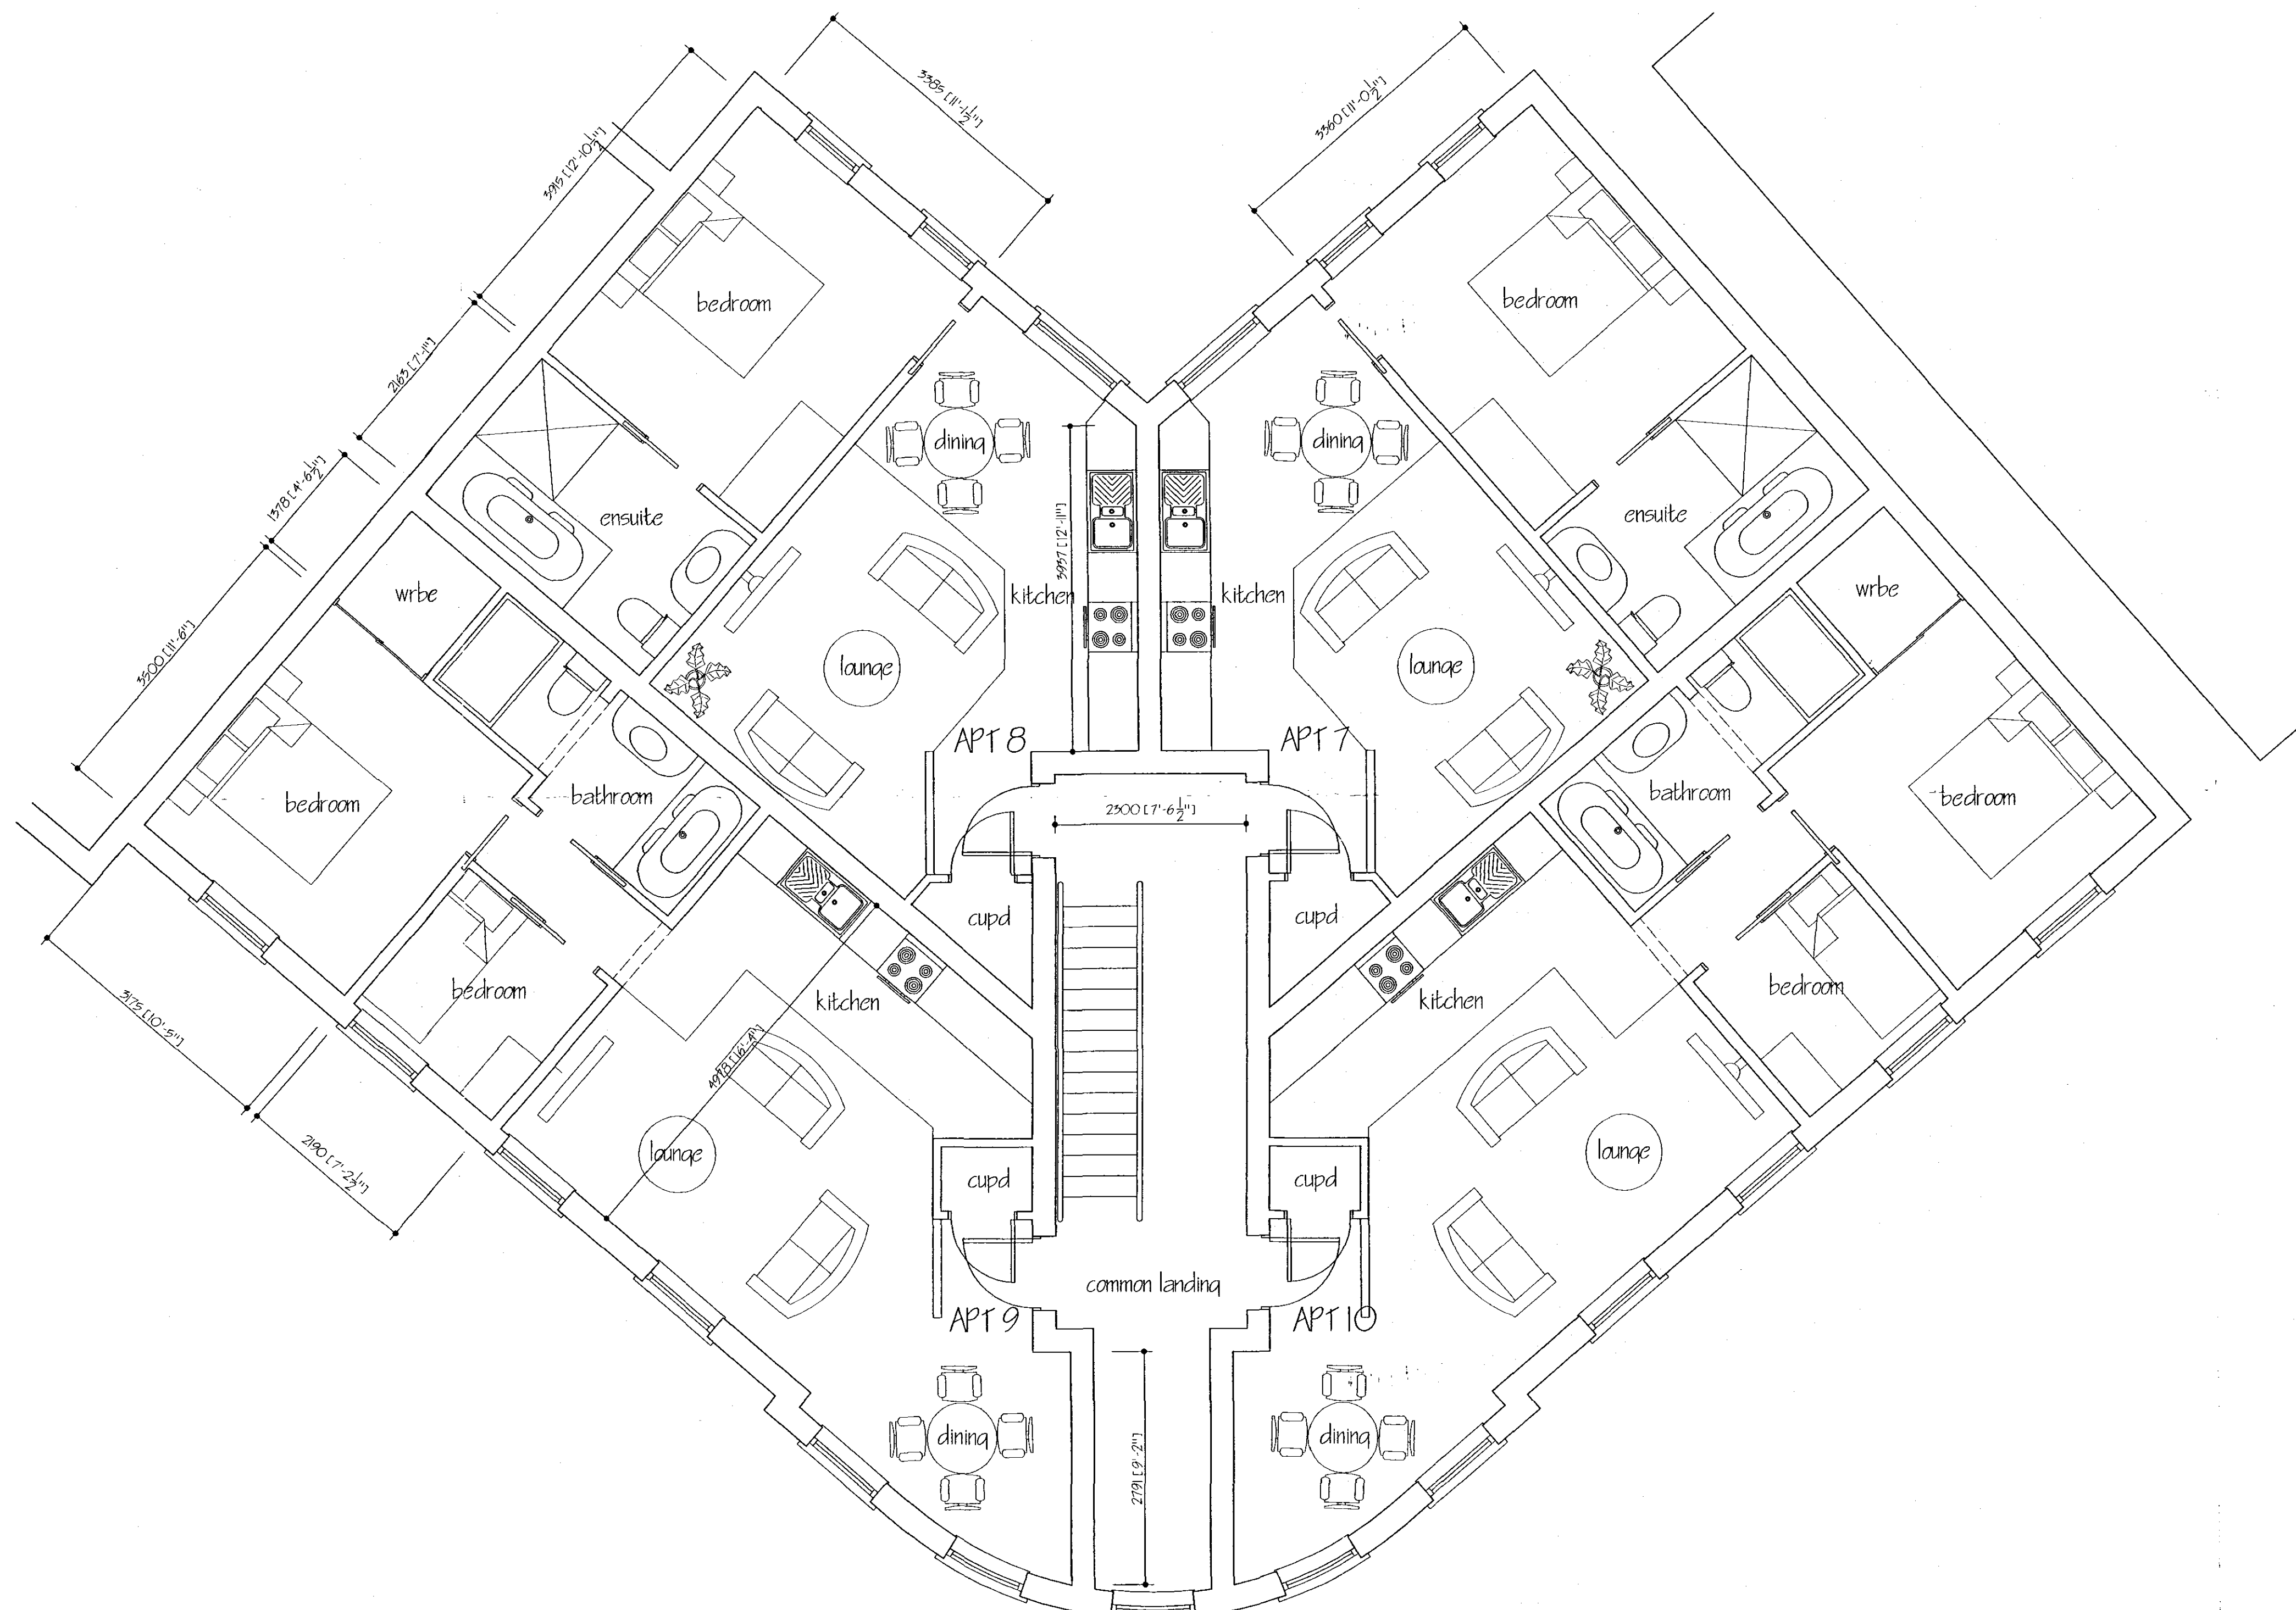

FIRST FLOOR PLAN

2nd
SUPERSEDED
DWGS
- RETAIN -

SUPERSEDED

AMENDED PLAN
 Ref. A/

SHDC
 PLANNING & DEVELOPMENT
 - 5 SEP 2007
 Ref. 107067

B APARTMENT NOTS ALIGNED		Aug 2007
A APARTMENTS ADDED		July 2007
ref	revision	date

G. R. MERCHANT
 I.ENG AMICE FIWO
**ARCHITECTURAL, STRUCTURAL
 AND LAND DRAINAGE
 CONSULTANTS**
 Unit 4, Wrights Mews
 12A Park Road, Holbeach,
 Spalding, Lincs. PE12 7EE
 Tel: 01406 450800
 Fax: 01406 425744
 E-Mail: G. R. Merchant @ Merchant. FS.
 Co. UK

Project
 RESIDENTIAL DEVELOPMENT AT
 BULL & MONKEY P.H.
 SPALDING
 Lincs

Client
 DGM PROPERTIES LTD.

Drawing
 FIRST FLOOR PLANS OF
 APARTMENTS 4 TO 14

Job Ref. 1049 / 04	Drawing No. 51B
Date JULY 2007	Drawn JFW

Scales
 1/50

DO NOT SCALE FROM THIS DRAWING

This drawing is copyright and may not be altered, traced, photographed or used for any other purpose other than that for which it is issued. The General Contractor is to check all dimensions on site and report any discrepancies to the Architect. All details shown on this drawing including foundations are based upon typical site conditions related to the area. No responsibility can be accepted for abnormal conditions which may be discovered during construction unless reported to the Architect and that design amendments may be considered. The full drawings are recommended to be used for the purpose of obtaining Planning / Building Regulation approval. This drawing must not be used as a contract document alone. The drawings will be superseded or amended on site by O.P. Merchant or any representative thereof. It is the client or their appointed agents responsibility to ensure workmanship, satisfaction of materials, adherence to specification, variations to contract etc. All materials to be used unless otherwise stated and all components and materials etc. to be used fixed and installed etc. in strict accordance with manufacturers' instructions and relevant code of practice. Materials shall conform to appropriate British standard specifications or BSA certificate or European code equivalent. The Employer / Client shall ensure that the selected contractor is competent with and adopts all measures necessary to ensure compliance with health and safety legislation for building sites and work shown. The Employer / Client is advised that should the works need to comply with the Construction Design and Management Regulations an Independent Planning Supervisor will be required. The works shall comprise of all that is shown on the drawing and details. Work that may not specifically be shown but may be reasonably inferred as necessary to carry out the works shall be deemed to be included. It is the client / third parties responsibility to be aware of the Party Wall etc. Act 1999 when building in close proximity to adjoining neighbours boundaries.