


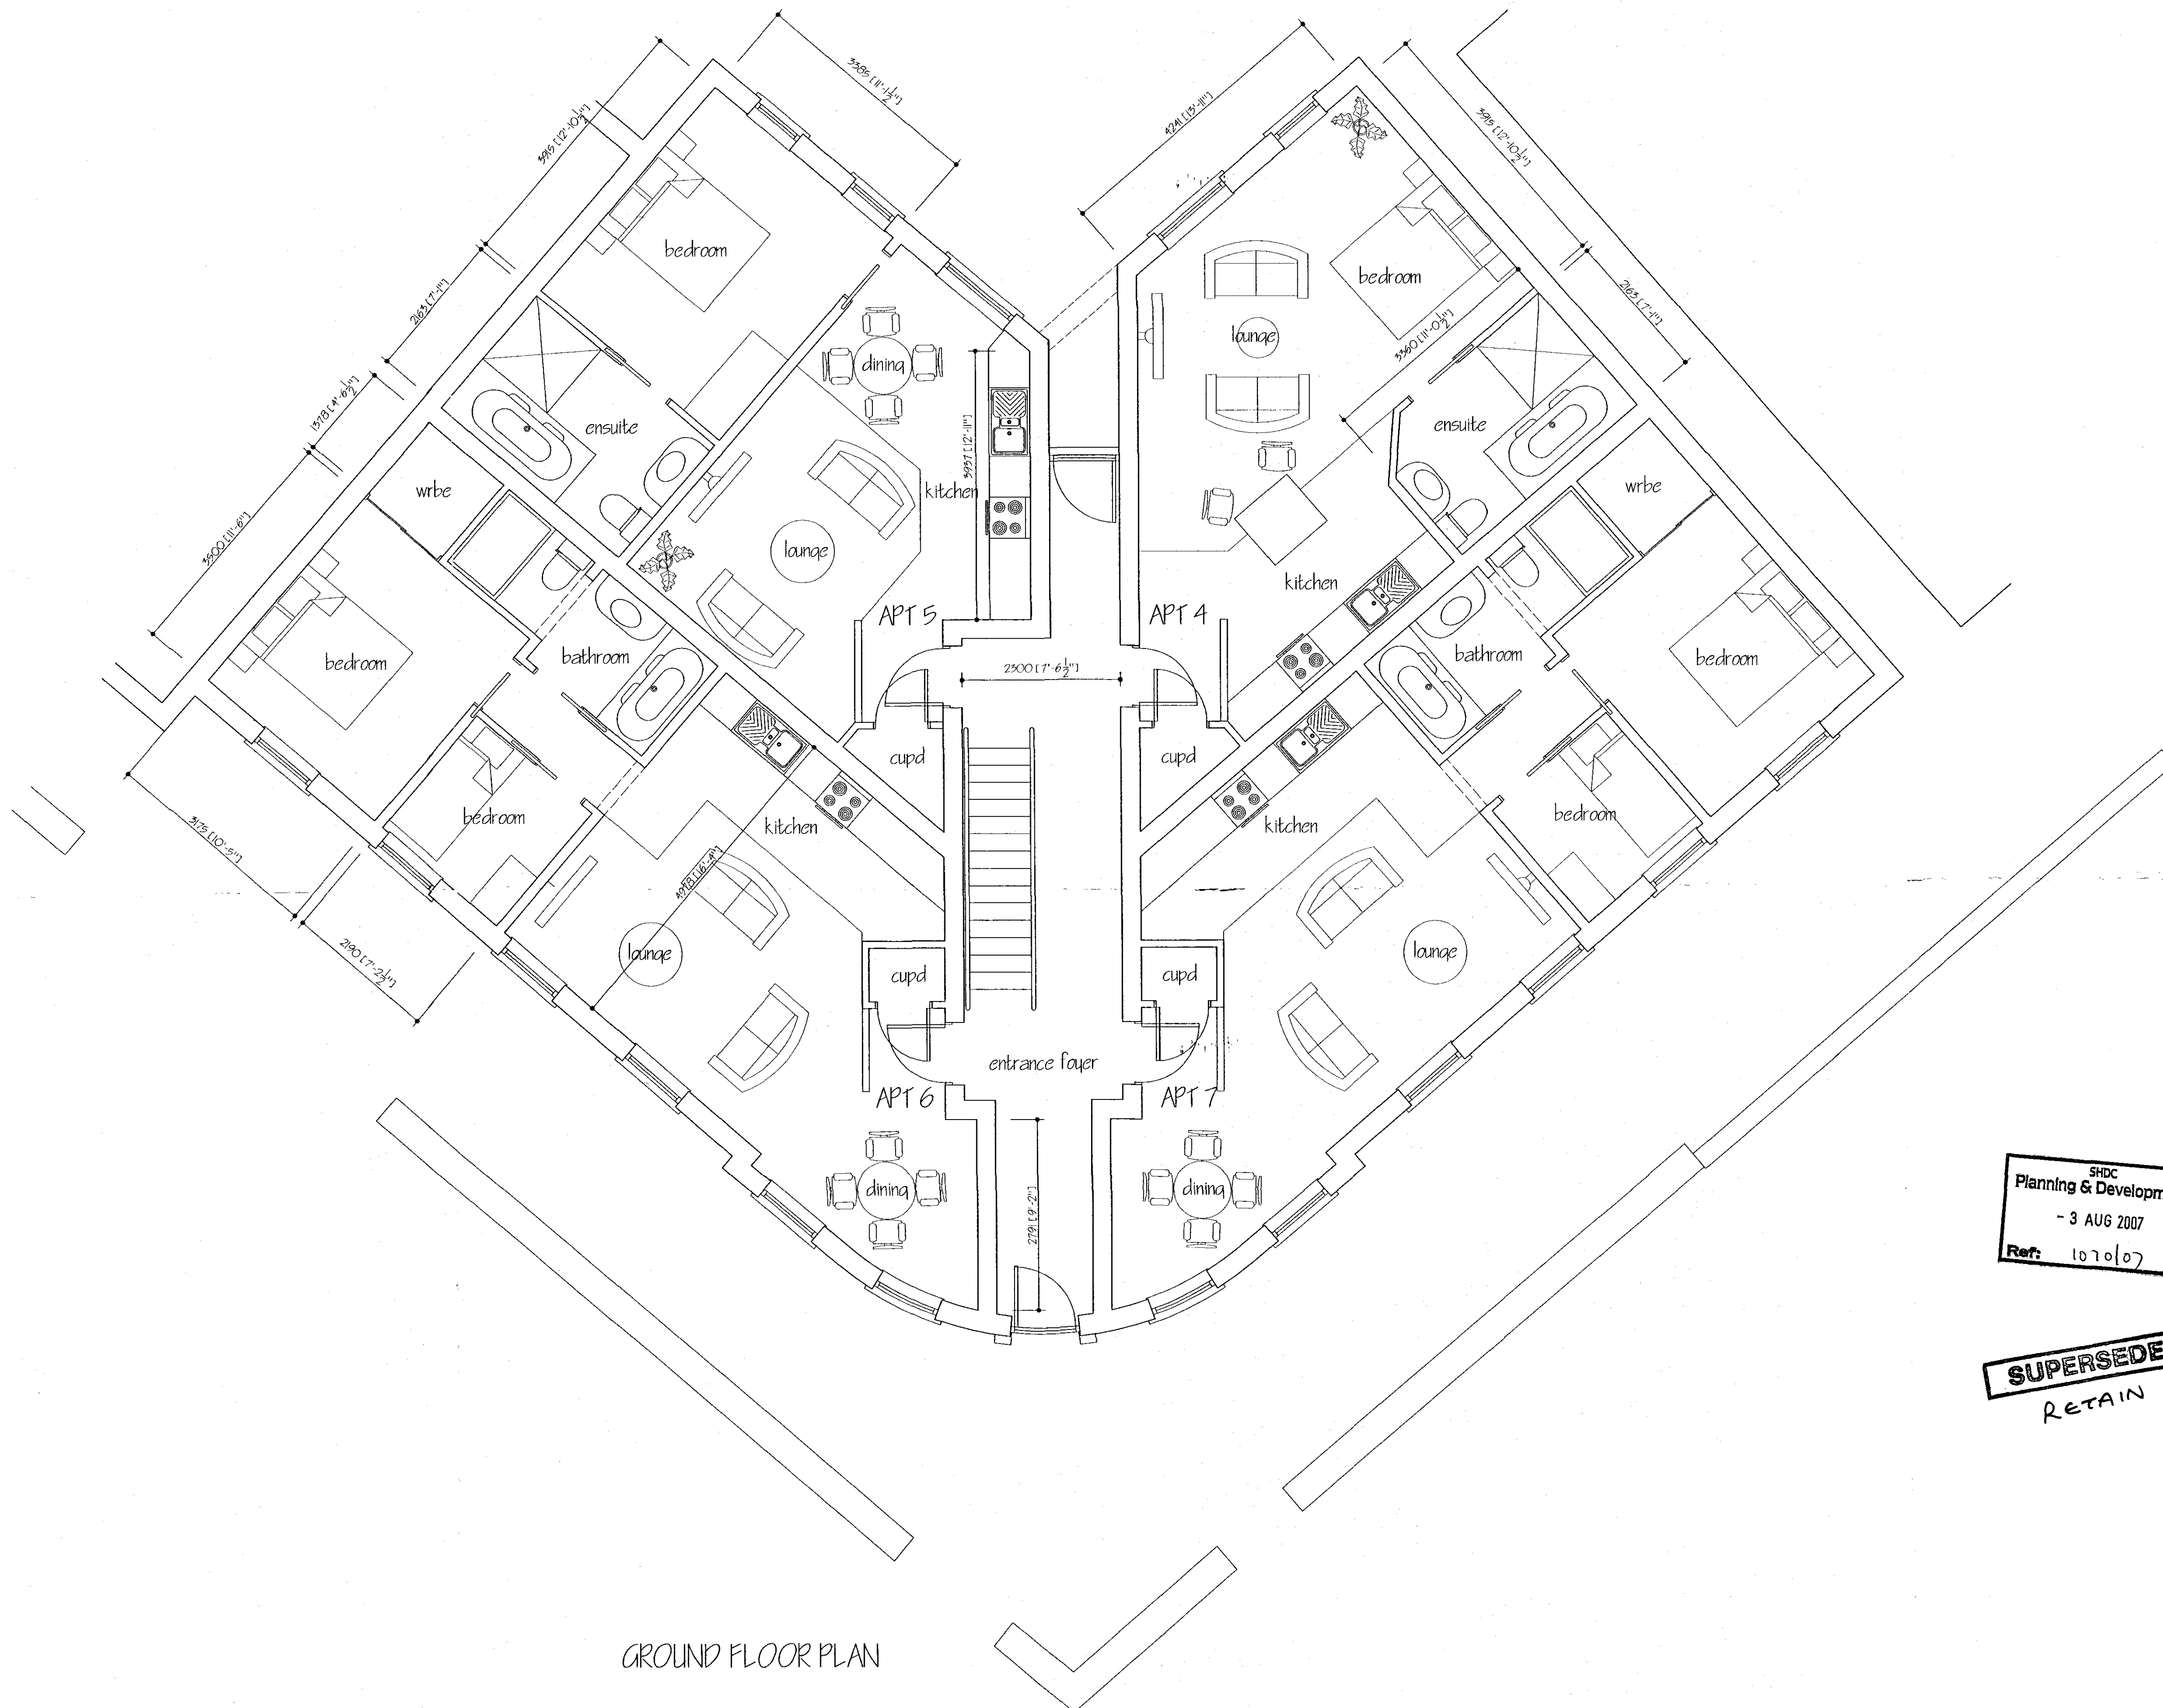

GROUND FLOOR PLAN

SHDC
Planning & Development
- 3 AUG 2007
Ref: 1070107

SUPERSEDED
RETAIN

ref	revision	date
A	EXTRA DIMENSIONS AND FINISHES ADDED	JULY 2007

G. R. MERCHANT
I. ENG AMICE FIWO
ARCHITECTURAL, STRUCTURAL
AND LAND DRAINAGE
CONSULTANTS
Unit 4, Wrights Mews
12A Park Road, Holbeach,
Spalding, Lincs. PE12 7EE
Tel: 01406 490800
Fax: 01406 425744
E-Mail: G. R. Merchant @ Merchant. FS.
Co. UK

Project
RESIDENTIAL DEVELOPMENT AT
BULL & MONKEY PH.
SPALDING
Lincs

Client
DGM PROPERTIES LTD.

Drawing
GROUND FLOOR PLANS OF
APARTMENTS 4 to 15

Job Ref. 1049/04	Drawing No. 50A
Date JULY 2007	Drawn JPW

Scales
1/50

DO NOT SCALE FROM THIS DRAWING
This drawing is copyright and may not be altered, traced, photographed or used for any other purpose
other than that for which it is issued. The General Contractor is to check all dimensions on site and
report any discrepancies to the Architect. All details shown on this drawing including foundations are
based upon typical site conditions related to the area. No responsibility can be accepted for abnormal
conditions which may be discovered during construction unless reported to the Architect so that
design amendments may be considered. Site soil surveys are recommended to be agreed at foundation
to establish specific site conditions before foundation work is undertaken. This drawing is issued for the
purpose of obtaining Planning / Building Regulations approval. This drawing must not be
used as a contract document alone. The works will not be supervised or inspected on site by G.R.
Merchant or any representative thereof. It is the client or their appointed agents responsibility to
control independently. Identification of materials, adherence to specifications, verification to contract etc. all
materials to be new unless otherwise stated and all components and materials are to be used fitted
and installed etc. in strict accordance with manufacturers instruction and relevant code of practice.
Materials shall conform to appropriate British standard specification or BSIA certificate or European
equivalent. The Employer / Client shall ensure that the selected contractor is competent with
and adopts all measures necessary to achieve compliance with Health and Safety legislation for
Building and Work phases. The Employer / Client is advised that should the works need to
comply with the Construction Design and Management Regulations an Independent Planning
Supervisor will be required. The works shall comply with all that is shown on the drawing and details.
Work that may not specifically be shown but may be reasonably inferred as necessary to carry out the
works shall be deemed to be included. It is the client / contractor responsibility to be aware of the
Party Wall Act 1996 when building in close proximity to adjoining neighbours boundaries.