
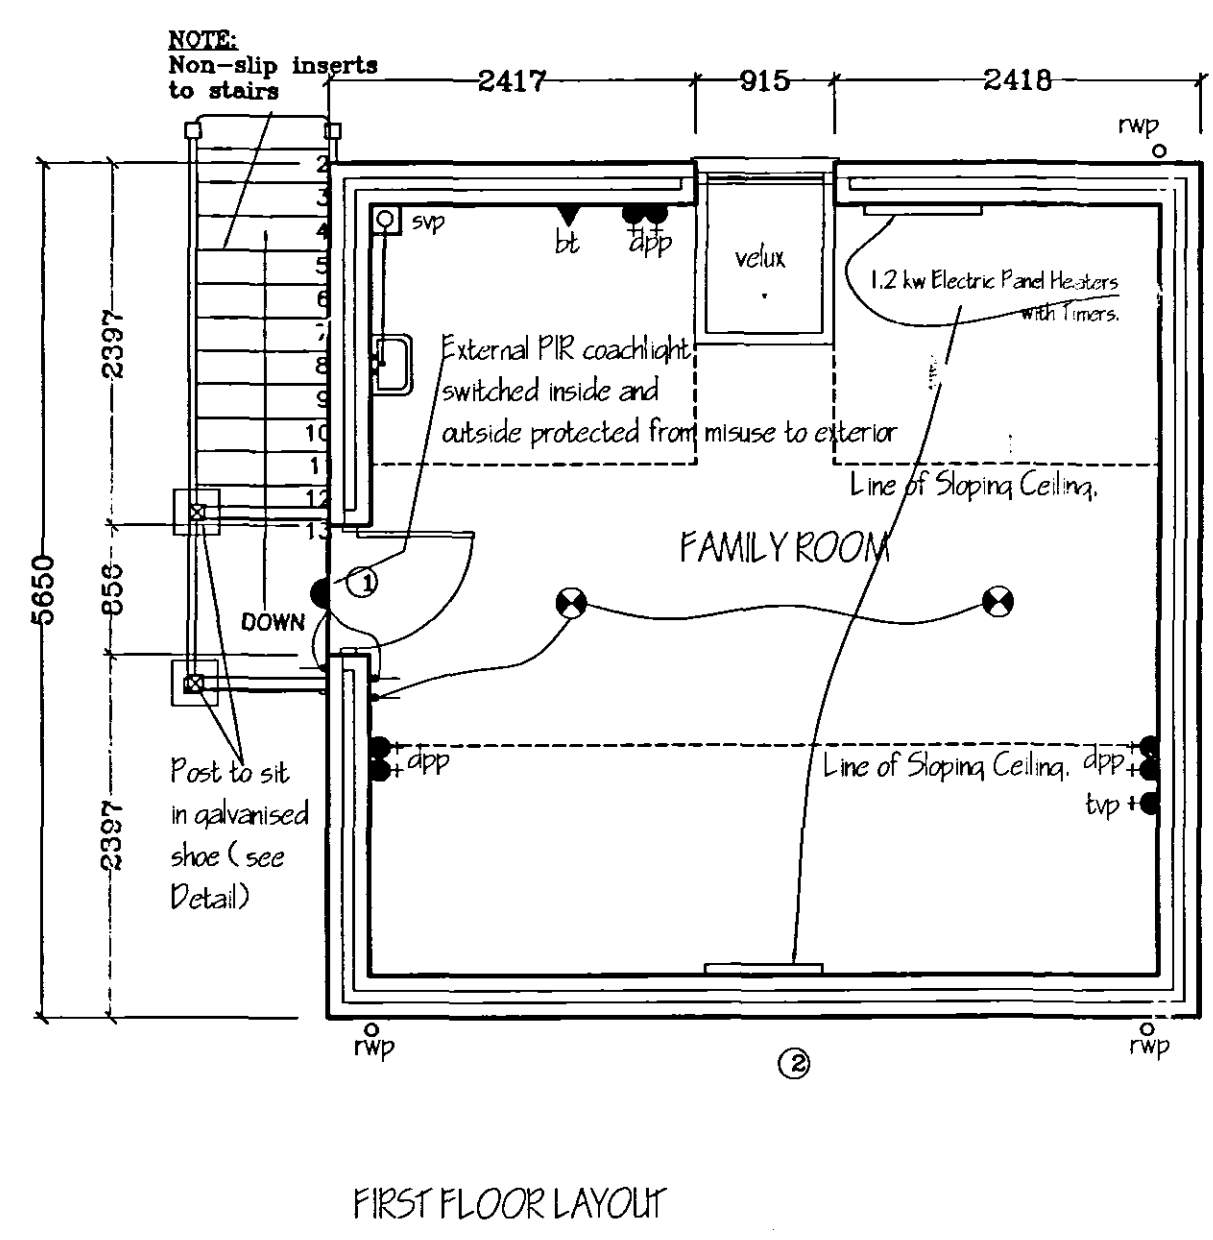
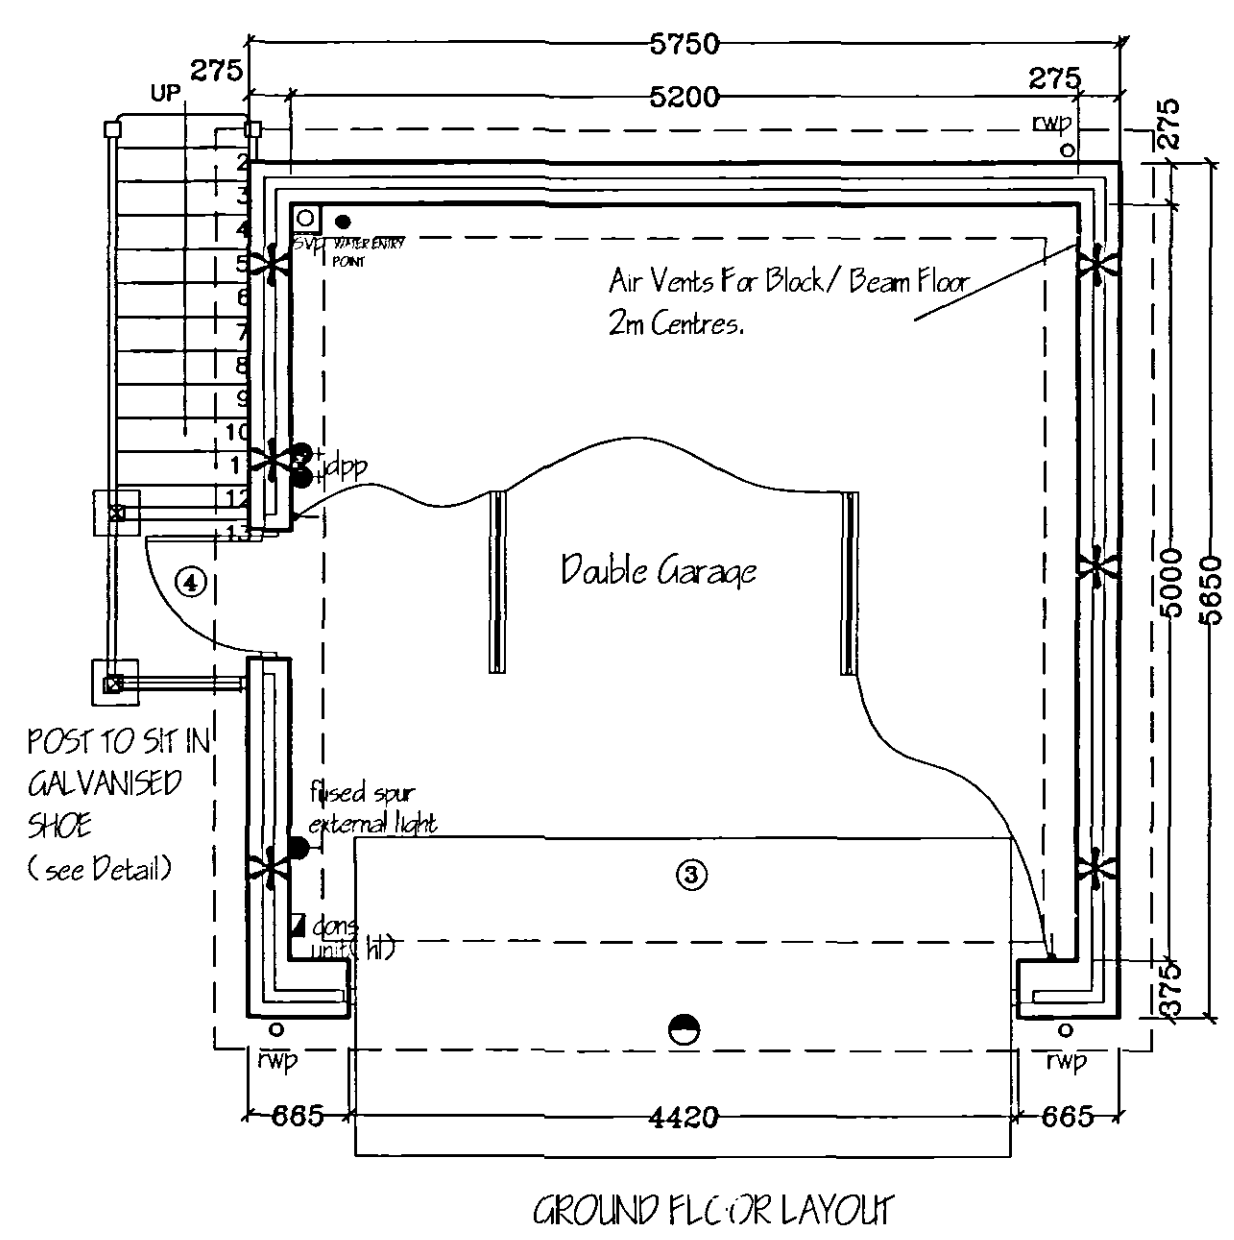


This drawing is copyright and may not be altered, traced, copied, photographed or used for any purpose other than that for which it is issued without consent of Broadgate Homes Ltd.

All dimensions to be checked on site - do not scale from drawing, any discrepancies please report to drawing office as soon as possible.

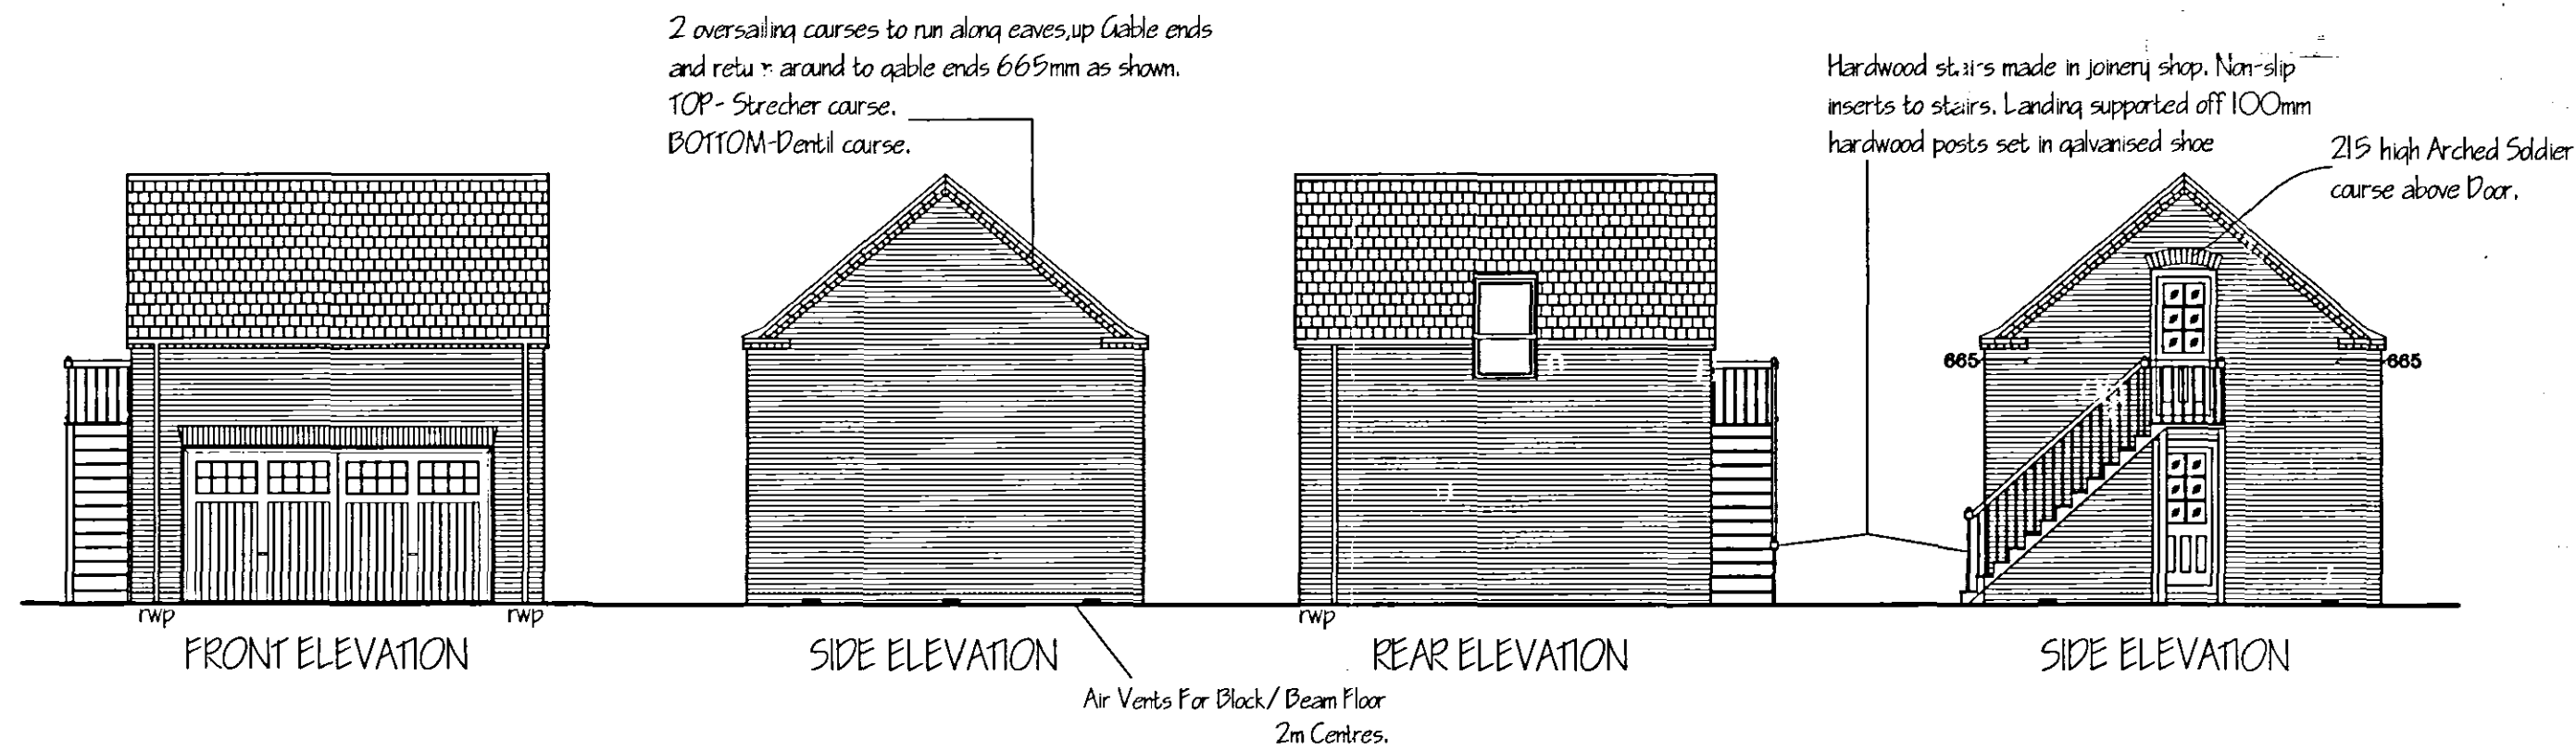

Broadgate Homes Limited
Broadgate House, Weston Hills,
Spalding, Lincolnshire. PE12 6DB.
Telephone: 01406 380532 Fax: 01406 380014

HOUSE TYPE.

PROJECT TITLE.
Double Garage & Family Room Servin
Plot 101.
Holland Park
Spalding
Lincs

DRAWING.
Floor Plans
Elevations

REV	DESCRIPTION	DATE	BY

SCALE 1:50 1:100	DRAWN PM	Total NT floor Area Exc. Garage: sqm
DATE JULY 2006	DRAWING No. 0407/101-GAR-01	