


This drawing is copyright and may not be altered, traced, copied, photographed or used for any purpose other than that for which it is issued without consent of Broadgate Homes Ltd.


All dimensions to be checked on site - do not scale from drawing, any discrepancies please report to drawing office as soon as possible.

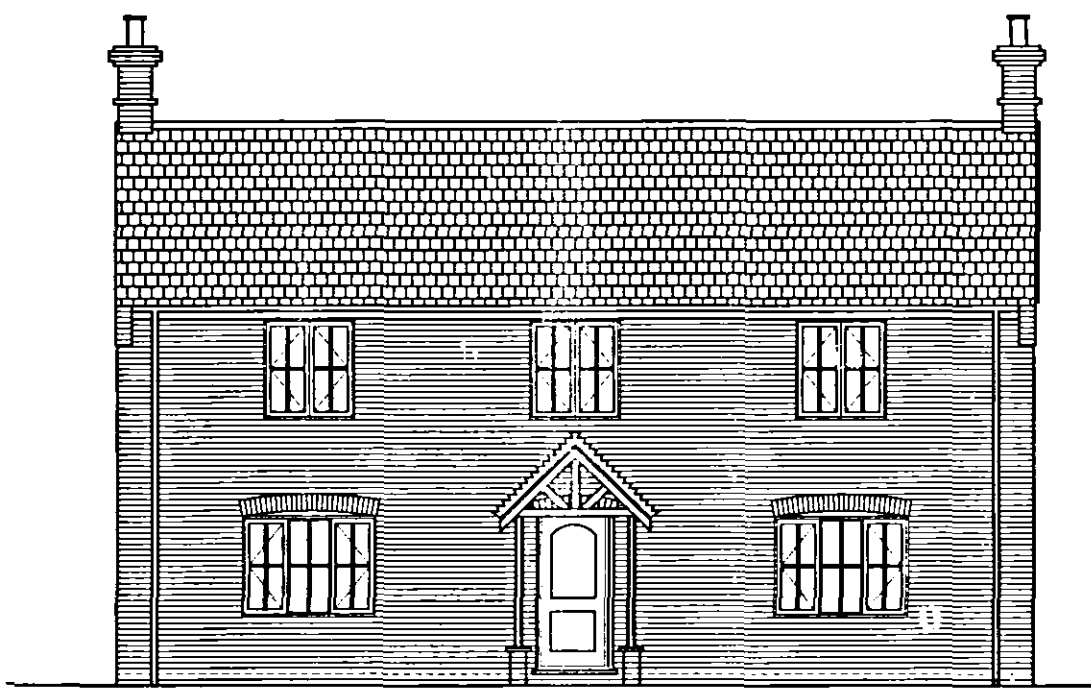


FRONT ELEVATION




SIDE ELEVATION

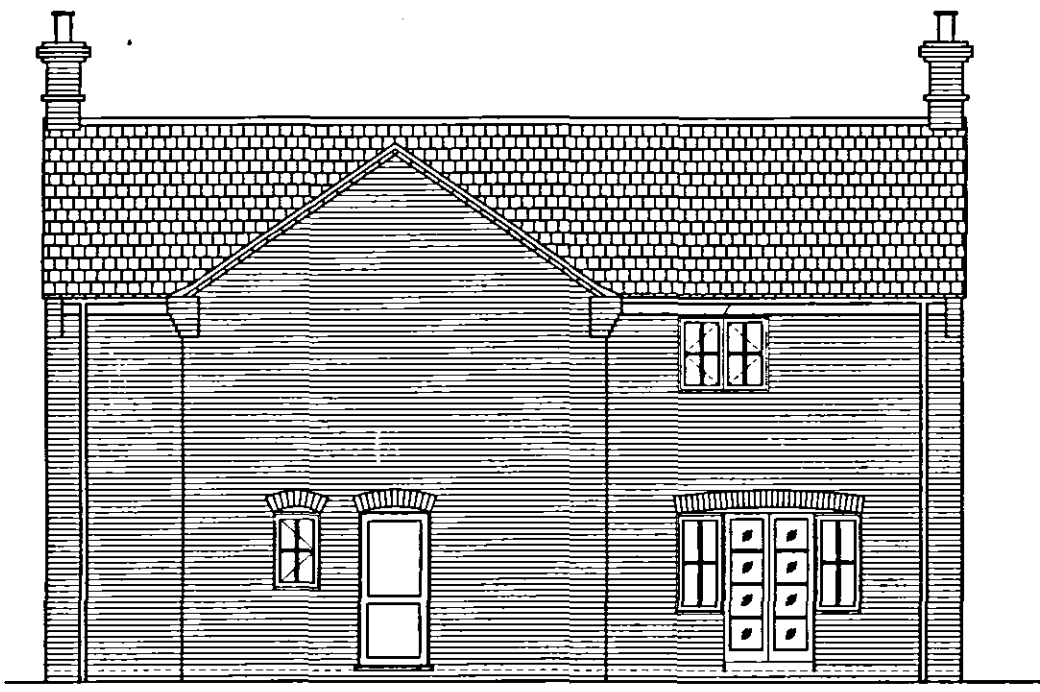


REAR ELEVATION

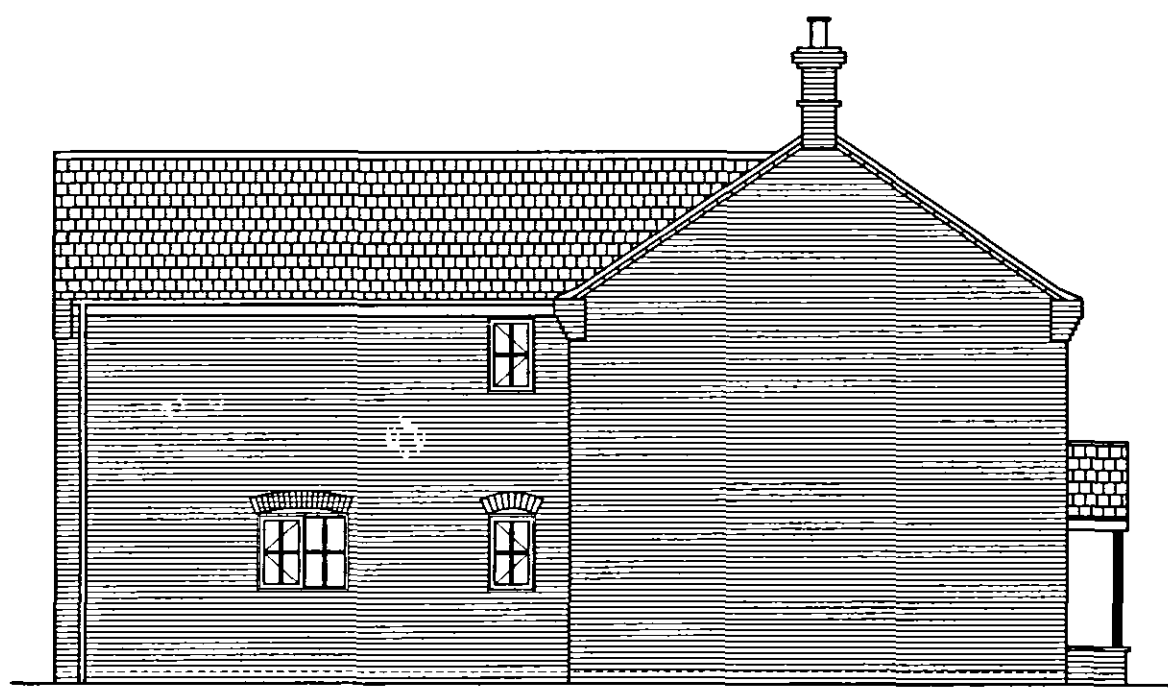

SIDE ELEVATION

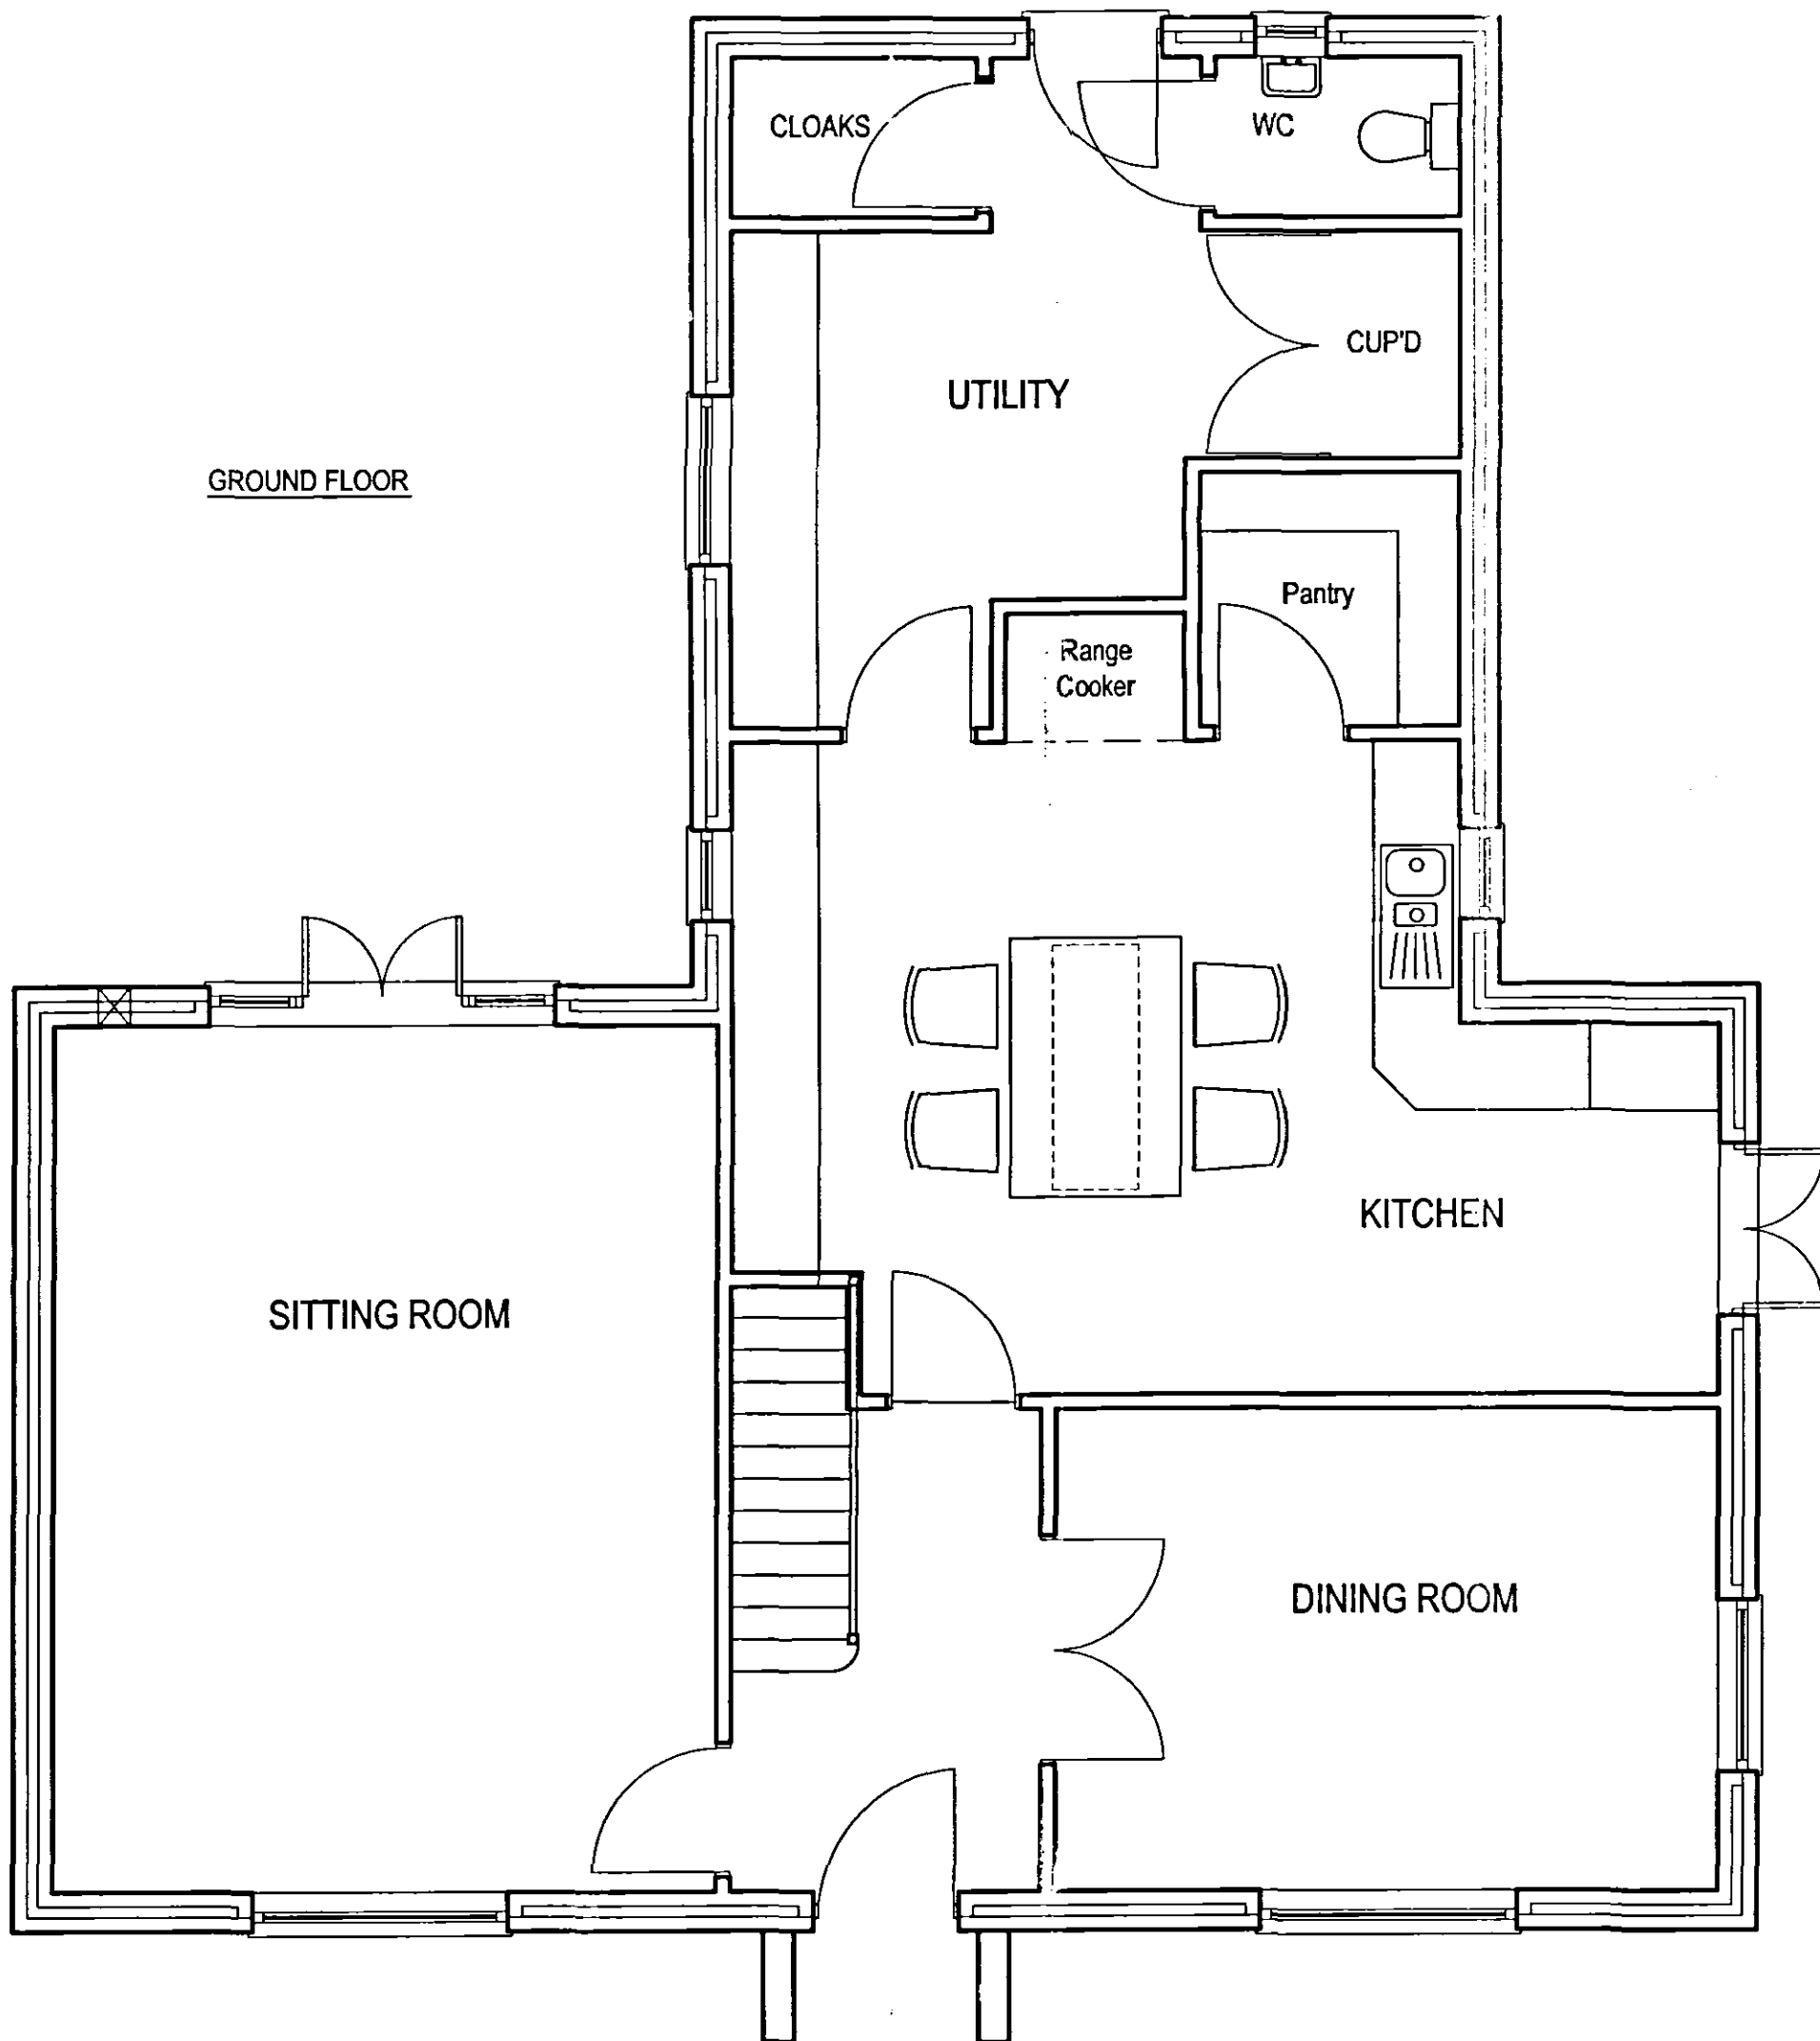

GROUND FLOOR

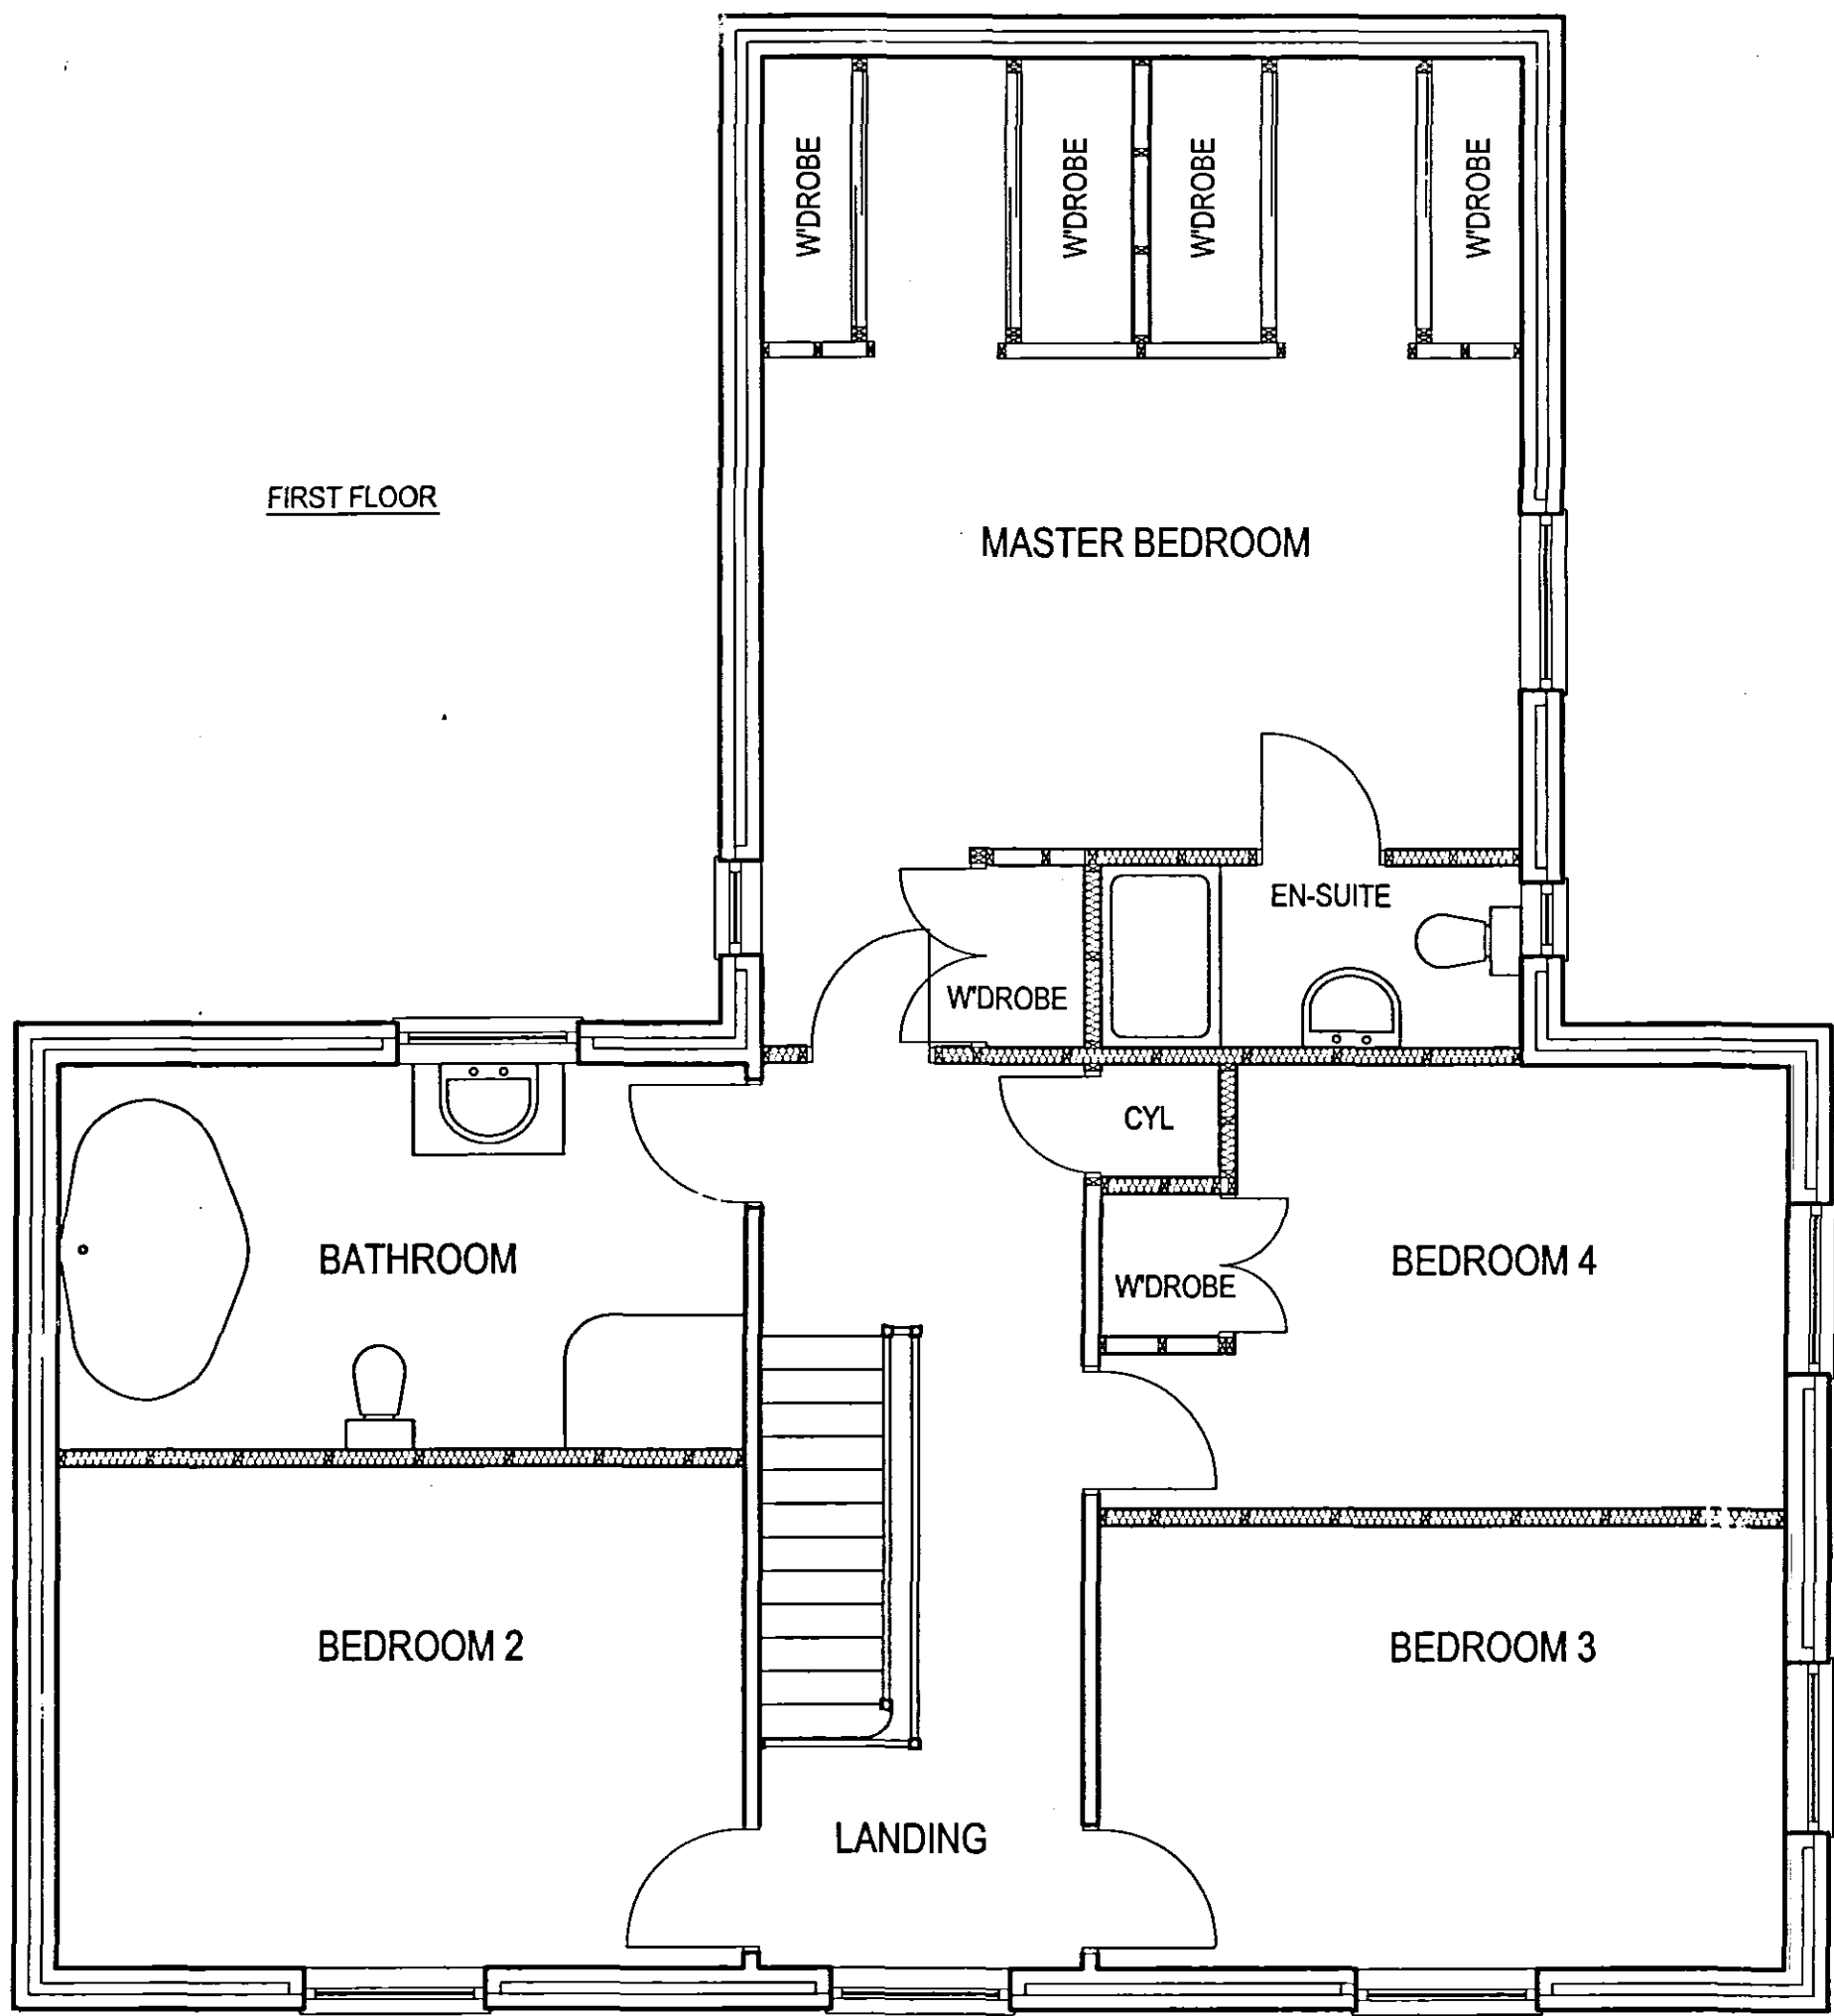

FIRST FLOOR



Broadgate Homes Limited
Broadgate House, Weston Hills,
Spalding, Lincolnshire, PE12 6DB.
Telephone: 01406 380532 Fax:01406 380014

HOUSE TYPE. Based on a Lawson

PROJECT TITLE.
Plot 101
HOLLAND PARK
SPALDING
Lincs

DRAWING.
ELEVATIONS
FLOOR PLANS

REV	DESCRIPTION	DATE	BY

SCALE 1:50 1:100	DRAWN PM	Total INT. floor Area Exc. Garage: 207.8 sqm
DATE JULY 2006	DRAWING No. 0407/PL101/01	

DETERMINED
PLAN