



Proposed Front Elevation

Side Elevation

Rear Elevation

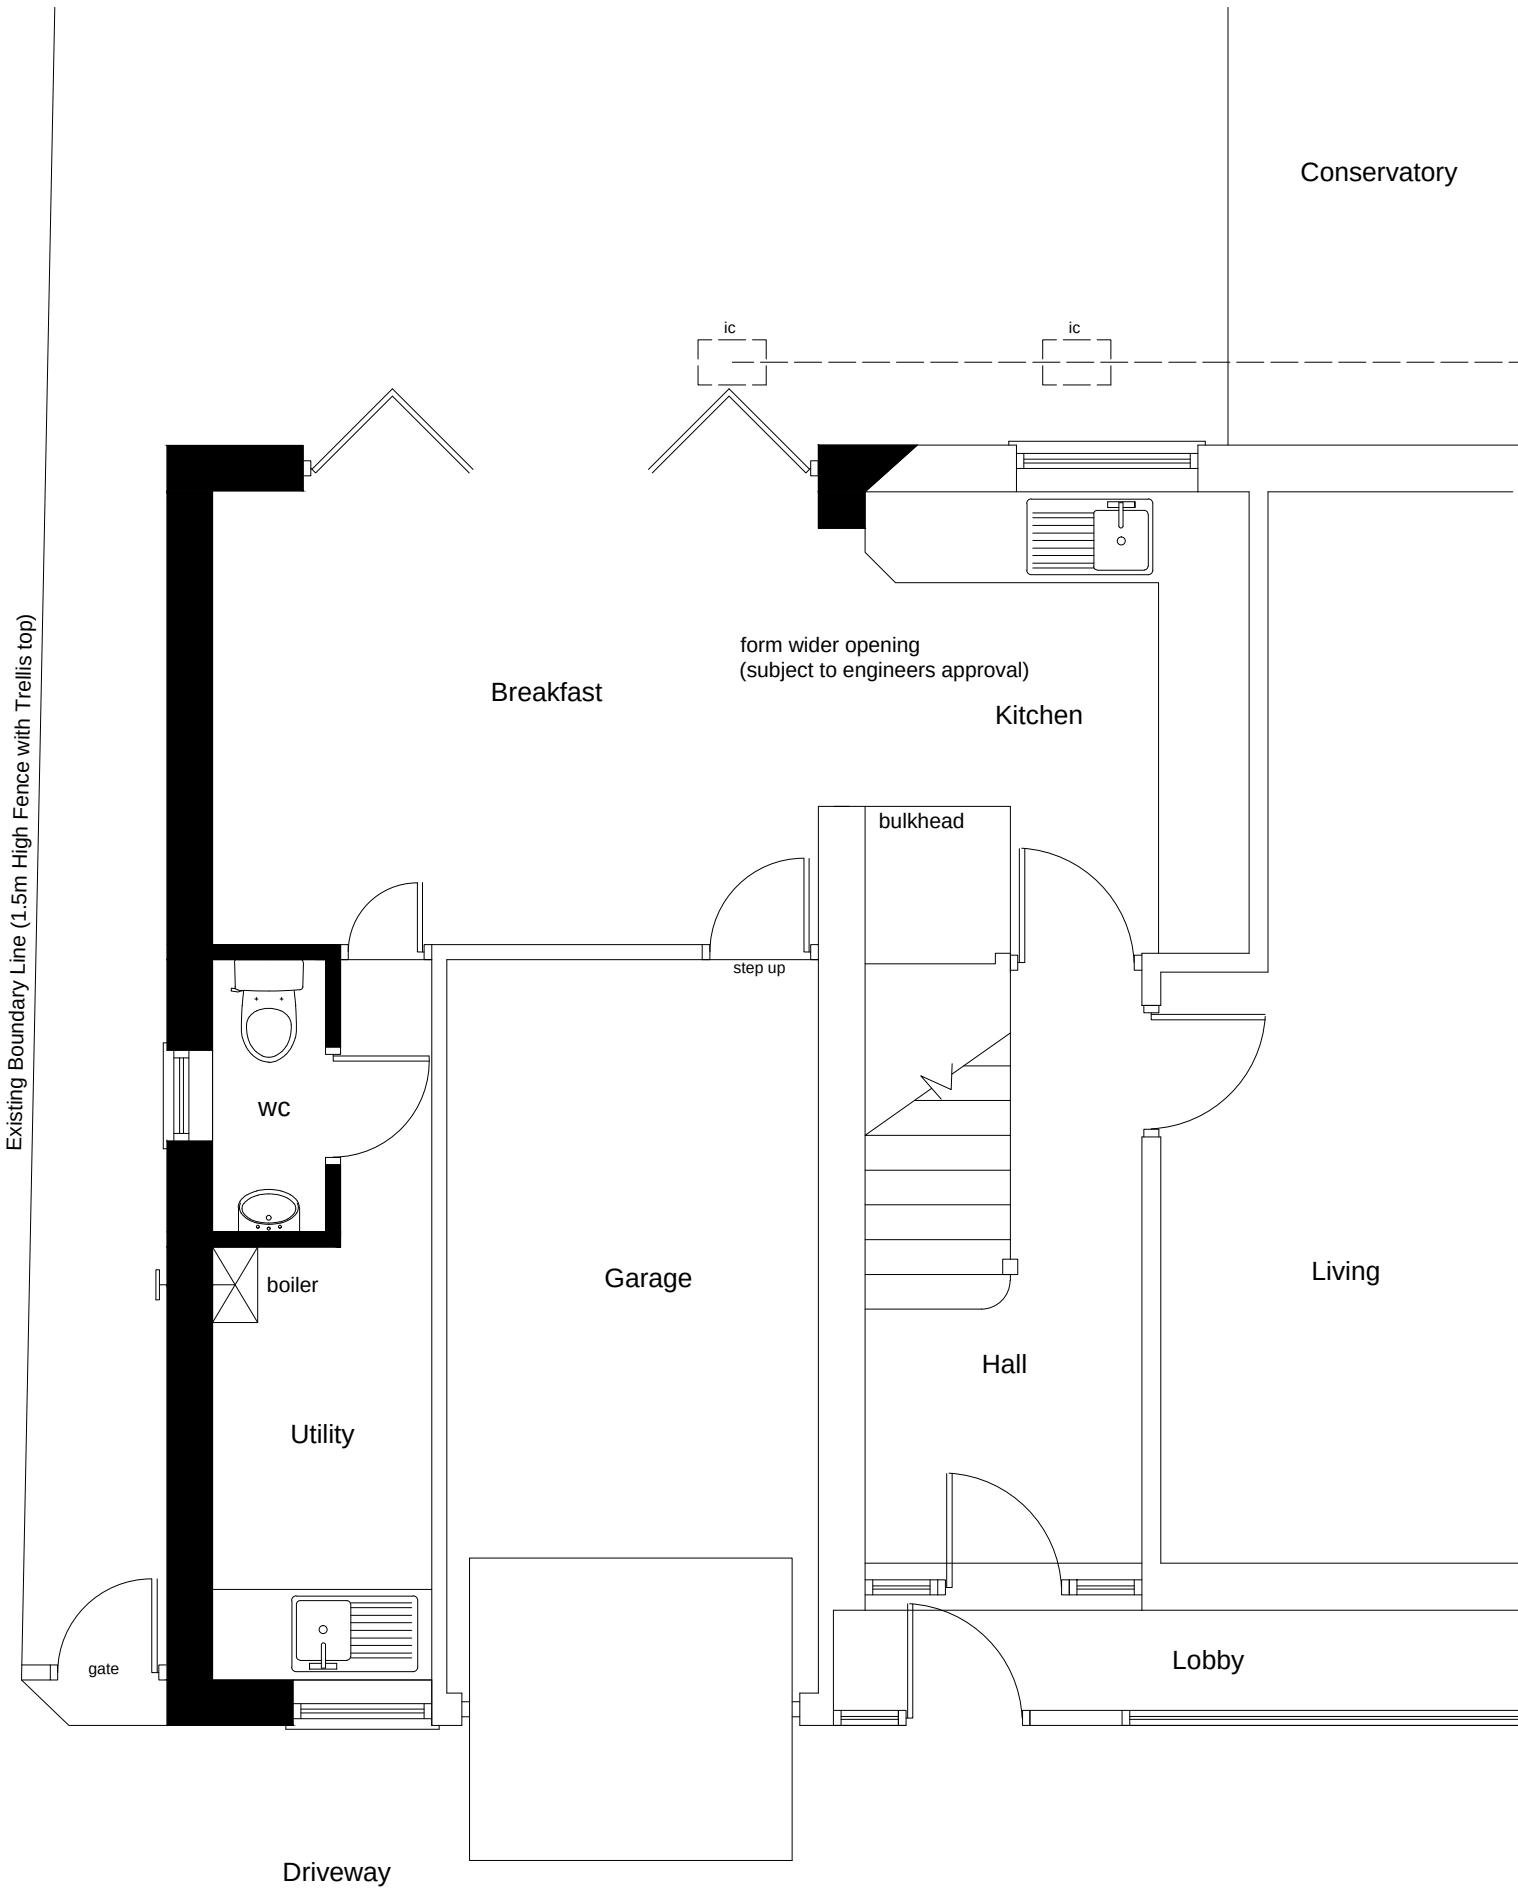

Ground Floor - As Proposed

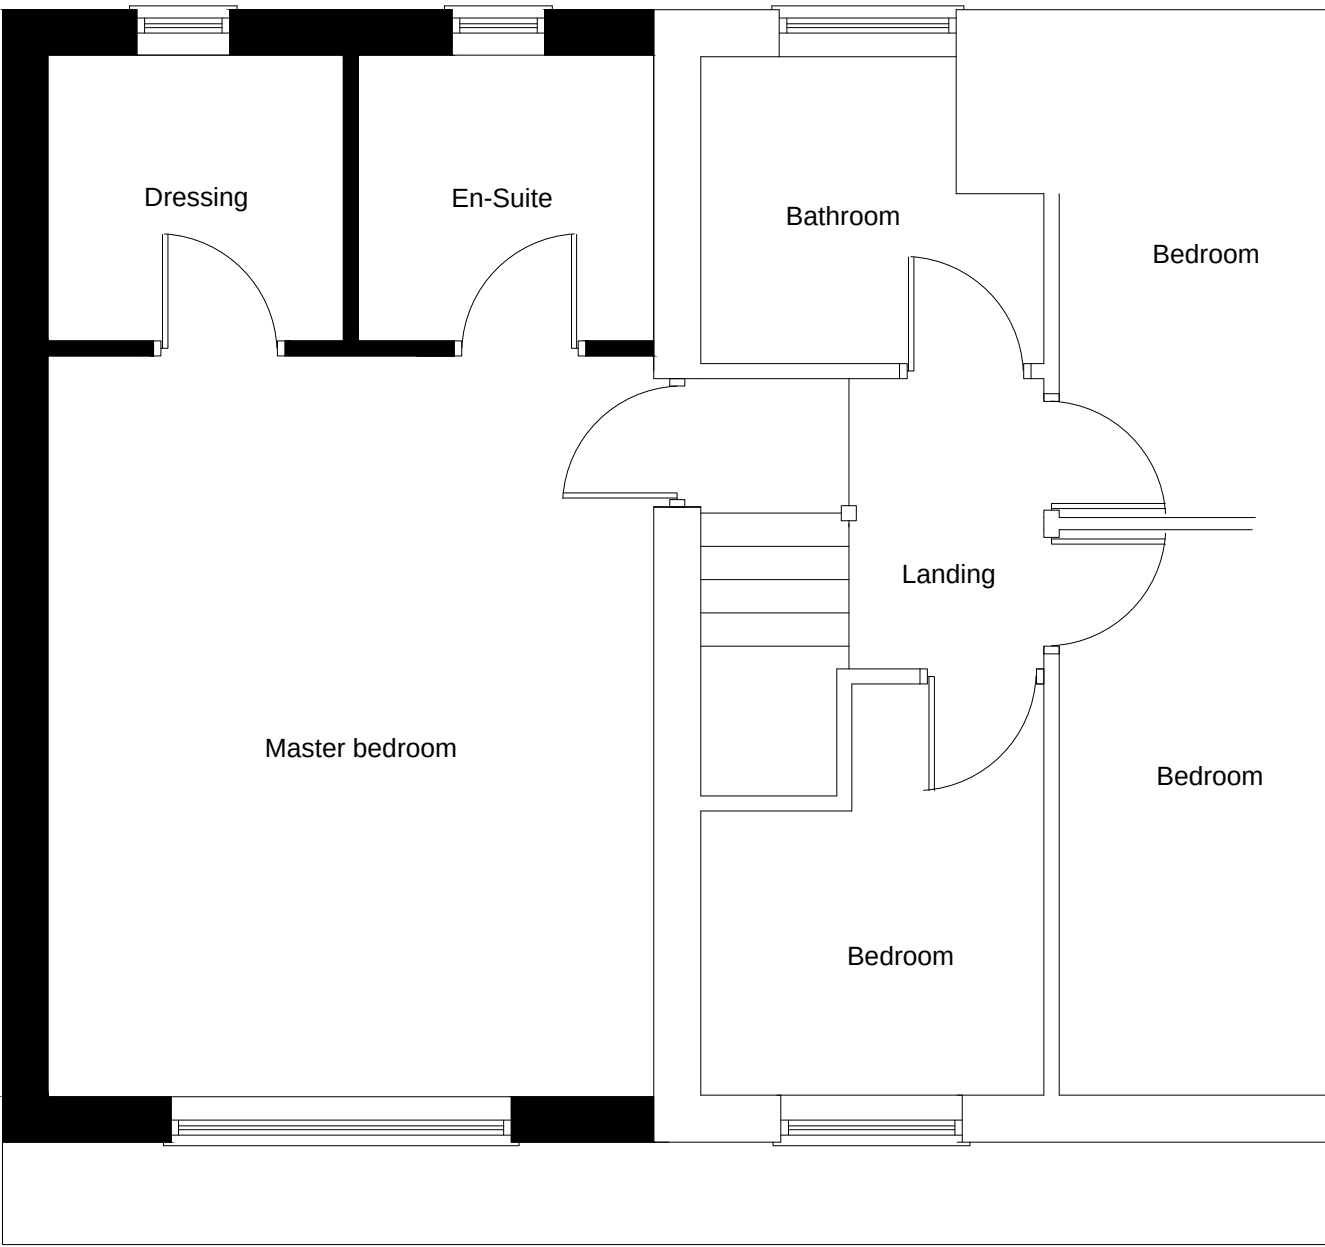

First Floor - As Proposed



Tulip Design
Architectural & Building Design Services



35 Spalding Road, Holbeach, Lincs. PE12 6HG
Tel: 07500 966039
Email: tulipdesign@live.com

Client:	Mr & Mrs A. Tweddell	Scale	1:50 & 1:100 @ A2
Project	Proposed Extension & Alterations at 12 Greenrigg Gardens Spalding, Lincs.	Date	Oct 2016
Title	Existing & Proposed Details	Drawing No.	TD/AT 02
		Drawn	MD