
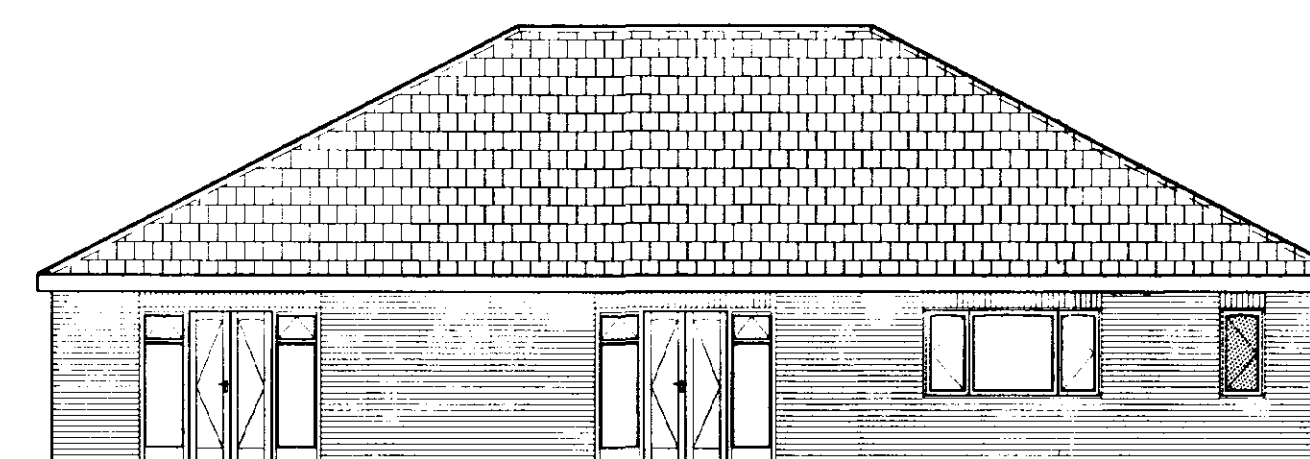
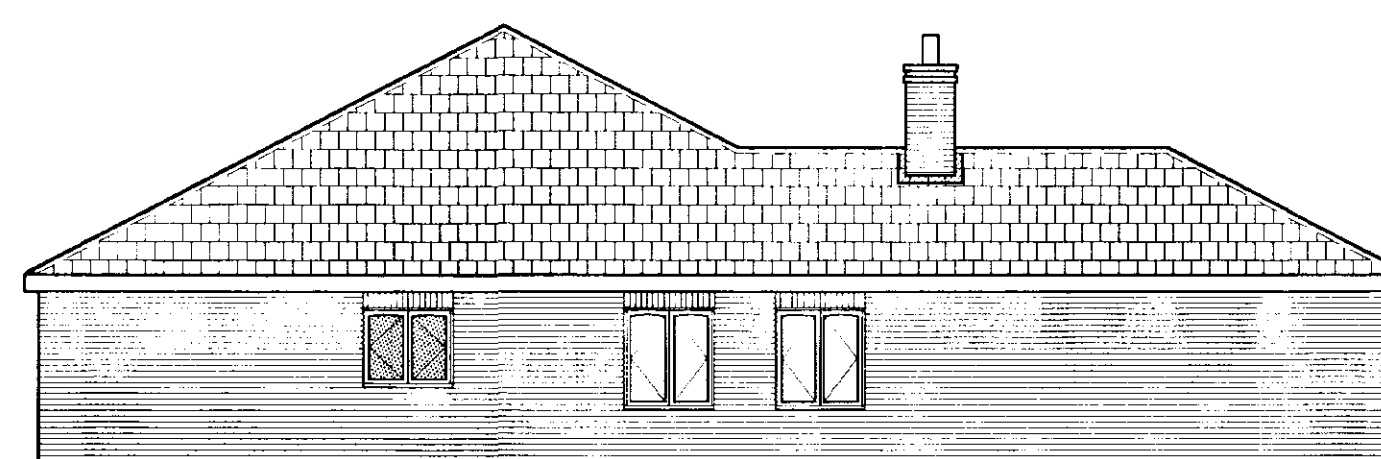
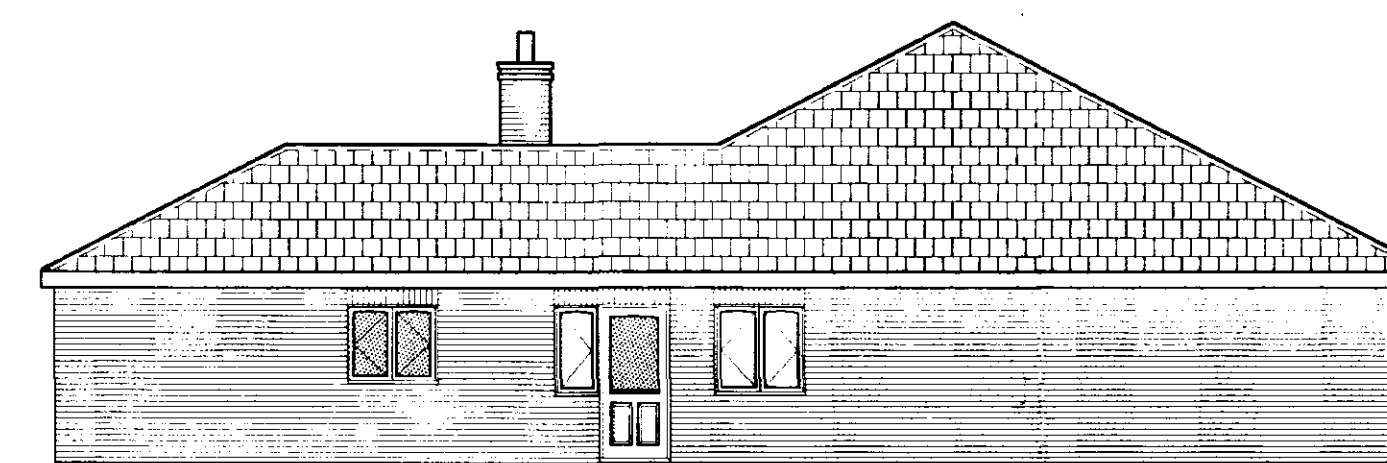
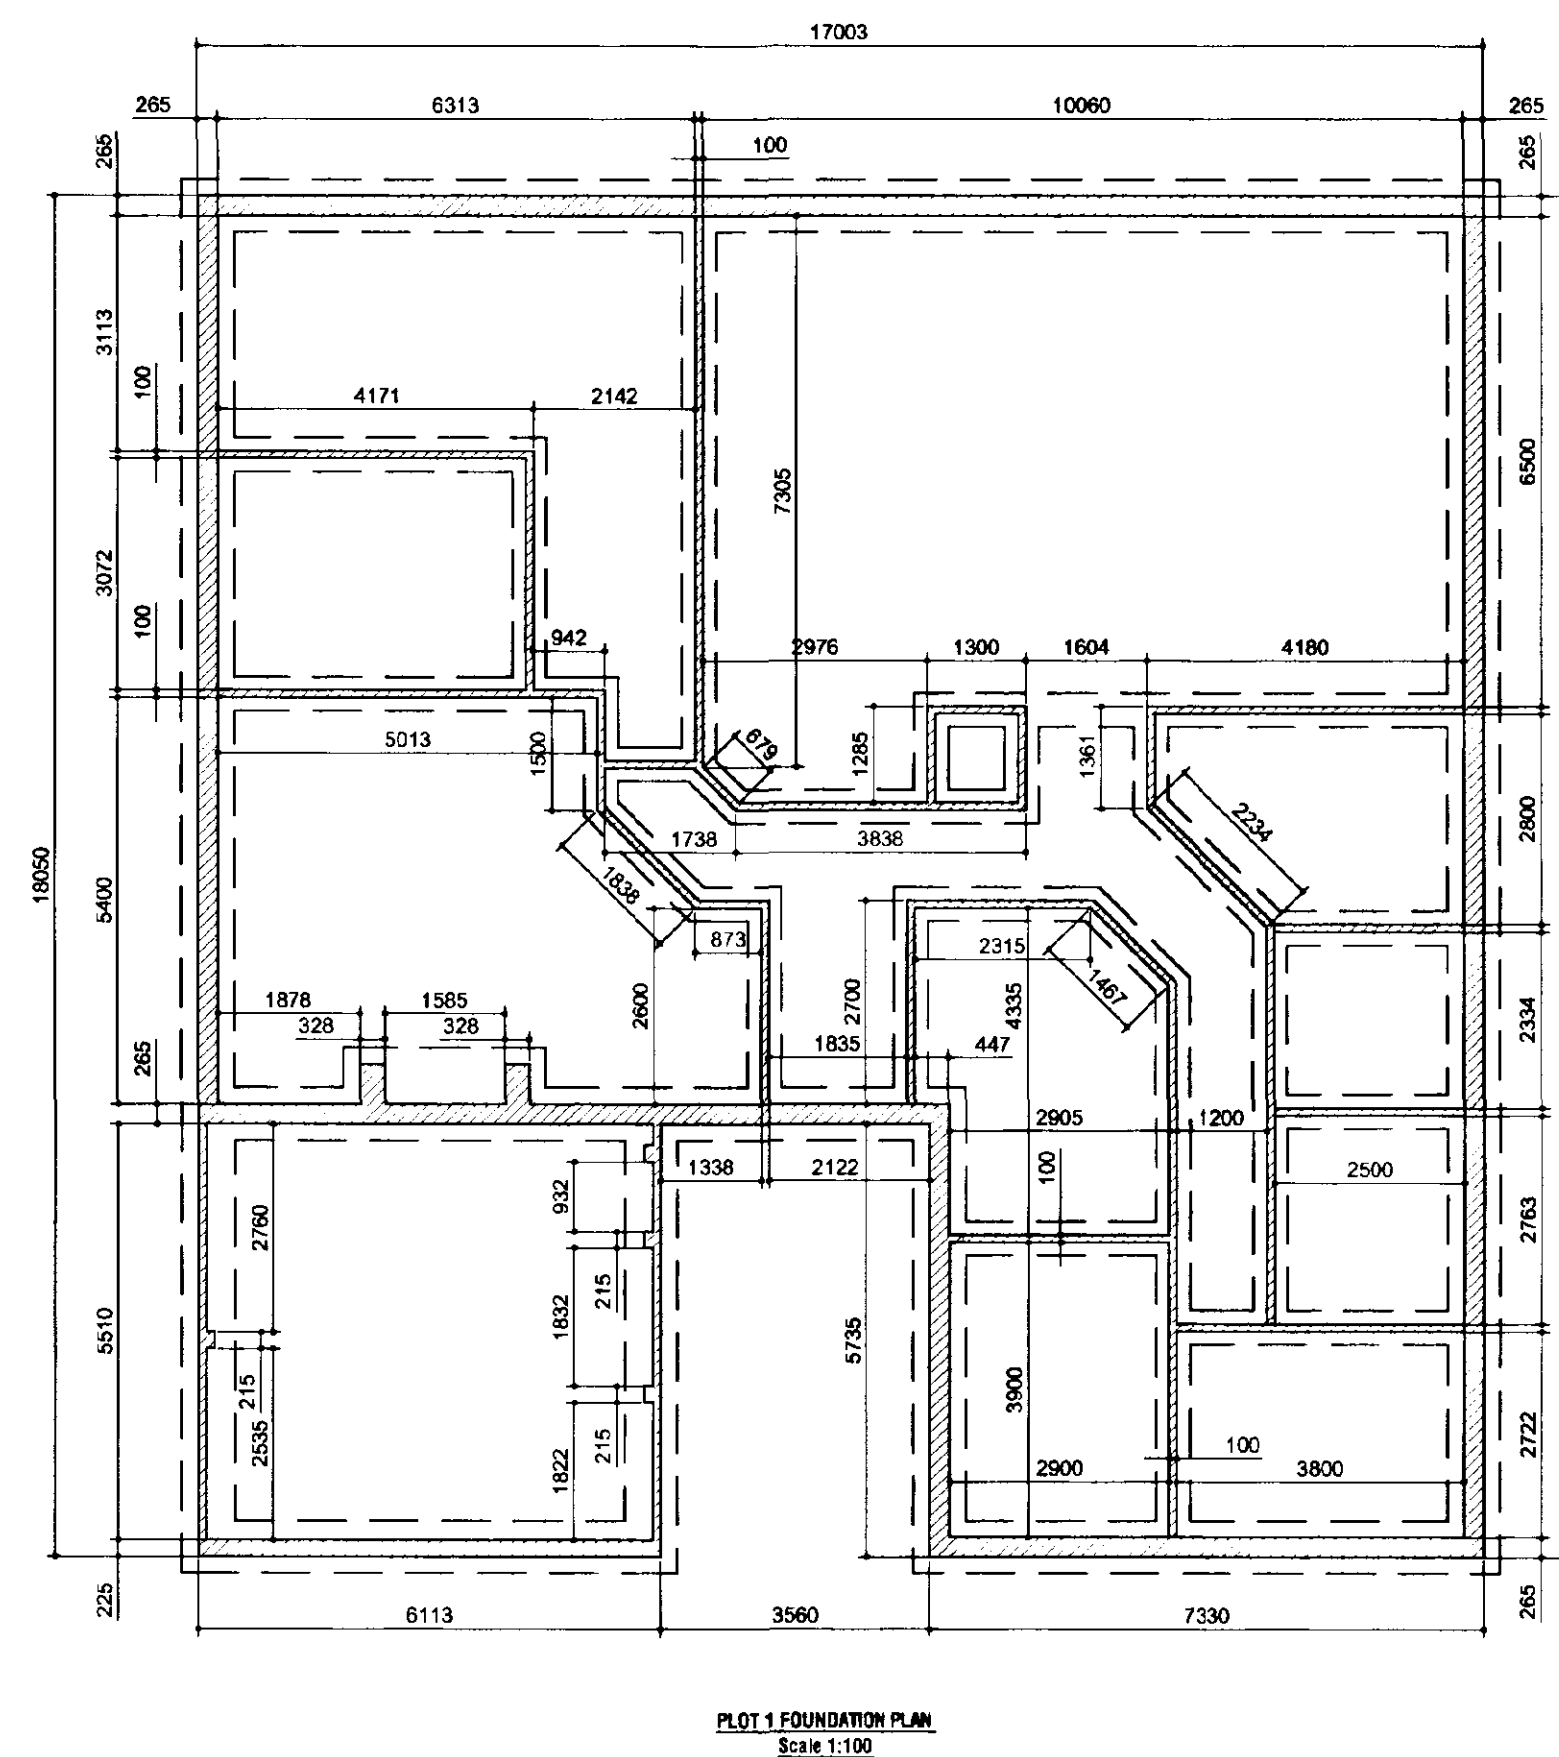


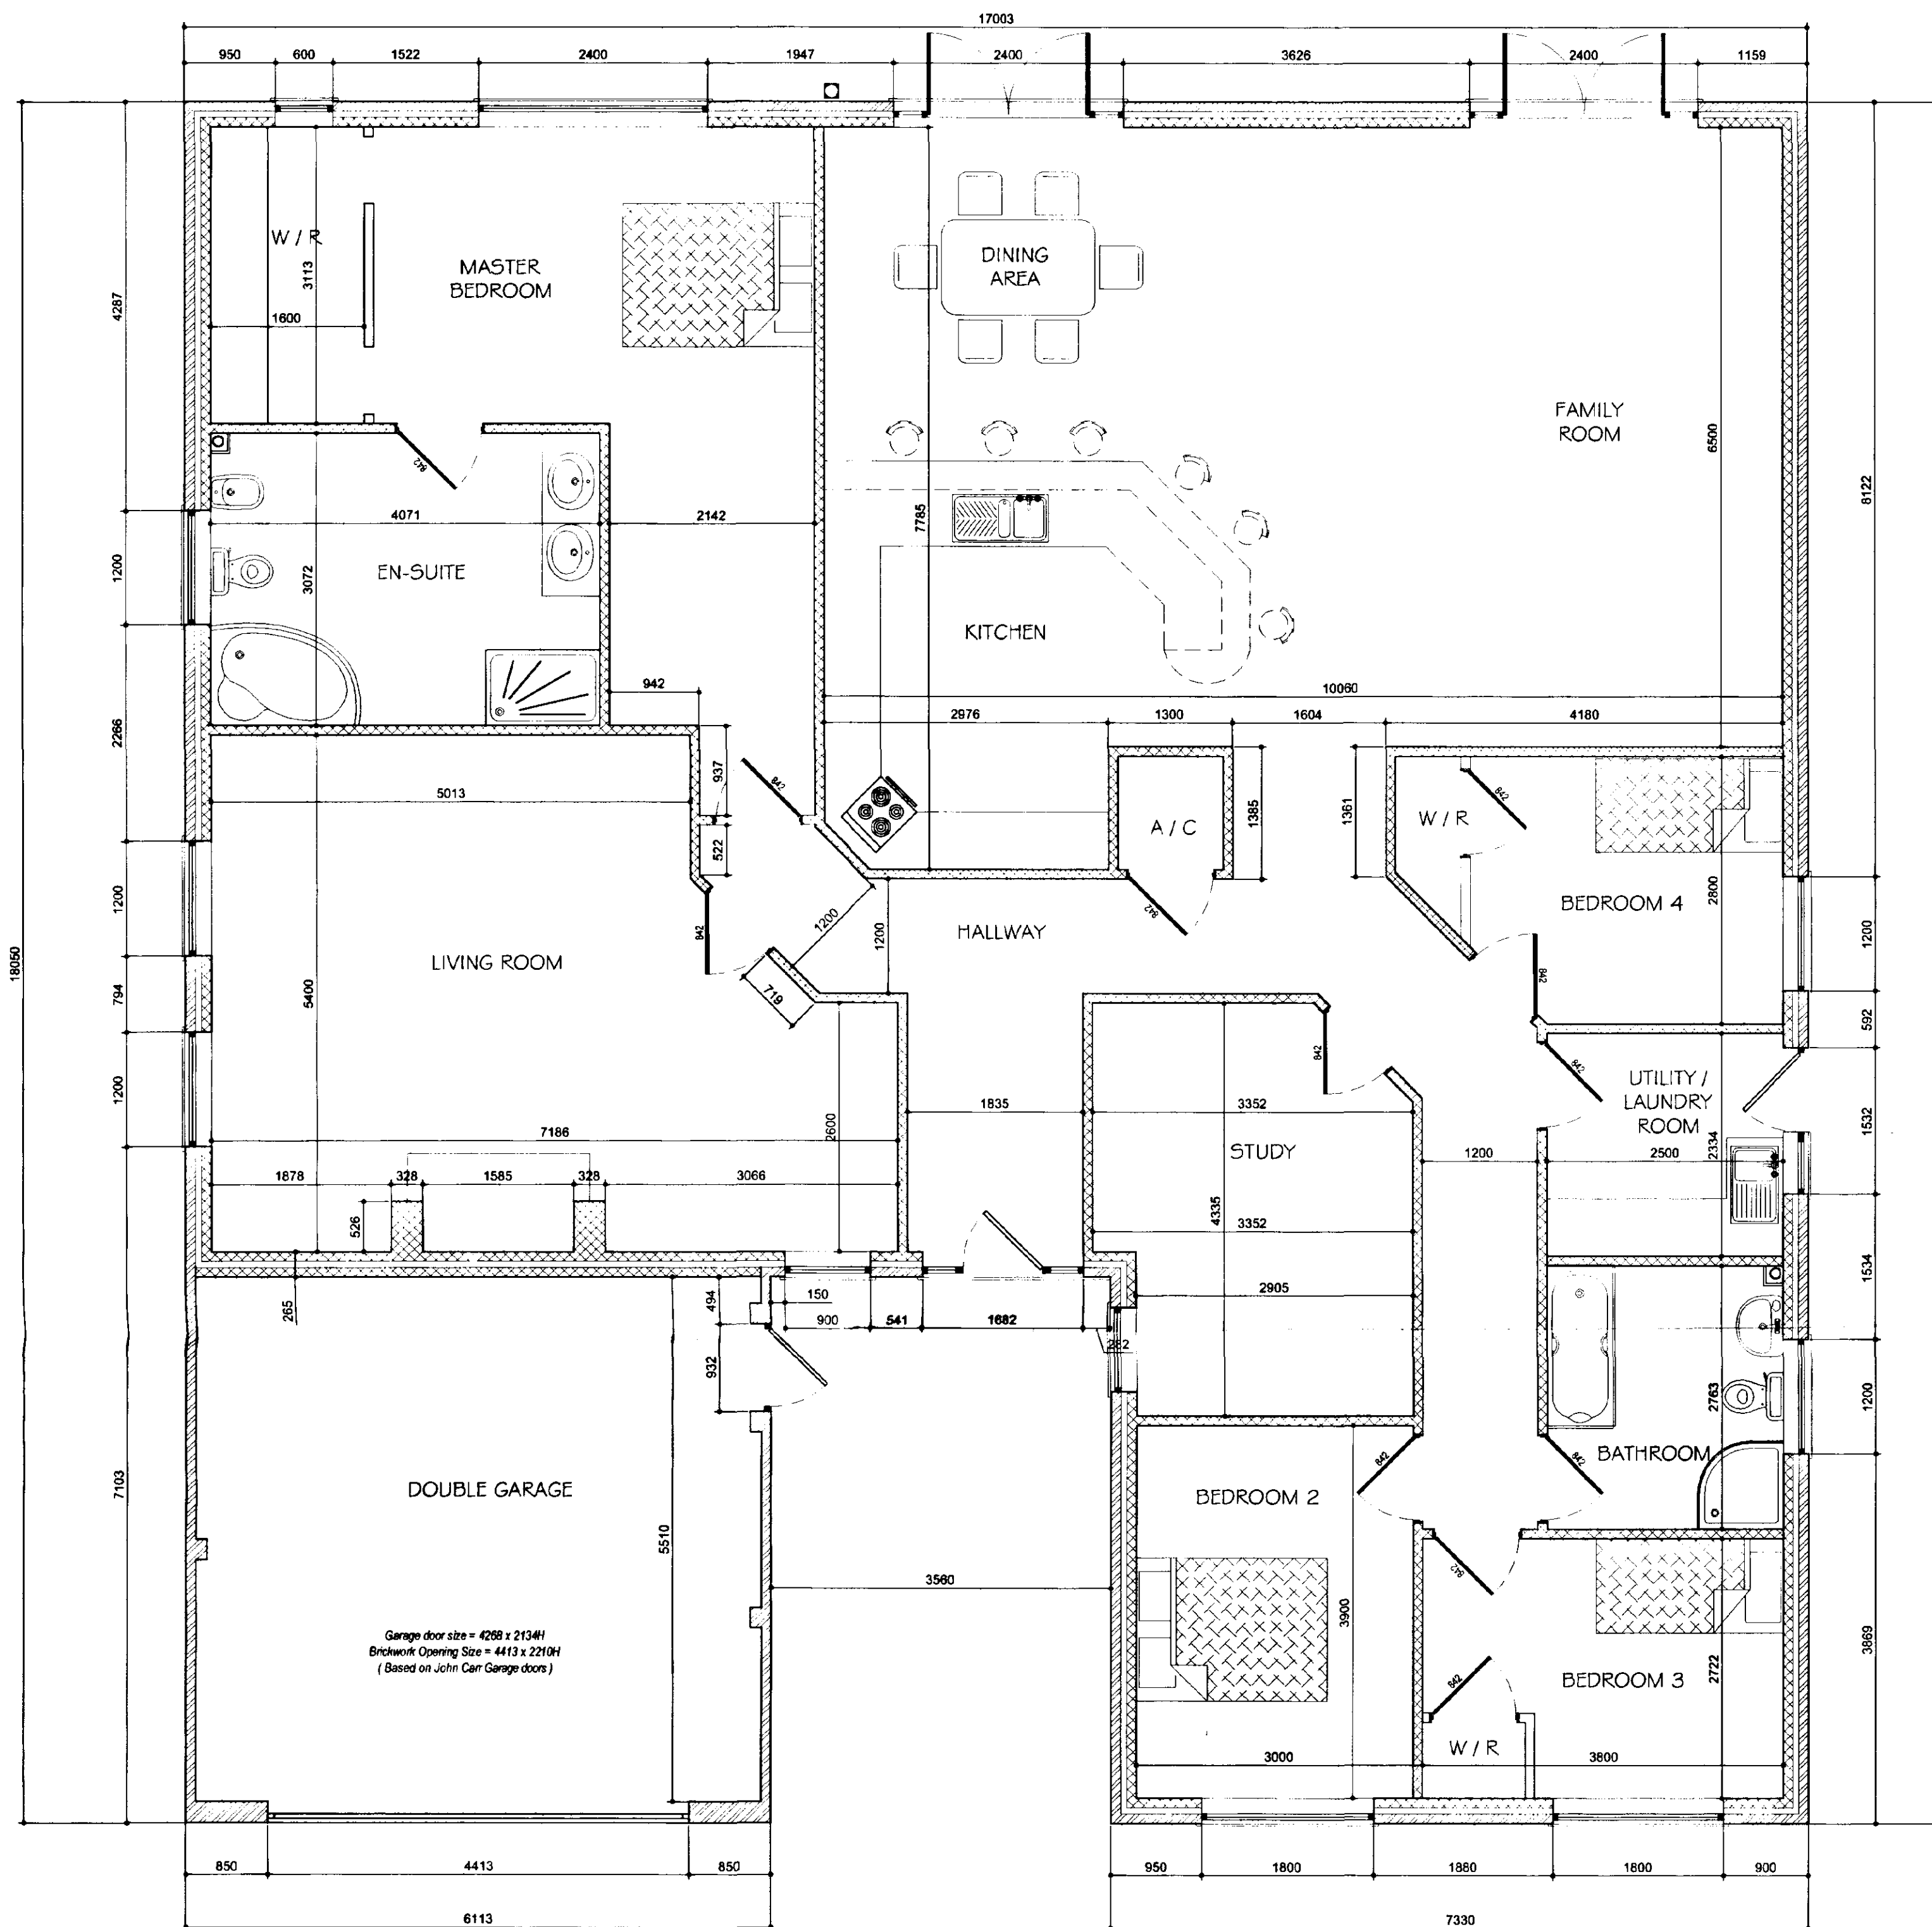

GENERAL CONDITIONS
Contractors are responsible for checking all dimensions on site when work commences and before ordering any materials. Any discrepancies should be brought to the attention of the Client for remedial action before commencing further.

All details shown are based on typical site conditions for that area, any abnormal conditions should be brought to the attention of the Client and Local Authority.

The notes shown are mainly to cover the requirements of Building Regulations and should not be treated as full specification.

No allowance has been made for Structural Calculations or "SAP" calculation. If deemed necessary then these will be a chargeable extra.

All materials not specified to be of a standard suitable for the work proposed and be fit for purpose. All work to be in accordance with good building practice and all necessary BS codes for Workmanship on Building Sites.

DETERMINED PLAN




SHDC
Planning
- 2 OCT 2002
Ref: 1079102

REV DESCRIPTION:

remway design
3, Rembrandt Way
Spalding
Lincs
PE11 3HX
Tel: 07815 112 058
Fax: 01775 768 921
e-mail: jason@remwaydesign.co.uk

Project: **Proposed Bungalow on Plot 1**

Client: **JP Builders
183, Woolram Wygate
Spalding
Lincs**

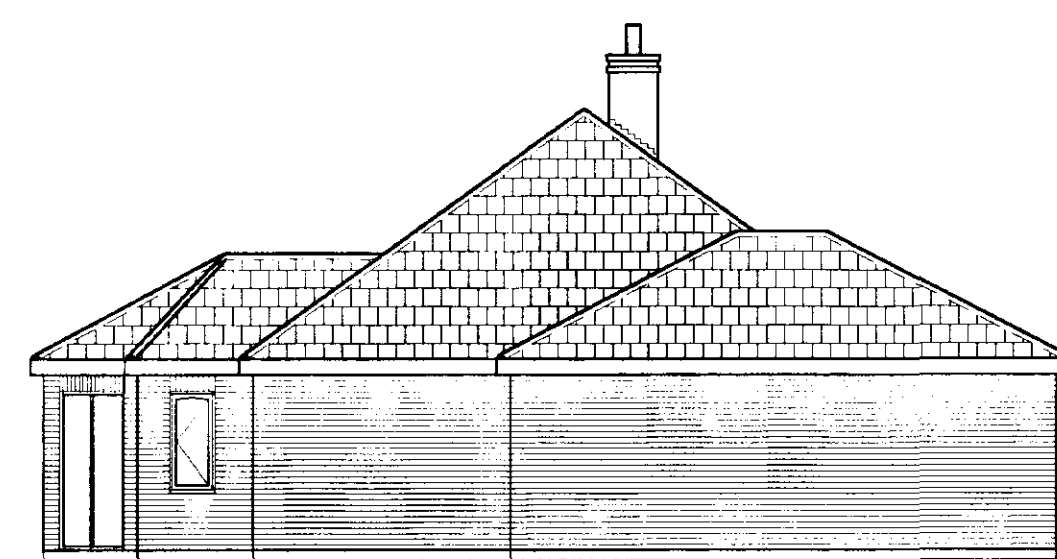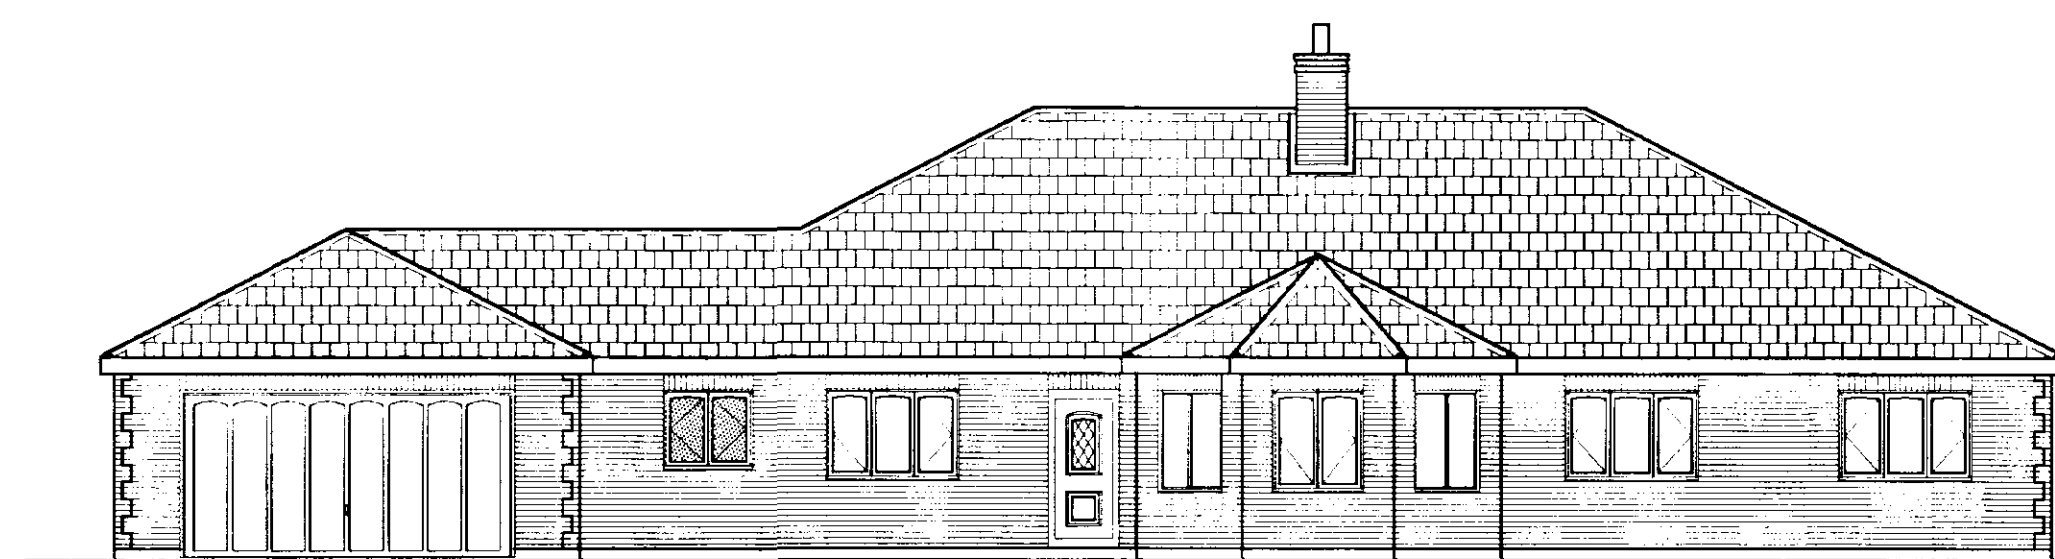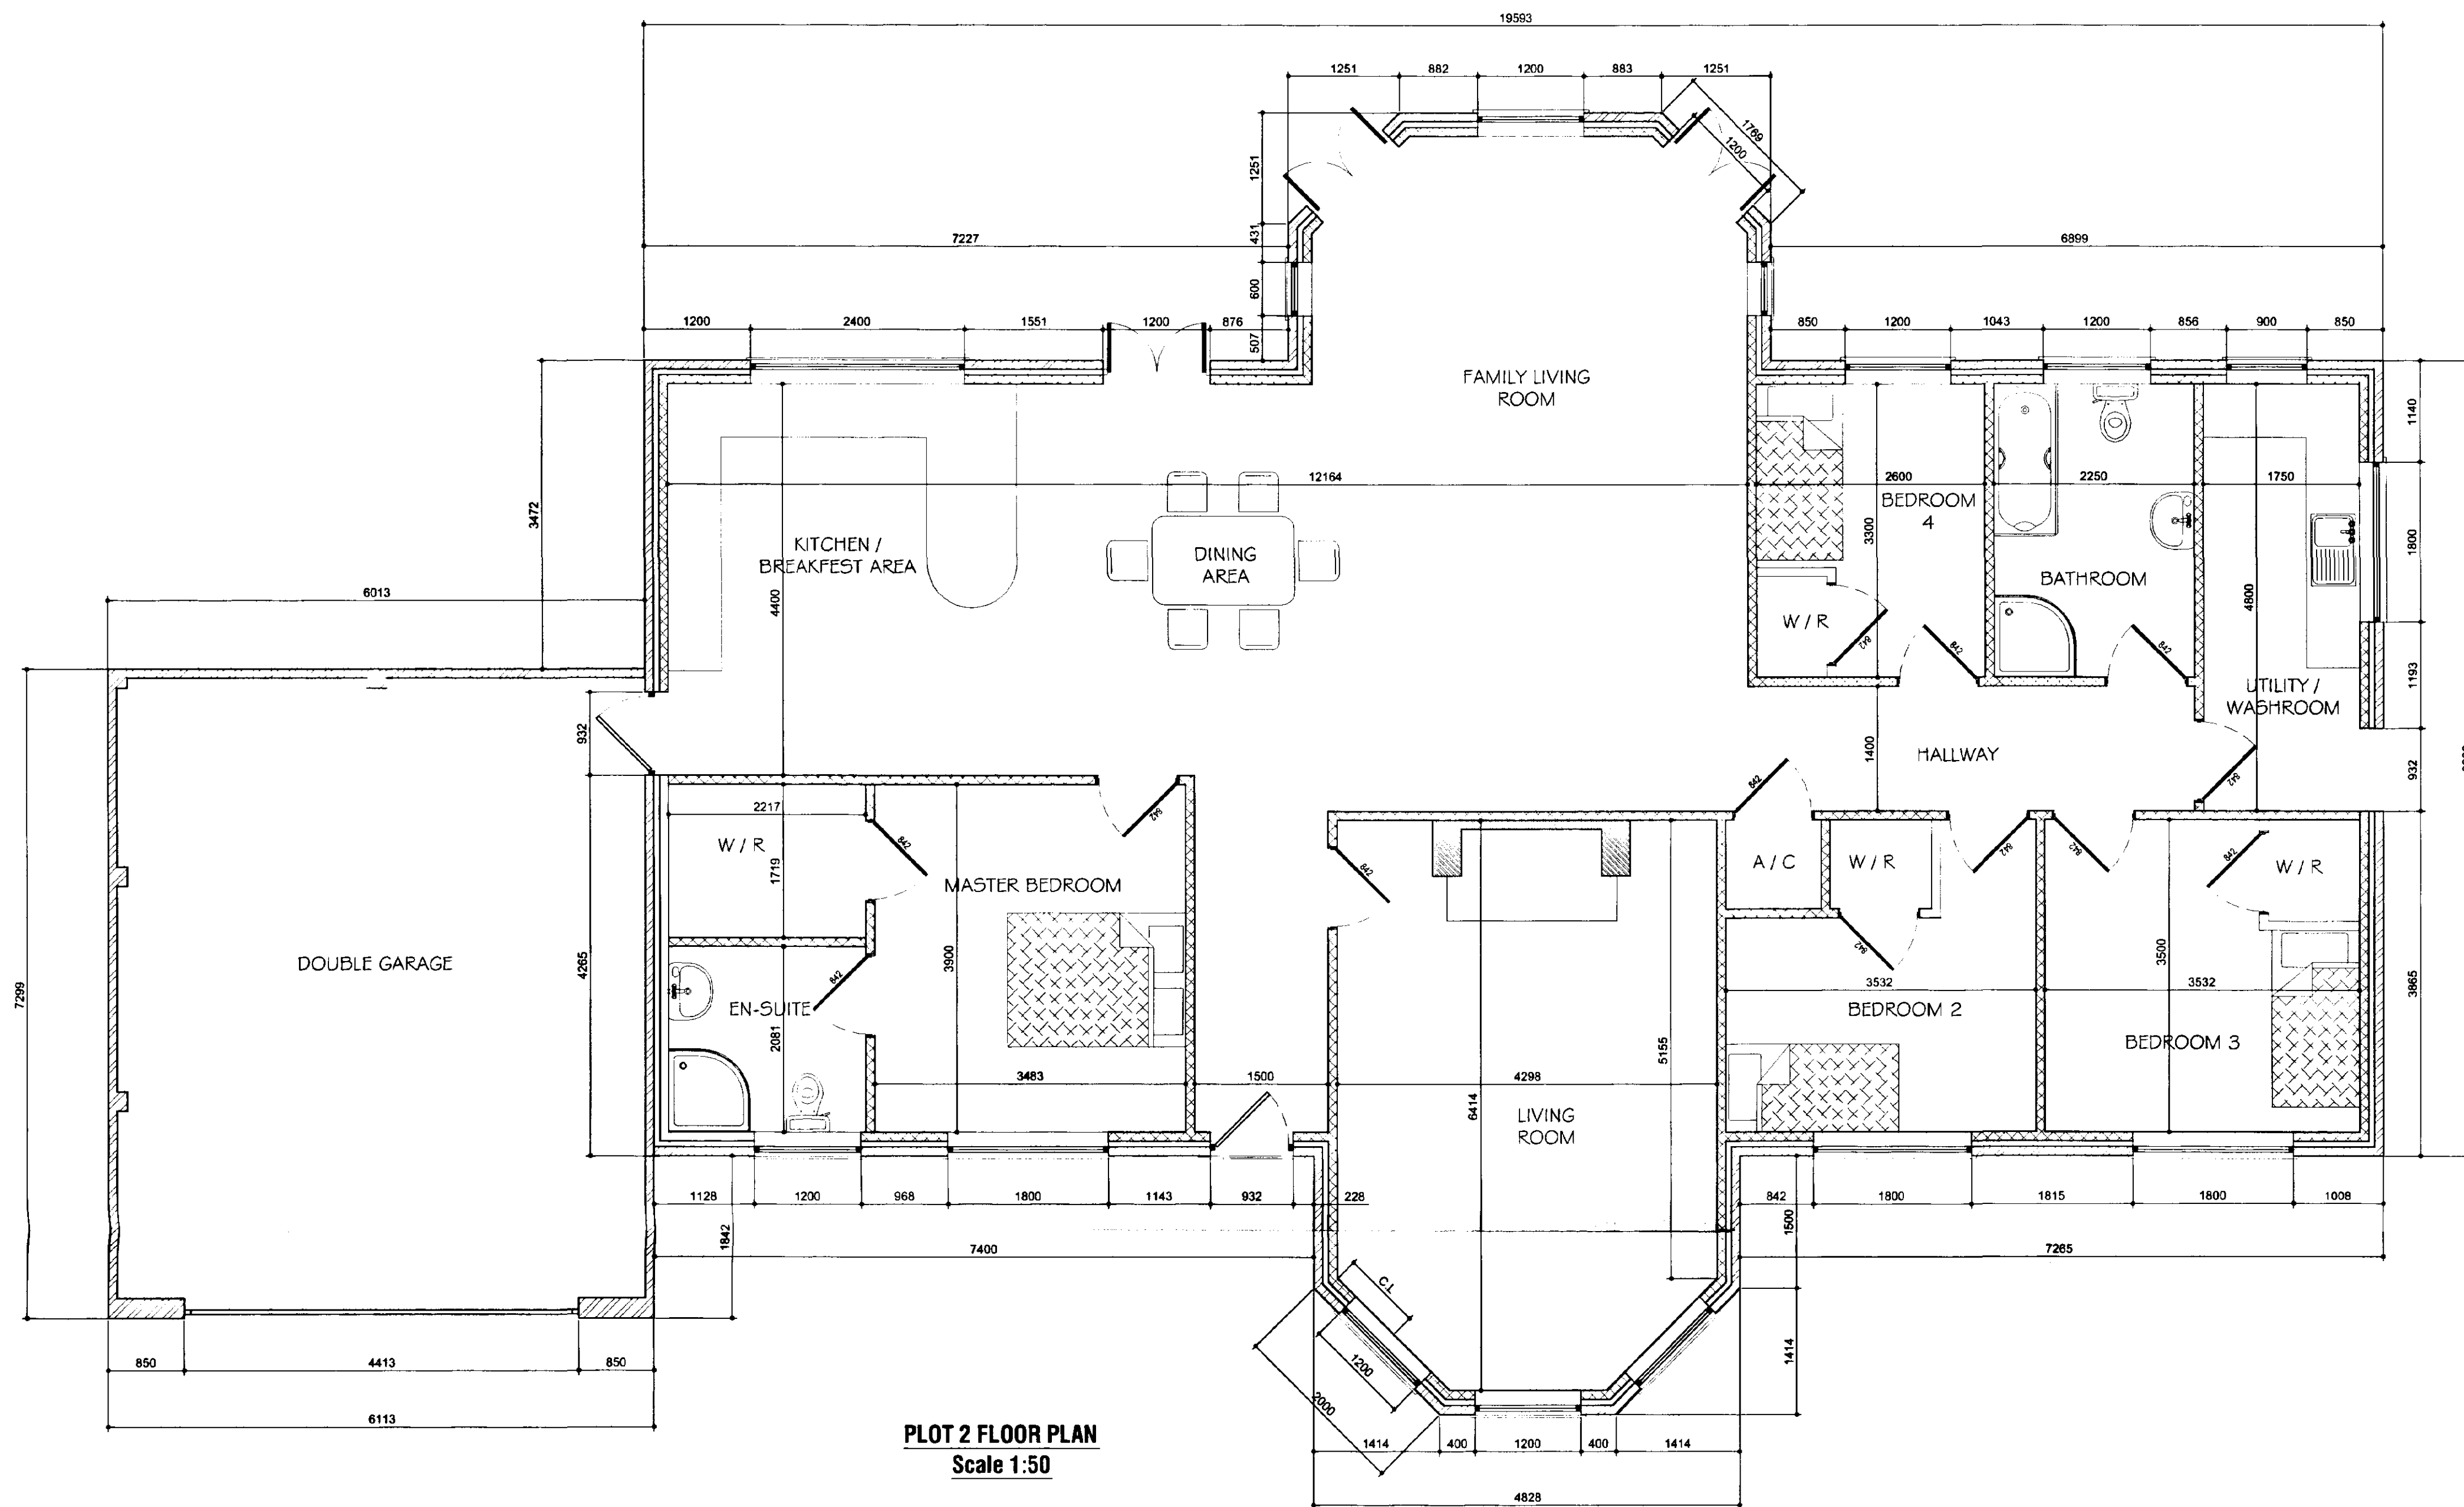

GENERAL CONDITIONS
Contractors are responsible for checking all dimensions on site when work commences and before ordering any materials. Any discrepancies should be brought to the attention of the Client for remedial action before commencing further.

All details shown are based on typical site conditions for that area, any abnormal conditions should be brought to the attention of the Client and Local Authority.

The notes shown are mainly to cover the requirements of Building Regulations and should not be treated as full specification.

No allowance has been made for Structural Calculations or "SAP" calculation. If deemed necessary then these will be a chargeable extra.

All materials not specified to be of a standard suitable for the work proposed and be fit for purpose. All work to be in accordance with good building practice and all necessary BS codes for Workmanship on Building Sites.

DETERMINED PLAN








Planning
- 2 OCT 2002
Ref: 1099102

REV DESCRIPTION

remway design
3, Rembrandt Way
Spalding
Lincs
PE11 3HX
Tel: 07815 112 058
Fax: 01775 768 921
e-mail: jason@remwaydesign.co.uk

Project: **Proposed Bungalow on Plot 2**

Client: **JP Builders
183, Woolram Wygate
Spalding
Lincs**

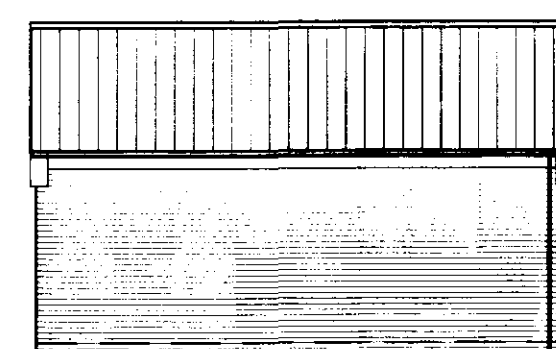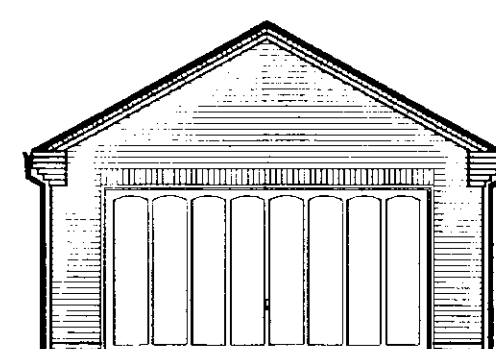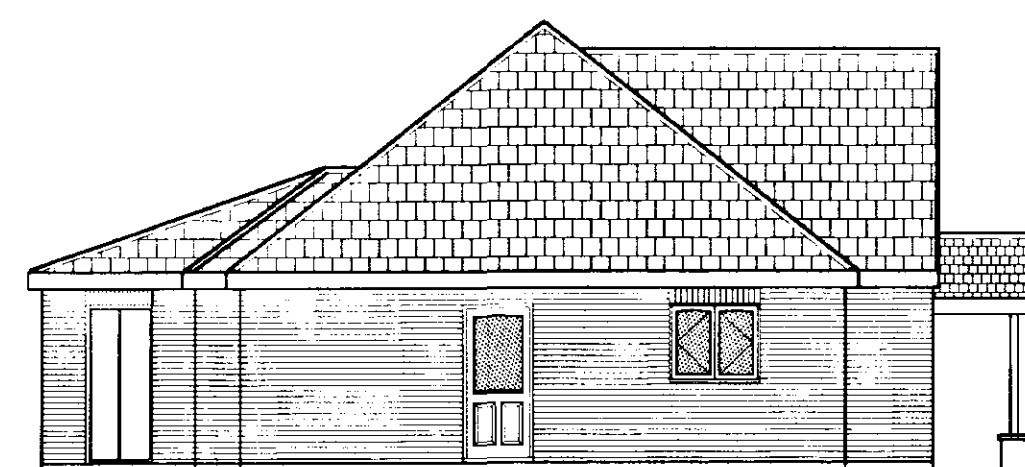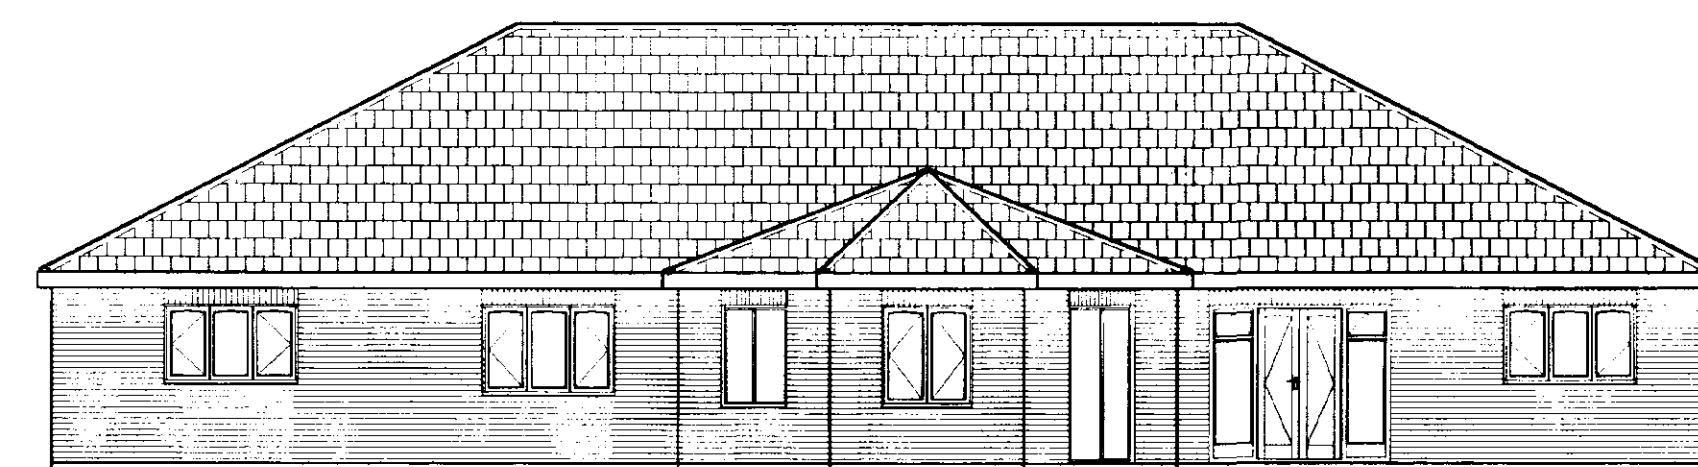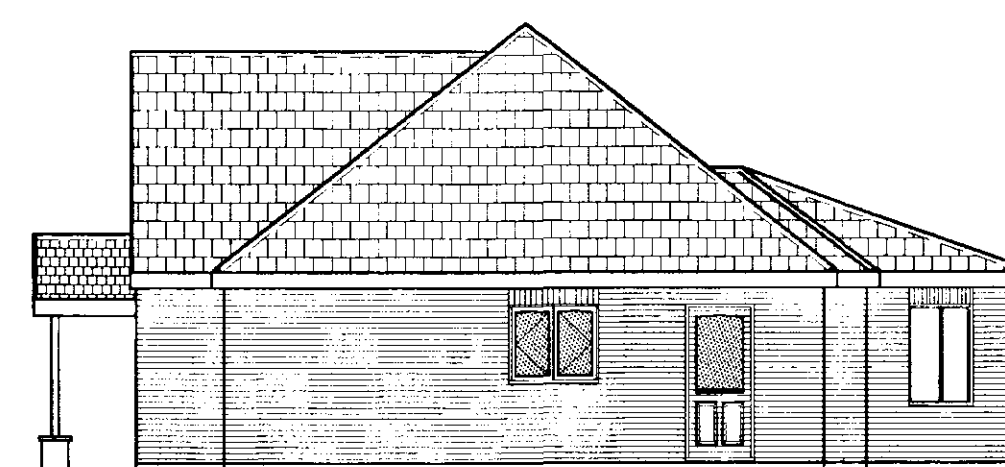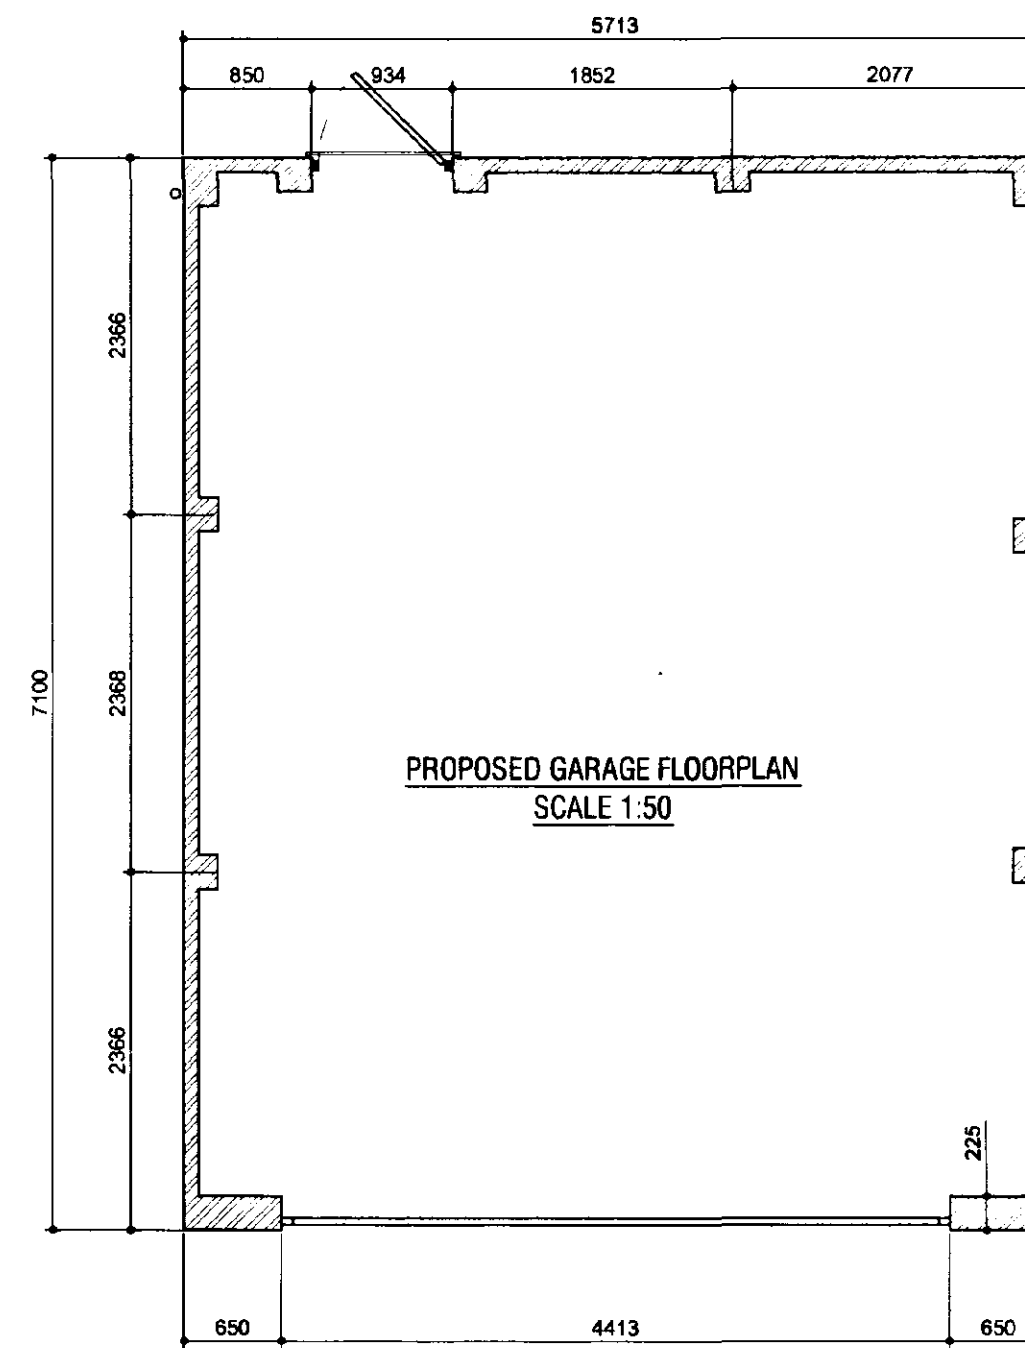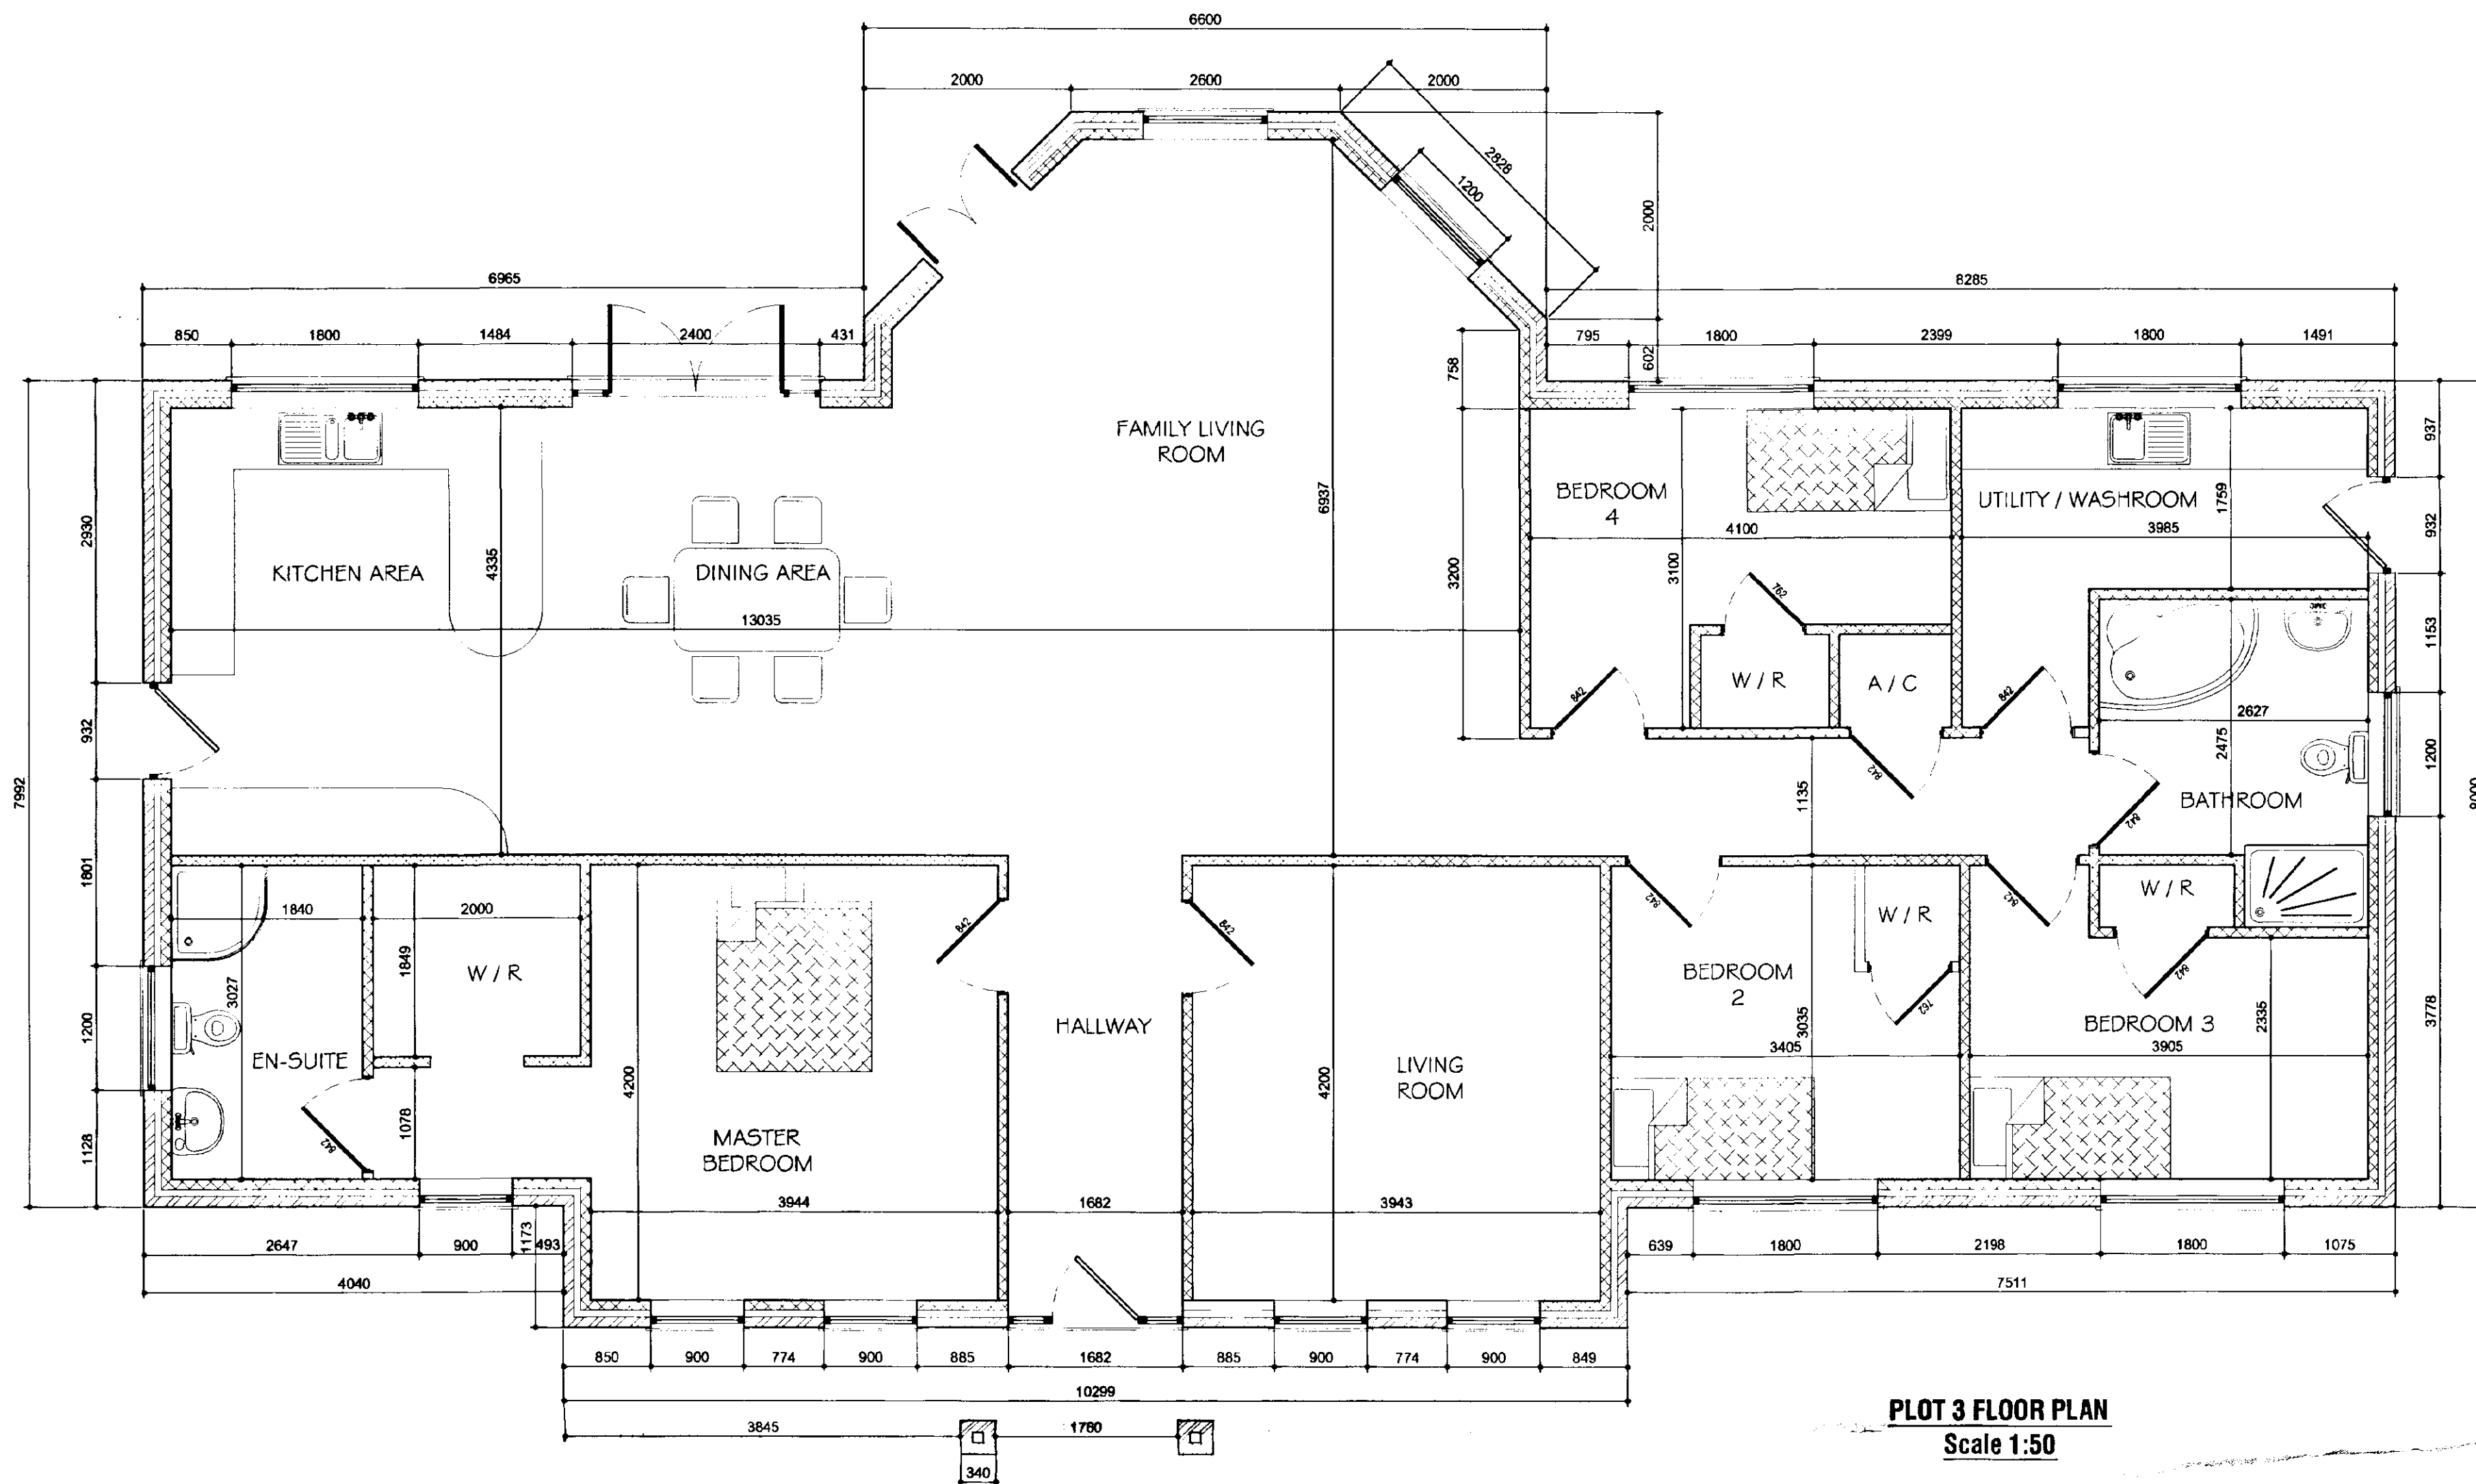

GENERAL CONDITIONS
Contractors are responsible for checking all dimensions on site when work commences and before ordering any materials. Any discrepancies should be brought to the attention of the Client for remedial action before commencing further.

All details shown are based on typical site conditions for that area, any abnormal conditions should be brought to the attention of the Client and Local Authority.

The notes shown are mainly to cover the requirements of Building Regulations and should not be treated as full specification.

No allowance has been made for Structural Calculations or "SAP" calculation. If deemed necessary then these will be a chargeable extra.

All materials not specified to be of a standard suitable for the work proposed and be fit for purpose. All work to be in accordance with good building practice and all necessary BS codes for Workmanship on Building Sites.

DETERMINED PLAN

Planning Application
- 2 OCT 2002
ref: 1079/02

REV DESCRIPTION

remway design
3, Rembrandt Way
Spalding
Lincs
PE11 3HX
Tel: 07815 112 058
Fax: 01775 768 921
e-mail: jason@remwaydesign.co.uk

Project: **Proposed Bungalow on Plot 3**

Client: **JP Builders
183, Woolram Wygate
Spalding
Lincs**


GENERAL CONDITIONS
Contractors are responsible for checking all dimensions on site when work commences and before ordering any materials. Any discrepancies should be brought to the attention of the Client for remedial action before commencing further.
All details shown are based on typical site conditions for that area, any abnormal conditions should be brought to the attention of the Client and Local Authority.
The notes shown are mainly to cover the requirements of Building Regulations and should not be treated as full specification.
No allowance has been made for Structural Calculations or "SAP" calculation. If deemed necessary then these will be a chargeable extra.
All materials not specified to be of a standard suitable for the work proposed and be fit for purpose. All work to be in accordance with good building practice and all necessary BS codes for Workmanship on Building Sites.

2 houses 1 bungalow 3 houses 5 bungalows

SITE PLAN
SCALE 1:250

Annexes 1m lane + trellis in 2 plots

EXISTING REAR BOUNDARY TO BE REPLACED WITH NEW 6ft HIGH CLOSE BOARDED TIMBER FENCING BY APPLICANT

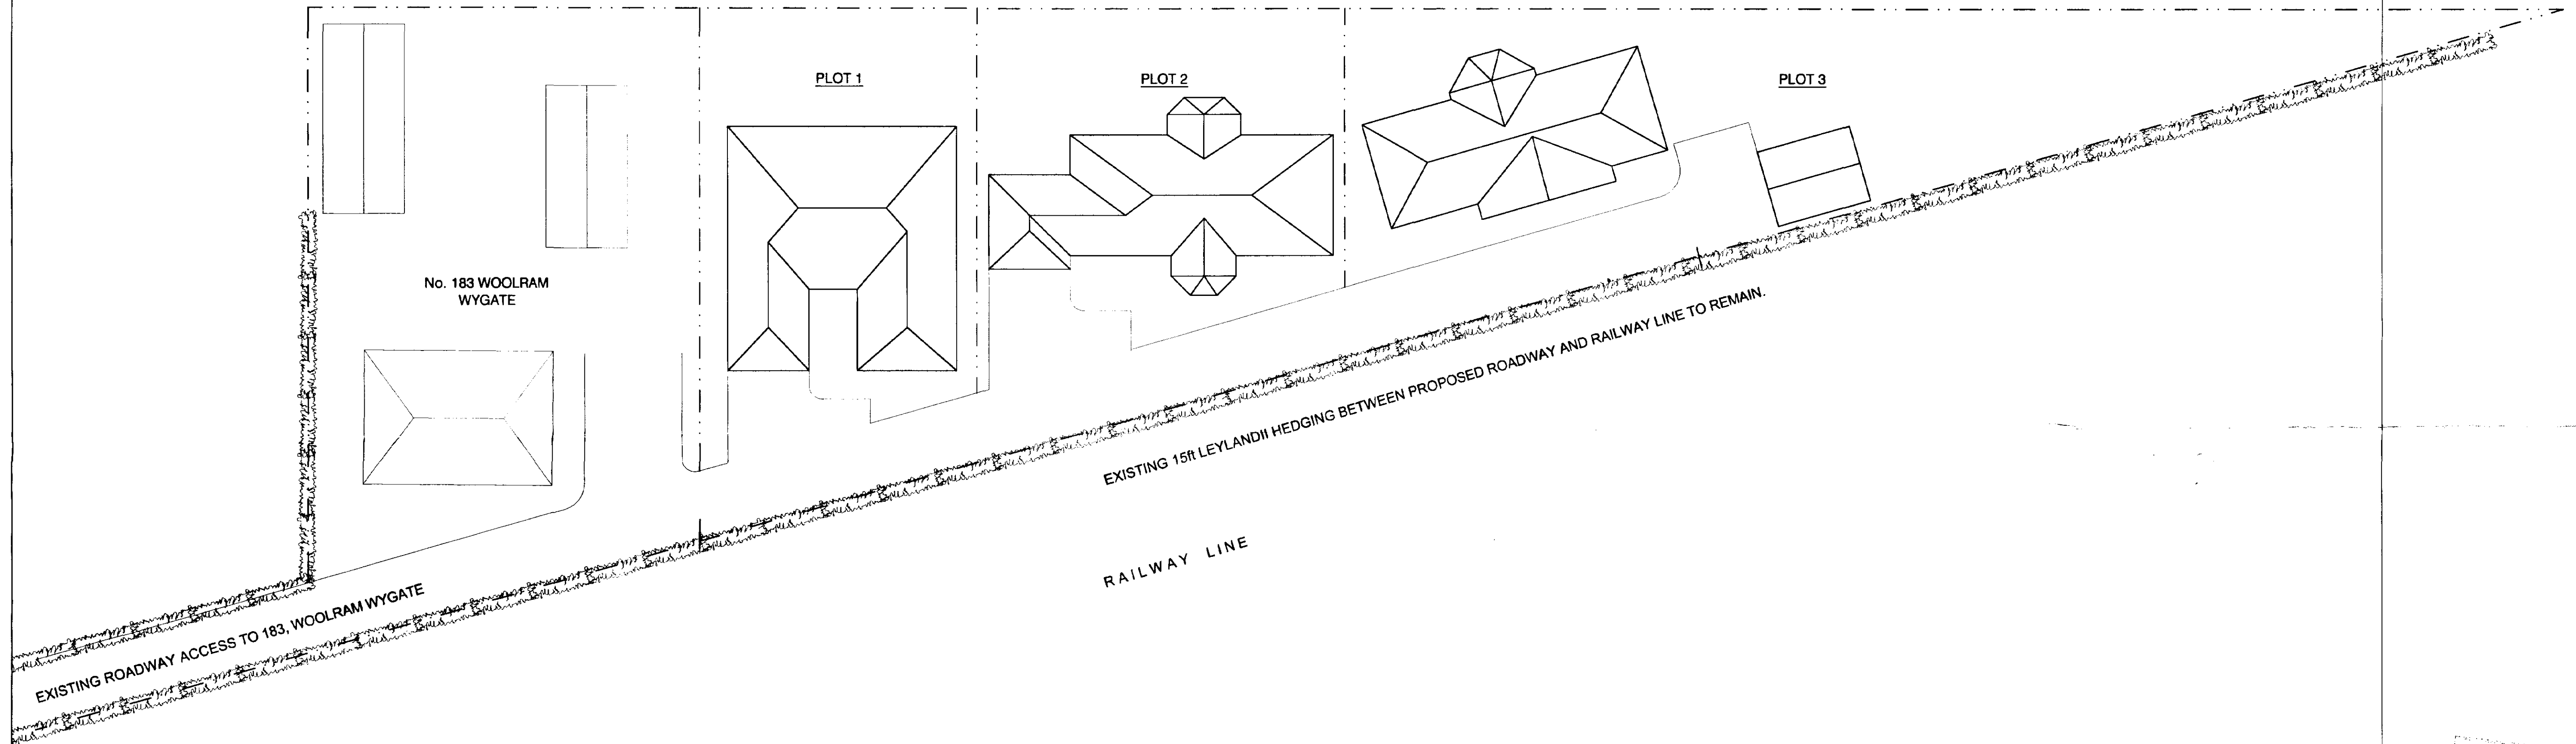

DETERMINED
PLAN

Planning
- 2 OCT 2002
1079/02

REV DESCRIPTION

remway design
3, Rembrandt Way
Spalding
Lincs
PE11 3HX
Tel: 07815 112 058
Fax: 01775 768 921
e-mail: jason@remwaydesign.co.uk

Project:
Proposed Site Layout

Client:
JP Builders
183, Woolram Wygate
Spalding
Lincs