




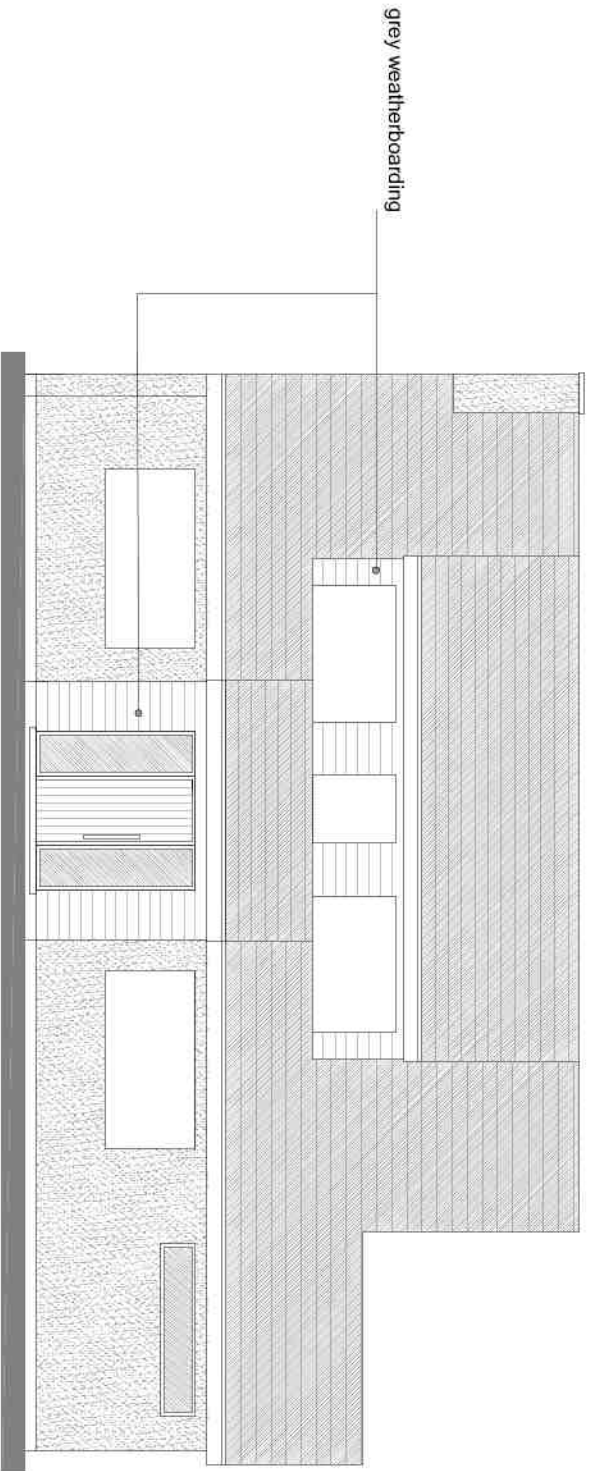


PROPOSED FRONT ELEVATION

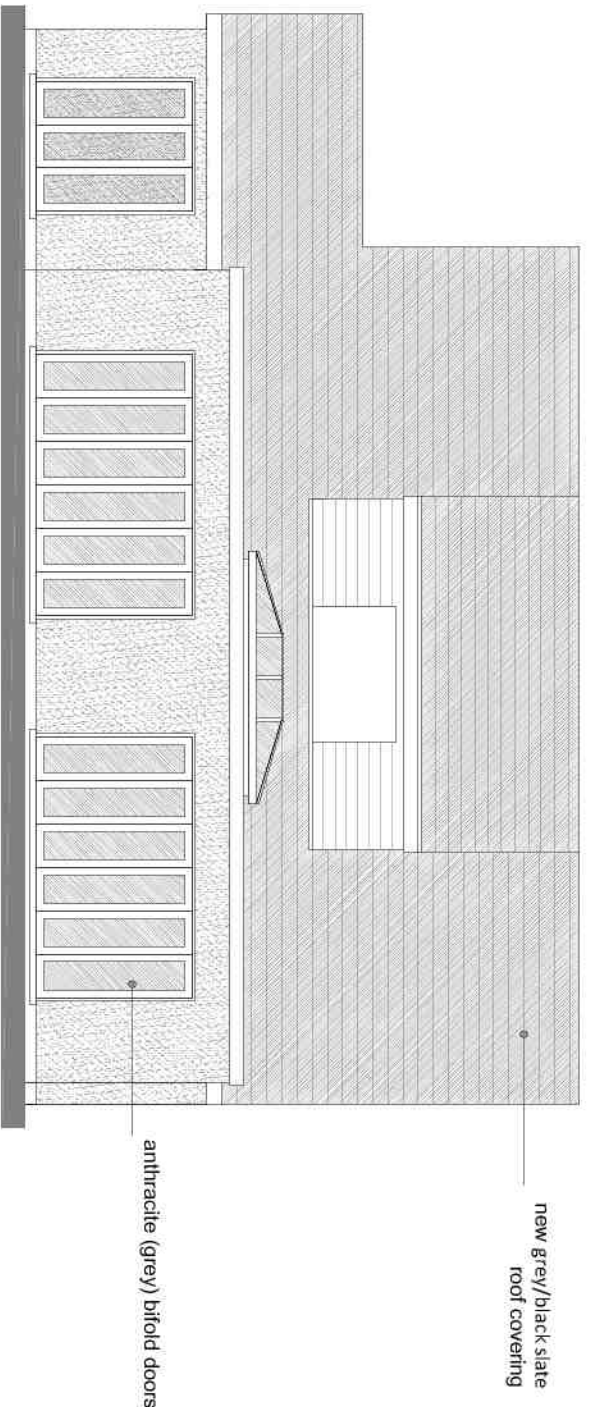


PROPOSED REAR ELEVATION

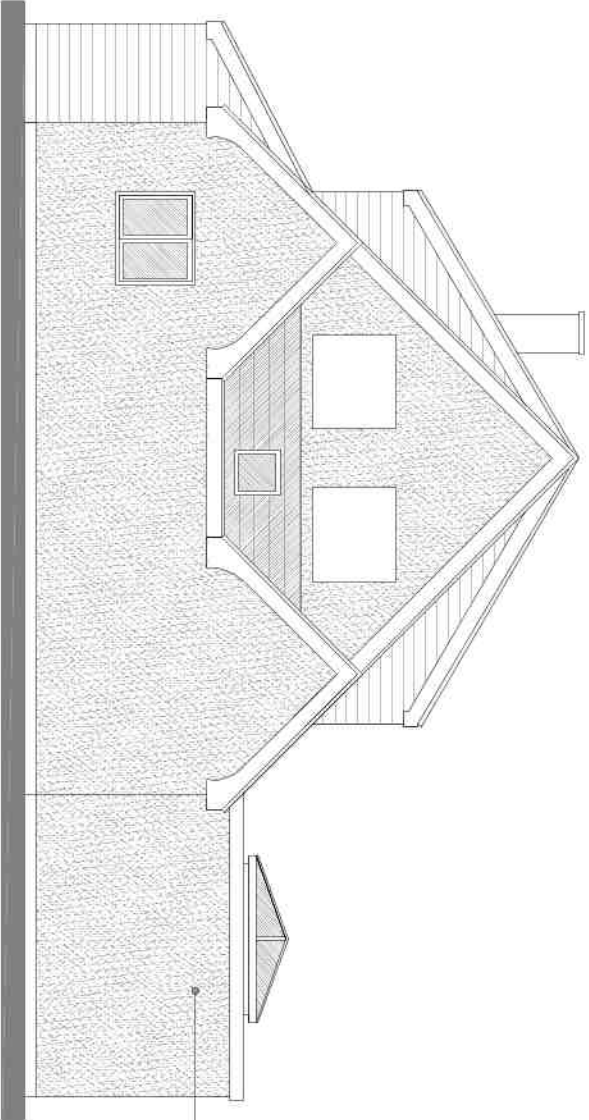


PROPOSED SIDE ELEVATION

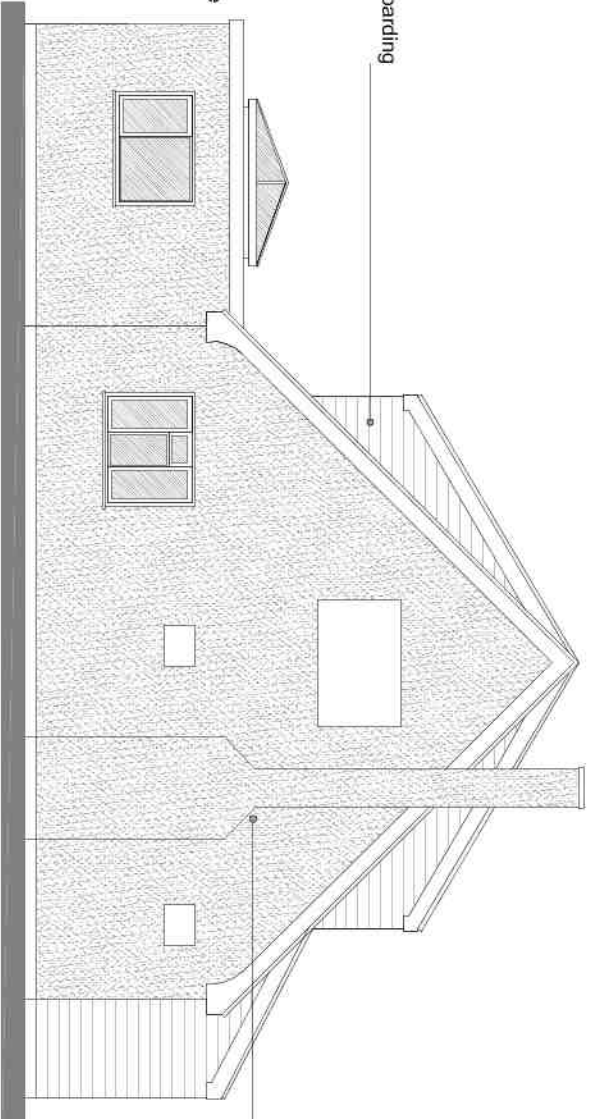


PROPOSED SIDE ELEVATION

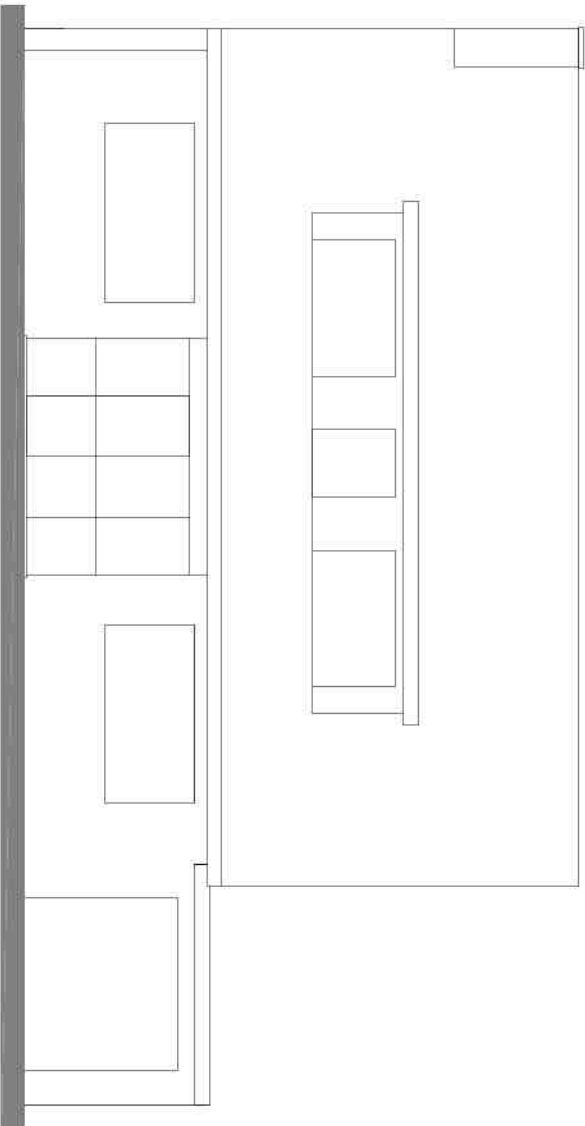


EXISTING FRONT ELEVATION

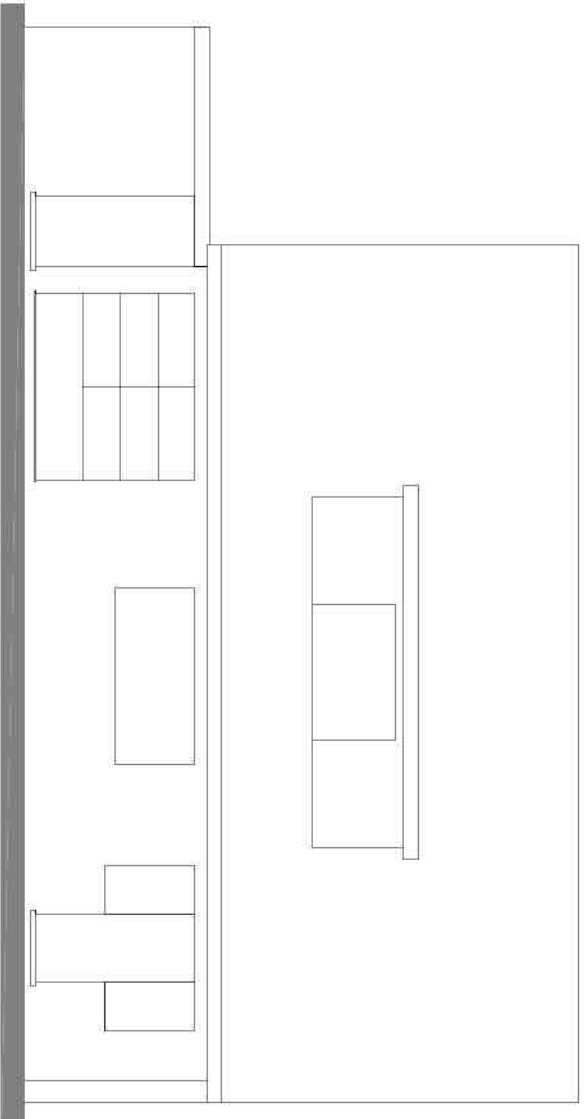



EXISTING REAR ELEVATION

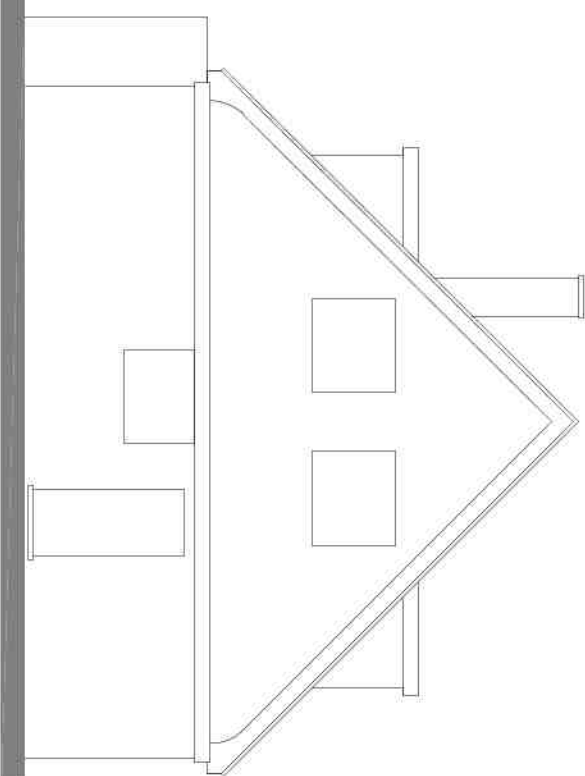

EXISTING SIDE ELEVATION

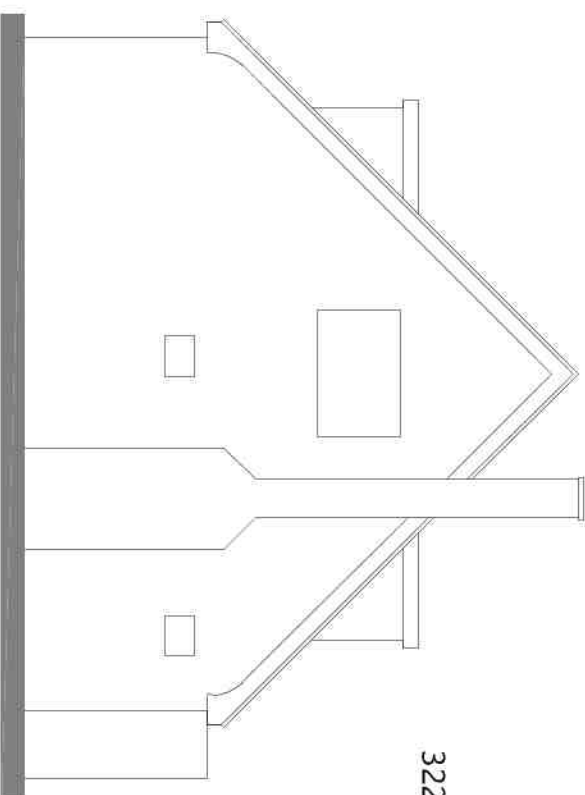


EXISTING SIDE ELEVATION

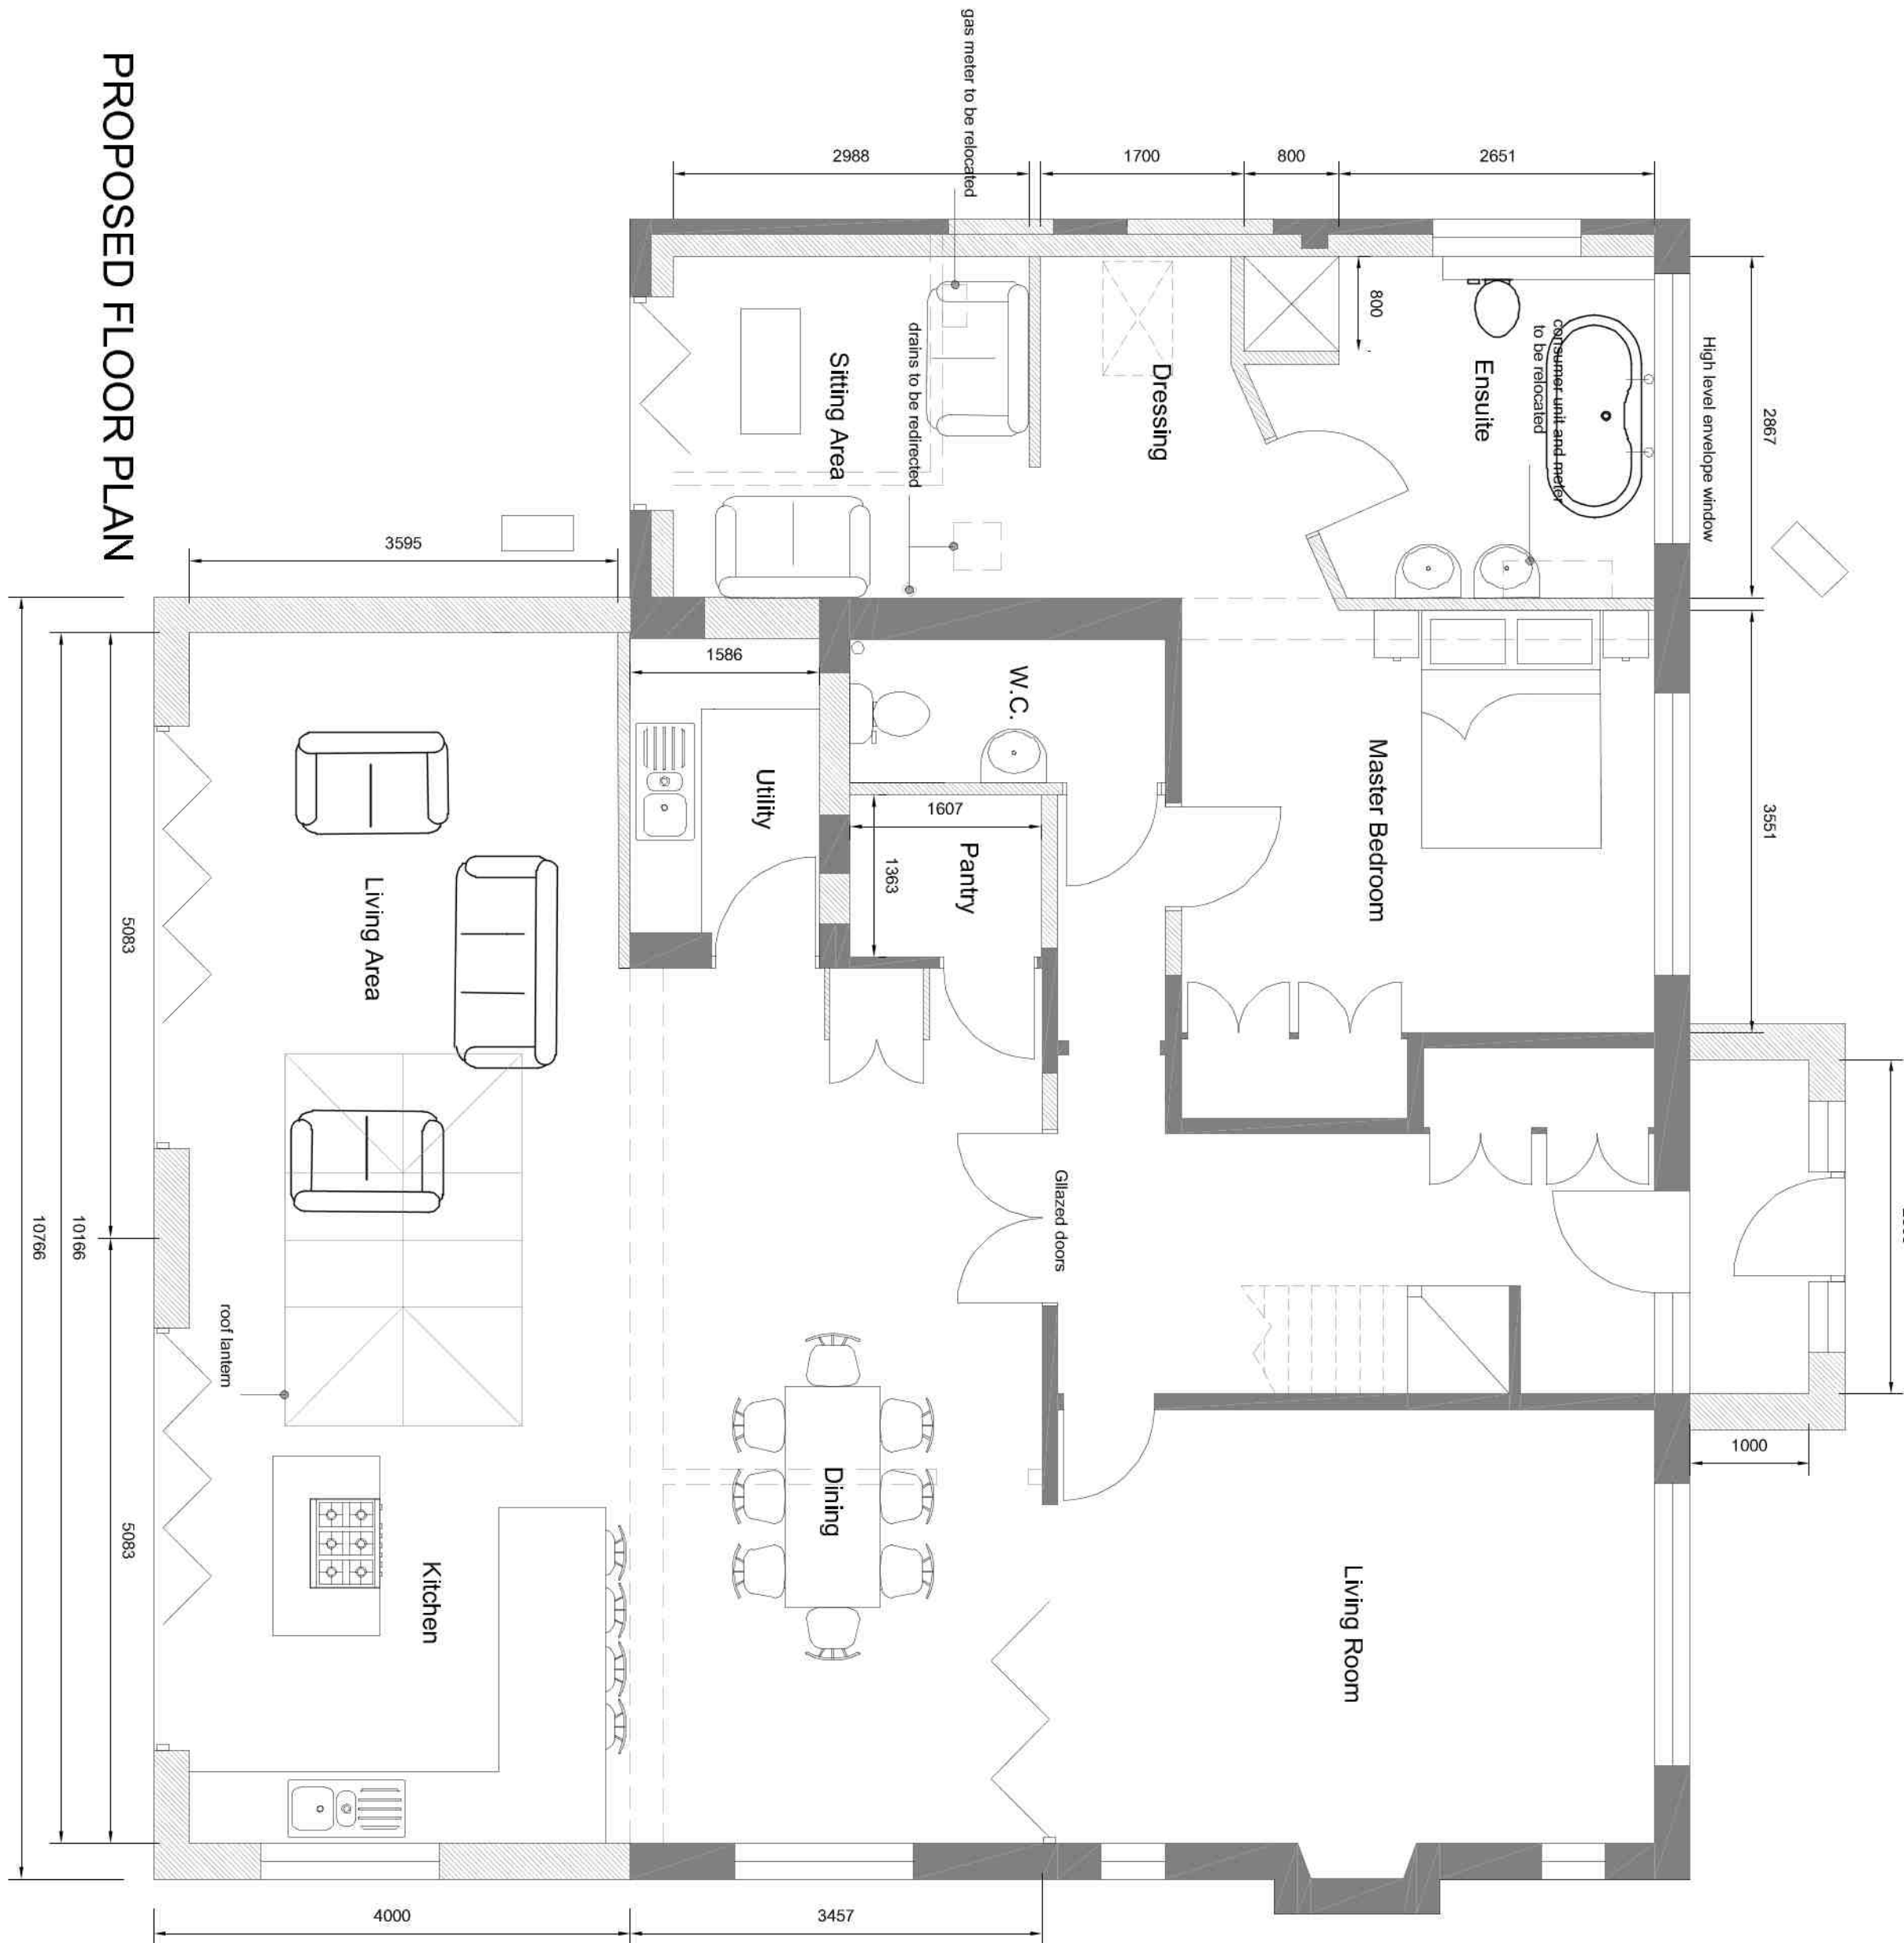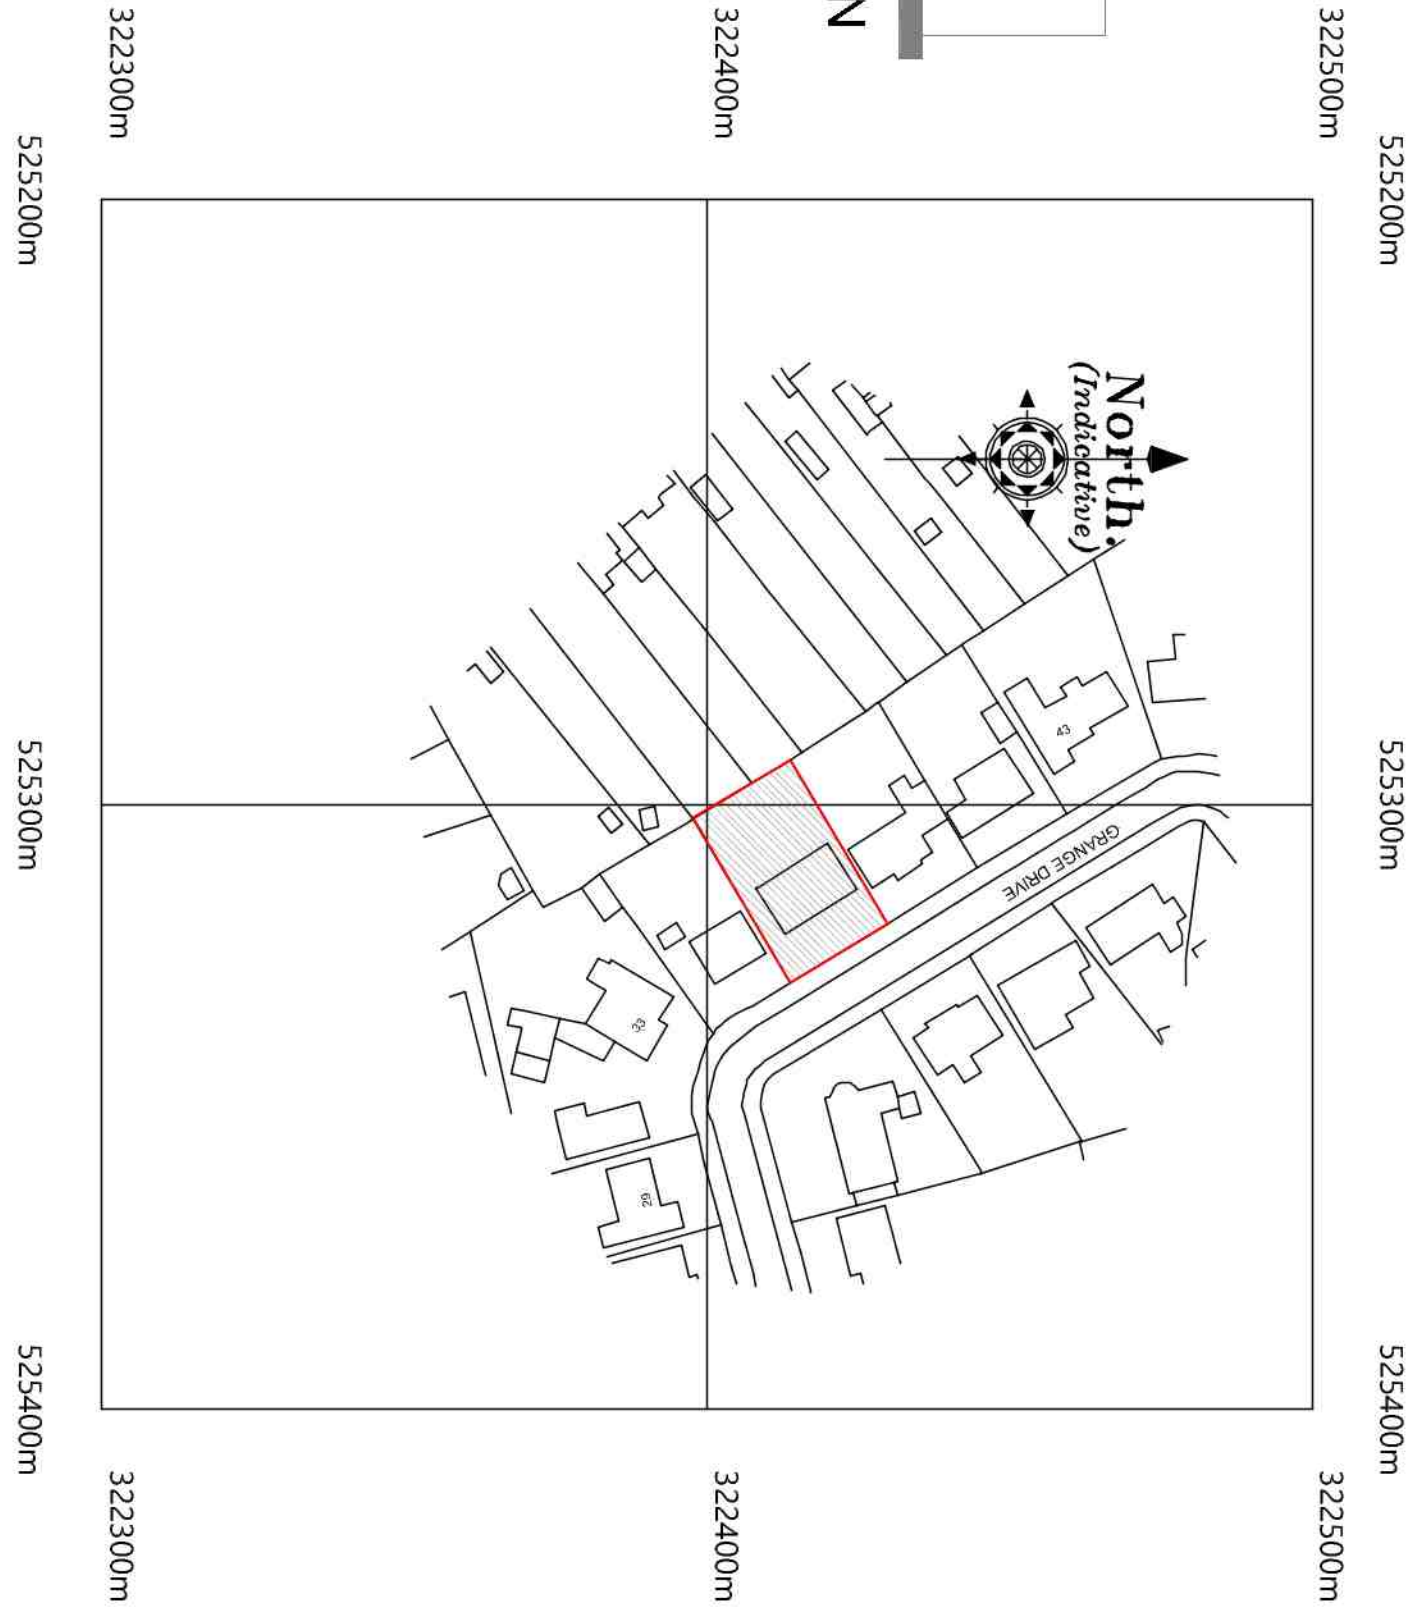

PROPOSED FLOOR PLAN

EXISTING FLOOR PLAN

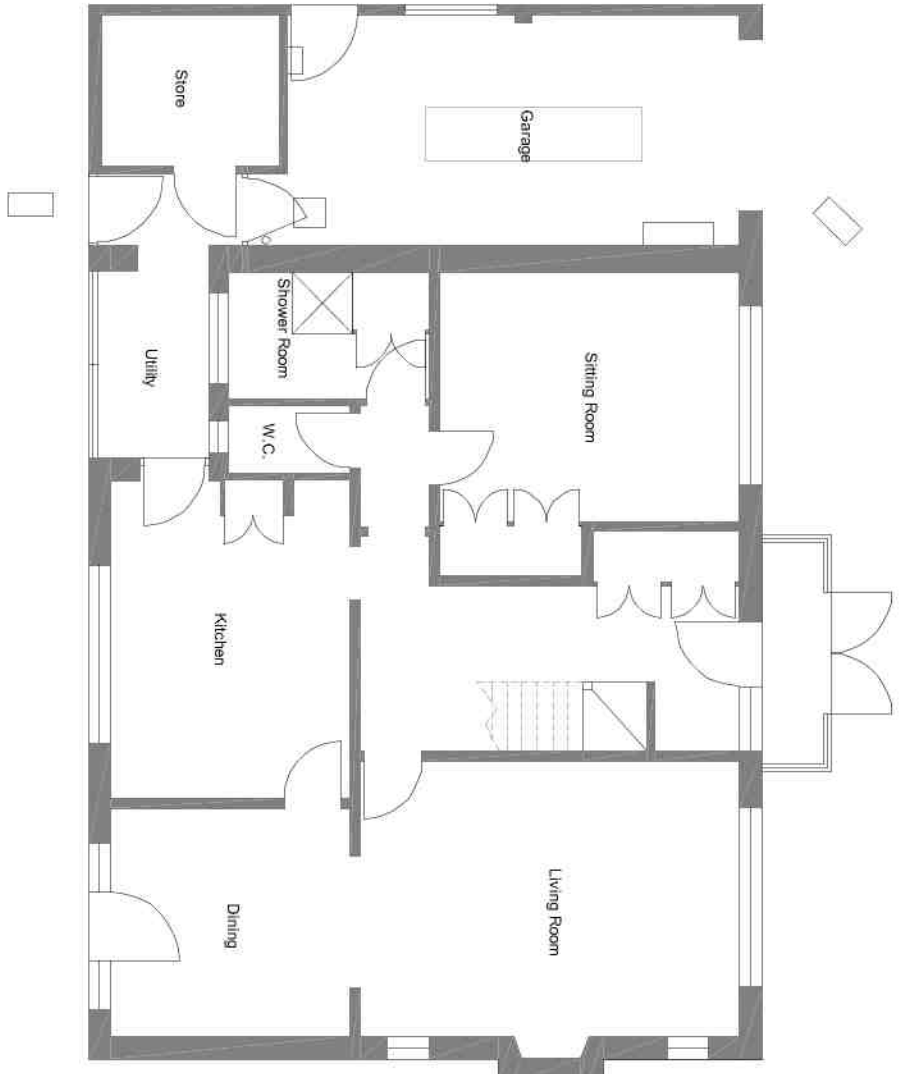

Client		Dawn Hook	
Project		Proposed extension & alteration @ 37 Grange Drive, Spalding	
Drawing		Planning	

Scale	1:50, 1:100	Drawn	AWM checked	TAC	Date	16/10/2019
Project	1:200, 1:1250 @ A1					
Trevor A Day RIBA Ltd, 14 Old Rendike Road, Spalding, Lincs. PE12 6DD						
07778 597975 trevor@tadarchitects.co.uk						
01406 380027						