


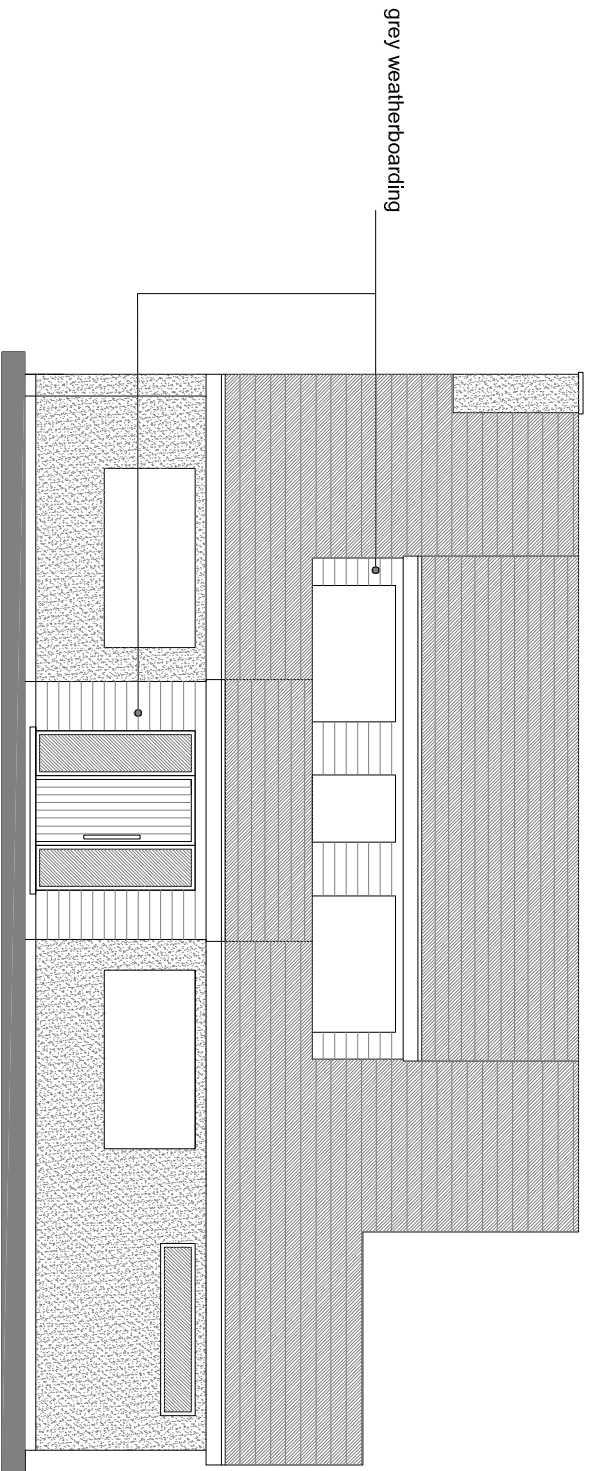
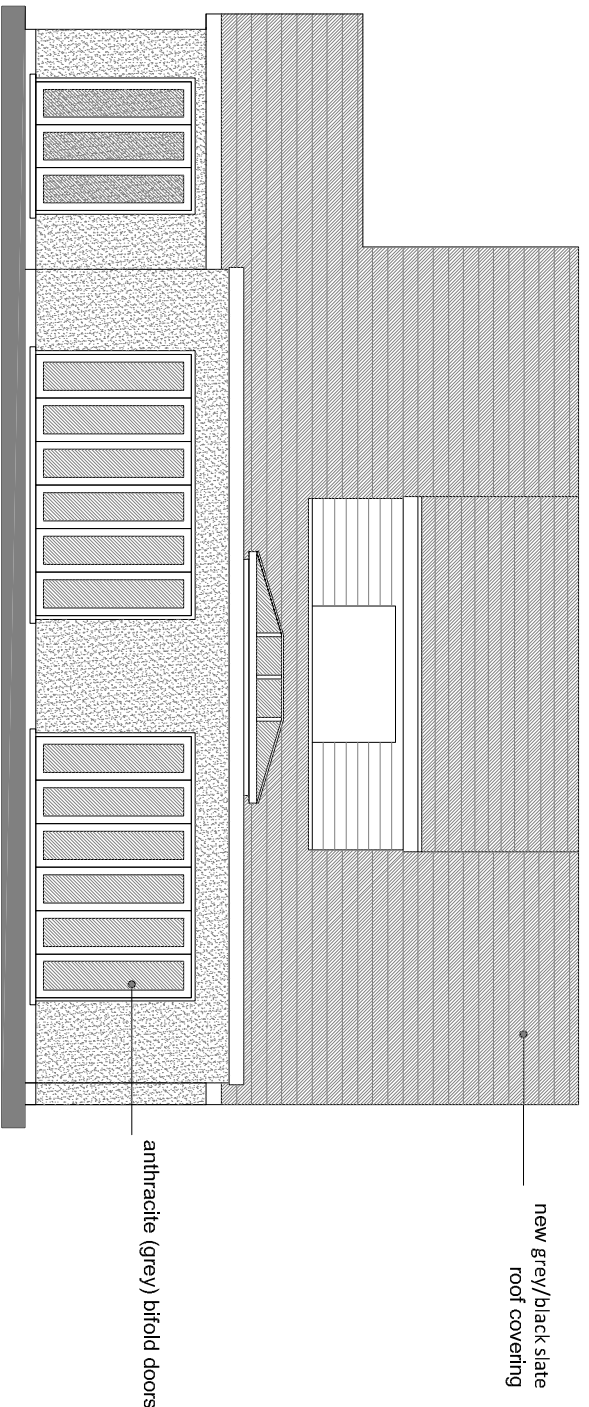


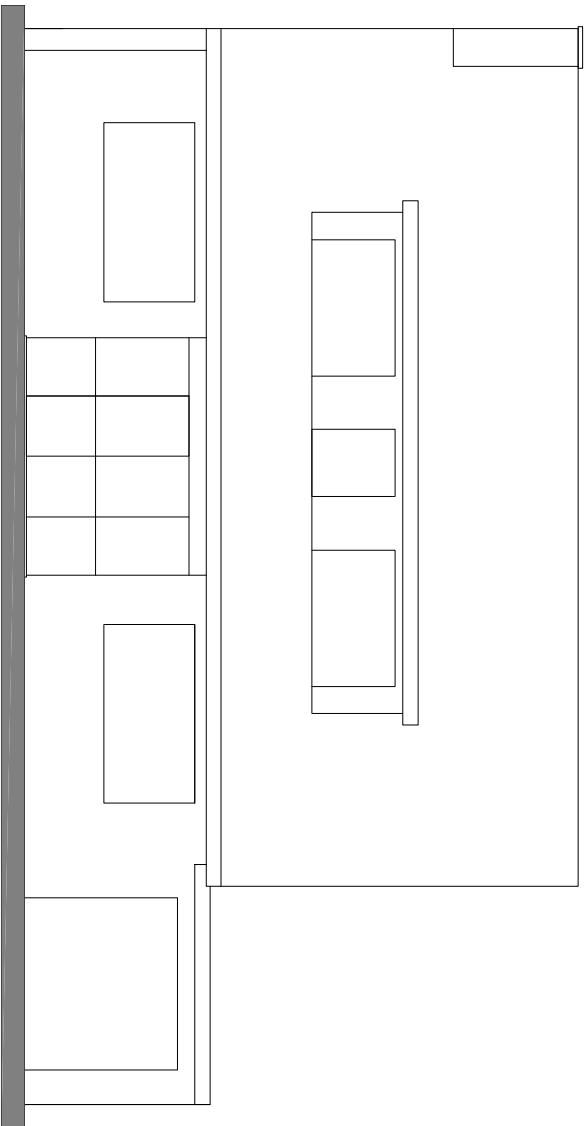



EXISTING FRONT ELEVATION

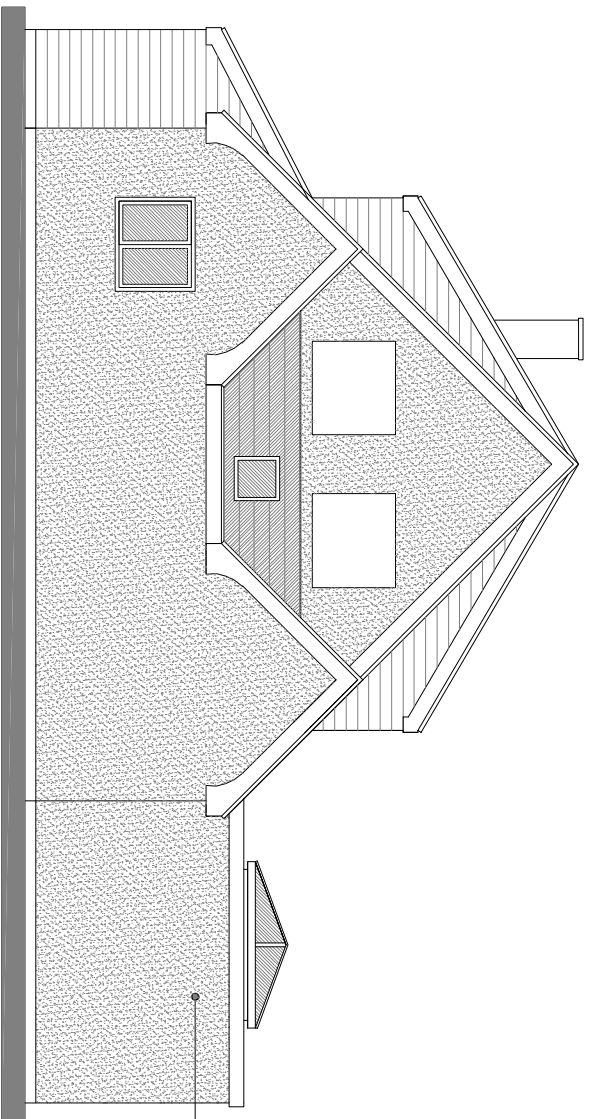



PROPOSED FRONT ELEVATION

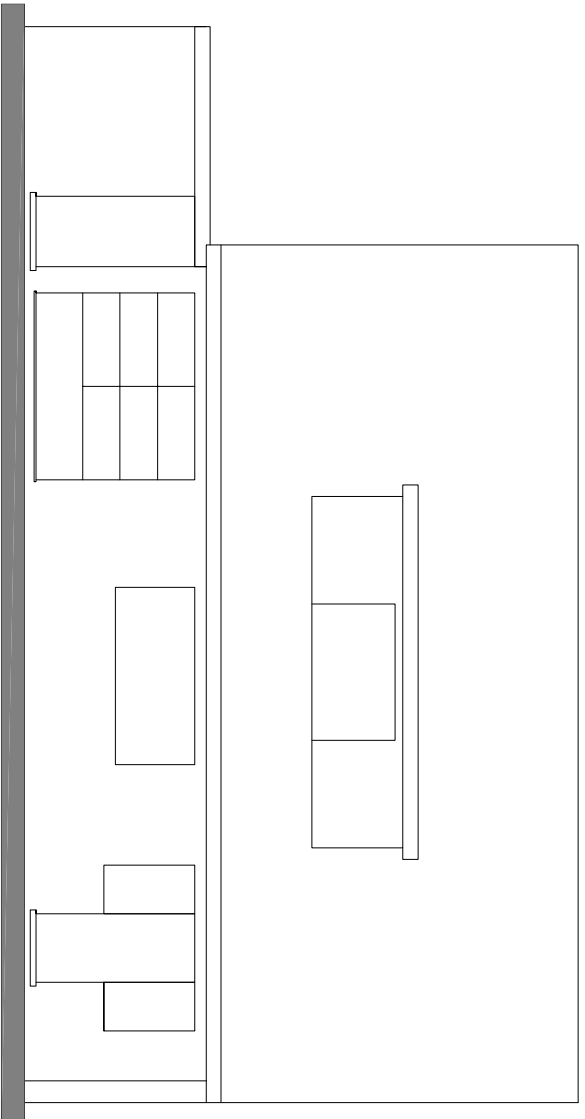


EXISTING REAR ELEVATION

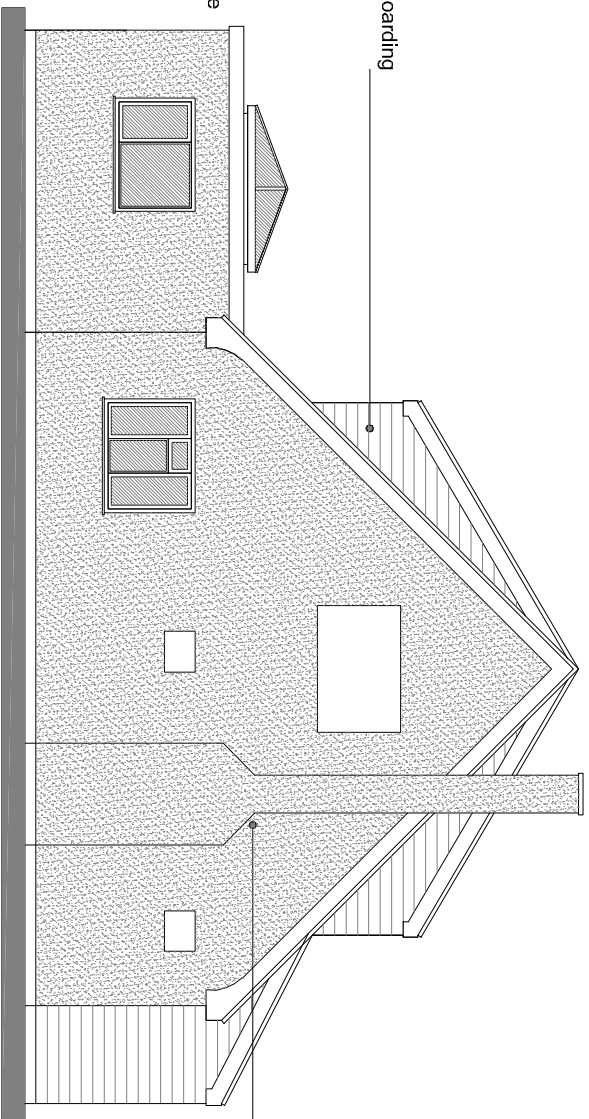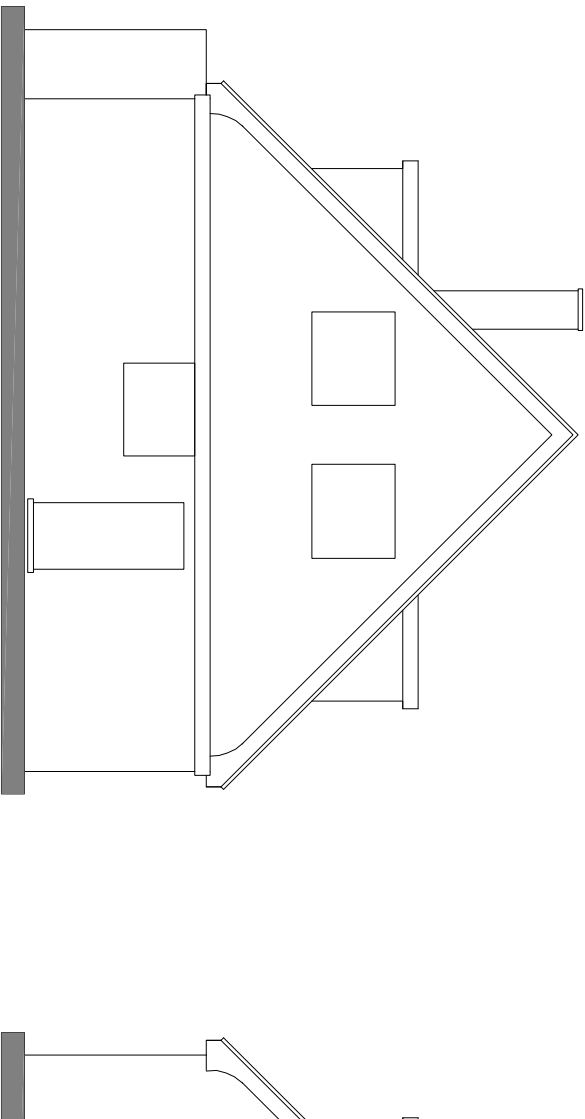

PROPOSED REAR ELEVATION

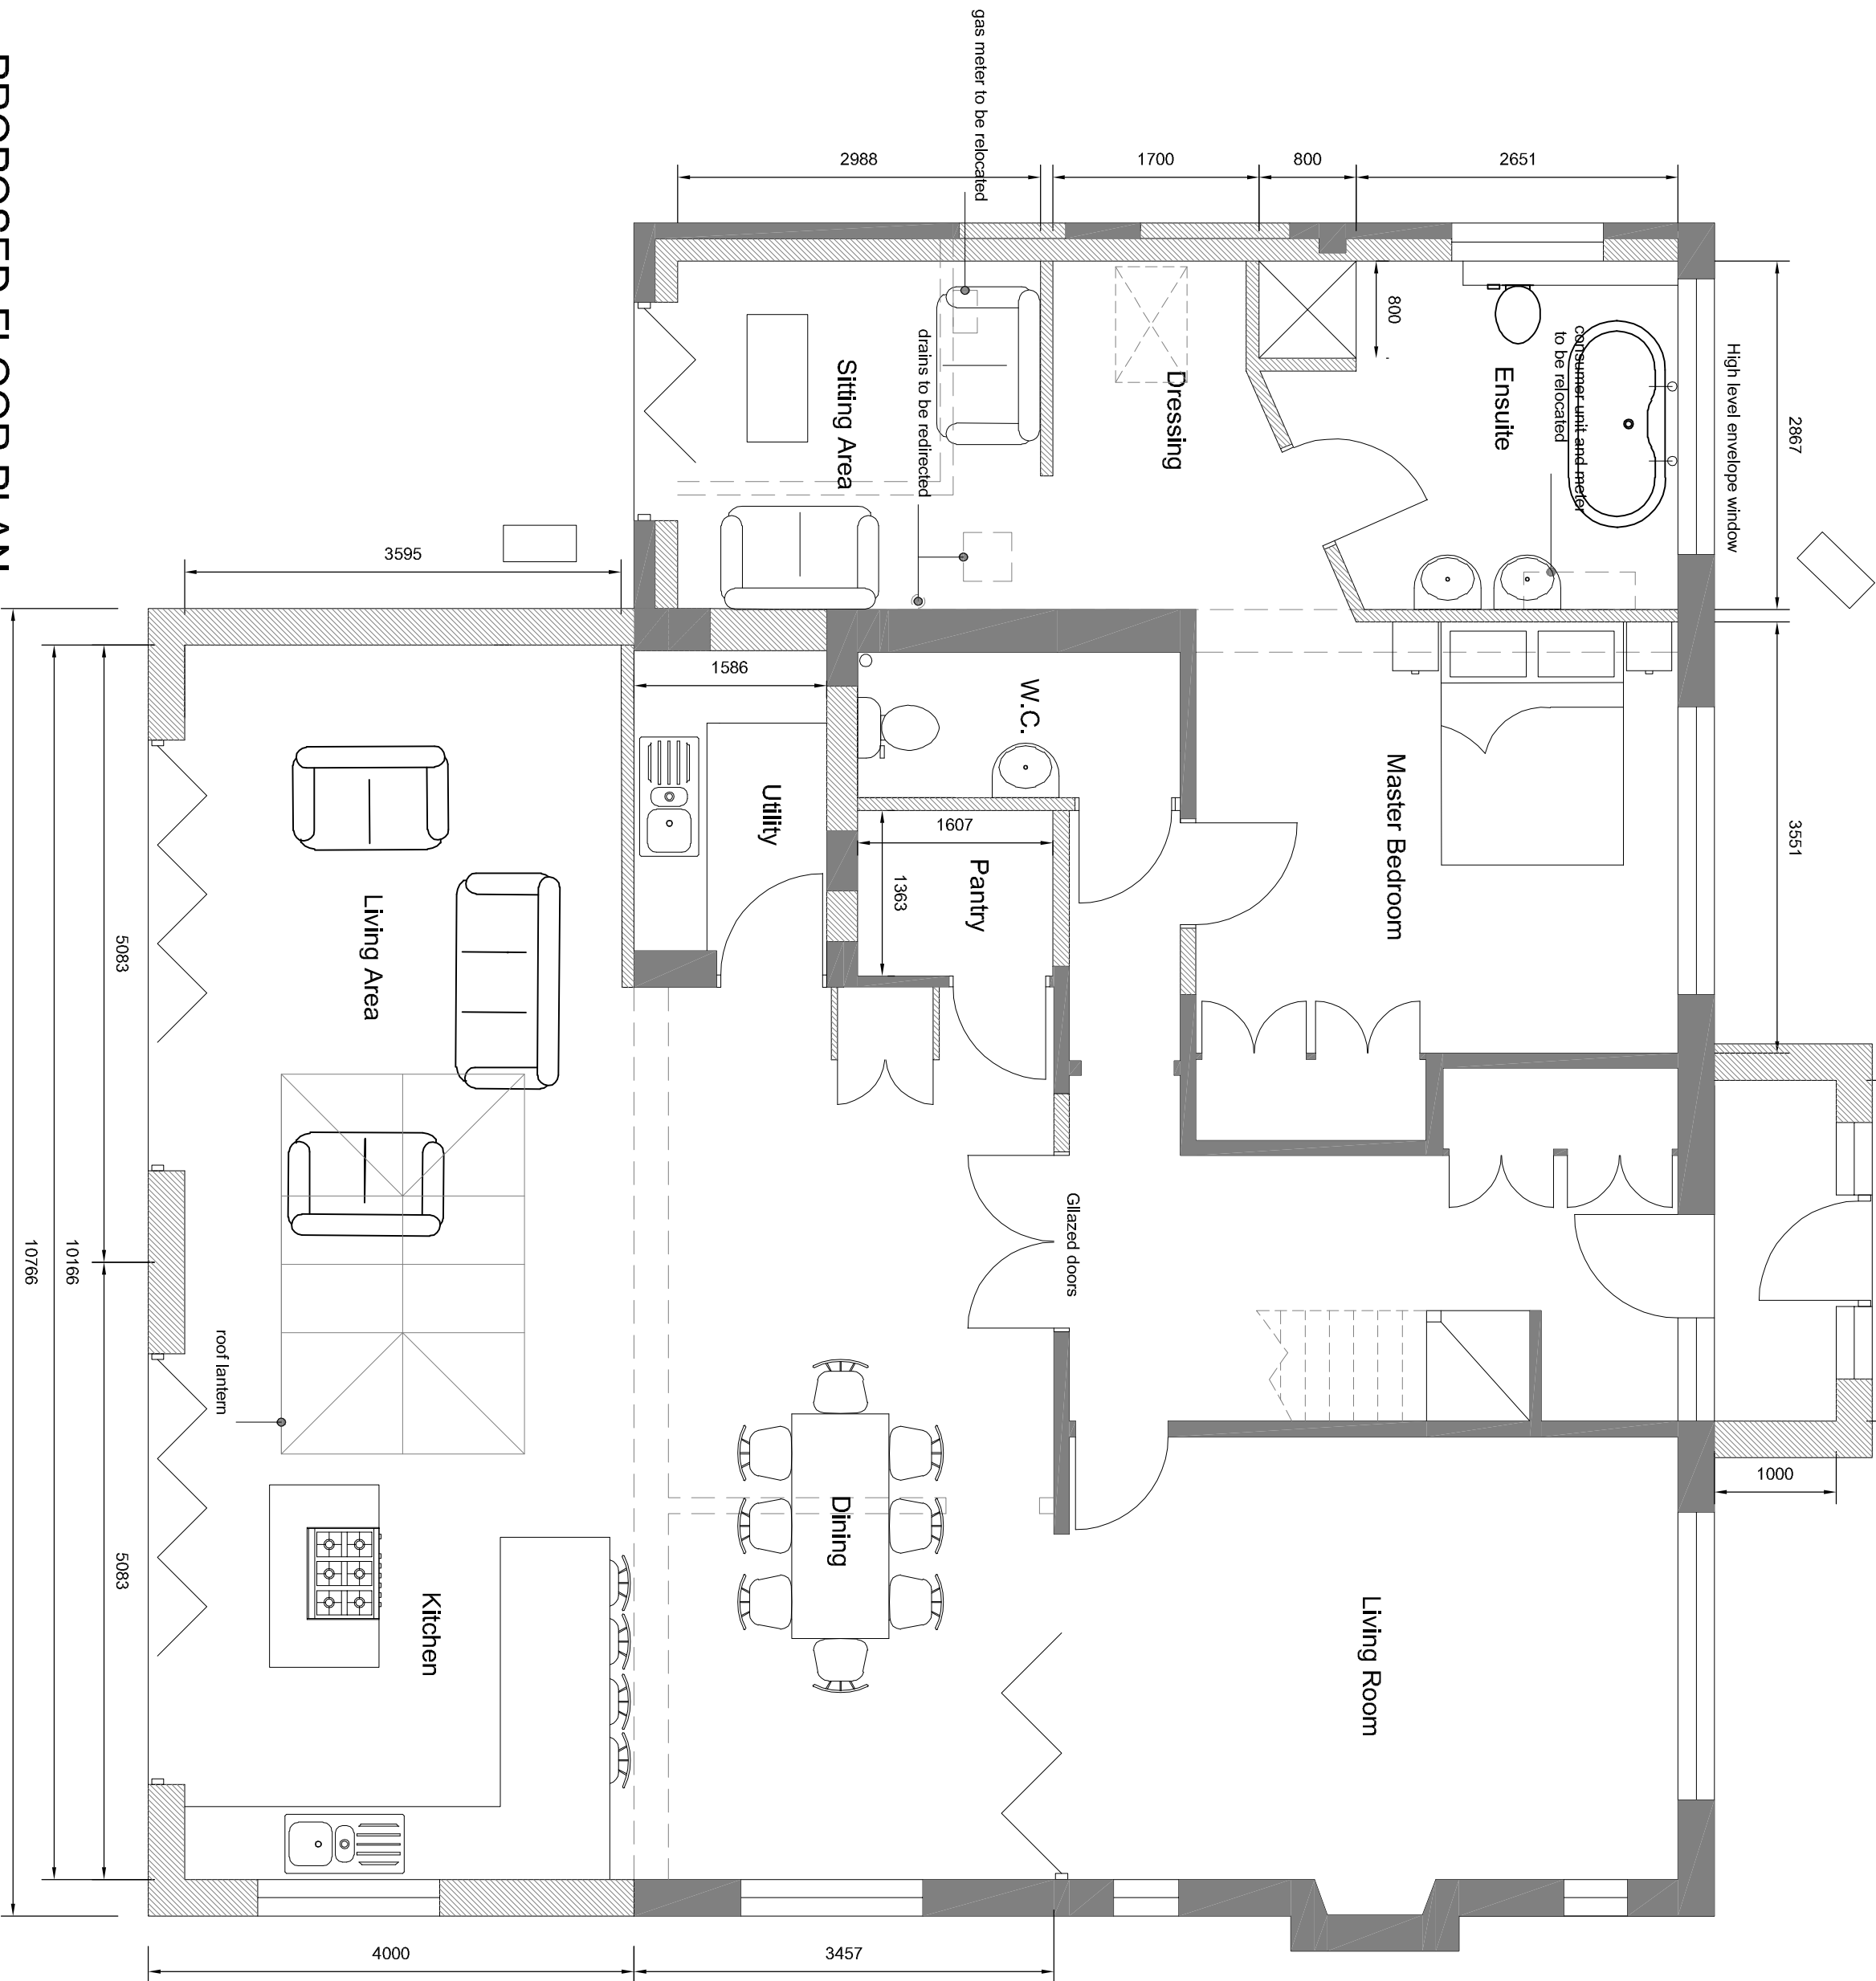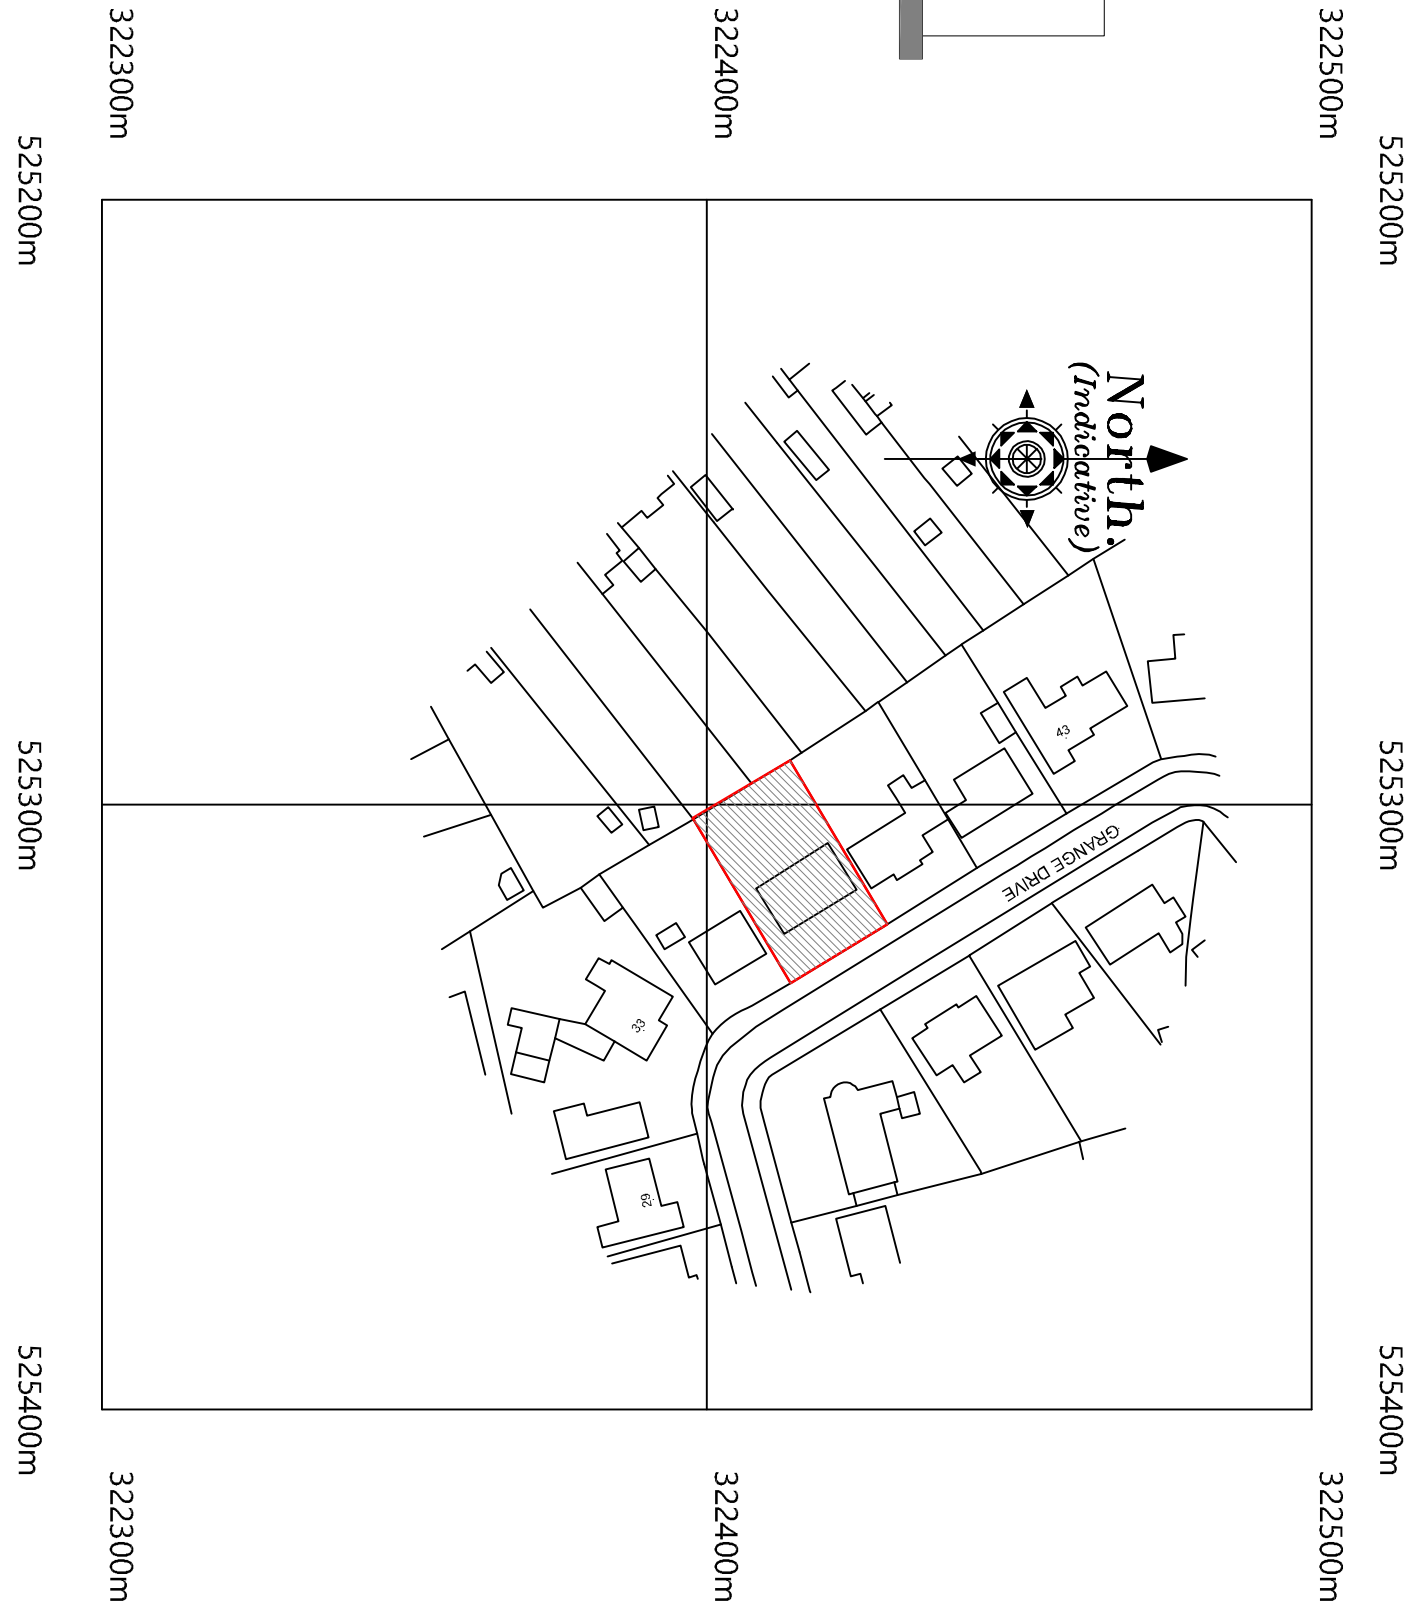

PROPOSED FLOOR PLAN

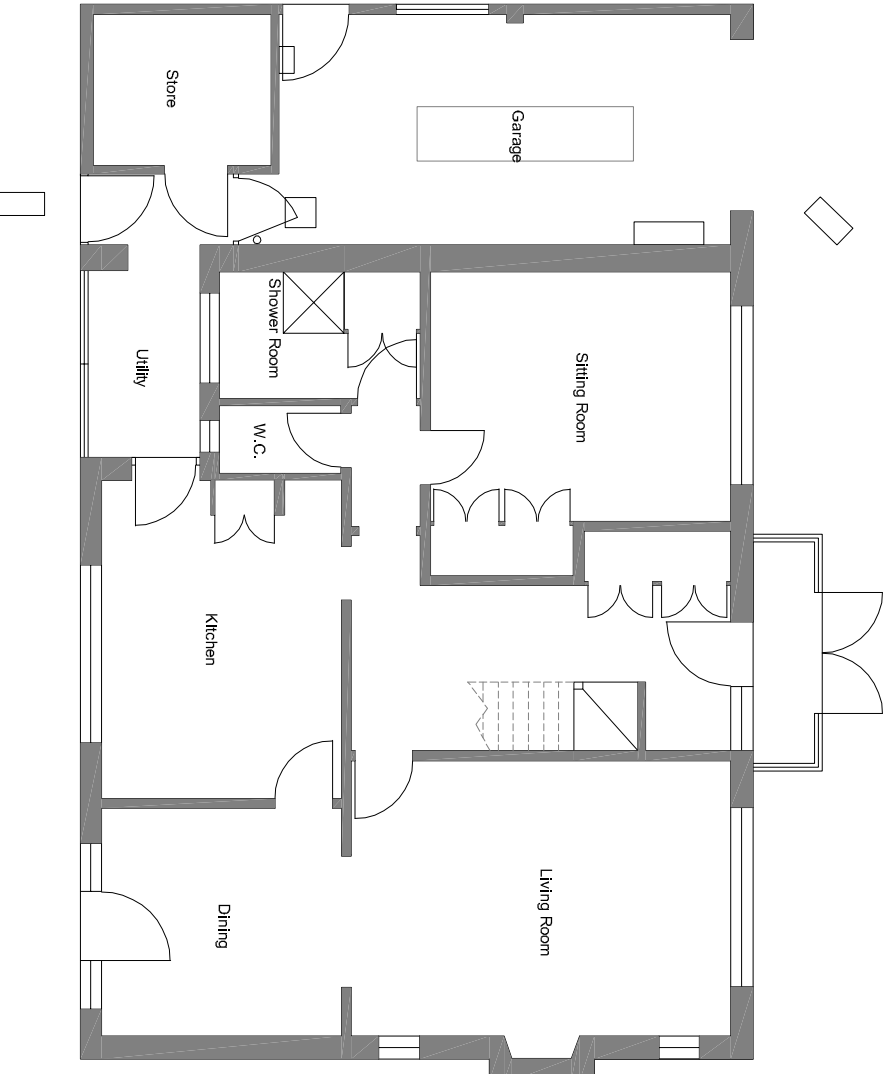

EXISTING FLOOR PLAN

Revision	Date	Drawn	Description
Client	Dawn Hook		
Project	Proposed extension & alteration @ 37 Grange Drive, Spalding		
Drawing	Planning		
Scale	1:50, 1:100	Drawn	AWM checked TAC
Date	16/10/2019		
Project	Trevor A Day RIBA Ltd, 14 Old Rendike Road, Spalding, Lincs. PE12 0DD		
Phone	01406 380027		
Email	trevor@tadarchitects.co.uk		
Website	www.tadarchitects.co.uk		