



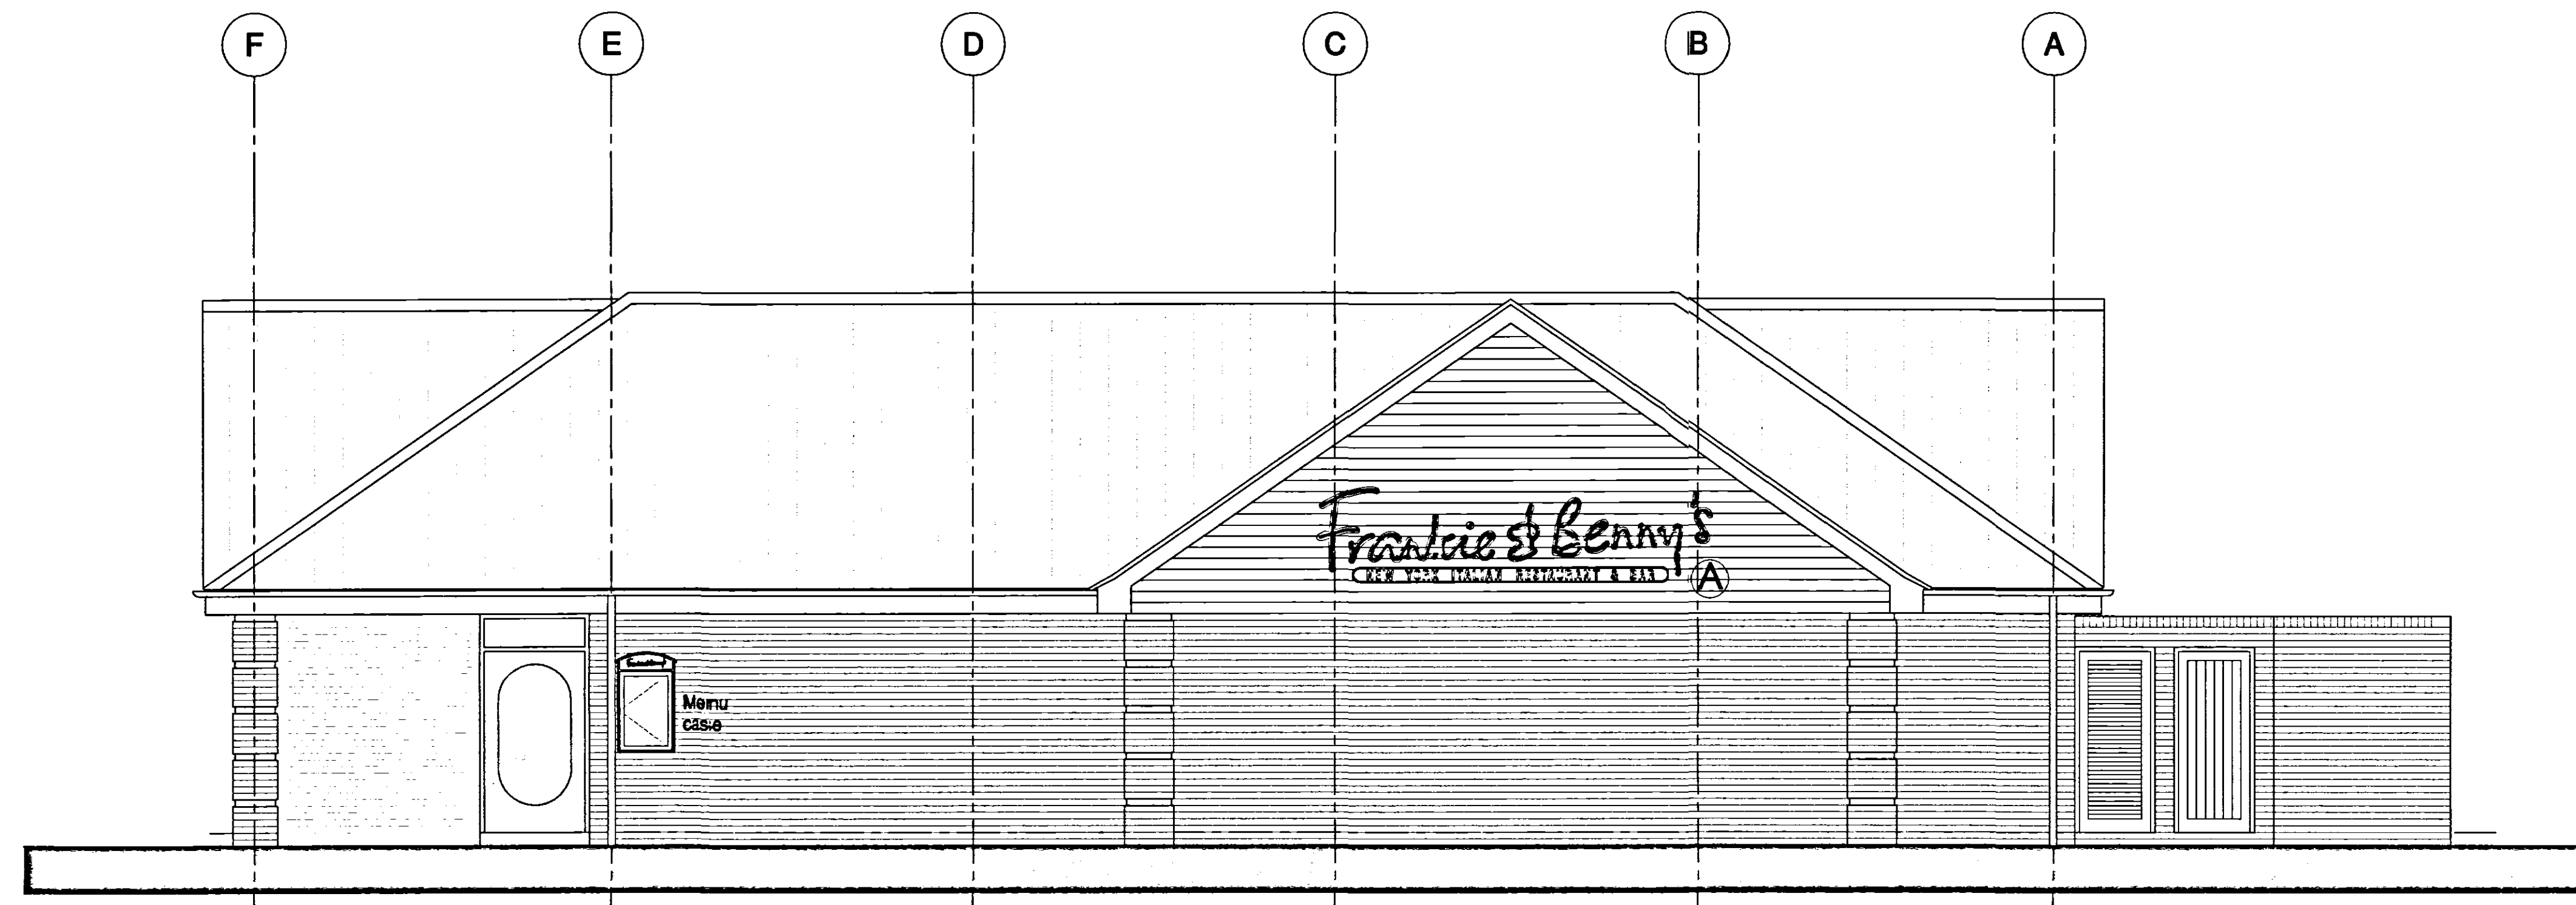

L(2)02.1 North Elevation (to Car Park)

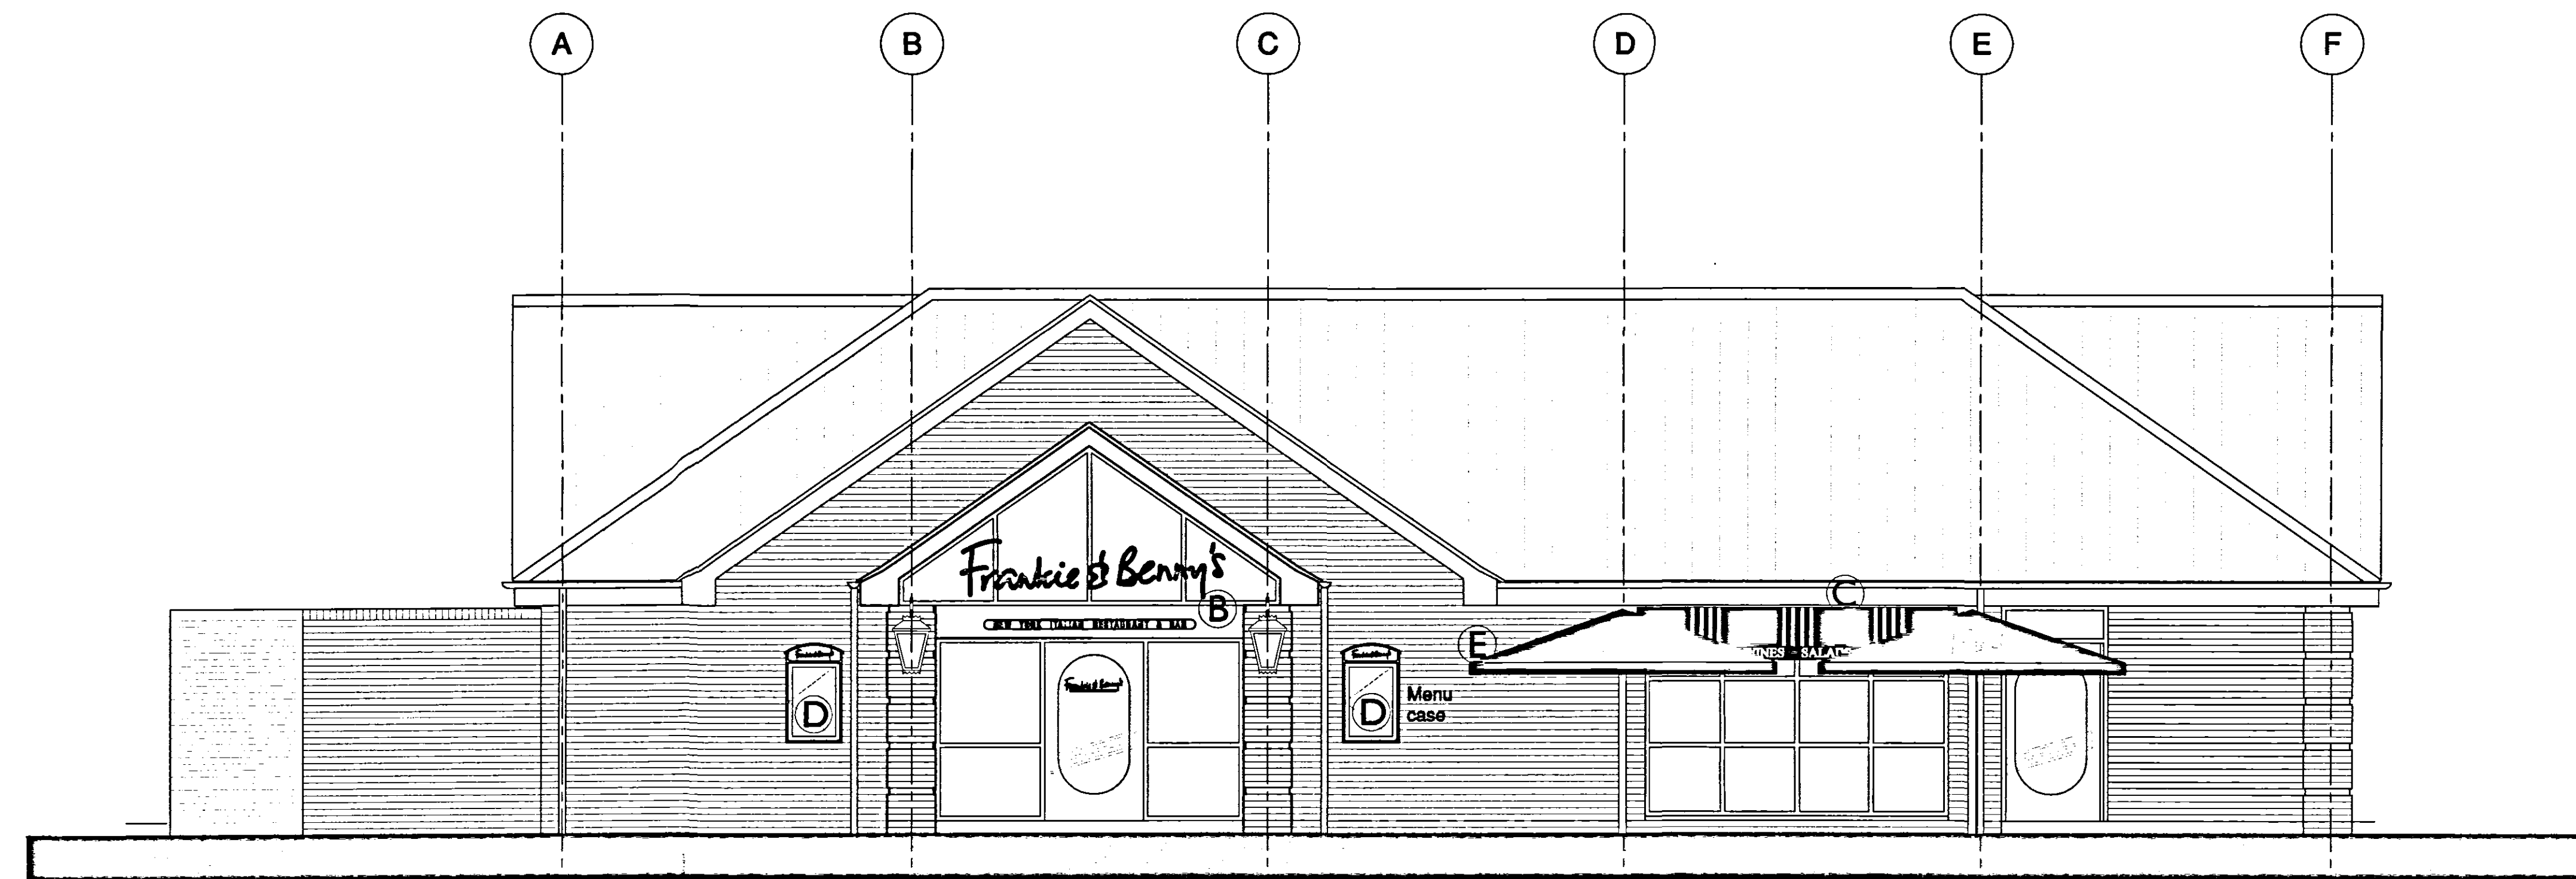

L(2)02.2 South Elevation (Main Entrance)

SCALE
0m 5m 10m

KEY TO EXTERNAL SIGNAGE / BRANDING

- (A) Illuminated F&B sign 4373 long x 956 high mounted on gable weather boarding :see Astley Signs standard drawing FBM01 / pages 05 & 06
- (B) Illuminated F&B sign 3000 long x 656 high mounted on gable :see Astley Signs standard drawing FBM01 / pages 01 & 02
- (C) Fabric covered external static awnings with external trough light illumination above
- (D) Internally illuminated menu case :see Interiors UK drg.no. FBSTD - 004
- (E) Fabric covered demountable terrace parasols with F&B branding.

SHDC
Planning & Development
14 OCT 2008
Ref: 1083/08

Date	Revision
27.06.08	Materials key updated and note re external doors
23.06.08	First Issue

Johnson Robson Ltd
Architecture, Design & Building Technology

Unit 18, Barrowmore Enterprise Estate, Great Barrow, Chester CH3 7JA
Tel : 01829 742596 Fax : 01829 742597
Email: enquiries@johnsonrobson.co.uk

Client: The Restaurant Group plc

Project: **Frankie & Benny's**
Camel Gate, Spalding

Title: External Elevations :as Proposed (Sheet 1)

Date: June 08	Scale: 1/50 @ A1 1/100 @ A3	Job no. JR.241	Stage: F	Drawing No. L(2)02 rev A
---------------	--------------------------------	----------------	----------	--------------------------

© This drawing is subject to copyright