



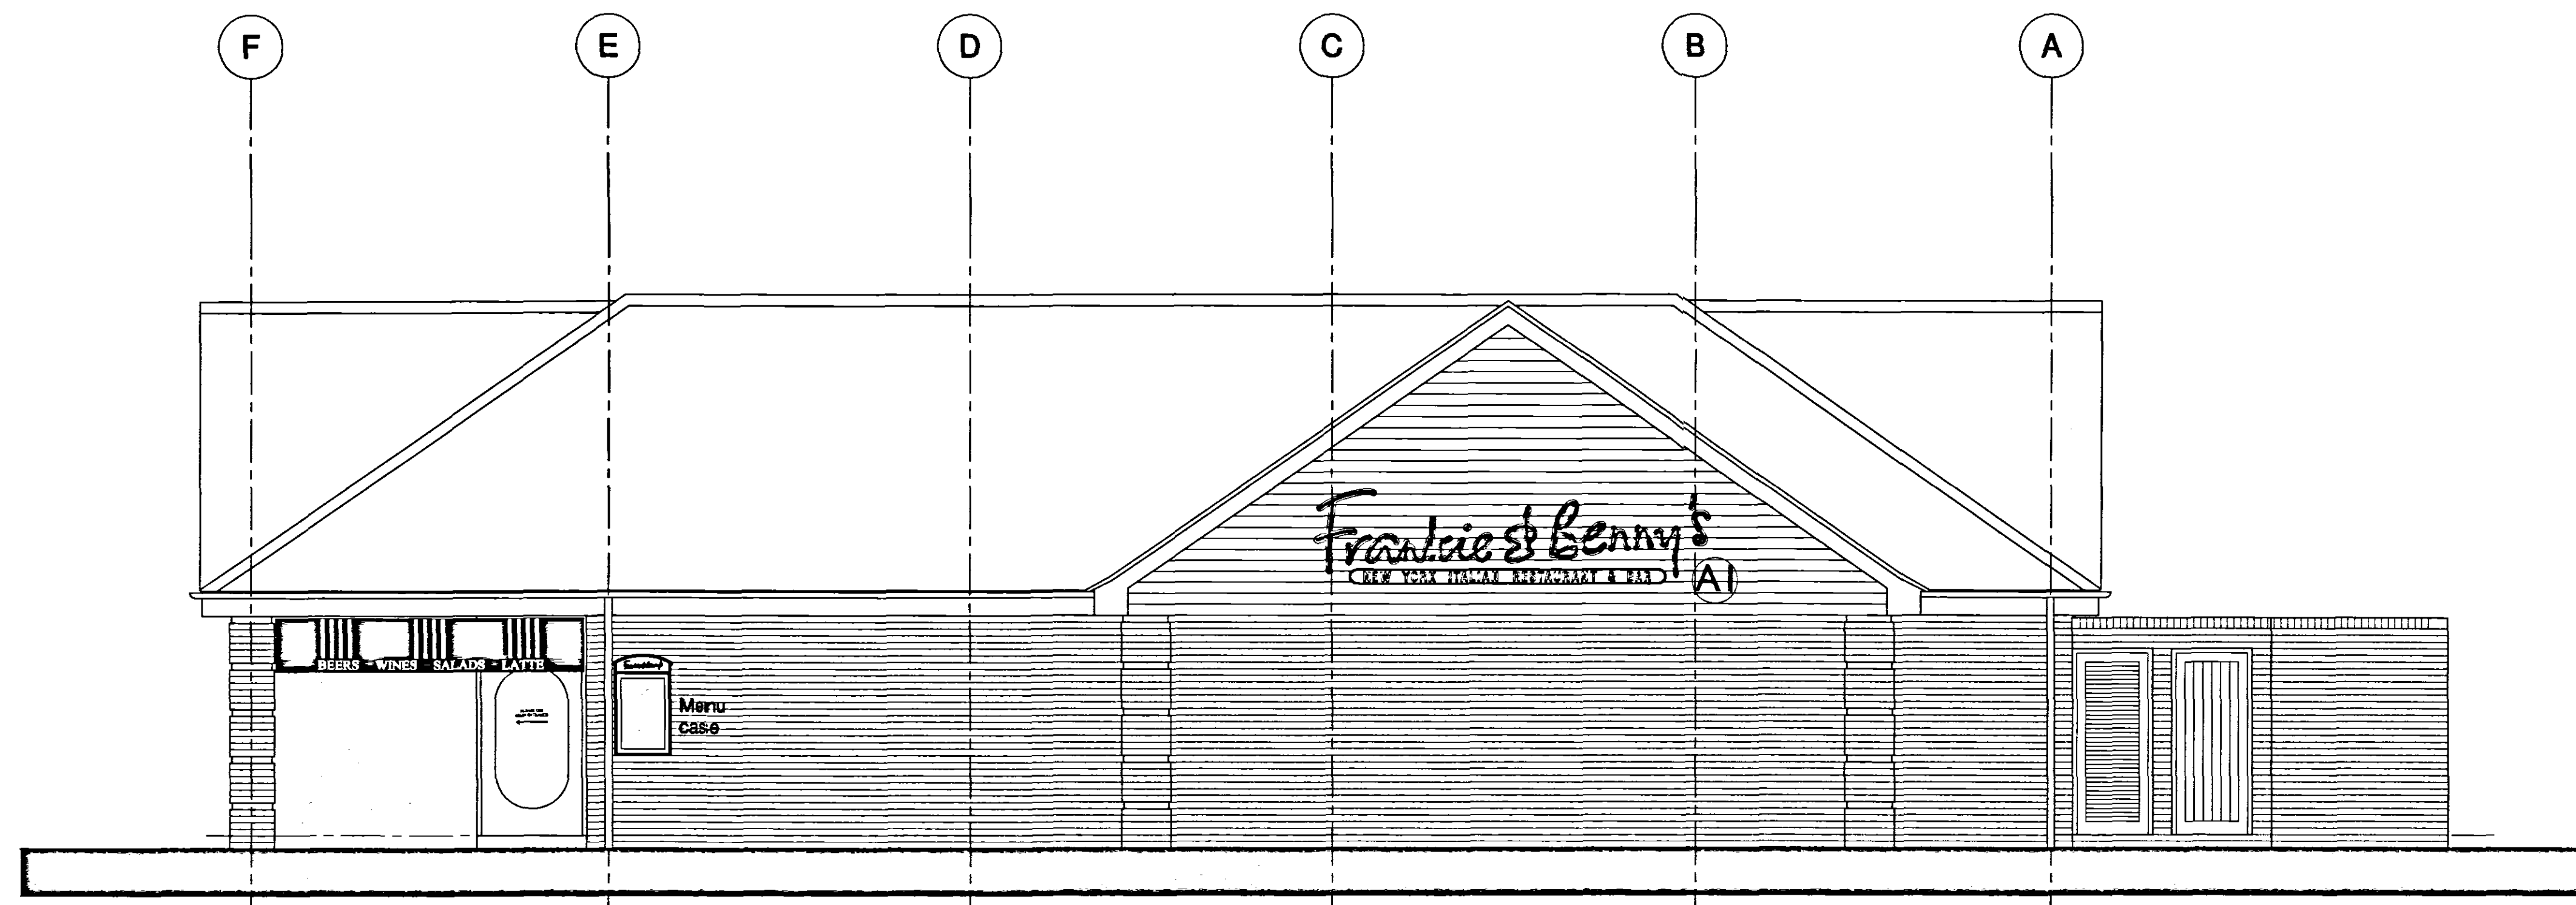

L(2)02.1 North Elevation (to Car Park)

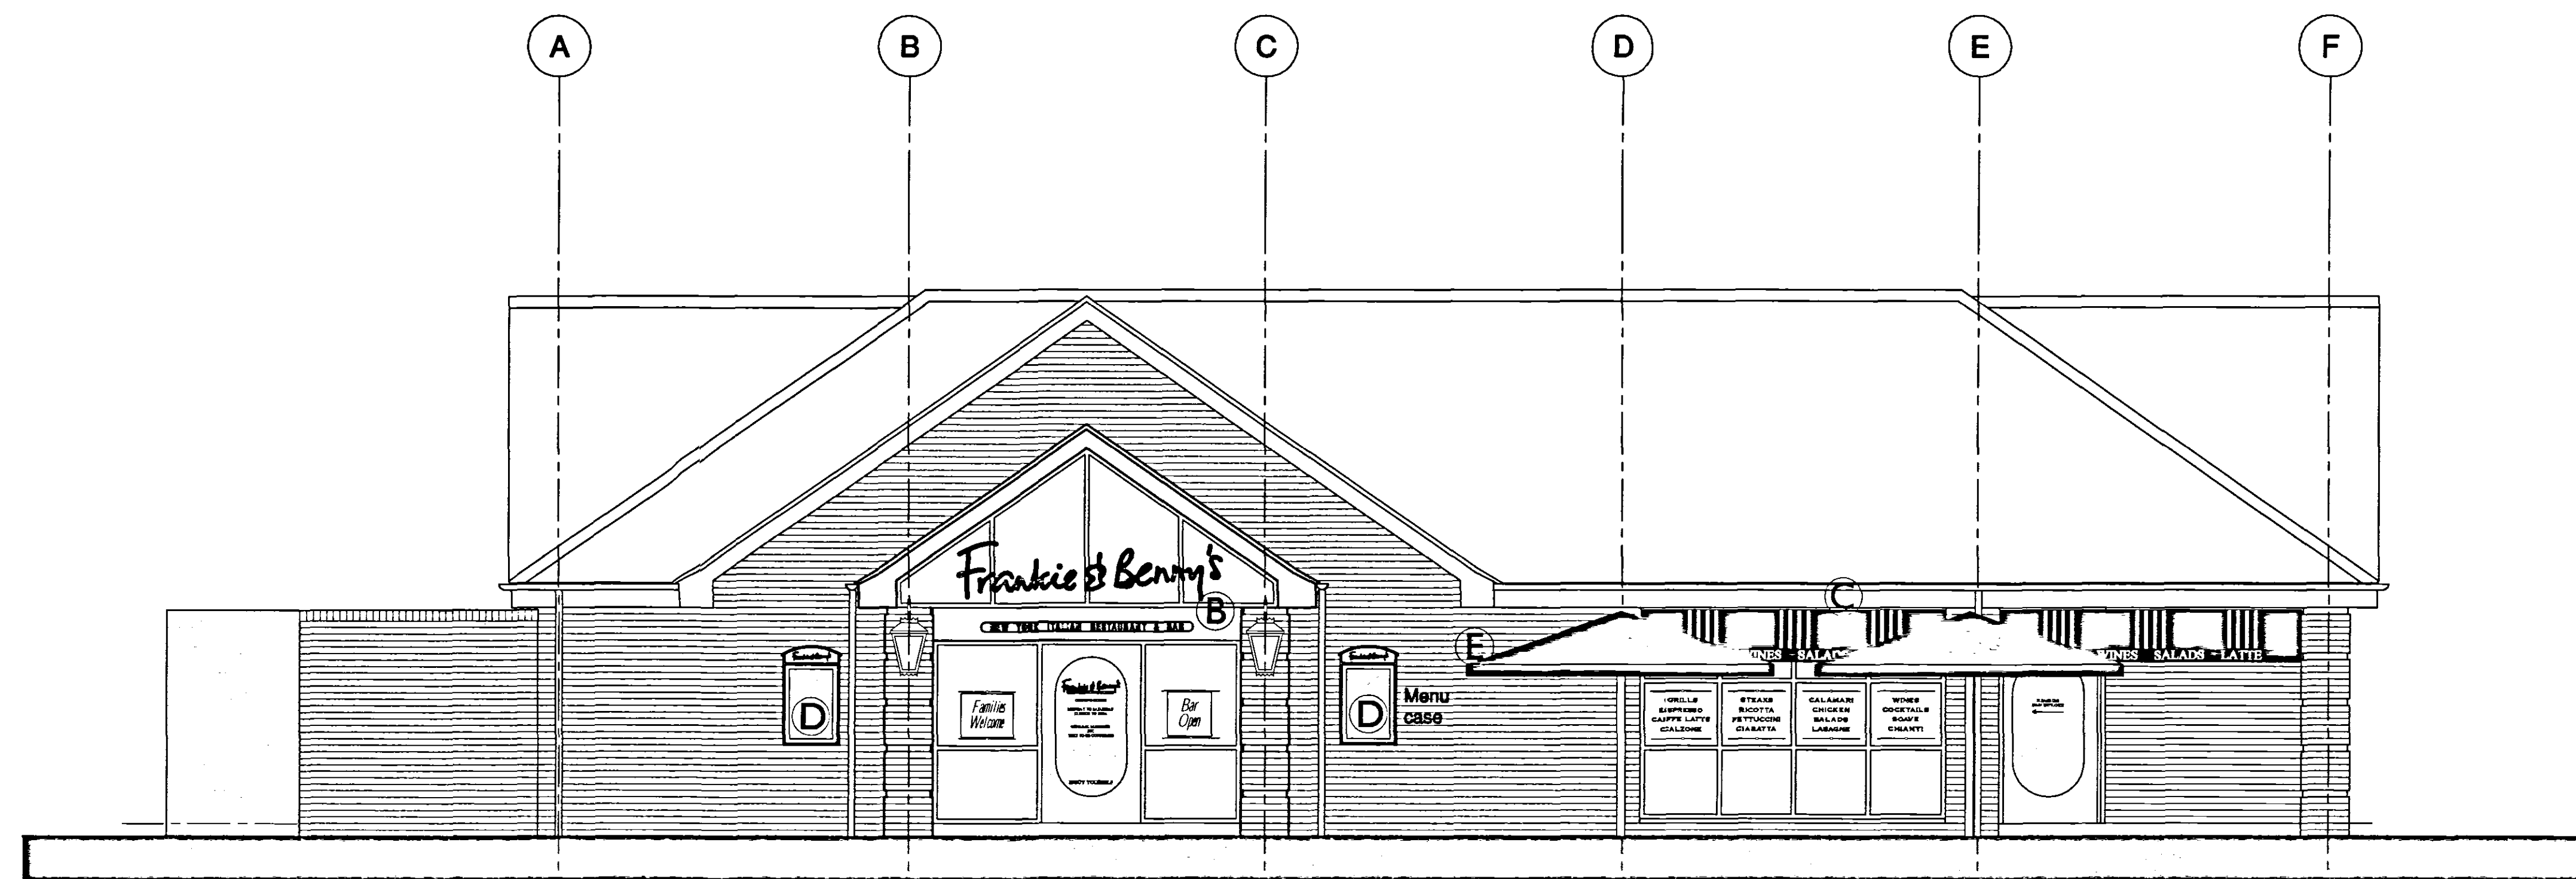


L(2)02.2 South Elevation (Main Entrance)



KEY TO EXTERNAL SIGNAGE / BRANDING

- (A) Illuminated F&B sign 4373 long x 956 high mounted on gable weather boarding :see Astley Signs standard drawing FBM01 / pages 05 & 06
- (AI) Non illuminated F&B sign 4373 long x 956 high mounted on gable weather boarding
- (B) Illuminated F&B sign 3000 long x 656 high mounted on gable :see Astley Signs standard drawing FBM01 / pages 01 & 02
- (C) Fabric covered external static awnings with external trough light illumination above
- (D) Internally illuminated menu case :see Interiors UK drg.no. FBSTD - 004
- (E) Fabric covered demountable terrace parasols with F&B branding.

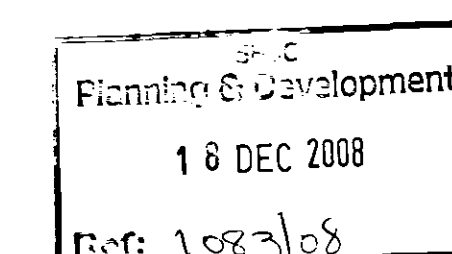

REVISIONS	
Date	Revision
17/12/08	Gable sign to north elevation changed to non illuminated
27/11/08	Awning details amended
11/11/08	Bar Open & Families Welcome signs added
27.06.08	Materials key updated and note re external doors
23.06.08	First Issue

Johnson Robson Ltd
Architecture, Design & Building Technology

Unit 18, Barrowmore Enterprise Estate, Great Barrow, Chester CH3 7JA
Tel: 01829 742596 Fax: 01829 742597
Email: enquiries@johnsonrobson.co.uk

Client: The Restaurant Group plc

Project: **Frankie & Benny's**
Camel Gate, Spalding

Title: External Elevations :as Proposed (Sheet 1)

Date:	June 08	Scale:	1/50 @ A1	Job no.	JR.241	Stage:	F	Drawing No.	L(2)02 rev D
Drawn:	NBR		1/100 @ A3						

© This drawing is subject to copyright

DETERMINED
PLAN