



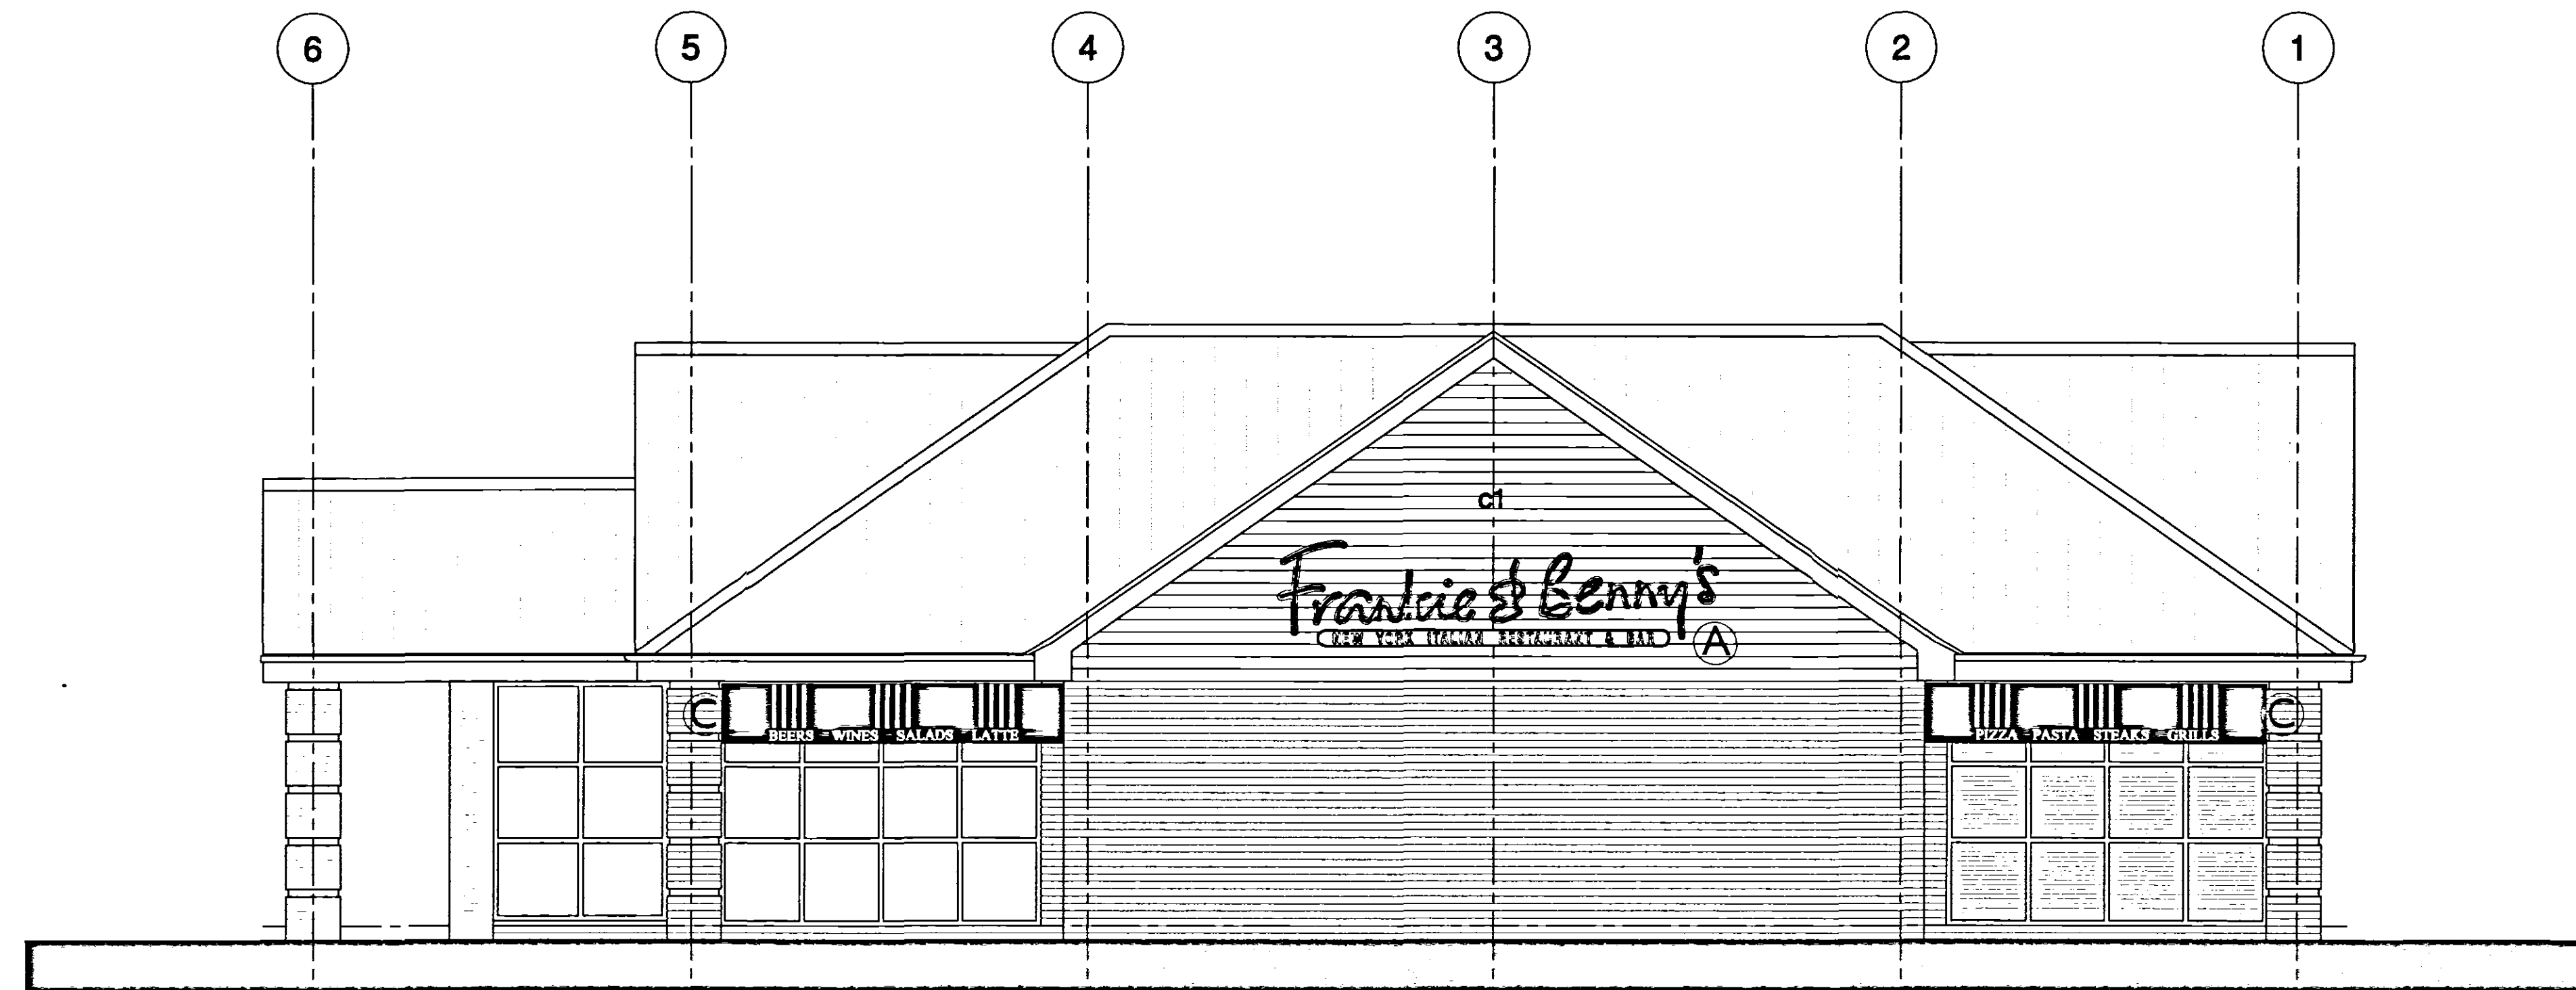

L(2)03-1 East Elevation (to Camel Gate)

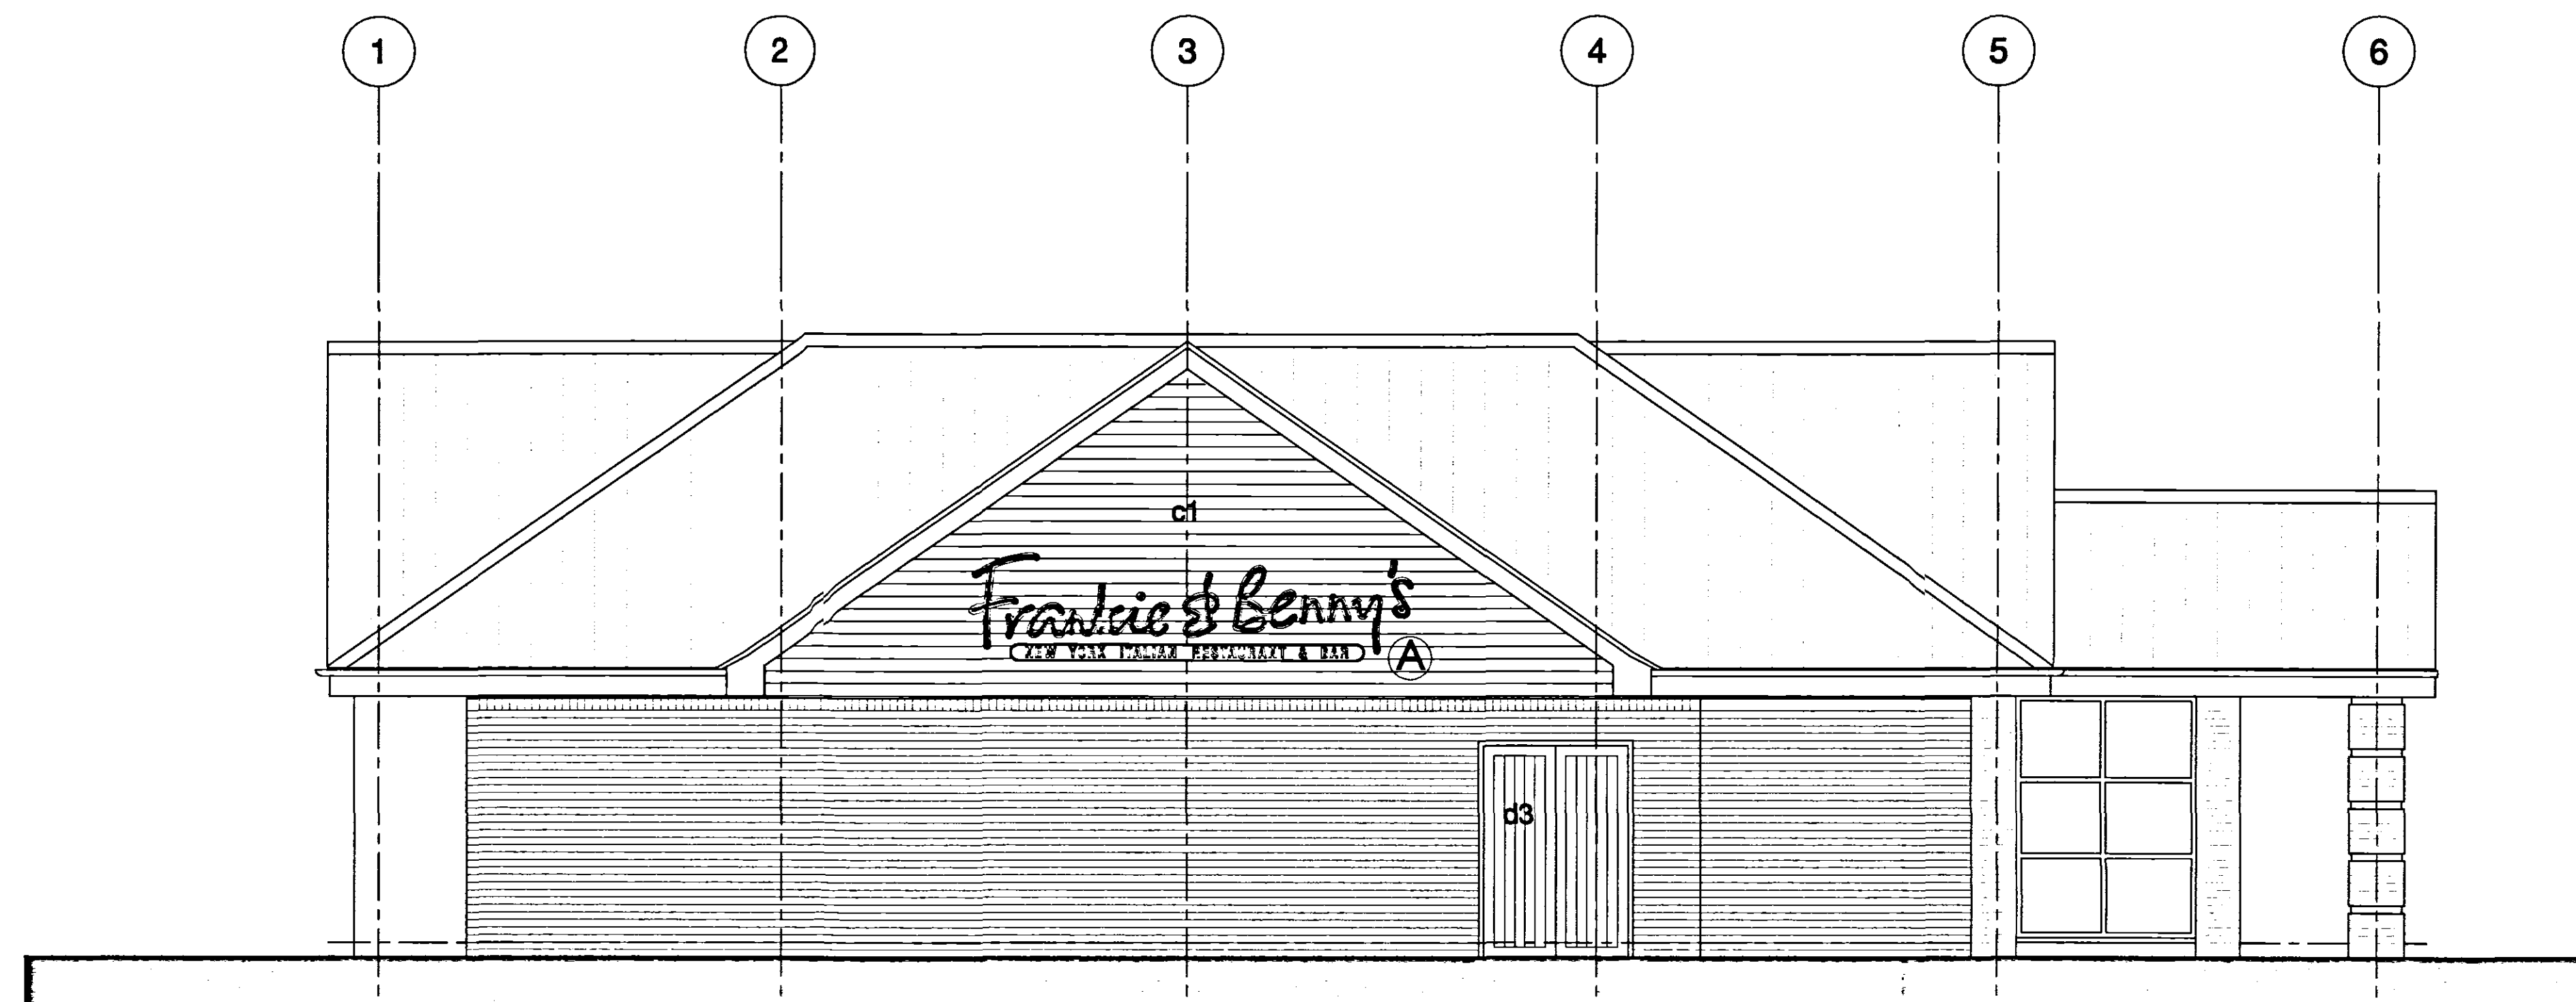


L(2)03-2 West Elevation (to retail Car Park)



KEY TO EXTERNAL SIGNAGE / BRANDING

- Ⓐ Illuminated F&B sign 4373 long x 956 high mounted on gable weather boarding :see Astley Signs standard drawing FBM01 / pages 05 & 06
- Ⓑ Illuminated F&B sign 3000 long x 656 high mounted on gable :see Astley Signs standard drawing FBM01 / pages 01 & 02
- Ⓒ Fabric covered external static awnings with external trough light illumination above
- Ⓓ Internally illuminated menu case :see Interiors UK drg.no. FBSTD - 004
- Ⓔ Fabric covered demountable terrace parasols with F&B branding.

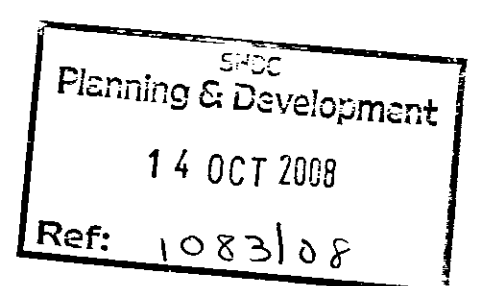

Date	Revision
27.06.08	Materials key updated and note re external doors
23.06.08	First Issue

Johnson Robson Ltd

Architecture, Design & Building Technology

Unit 18, Barrowmore Enterprise Estate, Great Barrow, Chester CH3 7JA
 Tel : 01829 742596 Fax : 01829 742597
 Email: enquiries@johnsonrobson.co.uk

Client: The Restaurant Group plc

Project: **Frankie & Benny's**
 Camel Gate, Spalding

DETERMINED
PLAN

Title: External Elevations :as Proposed (Sheet 2)

Date:	Scale:	Job no.	Stage:	Drawing No.
June 08	1/50 @ A1	JR.241	F	L(2)03 rev A
Drawn: NBR	1/100 @ A3			