



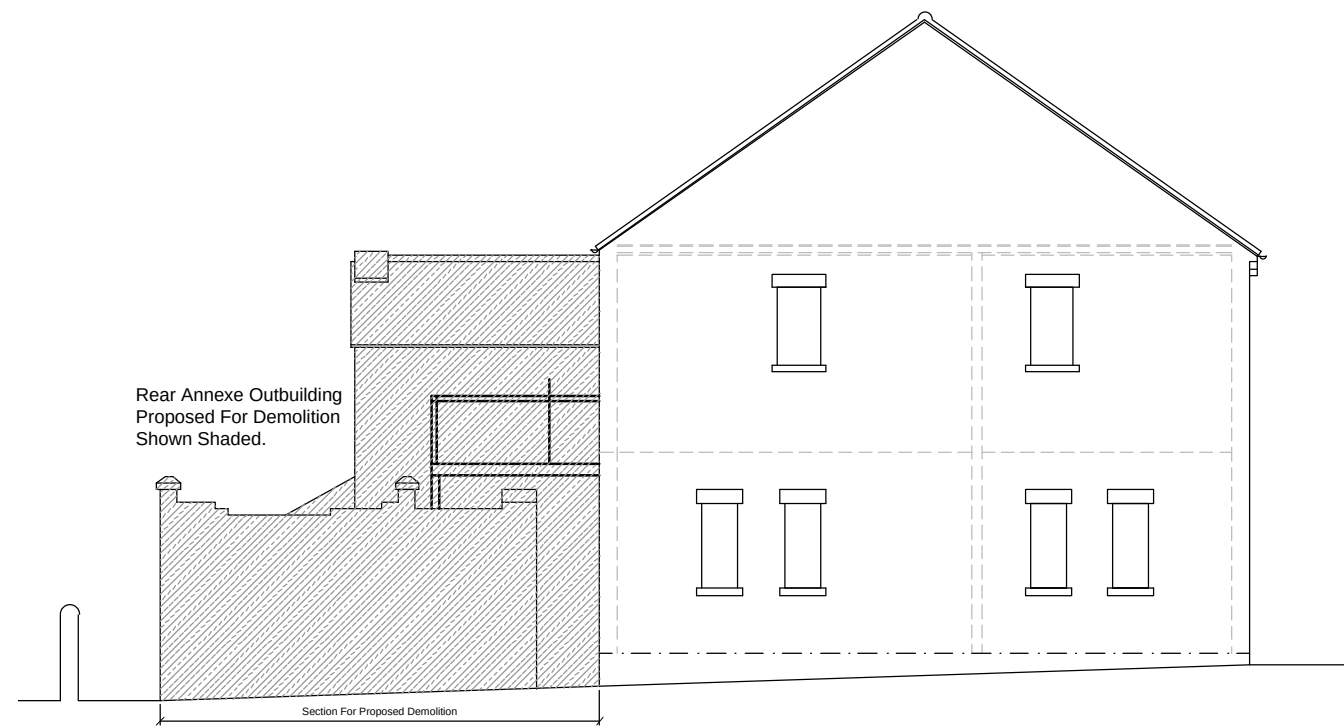


Outline Side (South) Elevation (As Existing)

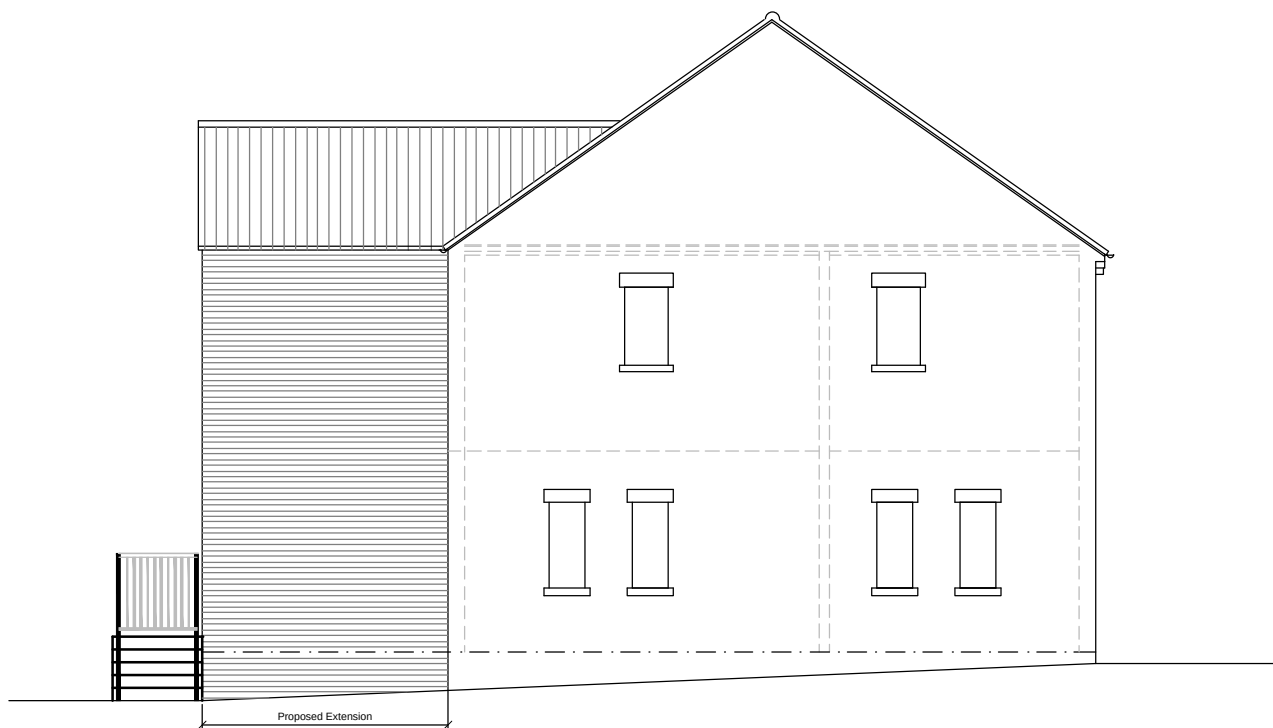

Outline Side (South) Elevation (As Proposed)




Front Elevation
(As Existing -
Unchanged)

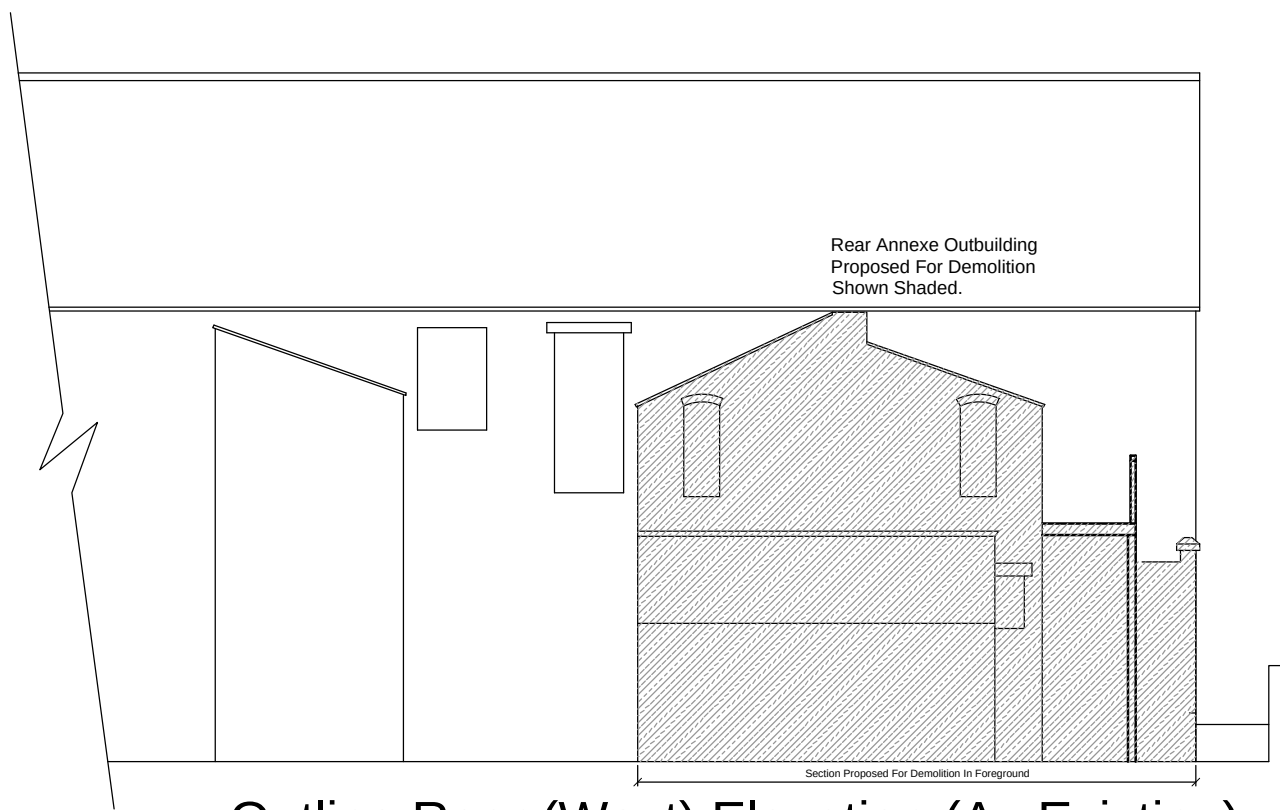


Outline Rear (West) Elevation (As Existing)




Outline Rear (West) Elevation (As Proposed)

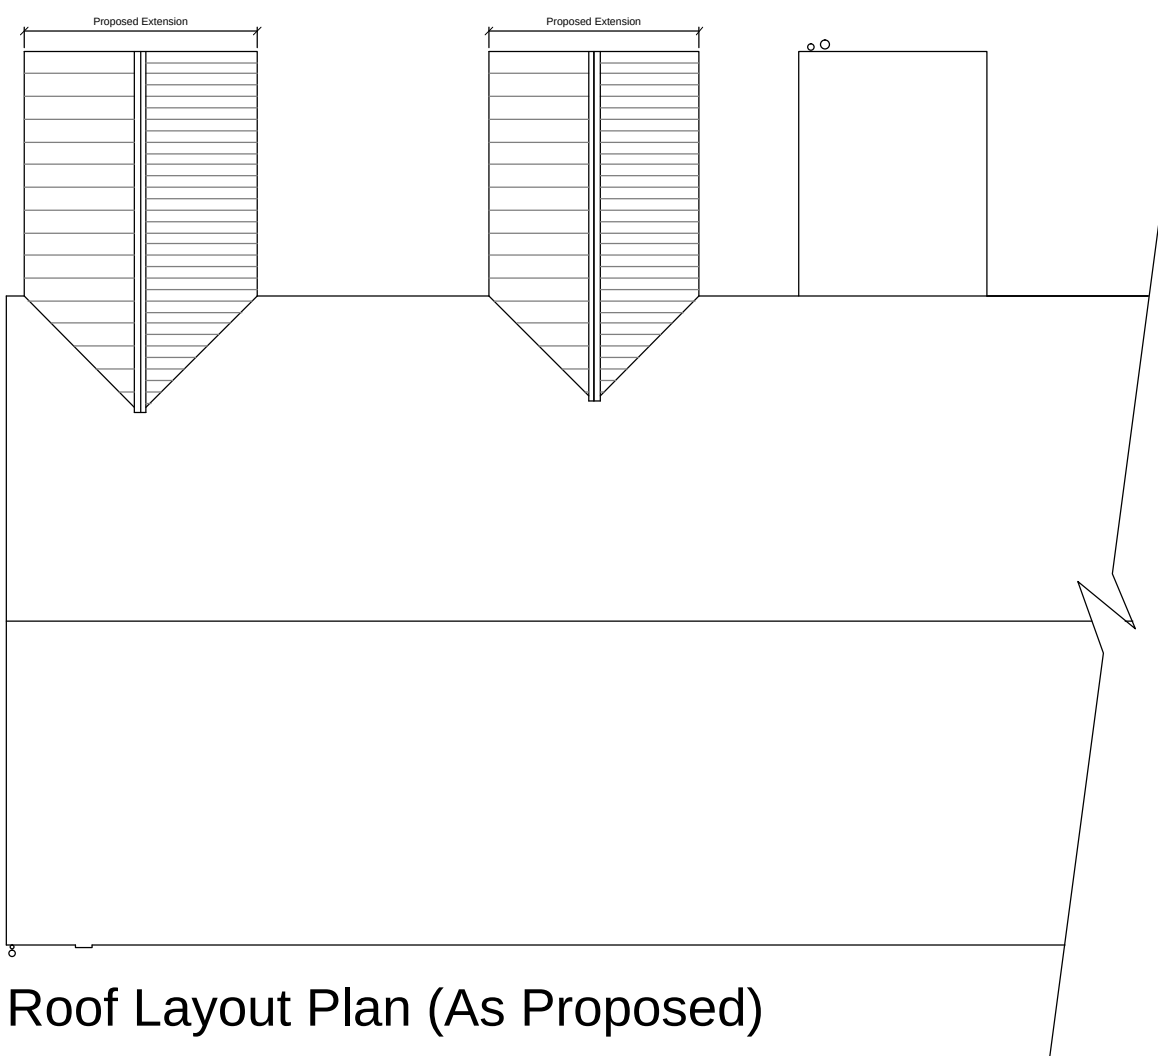


Roof Layout Plan (As Proposed)

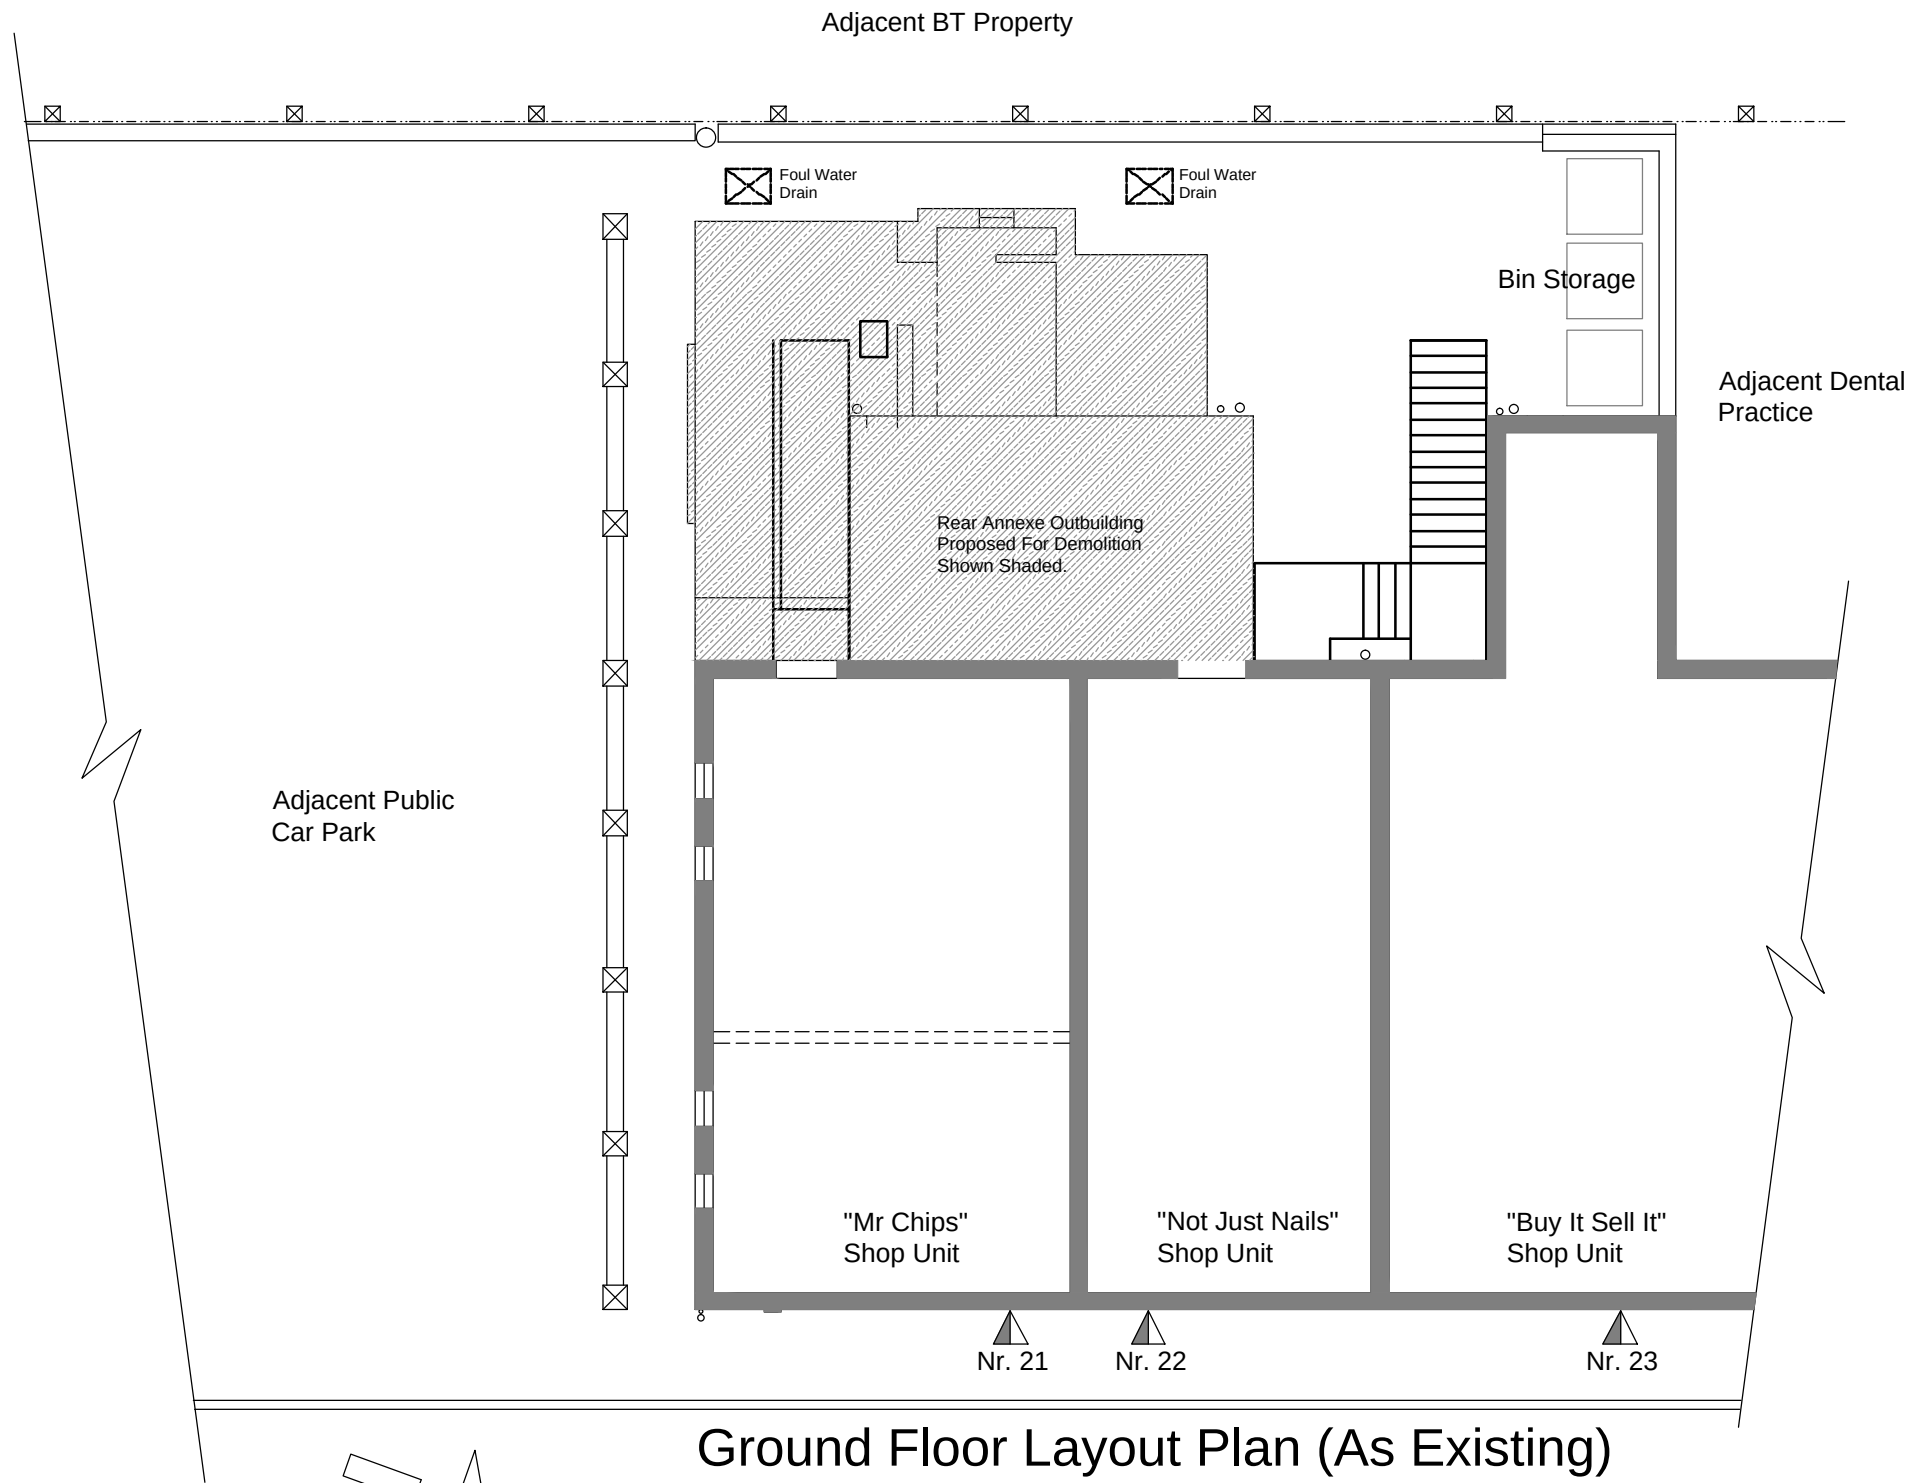

Ground Floor Layout Plan (As Existing)

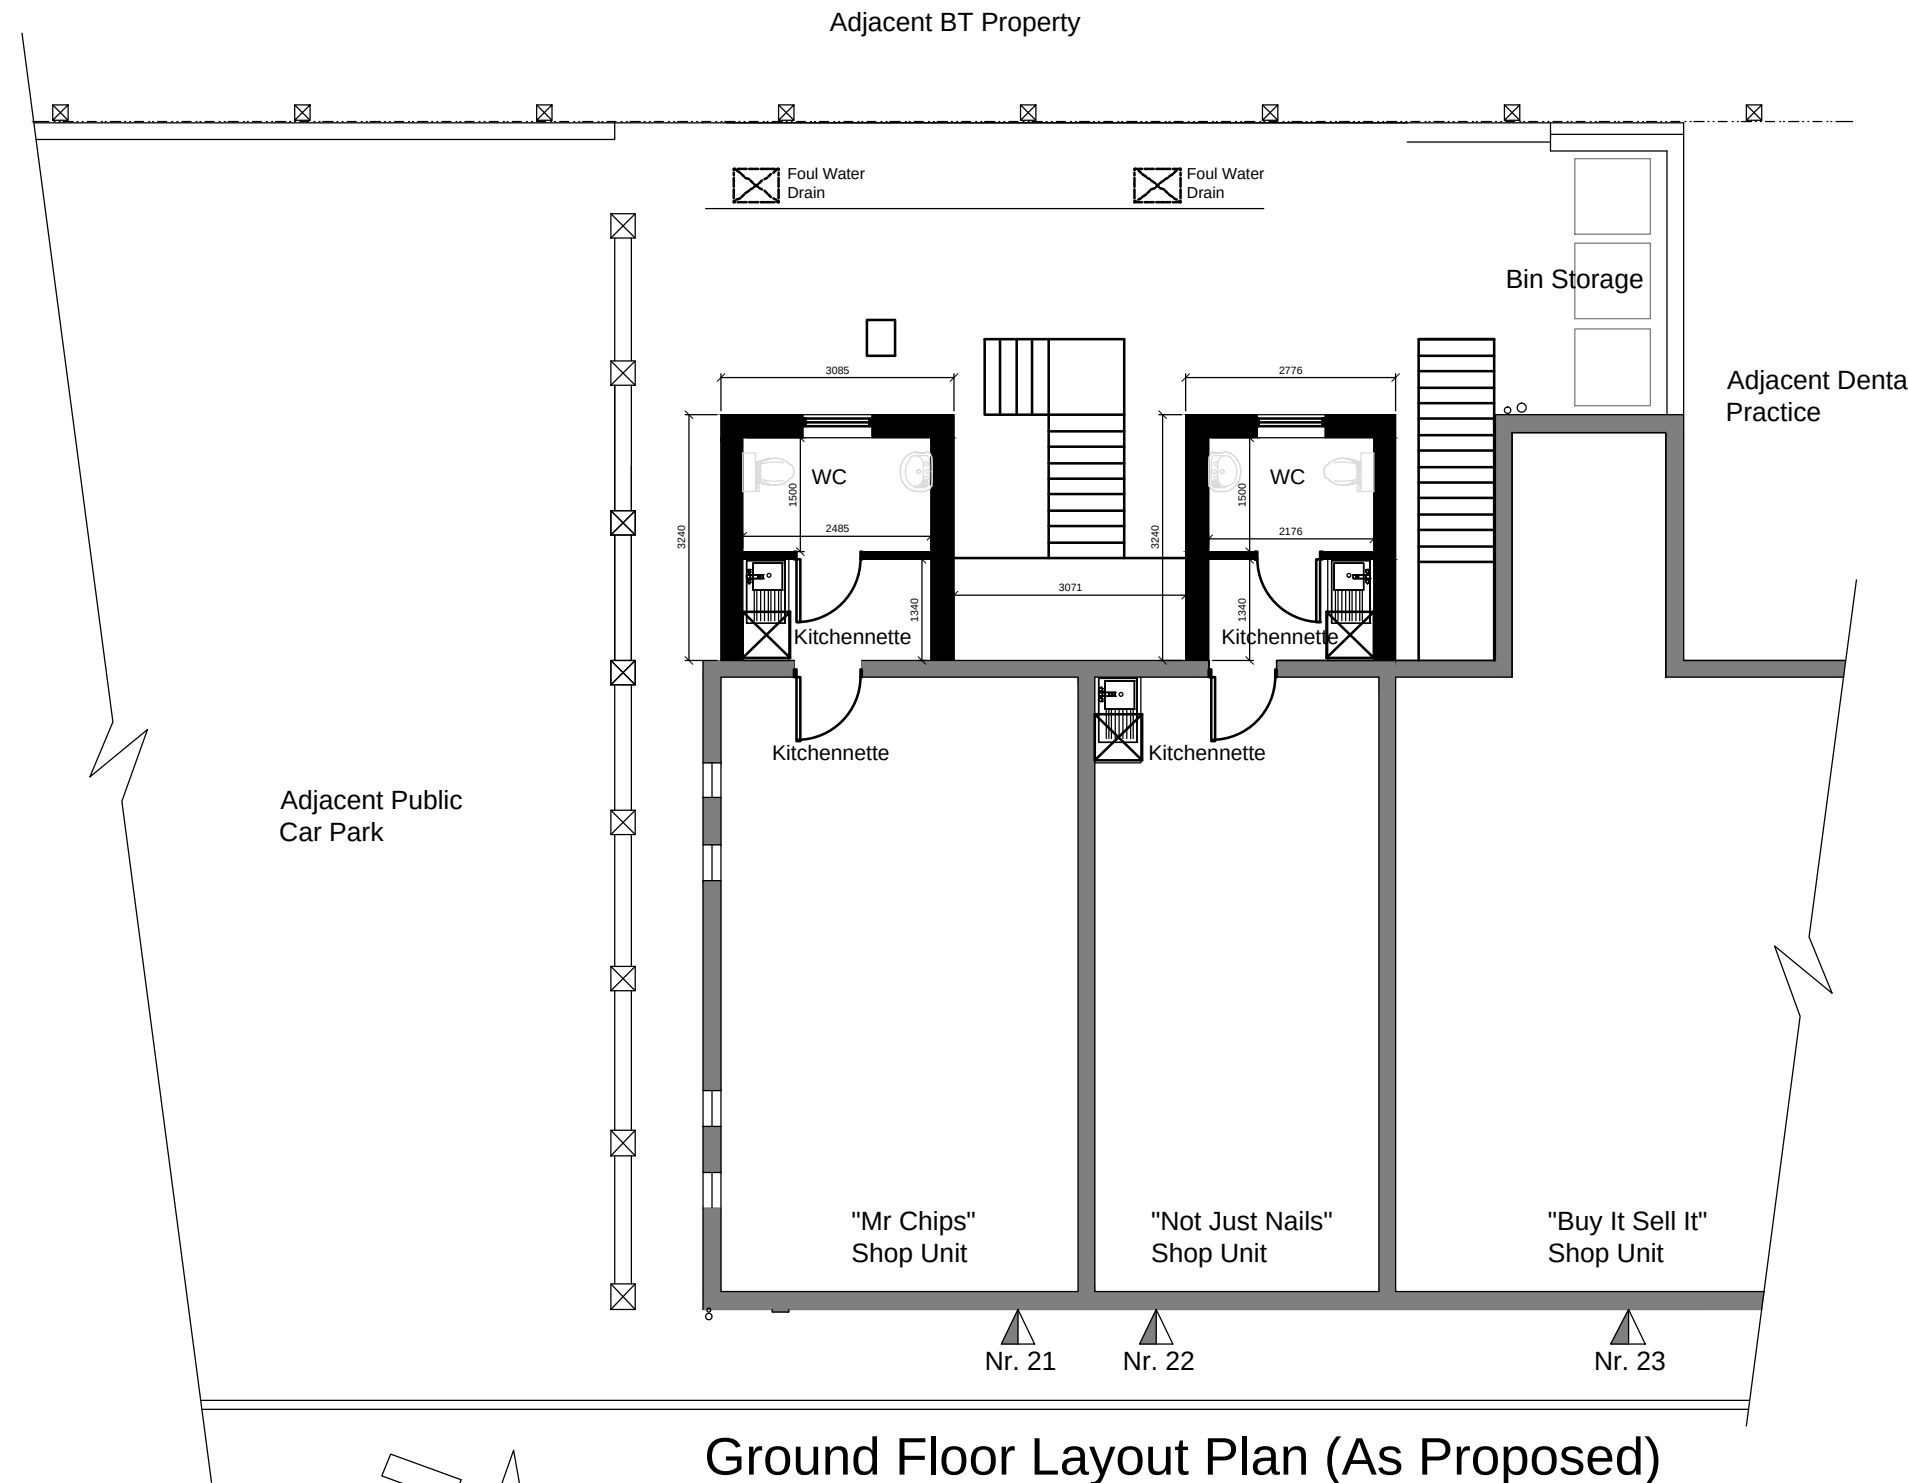

Ground Floor Layout Plan (As Proposed)

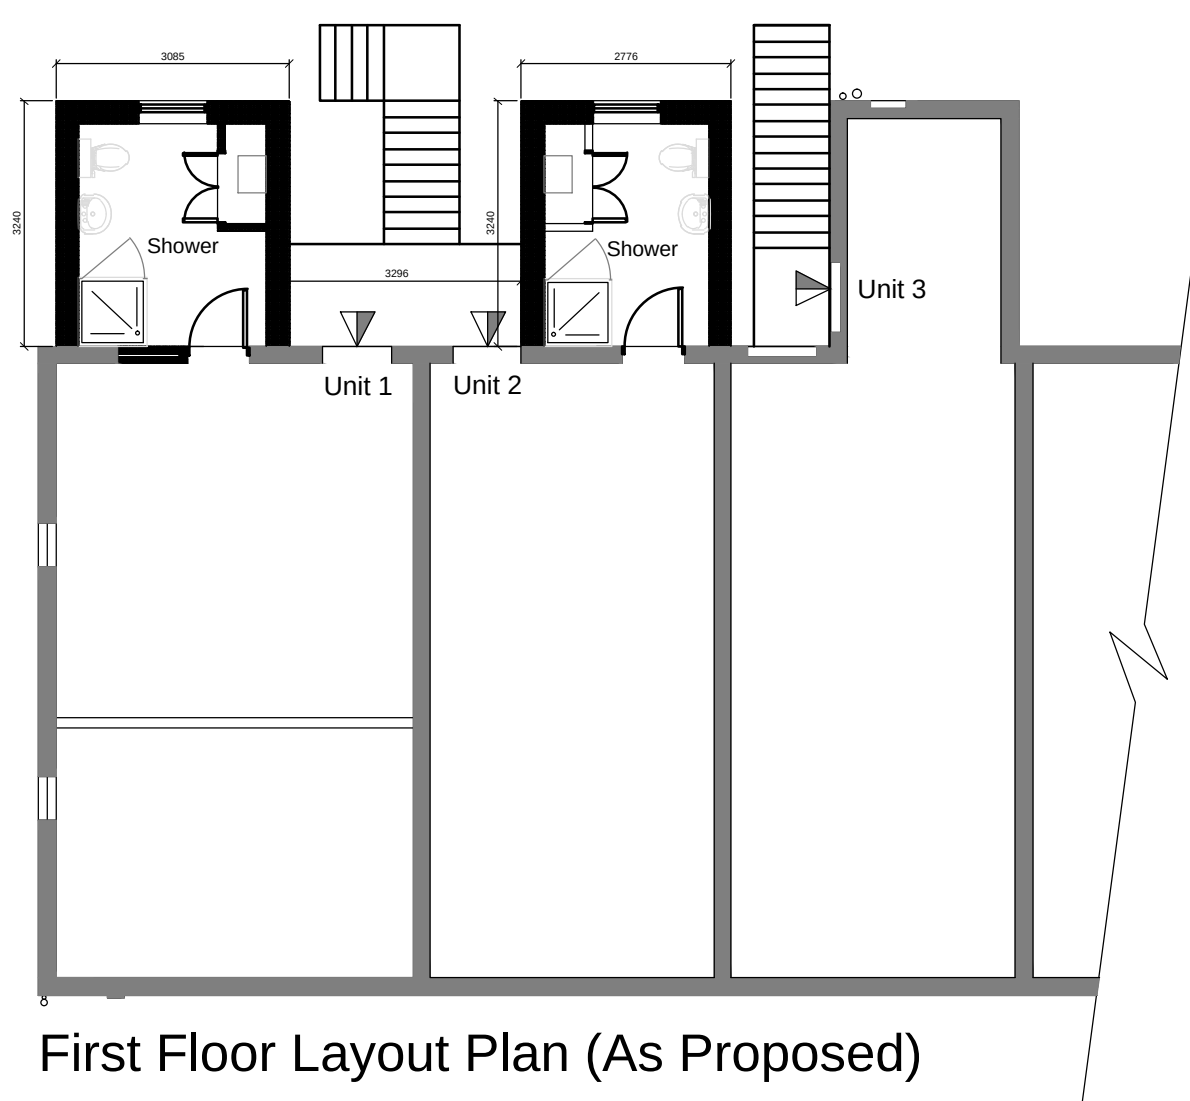

First Floor Layout Plan (As Proposed)

DO NOT SCALE THIS DRAWING. THE CONTRACTOR IS DEEMED TO HAVE CHECKED ALL DIMENSIONS ON SITE AND REPORT ANY DISCREPANCIES TO OGLESBY & LIMB LTD.
THE CONTENTS OF THIS DRAWING ARE COVERED BY COPYRIGHT AND REMAIN THE PROPERTY OF OGLESBY & LIMB LTD. WRITTEN APPROVAL MUST BE OBTAINED FROM OGLESBY & LIMB LTD PRIOR TO DUPLICATION OR REPRODUCTION OF THIS DRAWING OR ITS CONTENTS.
ANY DIMENSIONS NOT SHOWN ARE TO BE CHECKED AND AGREED WITH OGLESBY & LIMB LTD.

Ref.	Date	Description	Initial
------	------	-------------	---------

Oglesby & Limb Ltd

Chartered Architect

Suites 4 & 5, Market Chambers
12 Market Place, Spalding, Lincs
PE11 1SL

Tel: 01775 761196

e-mail: design@o-l-ltd.co.uk

O&L

Client:
Mr N Revill

Project:
**Alterations To
21 and 22 Victoria Street,
Spalding,
Lincolnshire,
PE11 1EA**

Drawing Title:

**Plans and Elevations
As Existing and As Proposed**

PLANNING APPLICATION ISSUE

Date:	Sept 2014	Scale:	as shown @ A1
Drawn by:	CLS	Checked by:	AJO

Drawing Number:	Rev:
A1108 - 02	-