




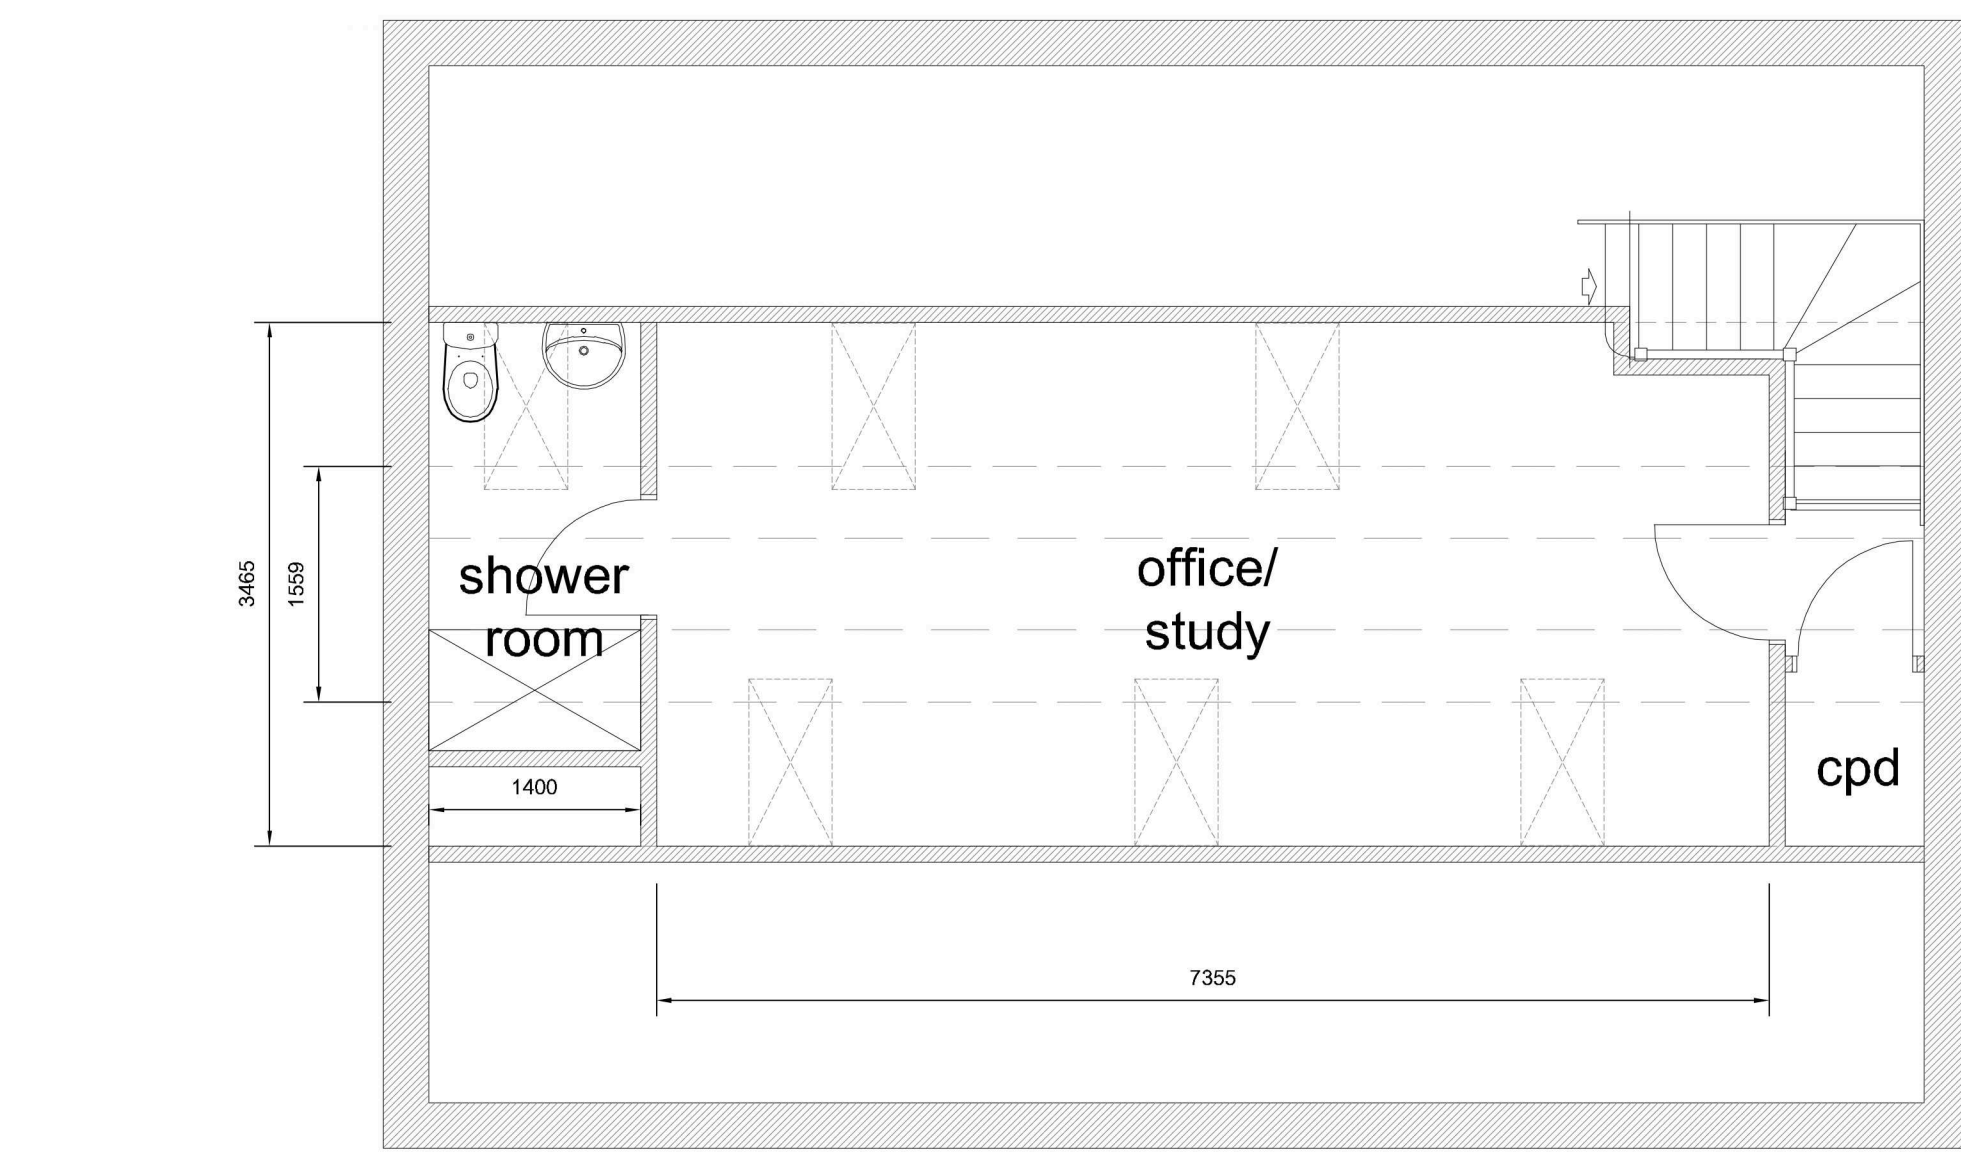


PROPOSED SECOND FLOOR PLAN

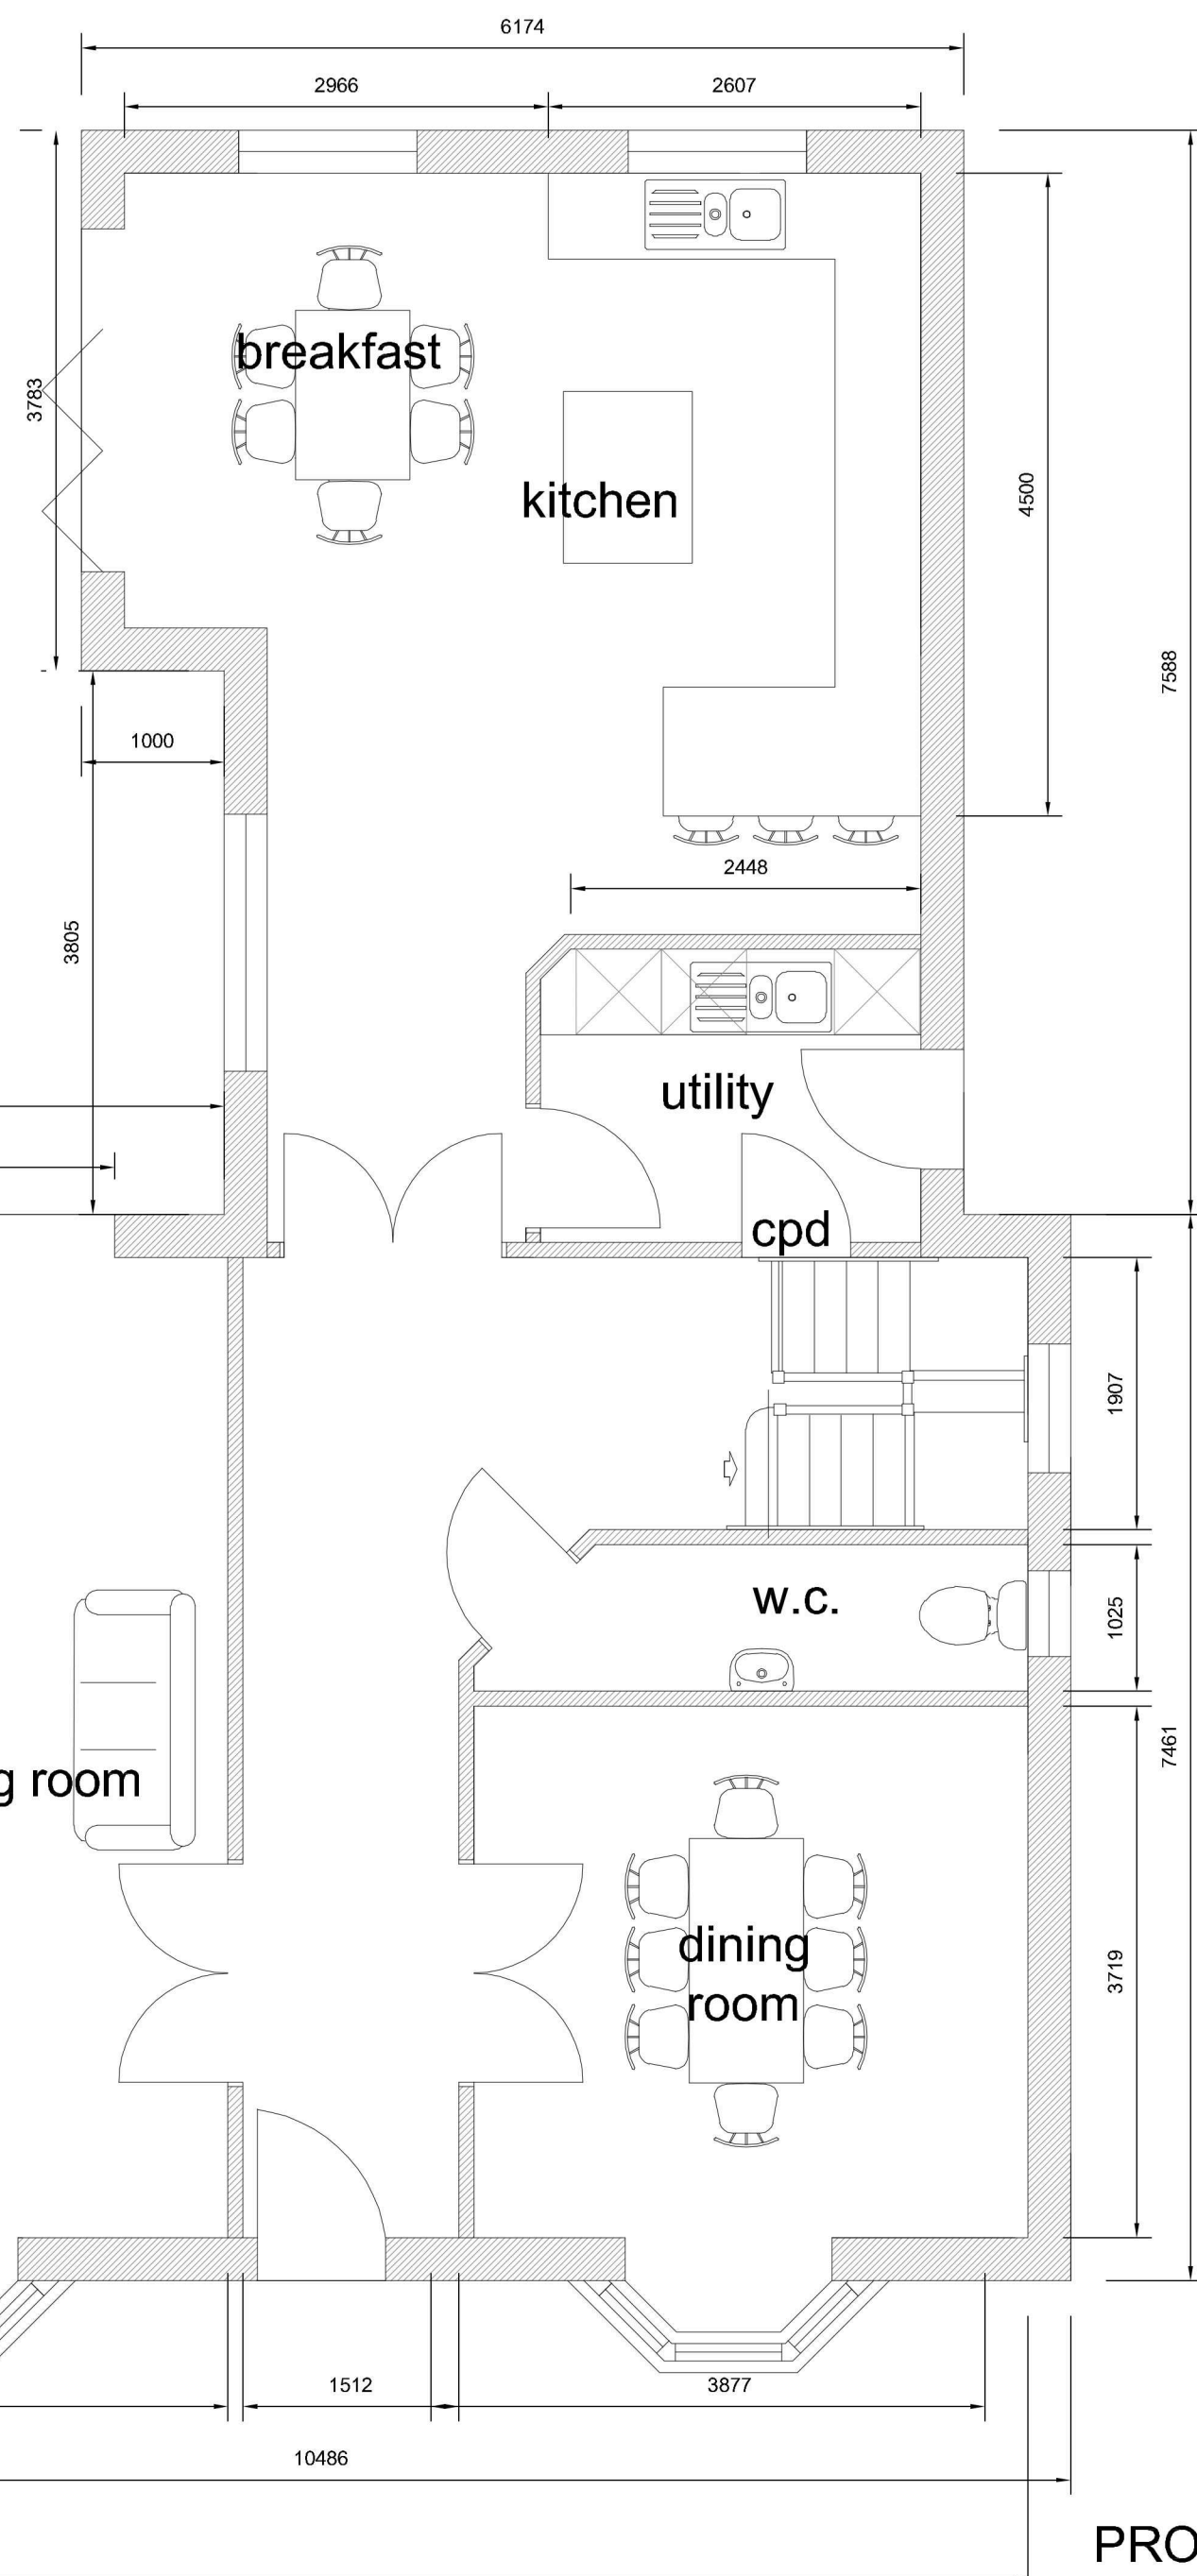

PROPOSED FIRST FLOOR PLAN

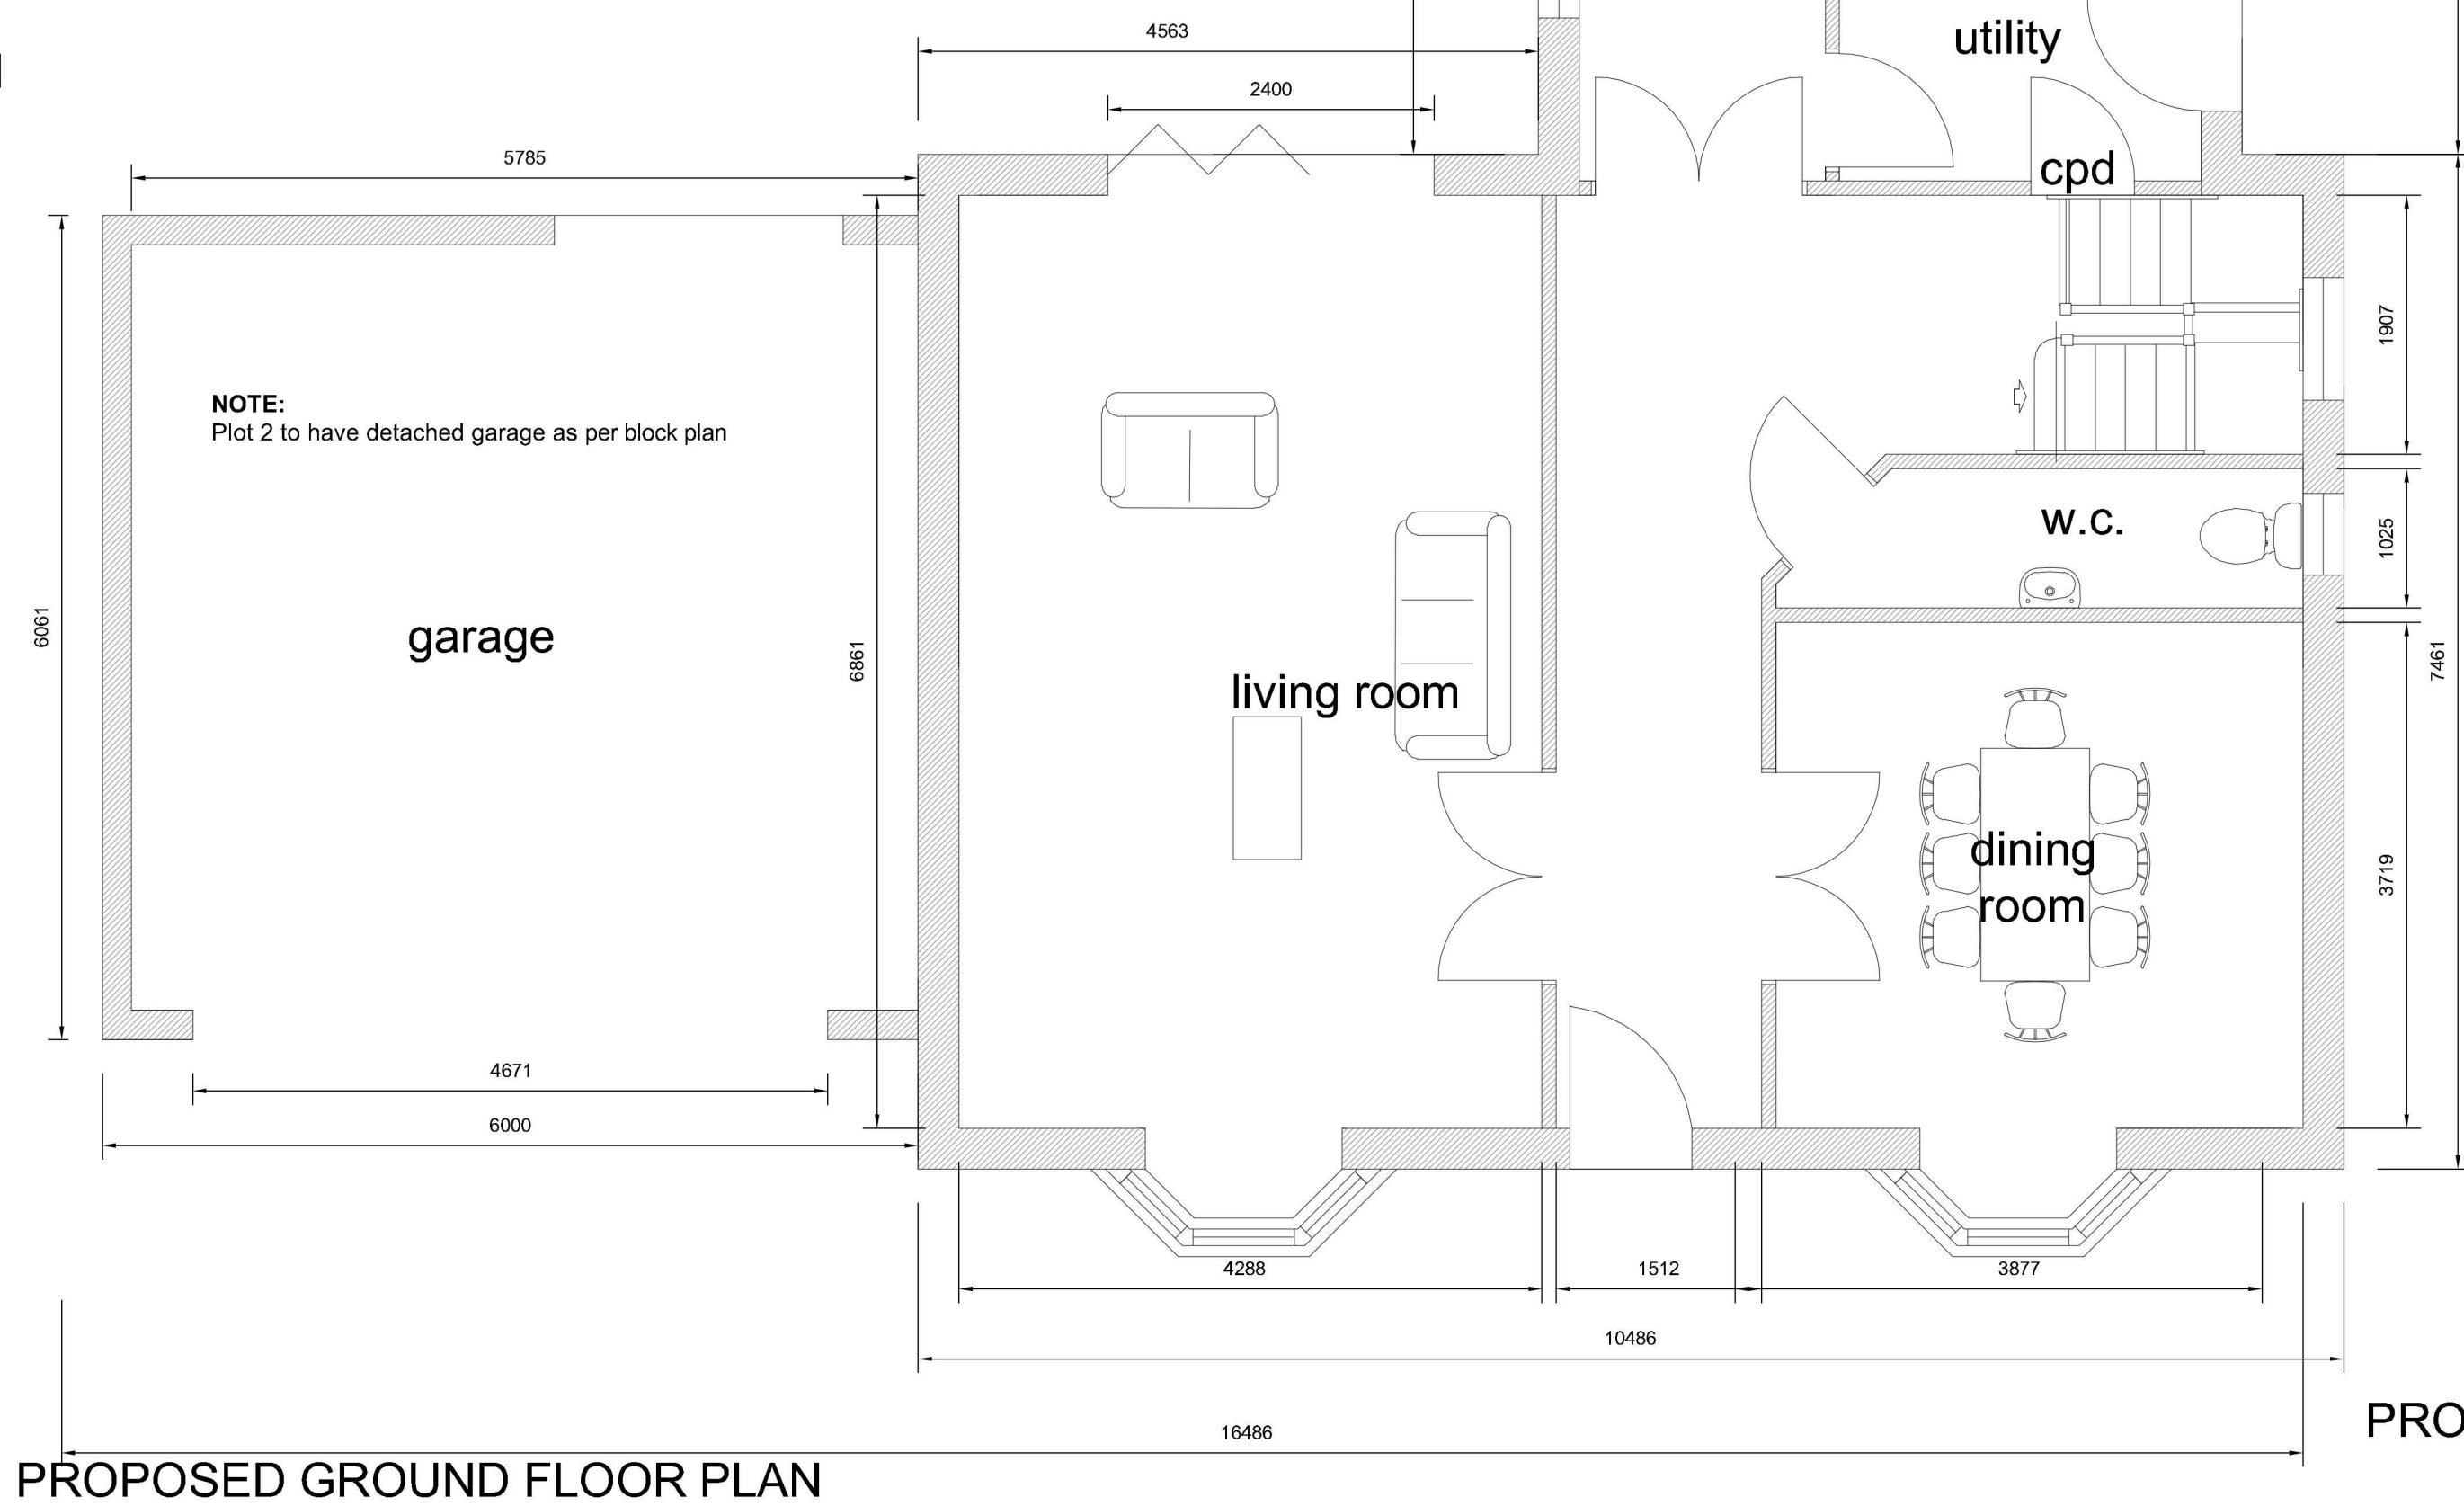

PROPOSED GROUND FLOOR PLAN

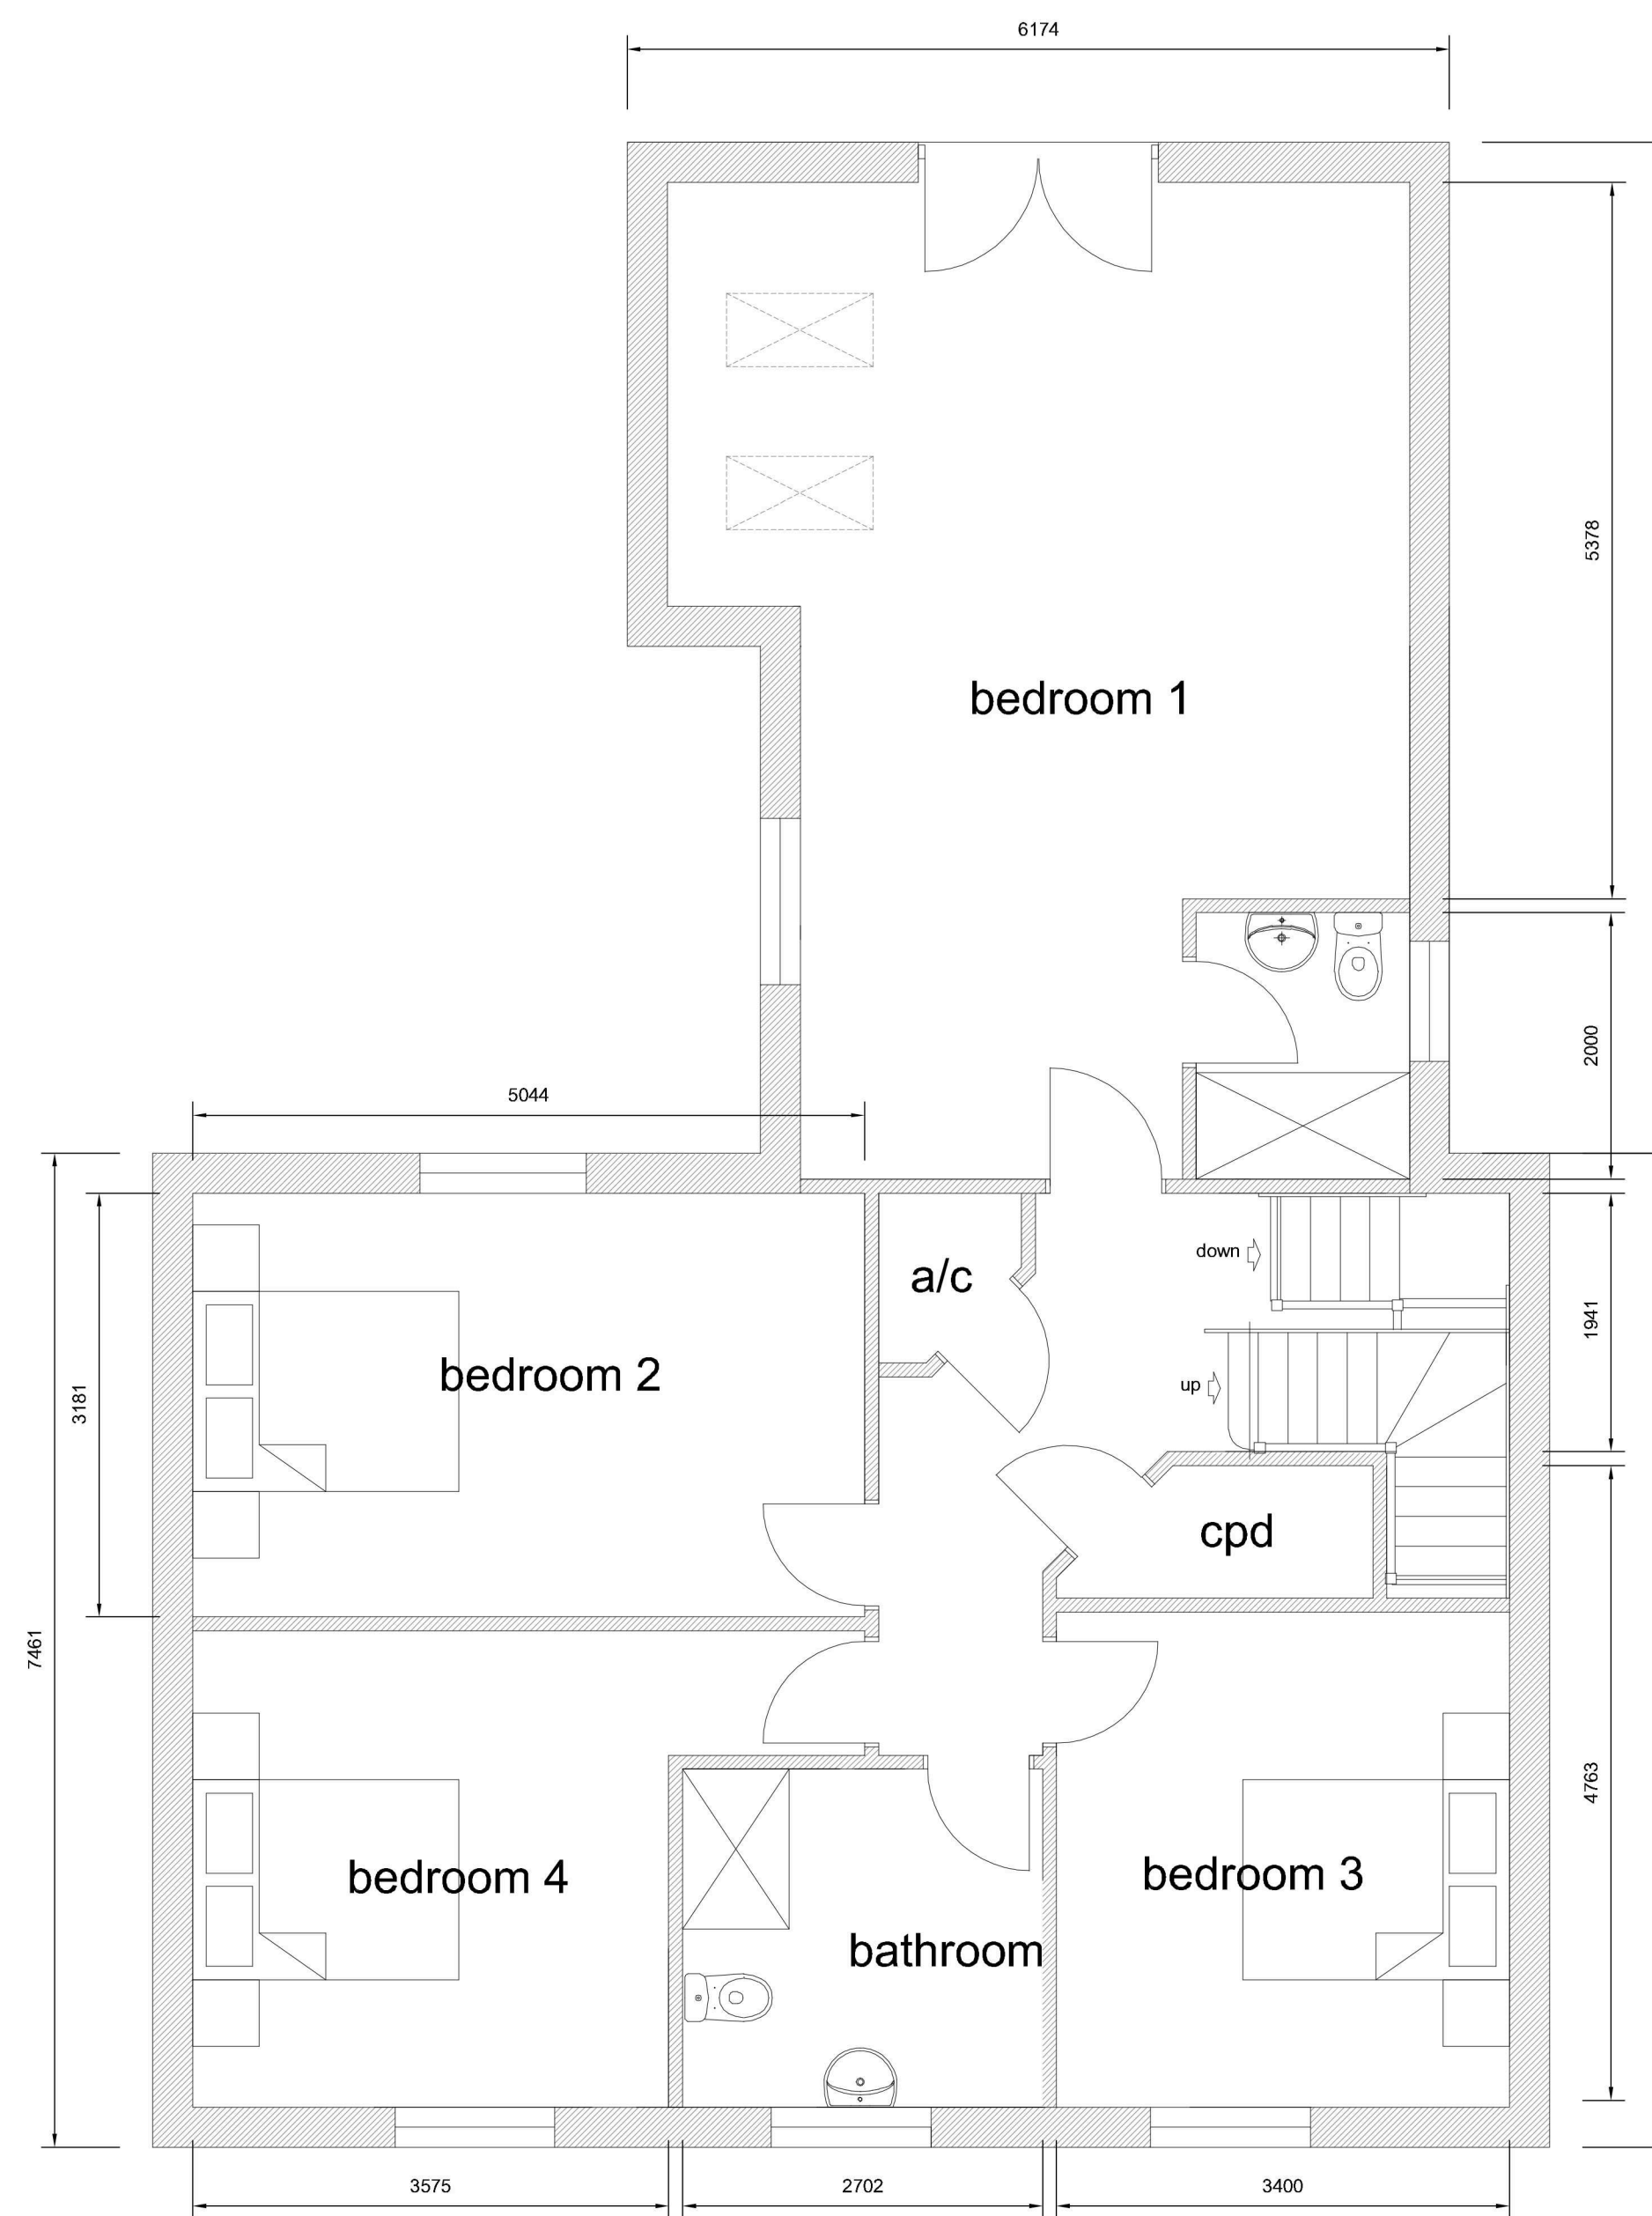

Revision	Date	Drawn	Description
----------	------	-------	-------------

Client	Mr Nigel Hutton
--------	-----------------

Project	Proposed Development, Horseshoe Road, Spalding
---------	--

Drawing	Planning (Elevations & Floor Plans)
---------	-------------------------------------

Scale	1:50, 1:100, @ A1	Drawn	AWM	Checked	TAC	Date	16/10/2019
-------	-------------------	-------	-----	---------	-----	------	------------

Trevor A Clay RIBA Ltd, 14 Old Fendike Road, Weston Hills, Spalding, Lincs. PE126DD			
01406 380027 07778 597975 trevor@tacarchitects.co.uk			

Drawing No.	17/495/PA/006
-------------	---------------



ARCHITECTS

www.tacarchitects.co.uk