




PROPOSED GARAGE ELEVATIONS

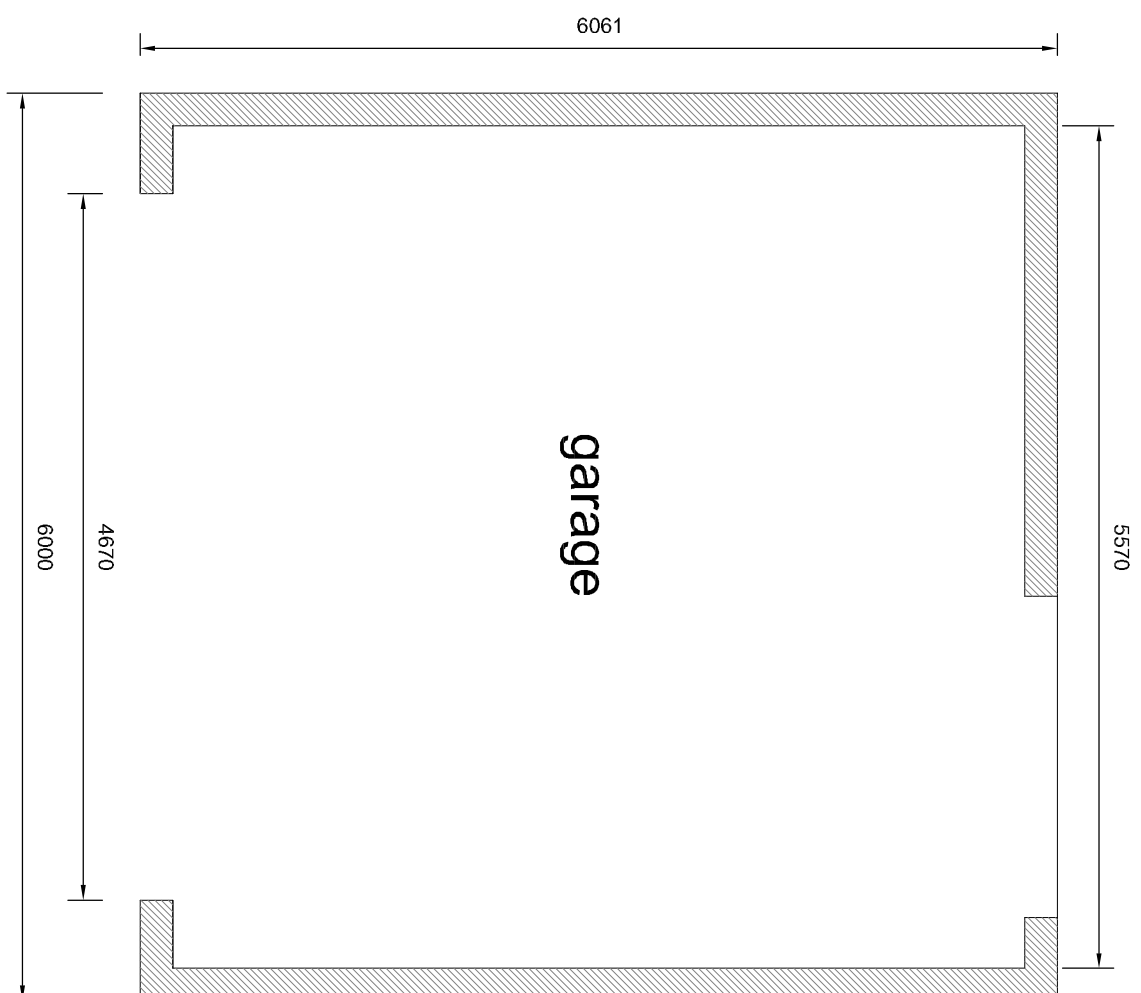

GARAGE FLOOR PLAN

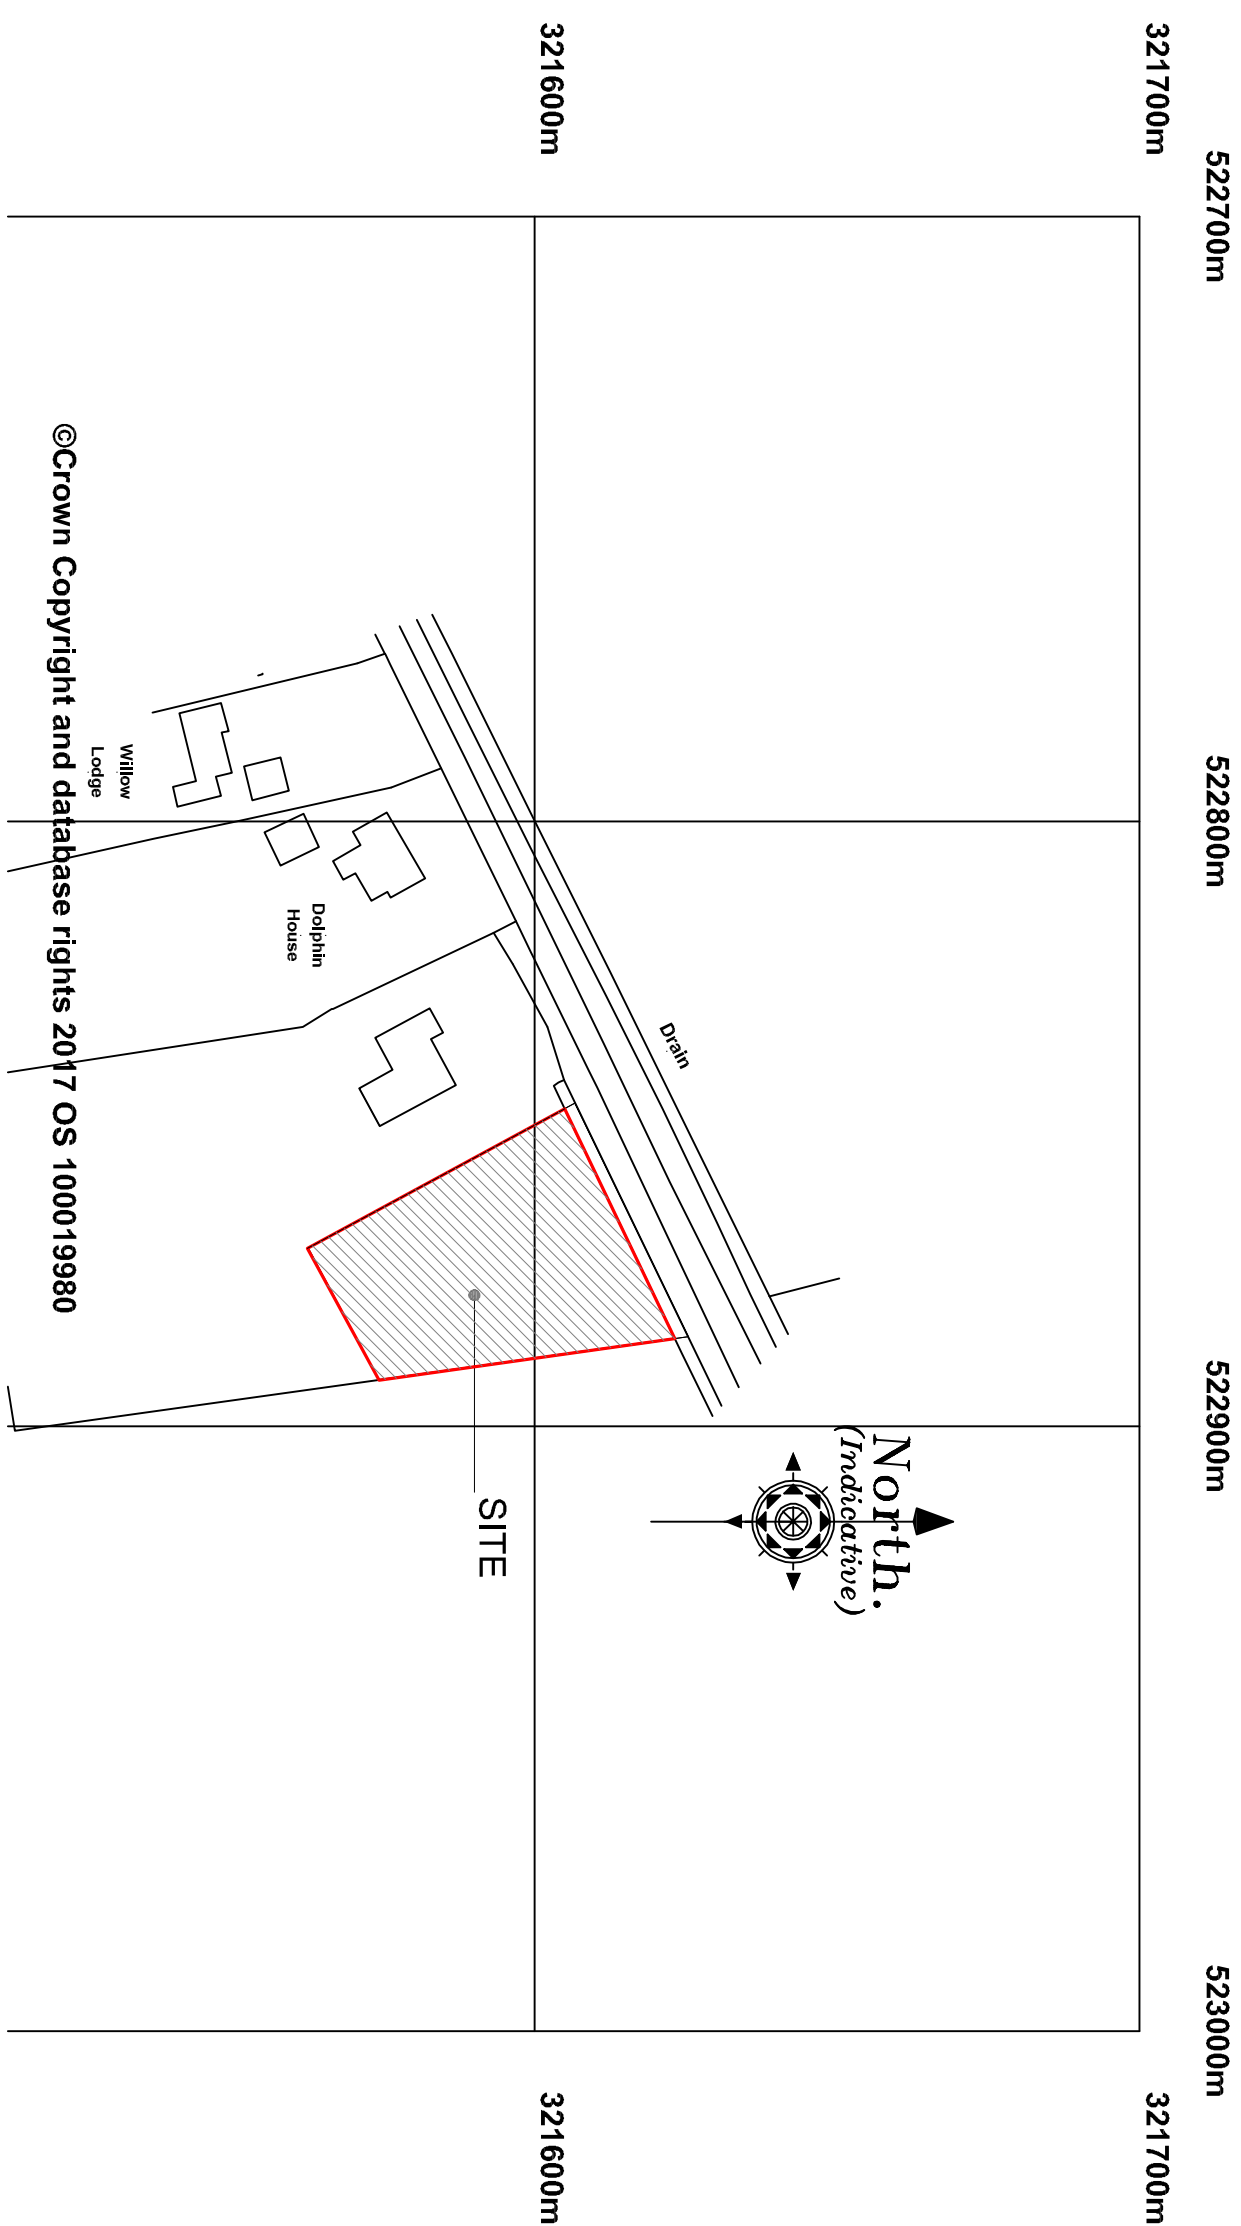

LOCATION PLAN

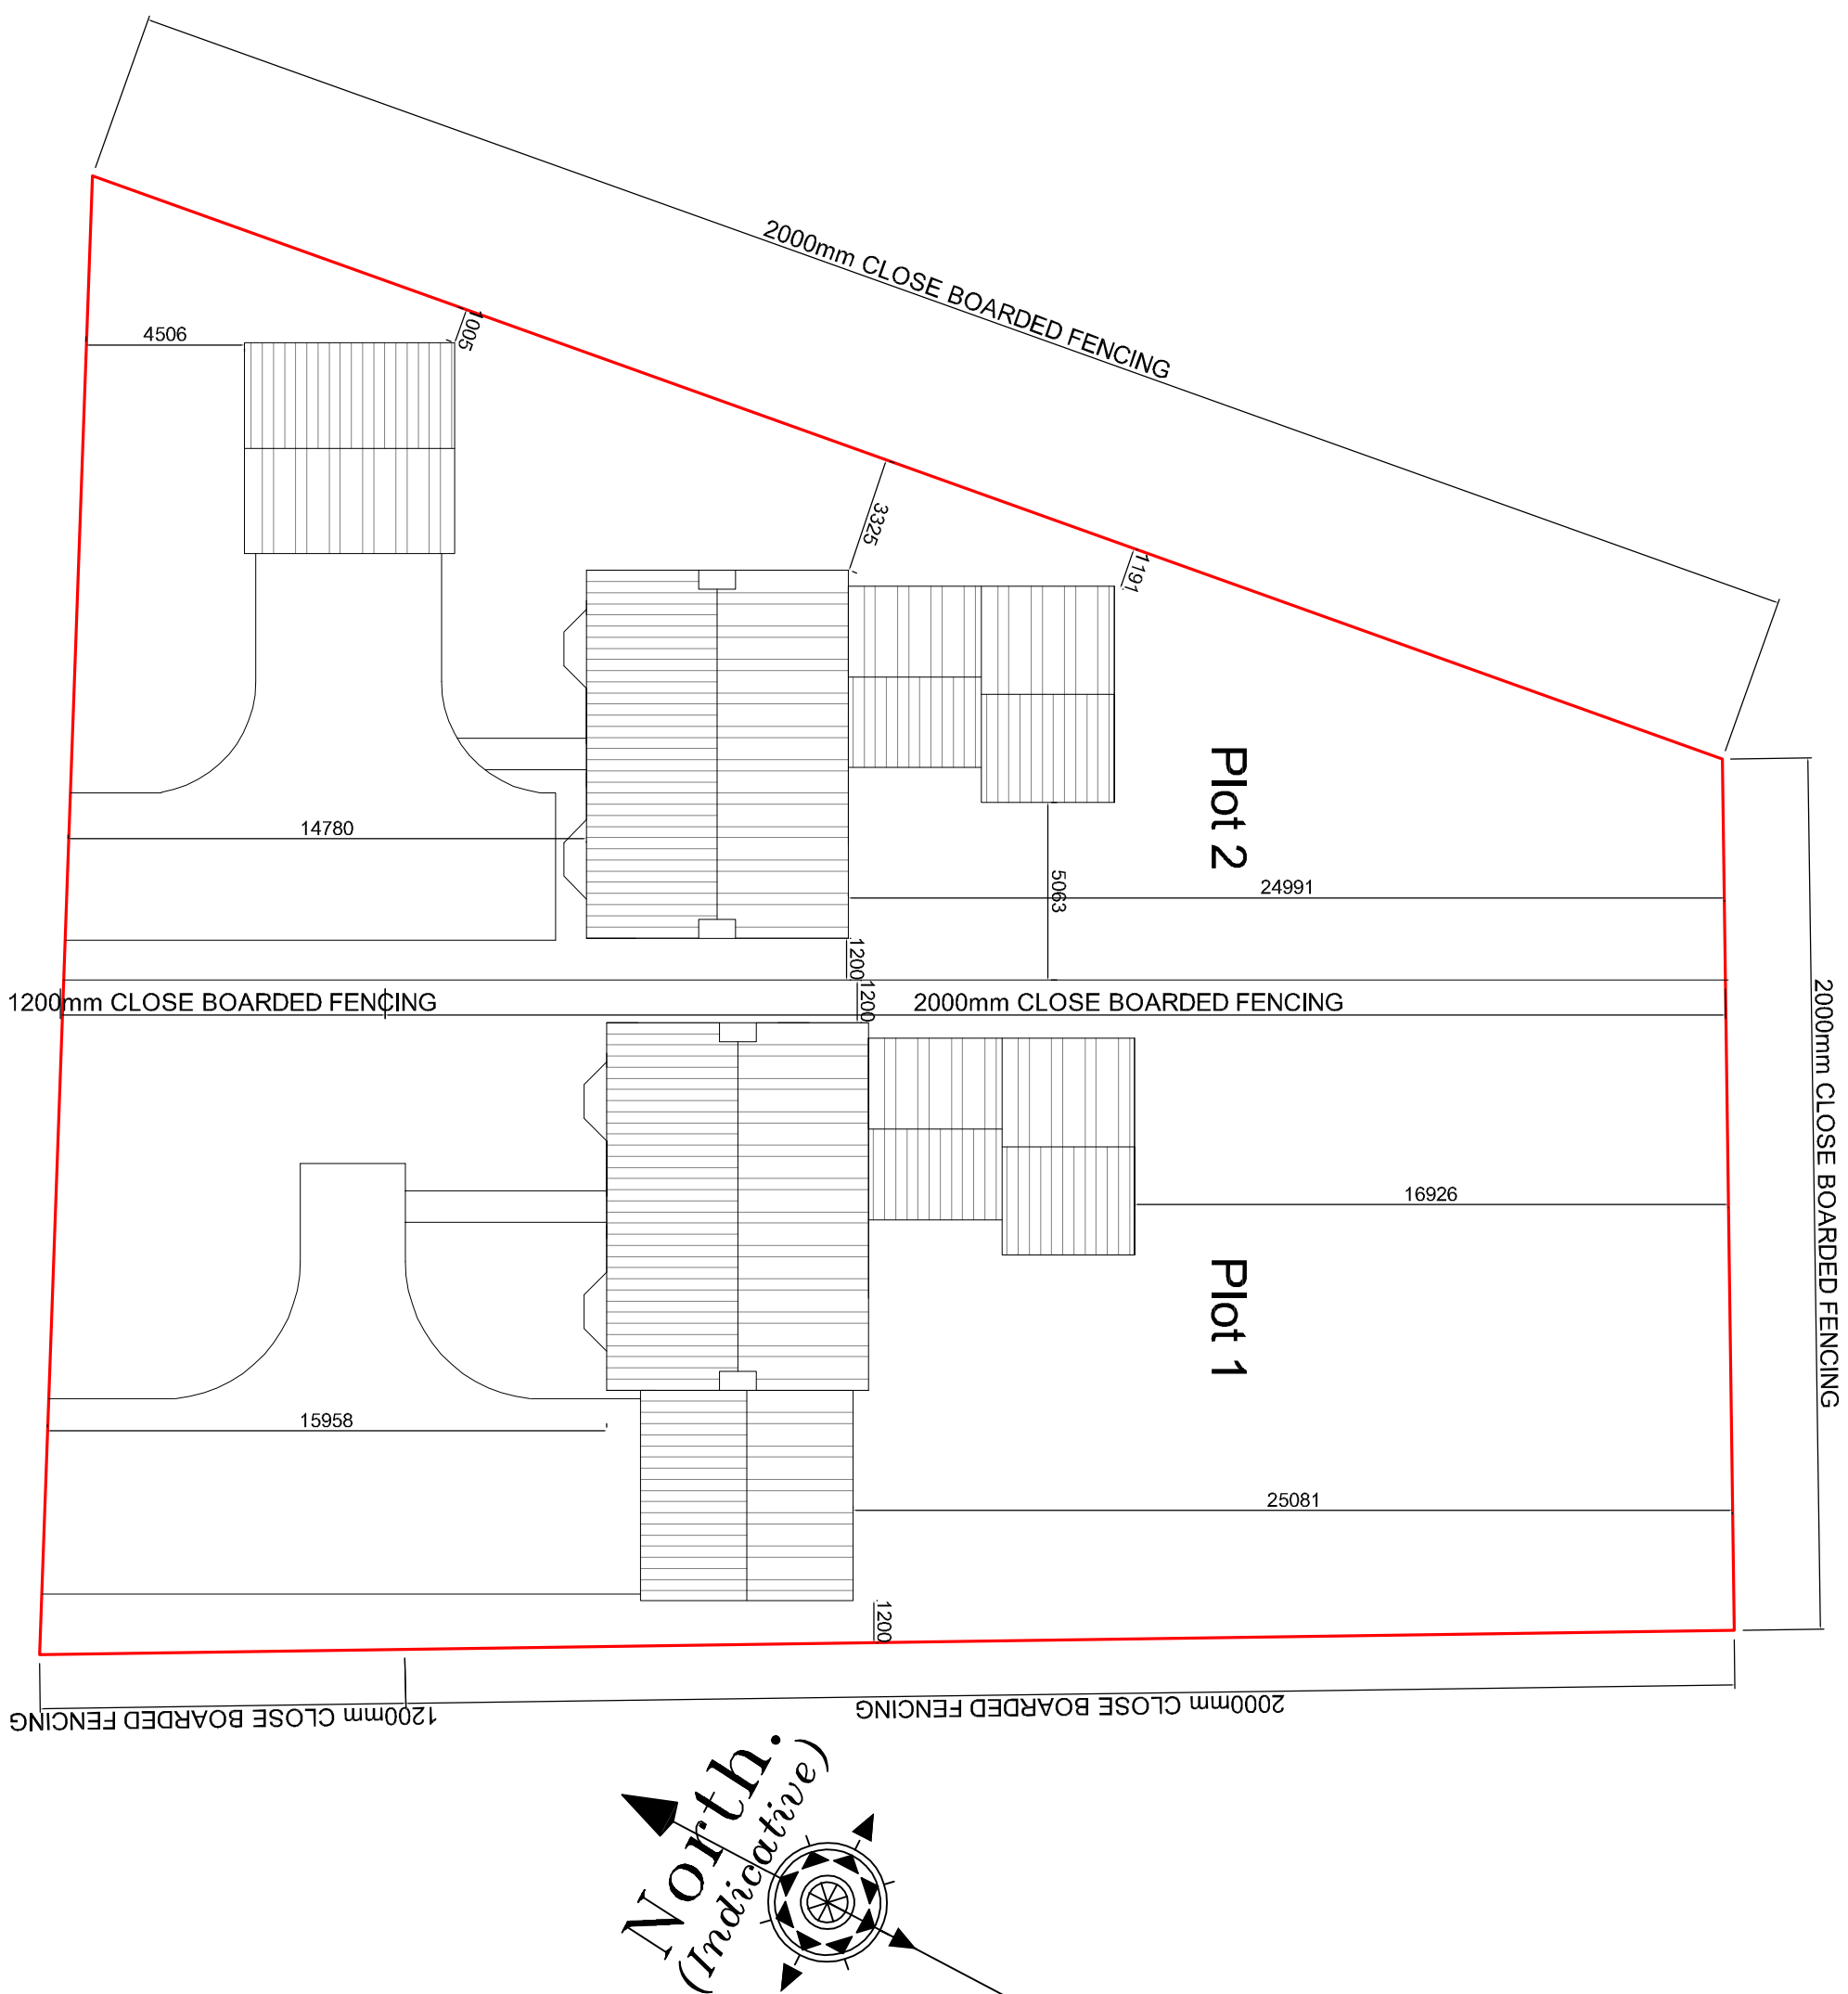

PROPOSED BLOCK PLAN

Client	Mr Nigel Hutton			
Project	Proposed Development, Horseshoe Road, Spalding			
Drawing	Planning (Garage, block and Location Plans)			
Scale	1:50, 1:100, 1:200, 1:1250 @ A1	Drawn	AWM Checked	TAC Date 22/10/2019
Drawing No. 17/495/PA/007				
				
Trevor A Clay RIBA Ltd, 14 Old Fenlake Road, Weston Hills, Spalding, Lincs, PE126DD trevor@tclarchitects.co.uk 07778 597975 www.tclarchitects.co.uk				