




PROPOSED GARAGE ELEVATIONS

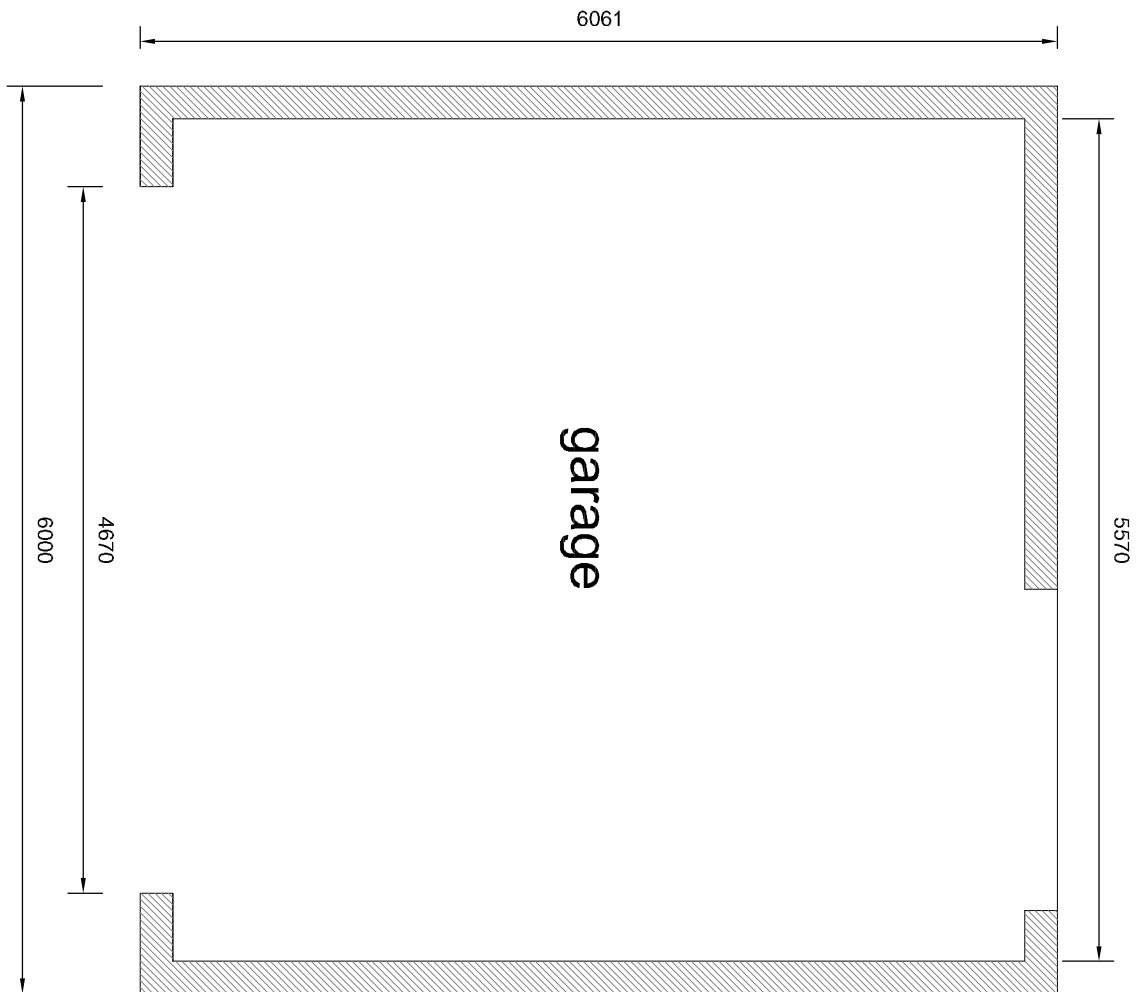

GARAGE FLOOR PLAN

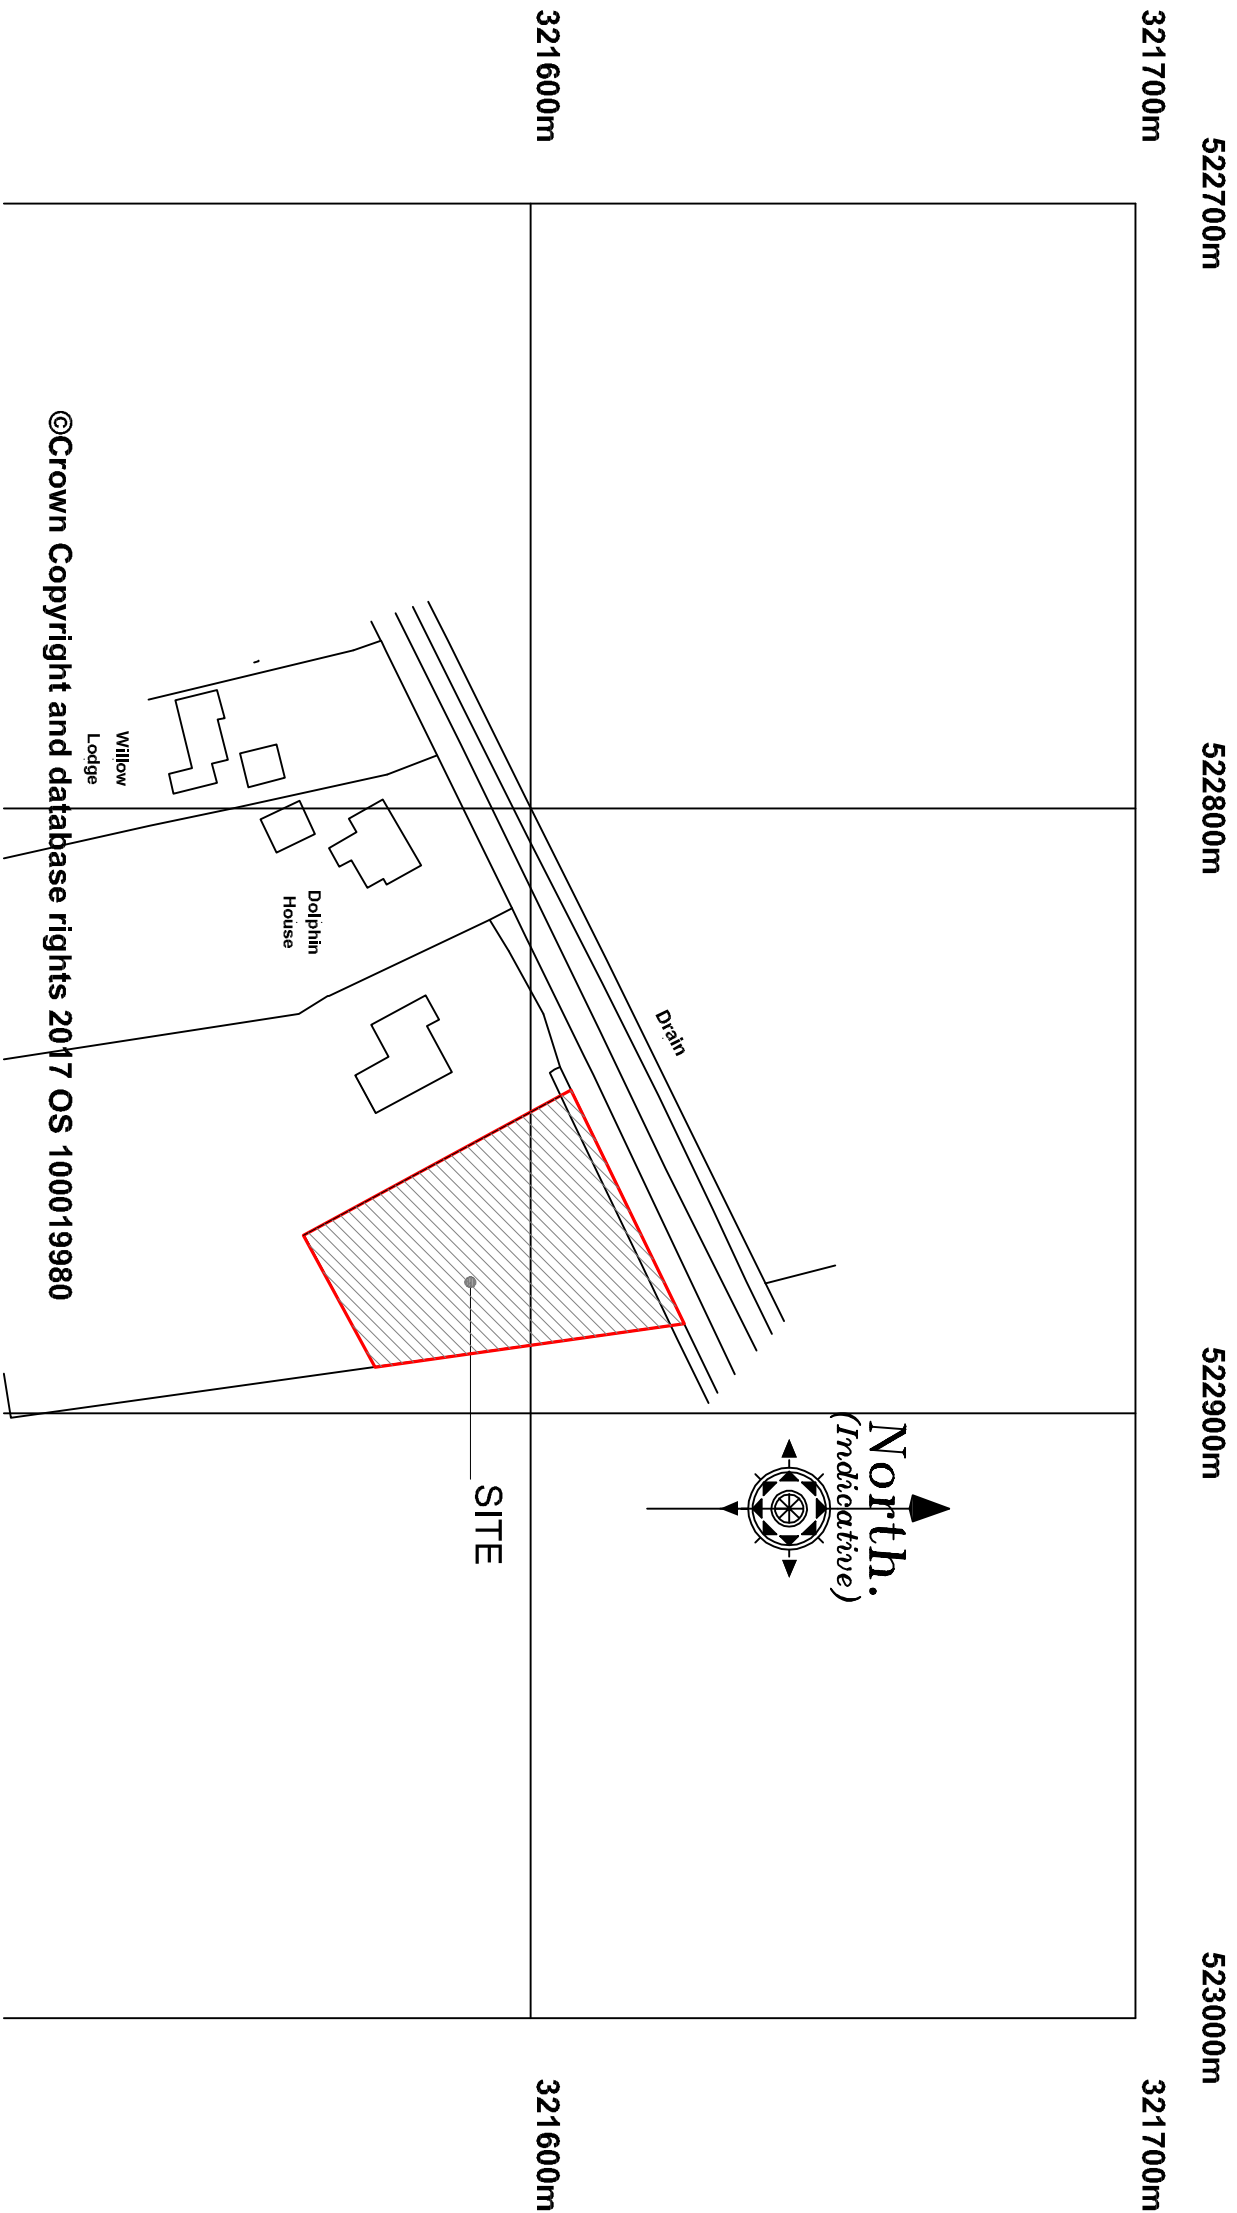

LOCATION PLAN

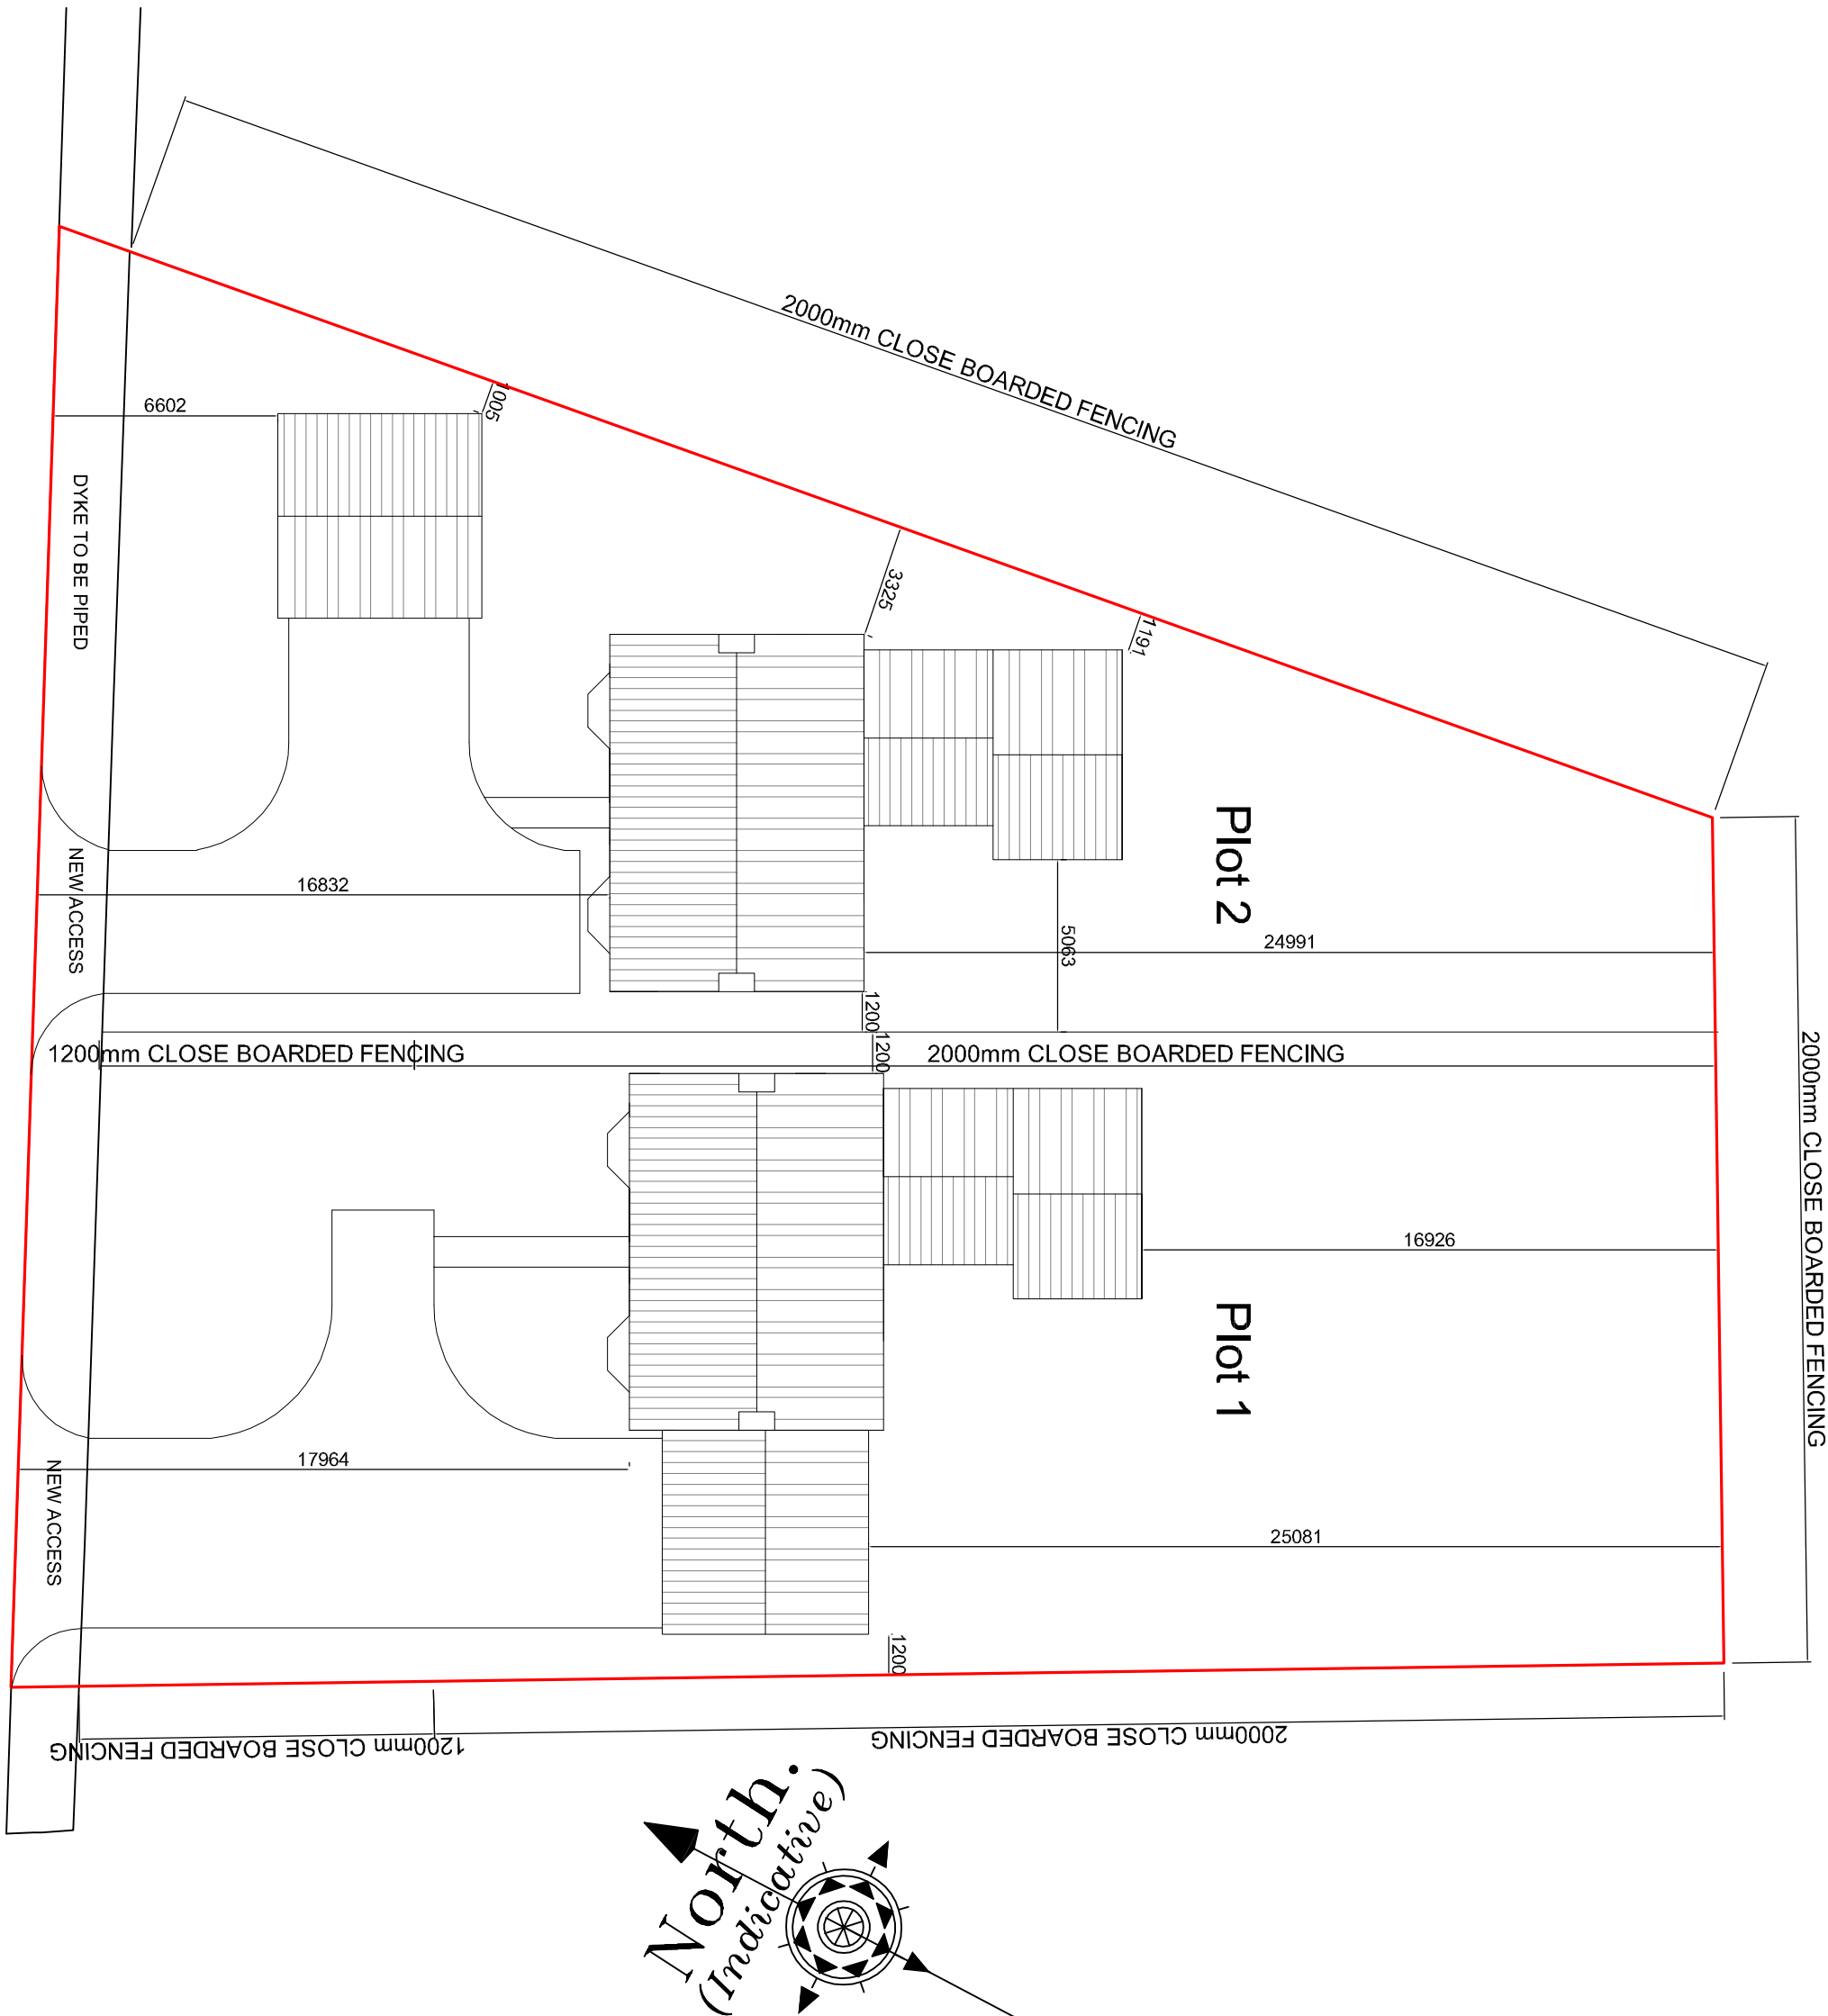

PROPOSED BLOCK PLAN

A		AWM		Description	
Revised	26/11/19	Drawn	Checked	Drawn	Checked
Client		Mr Nigel Hutton		Project	
Proposed Development, Horseshoe Road, Spalding		Drawing No.		17/495/PA/007A	
Scale		1:50, 1:100, 1:200, 1:1250 @ A1		Date	
22/10/2019		Drawn		Checked	
Trevor A Day RIBA Ltd, 14 Old Fendike Road, Spalding, Lincs. PE12 6DD		07778 597975		trevor@tadarchitects.co.uk	
01406 580027		www.tadarchitects.co.uk			