


Elevations - Plots 01-05


Scale: 1:100




1. Front Elevation

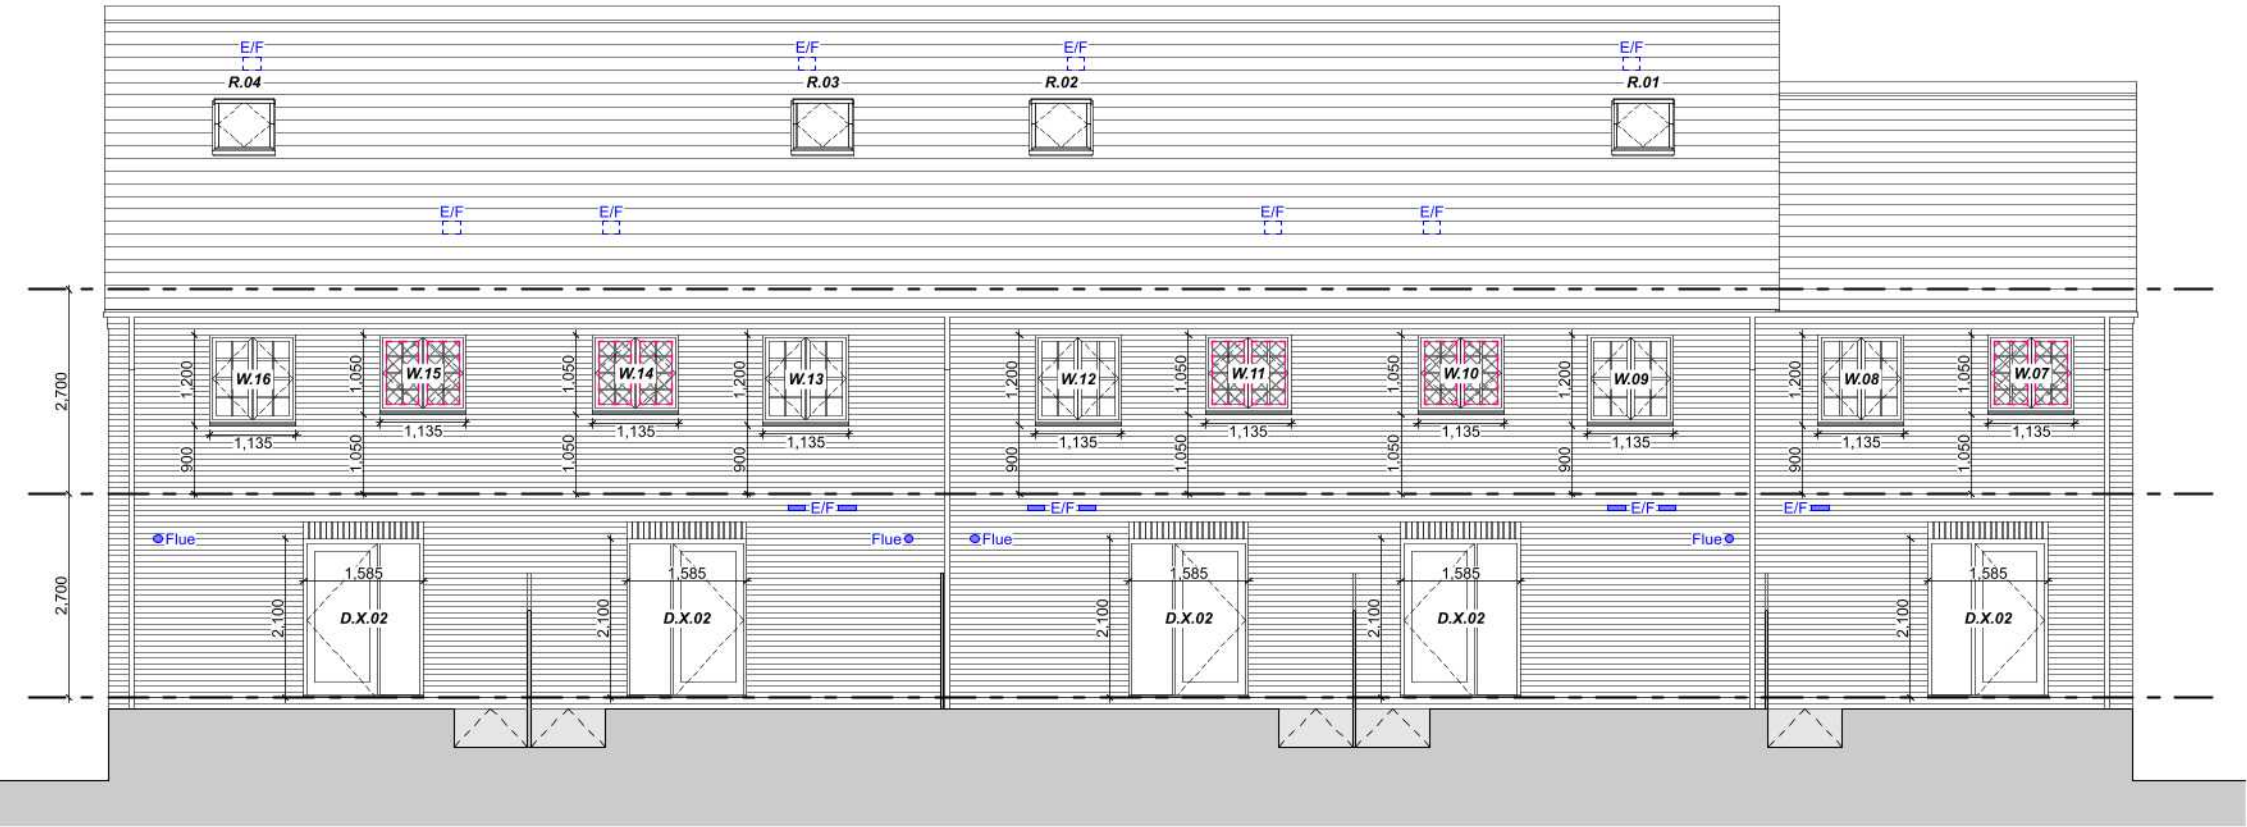

2. Rear Elevation

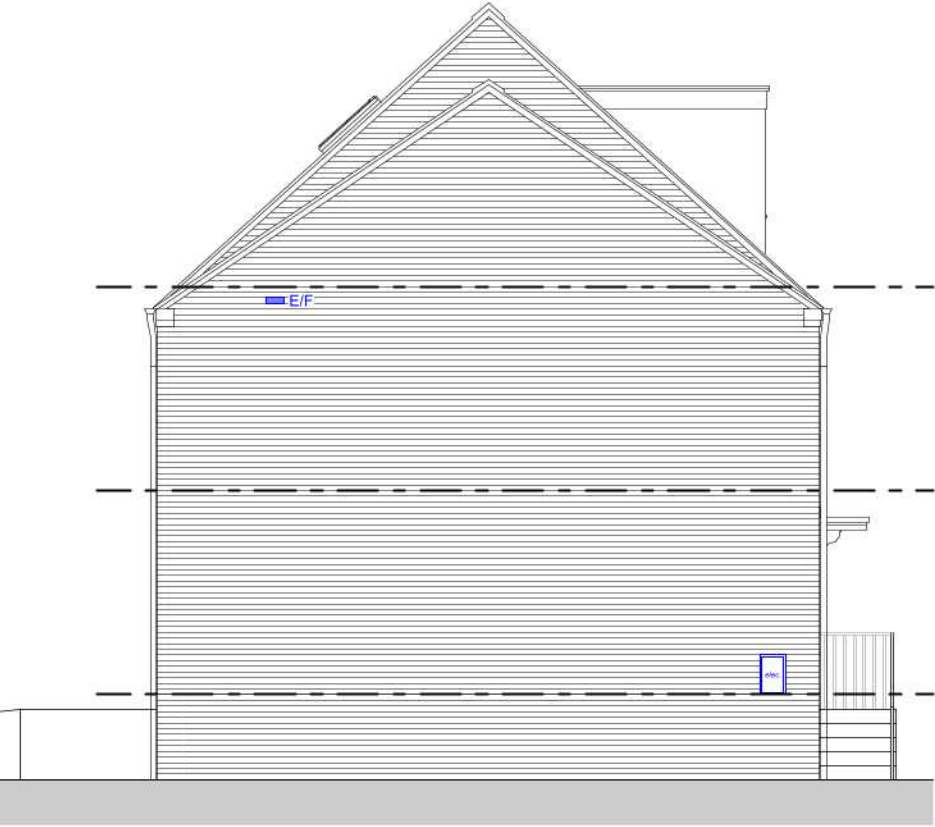

3. Side Elevation

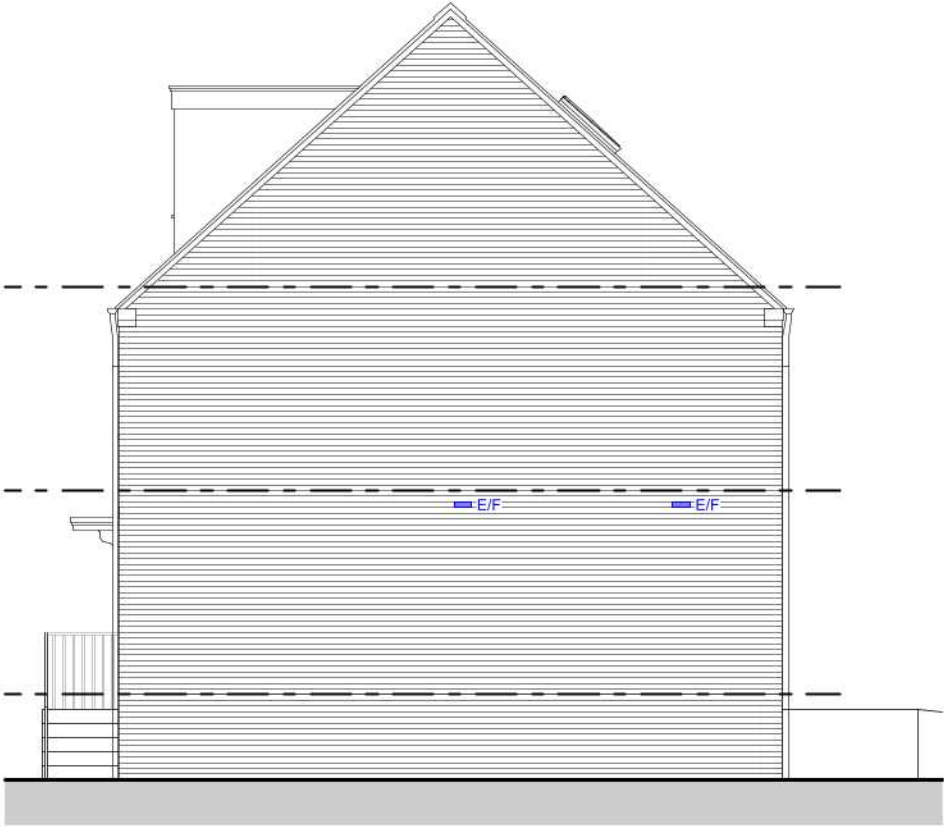

4. Side Elevation

Residual Risks:
Windows to be cleaned from inside each dwelling with restrictors that can be released to allow the window to fully open.
Upper floor windows that can not be accessed internally to be cleaned from ground floor using water fed pole-cleaning system.



JAMES GARNER
ARCHITECTURE
e: hello@g-a.co.uk t: 07429 162747

Disclaimer: This document and its design content is copyright protected ©. It shall be read in conjunction with all other associated project information including models, specifications, schedules and related consultants documents. Do not scale from documents. All scales noted correct at original paper size. All dimensions to be checked on site. Immediately report any discrepancies, errors or omissions on this document to the originator. If in doubt ask.

Source File:
18011 Site Model.pln


Rev	Date	Drawn	Note
P02	19/02/2019	JKG	Meter box positions amended.
P03	16/08/2019	JKG	Rooflights amended.
P04	16/10/2020	JKG	Drawing status updated to 'Final Issue'.

Client
Burmor Construction Ltd.
Project Title
Residential development at land off Willow Walk, Spalding

Drawing Title
Elevations - Plots 01-05

Drawing Status
Final Issue

Scale(s) 1:100	Original Paper Size A2
Date JKG	Date 21.01.19
Project Number 18011	Drawing Number 4000
	Revision P04

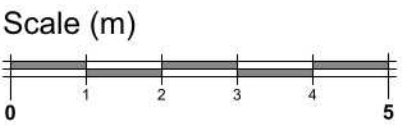

Elevations - Plots 10-14


Scale: 1:100




1. Front Elevation



2. Rear Elevation

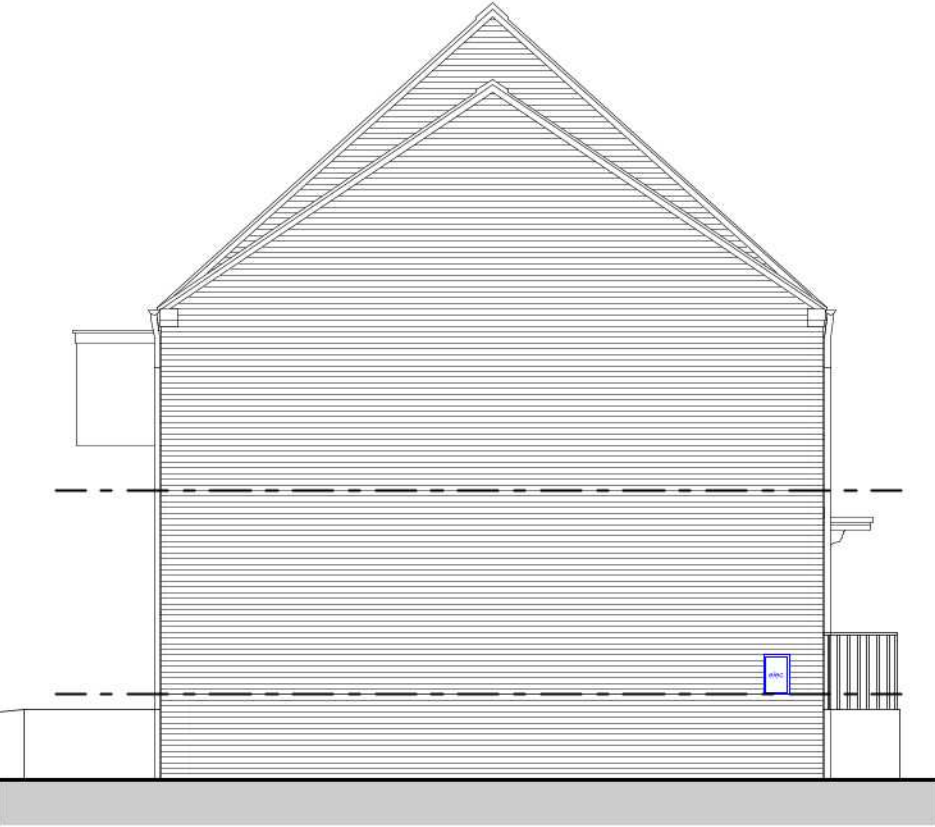

3. Side Elevation

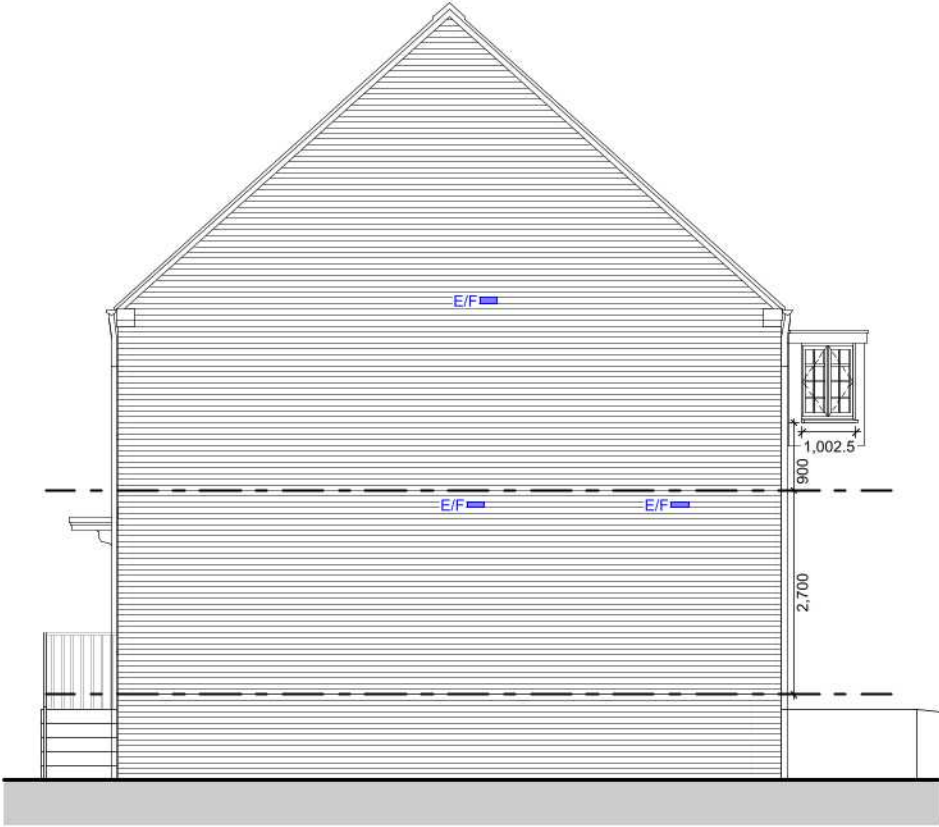

4. Side Elevation

Residual Risks:

Windows to be cleaned from inside each dwelling with restrictors that can be released to allow the window to fully open.

Upper floor windows that can not be accessed internally to be cleaned from ground floor using water fed pole-cleaning system.



JAMES GARNER
ARCHITECTURE
e: hello@g-a.co.uk t: 07429 162747

Disclaimer: This document and its design content is copyright protected ©. It shall be read in conjunction with all other associated project information including models, specifications, schedules and related consultants documents. Do not scale from documents. All scales noted correct at original paper size. All dimensions to be checked on site. Immediately report any discrepancies, errors or omissions on this document to the originator. If in doubt ask.

Source File:
18011 Site Model.pln

Rev	Date	Drawn	Note
P02	19/02/2019	JKG	Meter box positions amended.
P03	04/03/2019	JKG	First floor windows on front elevation amended.
P04	16/10/2020	JKG	Drawing status updated to 'Final Issue'.

Client
Burmor Construction Ltd.

Project Title
Residential development at land off Willow Walk, Spalding

Drawing Title
Elevations - Plots 10-14

Drawing Status
Final Issue


Scale(s)
1:100

Date
21.01.19

Project Number
18011

Drawing Number
4002

Revision
P04

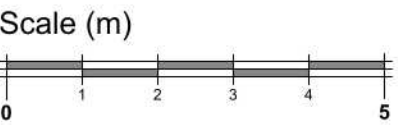

Elevations - Plots 17-20


Scale: 1:100




1. Front Elevation



2. Rear Elevation

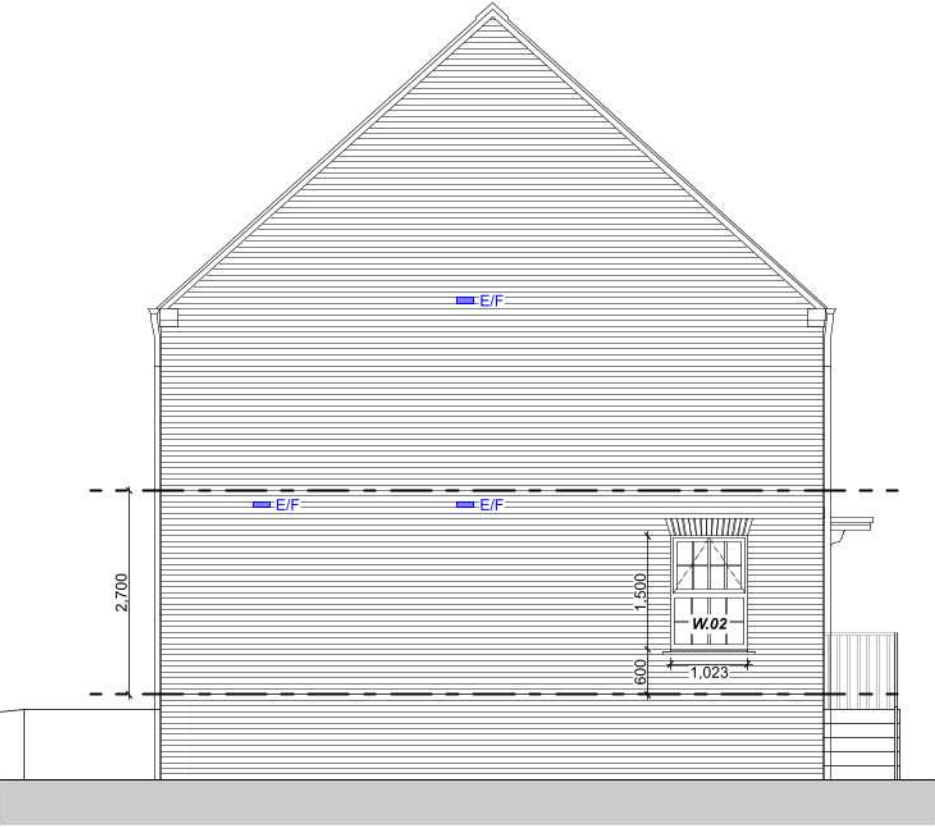

3. Side Elevation

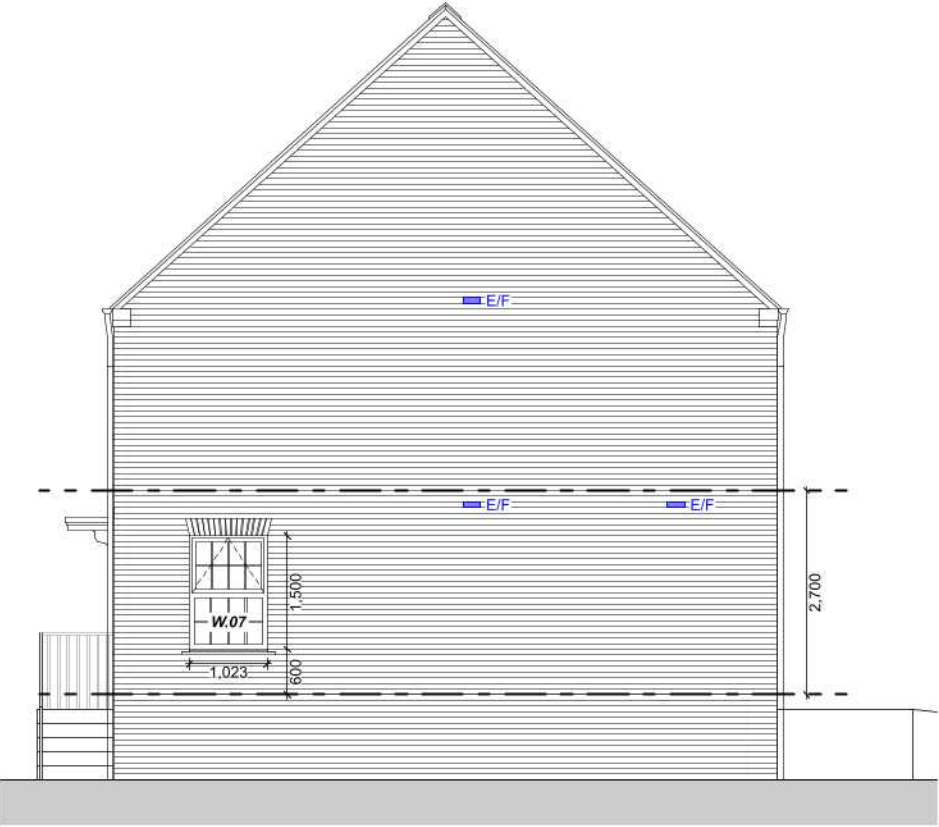

4. Side Elevation

Residual Risks:
Windows to be cleaned from inside each dwelling with restrictors that can be released to allow the window to fully open.

Upper floor windows that can not be accessed internally to be cleaned from ground floor using water fed pole-cleaning system.



JAMES GARNER
ARCHITECTURE
e: hello@g-a.co.uk t: 07429 162747

Disclaimer: This document and its design content is copyright protected ©. It shall be read in conjunction with all other associated project information including models, specifications, schedules and related consultants documents. Do not scale from documents. All scales noted correct at original paper size. All dimensions to be checked on site. Immediately report any discrepancies, errors or omissions on this document to the originator. If in doubt ask.

Source File:
18011 Site Model pin

Rev	Date	Drawn	Note
P02	04/03/2019	JKG	First floor windows on front elevation amended.
P03	16/10/2020	JKG	Drawing status updated to 'Final Issue'.

Client
Burmor Construction Ltd.

Project Title
Residential development at land off Willow Walk, Spalding

Drawing Title
Elevations - Plots 17-20

Drawing Status
Final Issue

Scale(s) 1:100	Original Paper Size A2
Drawn JKG	Date 21.01.19
Project Number 18011	Drawing Number 4003
	Revision P03

