




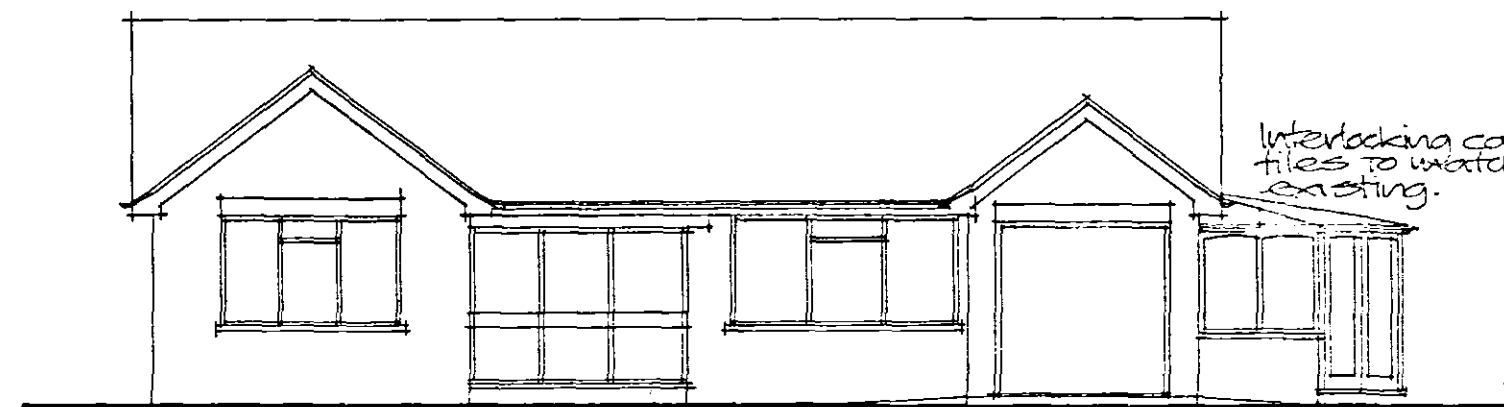


FRONT ELEVATION

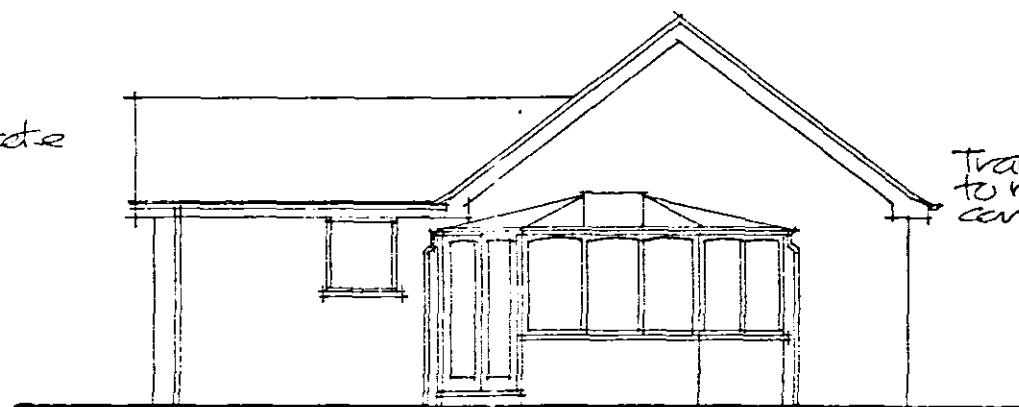


SIDE ELEVATION

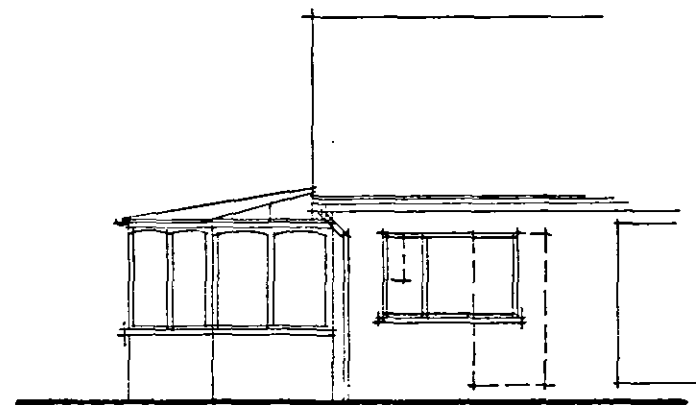


REAR ELEVATION

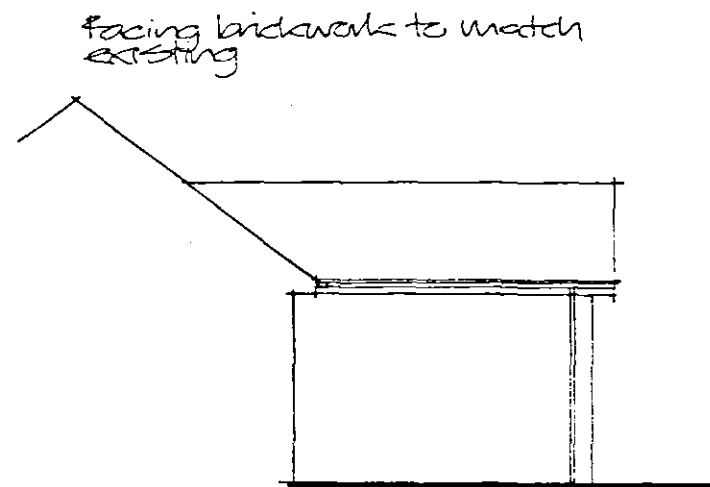



SIDE ELEVATION

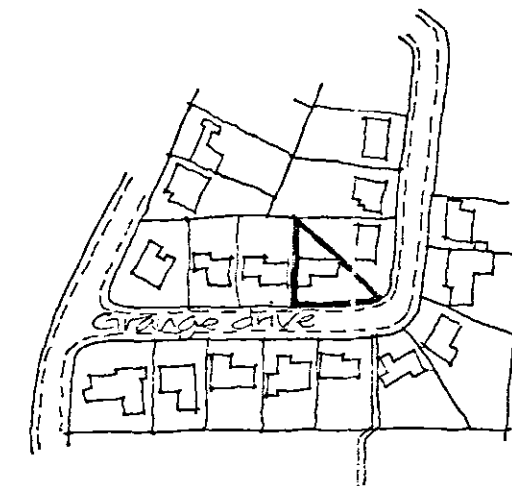


LOCATION PLAN
Scale 1:2500

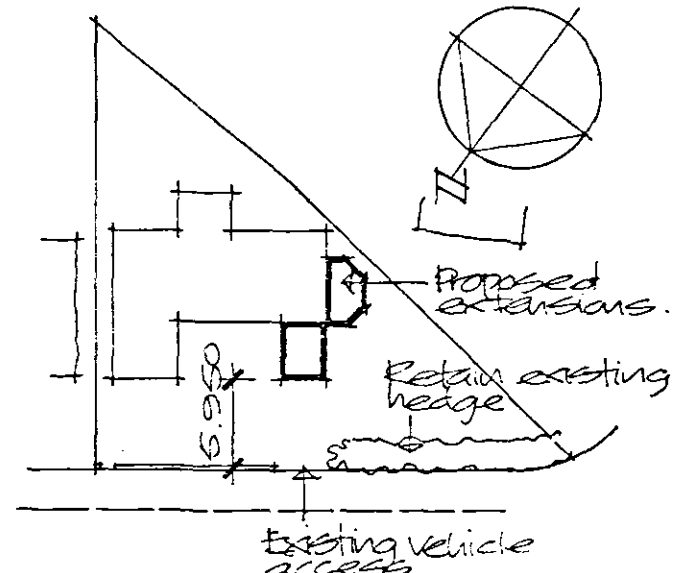

BLOCK PLAN
Scale 1:500

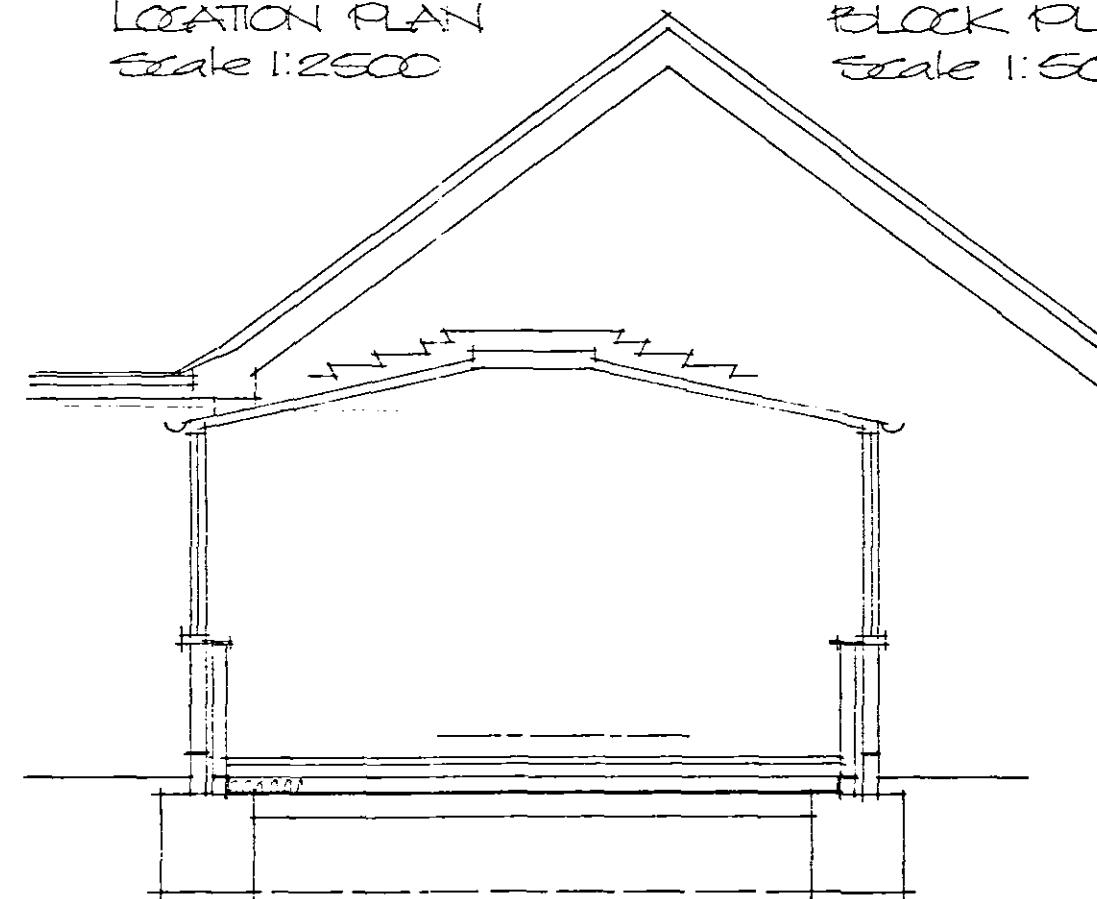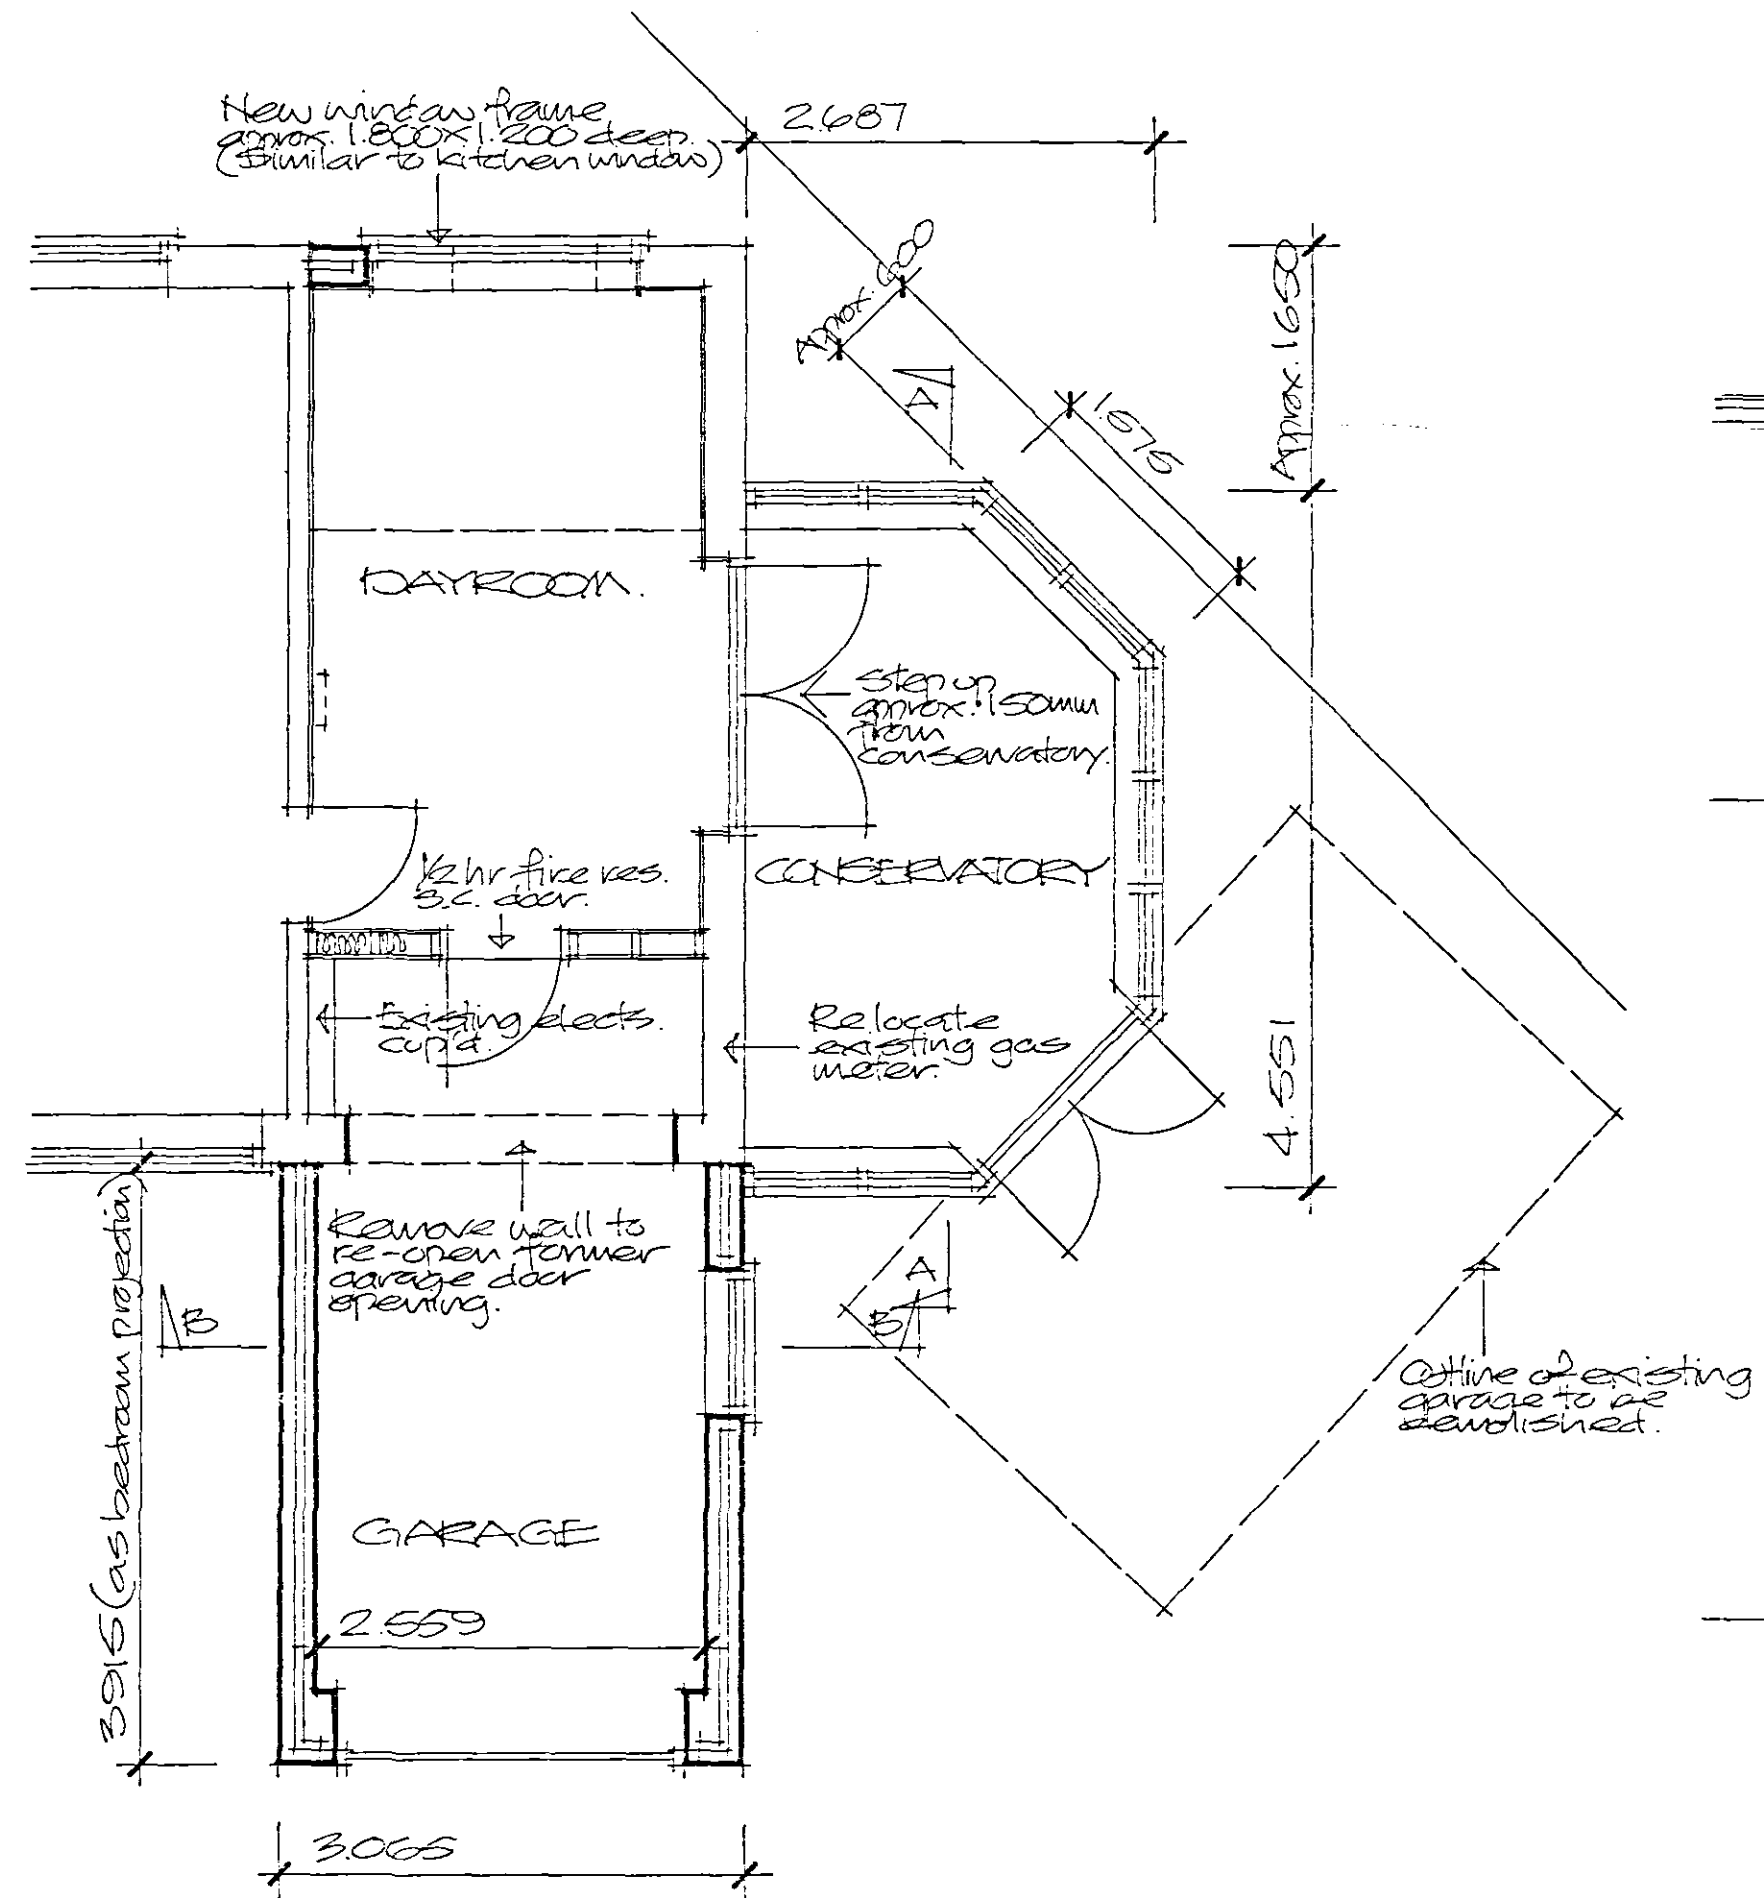

SECTION A-A

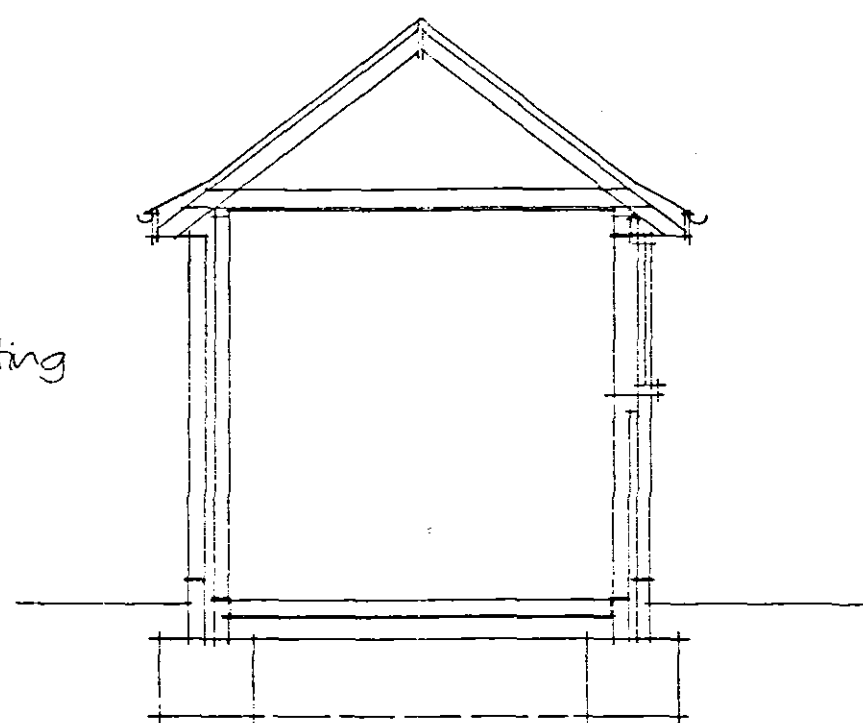

SECTION B-B

1092/06
04 AUG 2006

**DETERMINED
PLAN**

Project
**PROPOSED ALTERATIONS AND
EXTENSIONS TO EXISTING
BUNGALOW.
24 GRANGE DRIVE,
SPALDING.**

Client
MR & MRS R CODLING

ALAN HORNSBY
ARCHITECTURAL SERVICES LTD

"Little Acre"
Peak Hill, Cowbit,
Spalding, Lincs. PE12 6AW
Tel. Holbeach (01406) 380591

Scale 1:50 & 100 Drg. no. 06/35/01
Date July 2006