




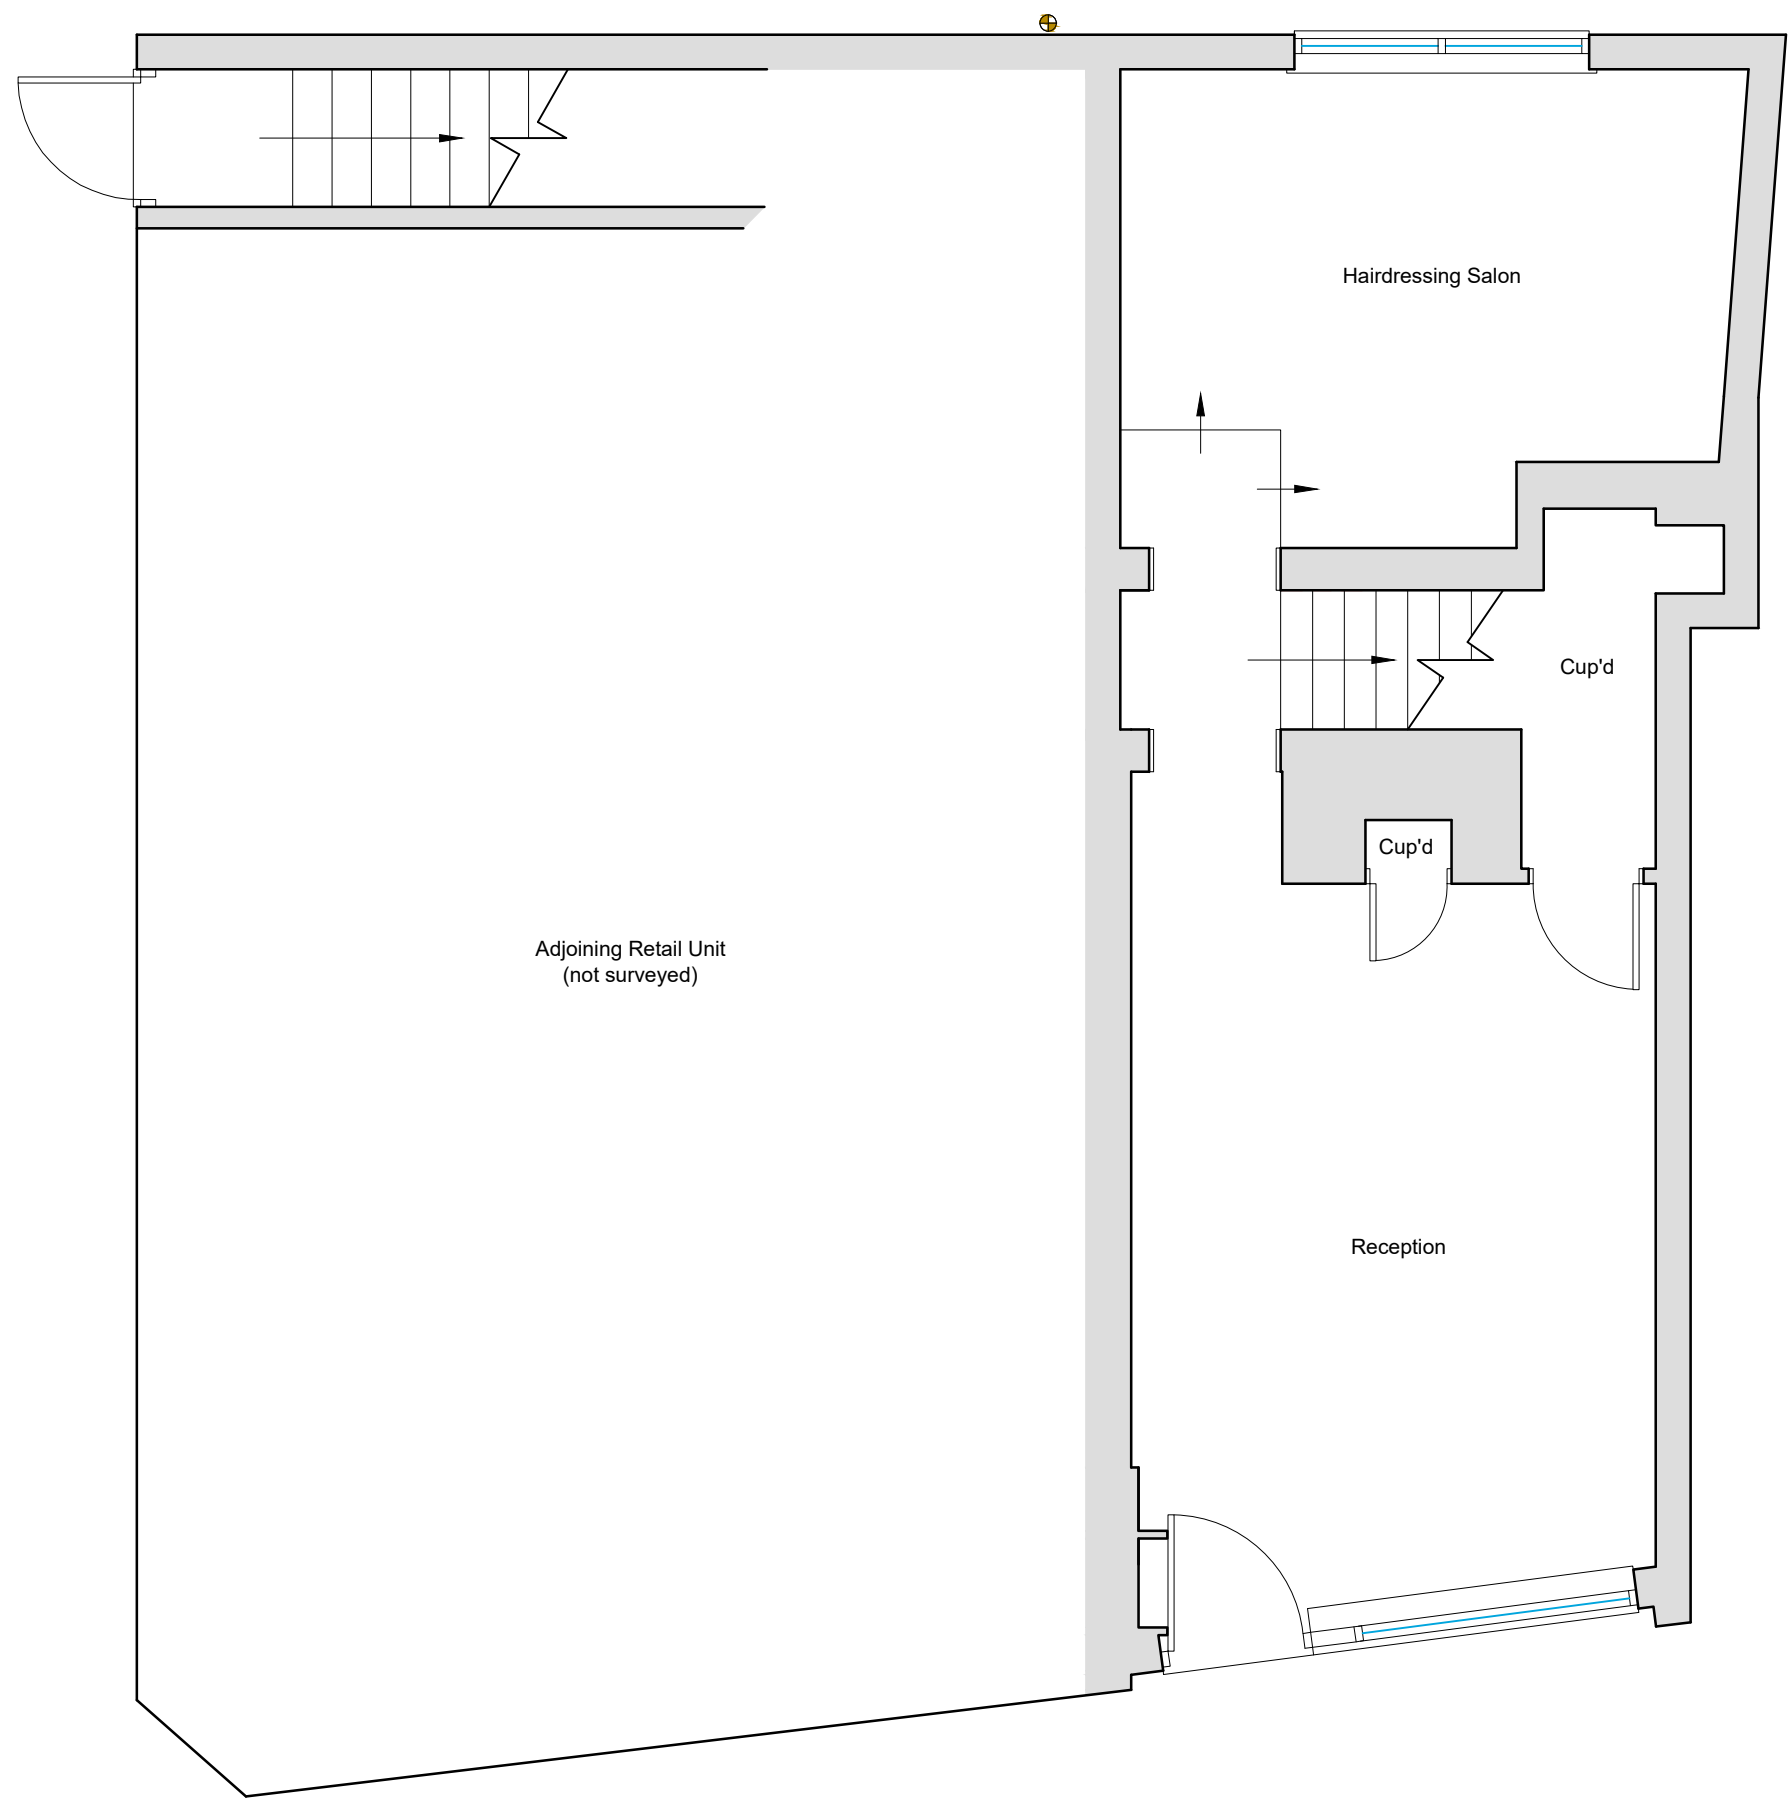

Existing Ground Floor Plan
Scale 1:50

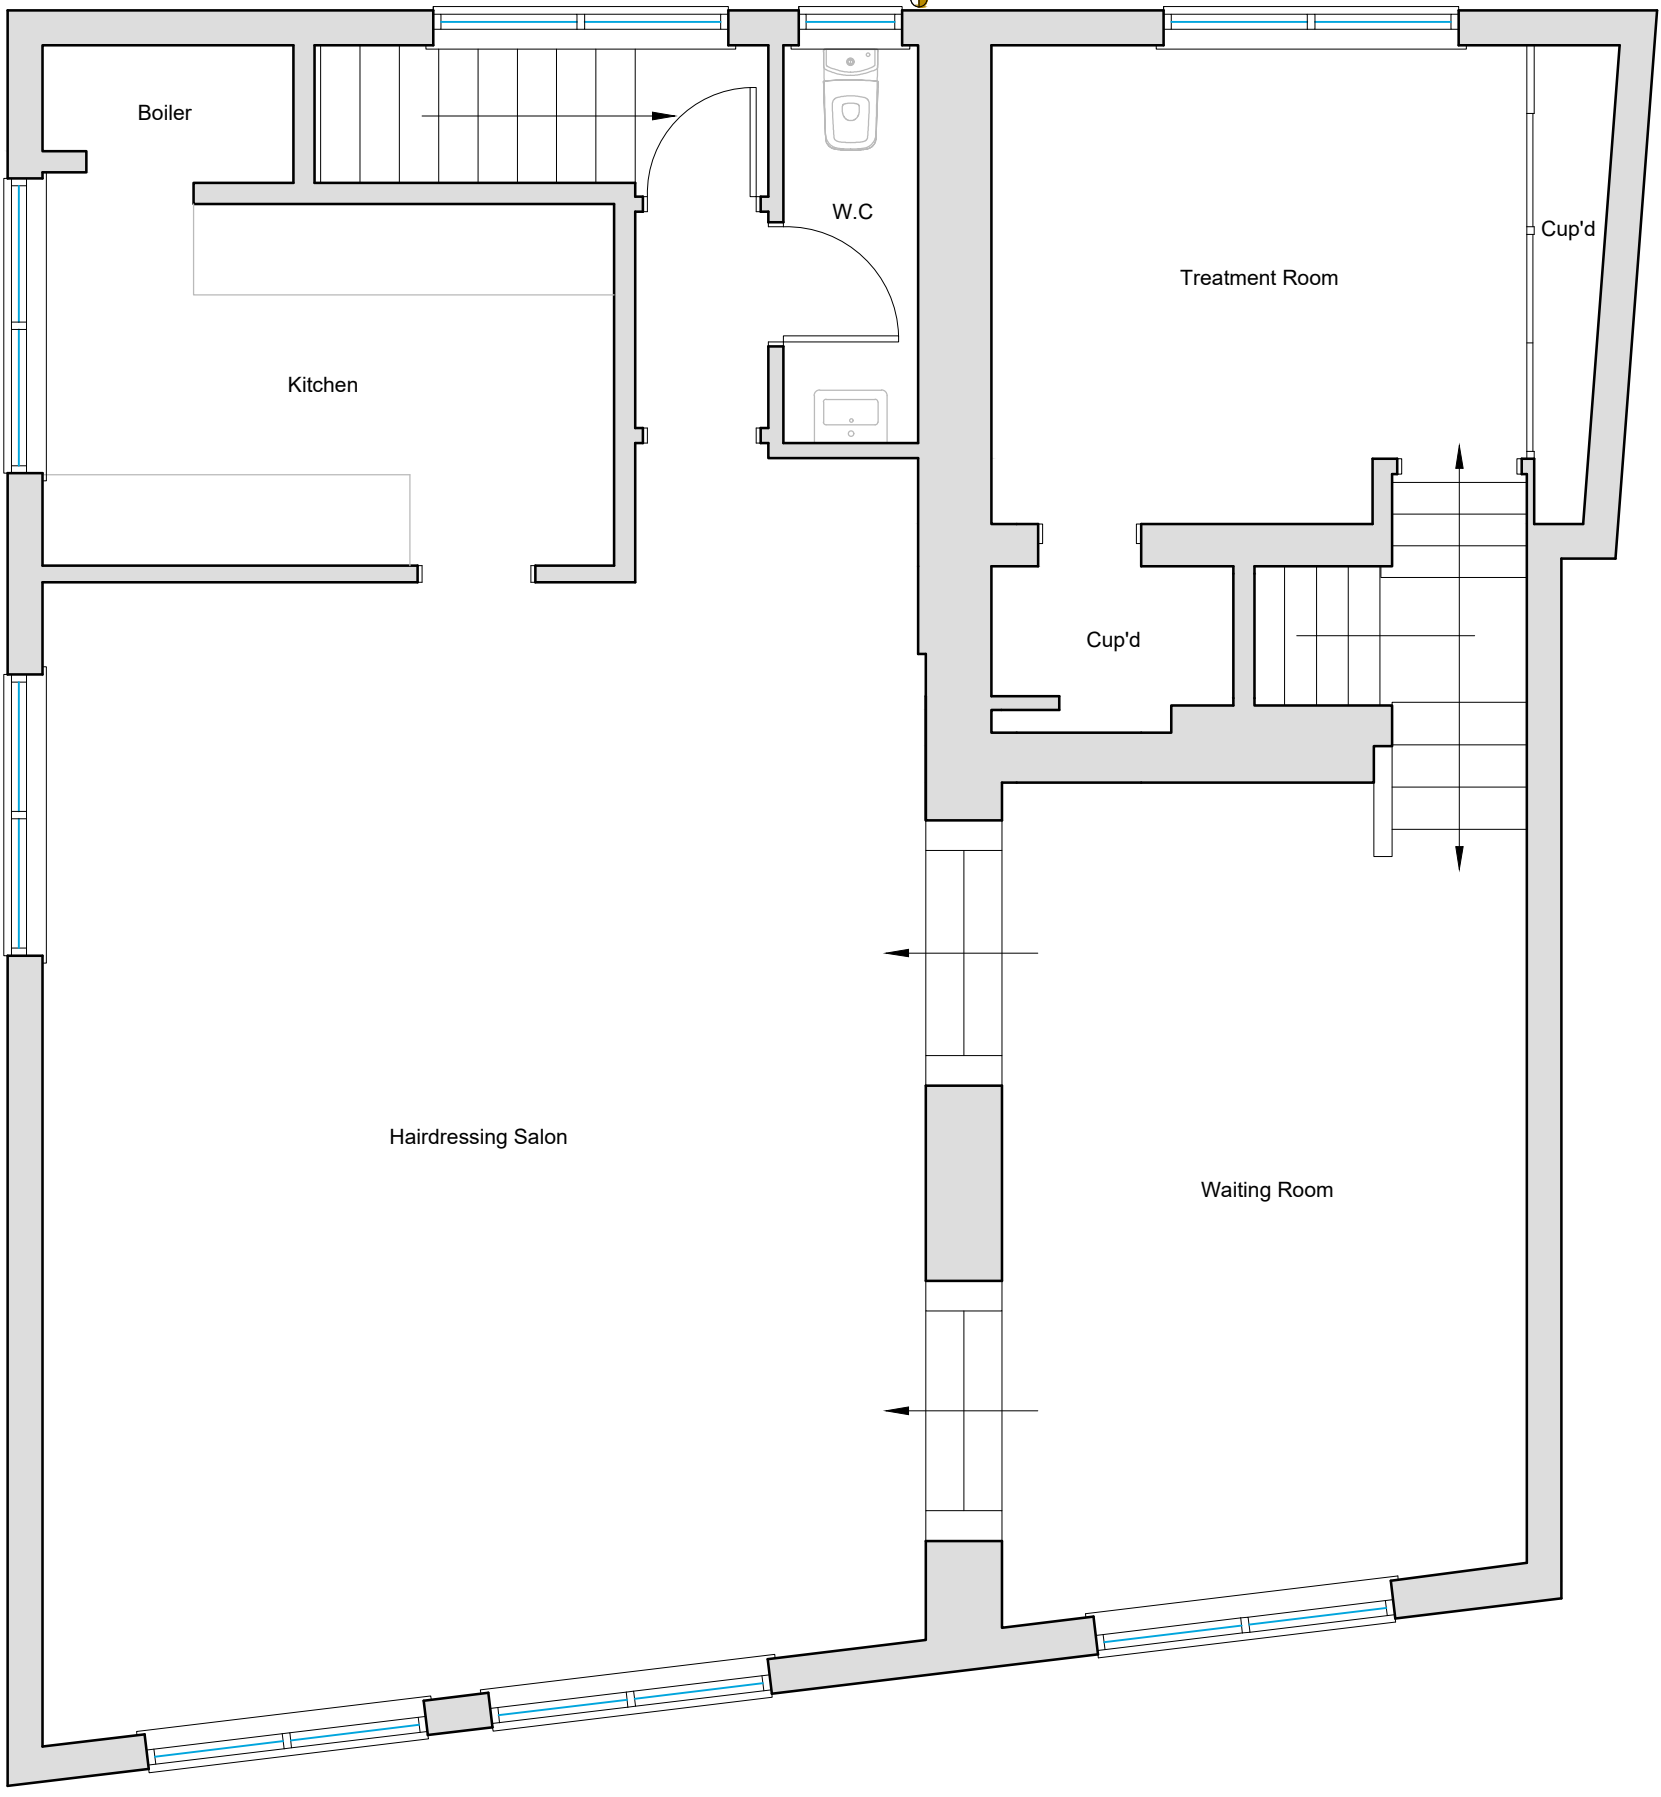


Existing First Floor Plan
Scale 1:50

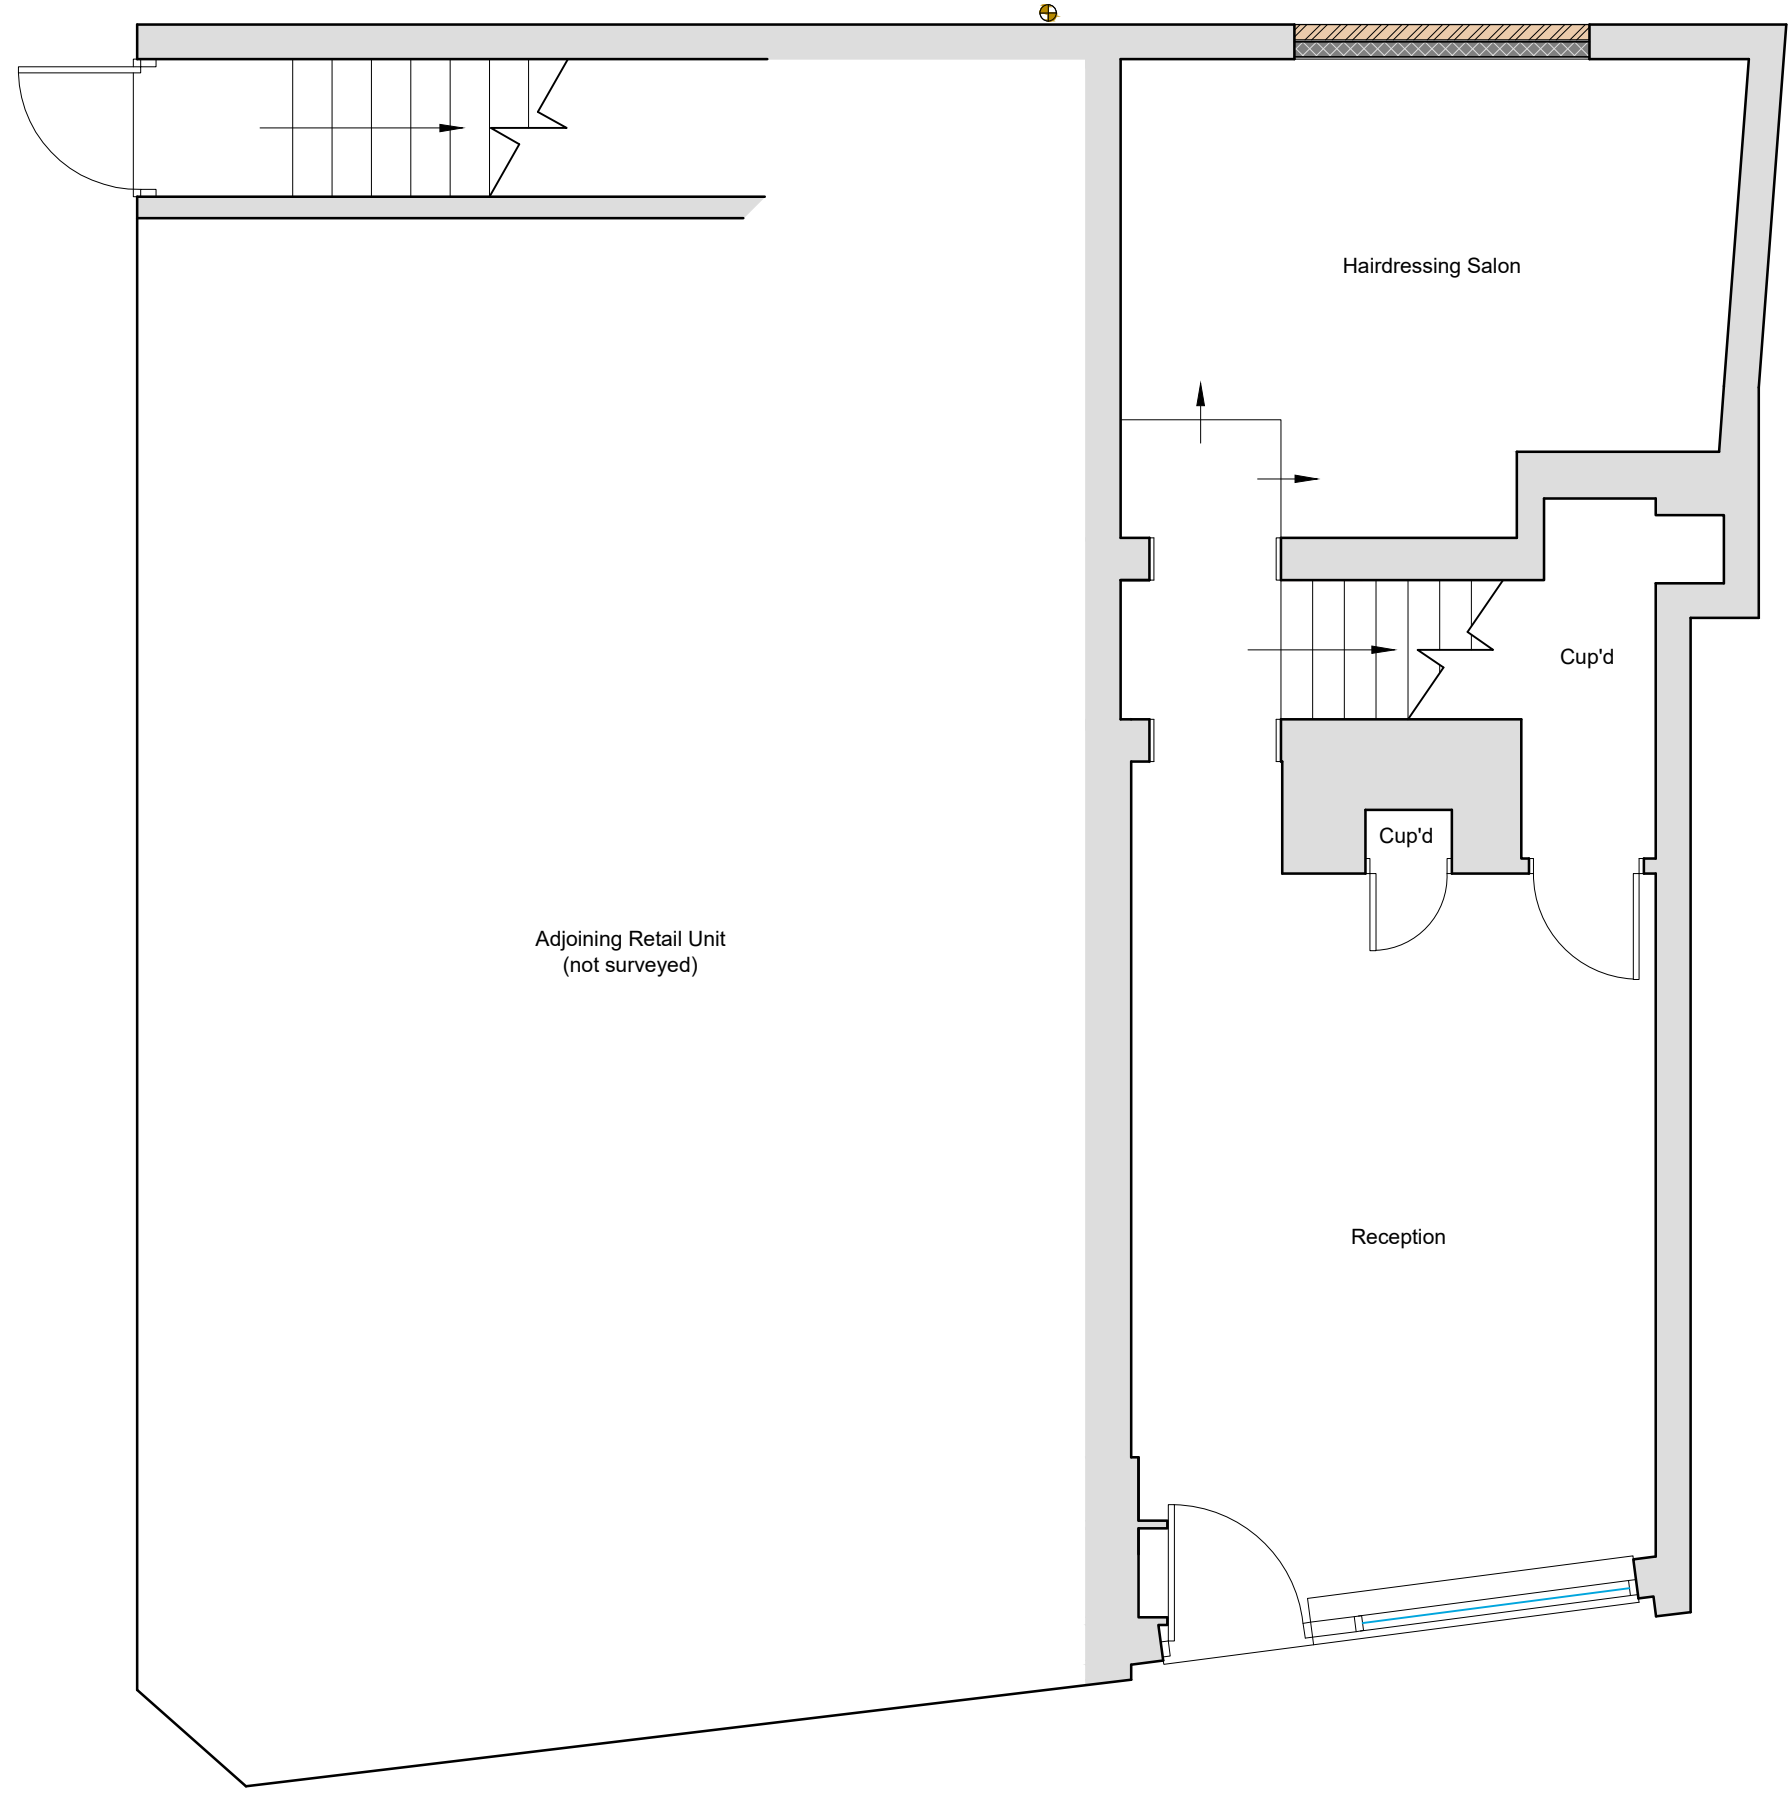

Proposed Ground Floor Plan
Scale 1:50



Site Location Plan
Scale 1:1250

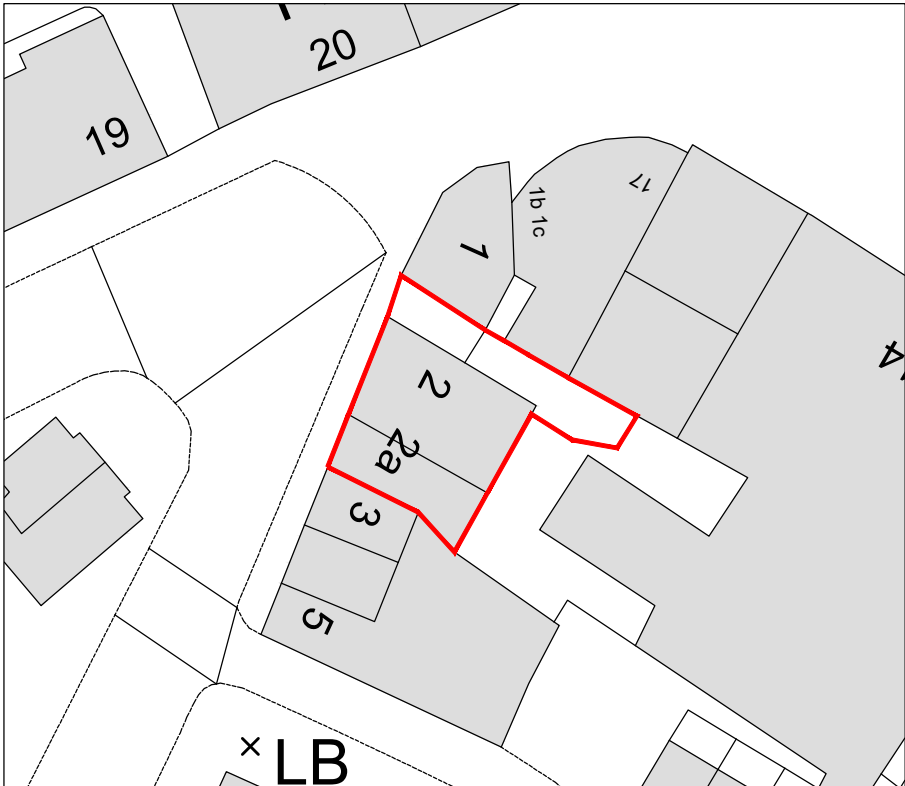

Proposed Block Plan
Scale 1:500



Existing Front (NW) Elevation
Scale 1:100



Proposed Front (NW) Elevation
Scale 1:100



Existing Side (NE) Elevation
Scale 1:100




Proposed Side (NE) Elevation
Scale 1:100




Existing Rear (SE) Elevation
Scale 1:100




Proposed Rear (SE) Elevation
Scale 1:100

 


SCALE BAR (m) 1:50

 

SCALE BAR (m) 1:100

 

SCALE BAR (m) 1:500

 

SCALE BAR (m) 1:1250

DESCRIPTION:
REPLACEMENT WINDOWS IN A
CONSERVATION AREA AT 282A
SHEEP MARKET, SPALDING, PE11
1BH



Do Not Scale From This Drawing

REV	DESCRIPTION	DATE
A	Proposed ground floor plan added	11.11.2025
PROJECT: REPLACEMENT WINDOWS		
DRAWING: EXISTING FLOOR PLANS, EXISTING & PROPOSED ELEVATIONS, SITE LOCATION PLAN, PROPOSED BLOCK PLAN		
SIZE: A1	CLIENT: Mr A. Piccaver	
SCALE: as labelled	DRAWING BY: JC	SHEET: 0518/25/01A

NOTES: THIS DRAWING IS FOR INFORMATION ONLY. IT IS NOT A CONTRACT DOCUMENT. NO UNAUTHORIZED COPYING OR REPRODUCTION IN ANY FORM IS PERMITTED WITHOUT OBTAINING PRIOR WRITTEN PERMISSION FROM JC ARCHITECTURAL CONSULTANT. JC ARCHITECTURAL CONSULTANT RESERVES THE RIGHT TO WITHDRAW THIS INFORMATION AT ANY TIME. ALL DIMENSIONS ARE TO BE CONFIRMED ON SITE BY CONTRACTOR. ANY DISCREPANCIES ARE TO BE REPORTED TO JC ARCHITECTURAL CONSULTANT IMMEDIATELY. THIS DESIGN HAS BEEN UNDERTAKEN AS FAR AS POSSIBLE TO AVOID RISKS TO HEALTH AND SAFETY OR TO REDUCE AND CONTROL THE EFFECTS OF ANY UNDESIRABLE RISKS. ANY RELEVANT INFORMATION REGARDING RISKS WHICH ARE NOT ABLE TO BE ELIMINATED WILL BE INCLUDED WITHIN THE PROJECT HEALTH AND SAFETY FILE.