


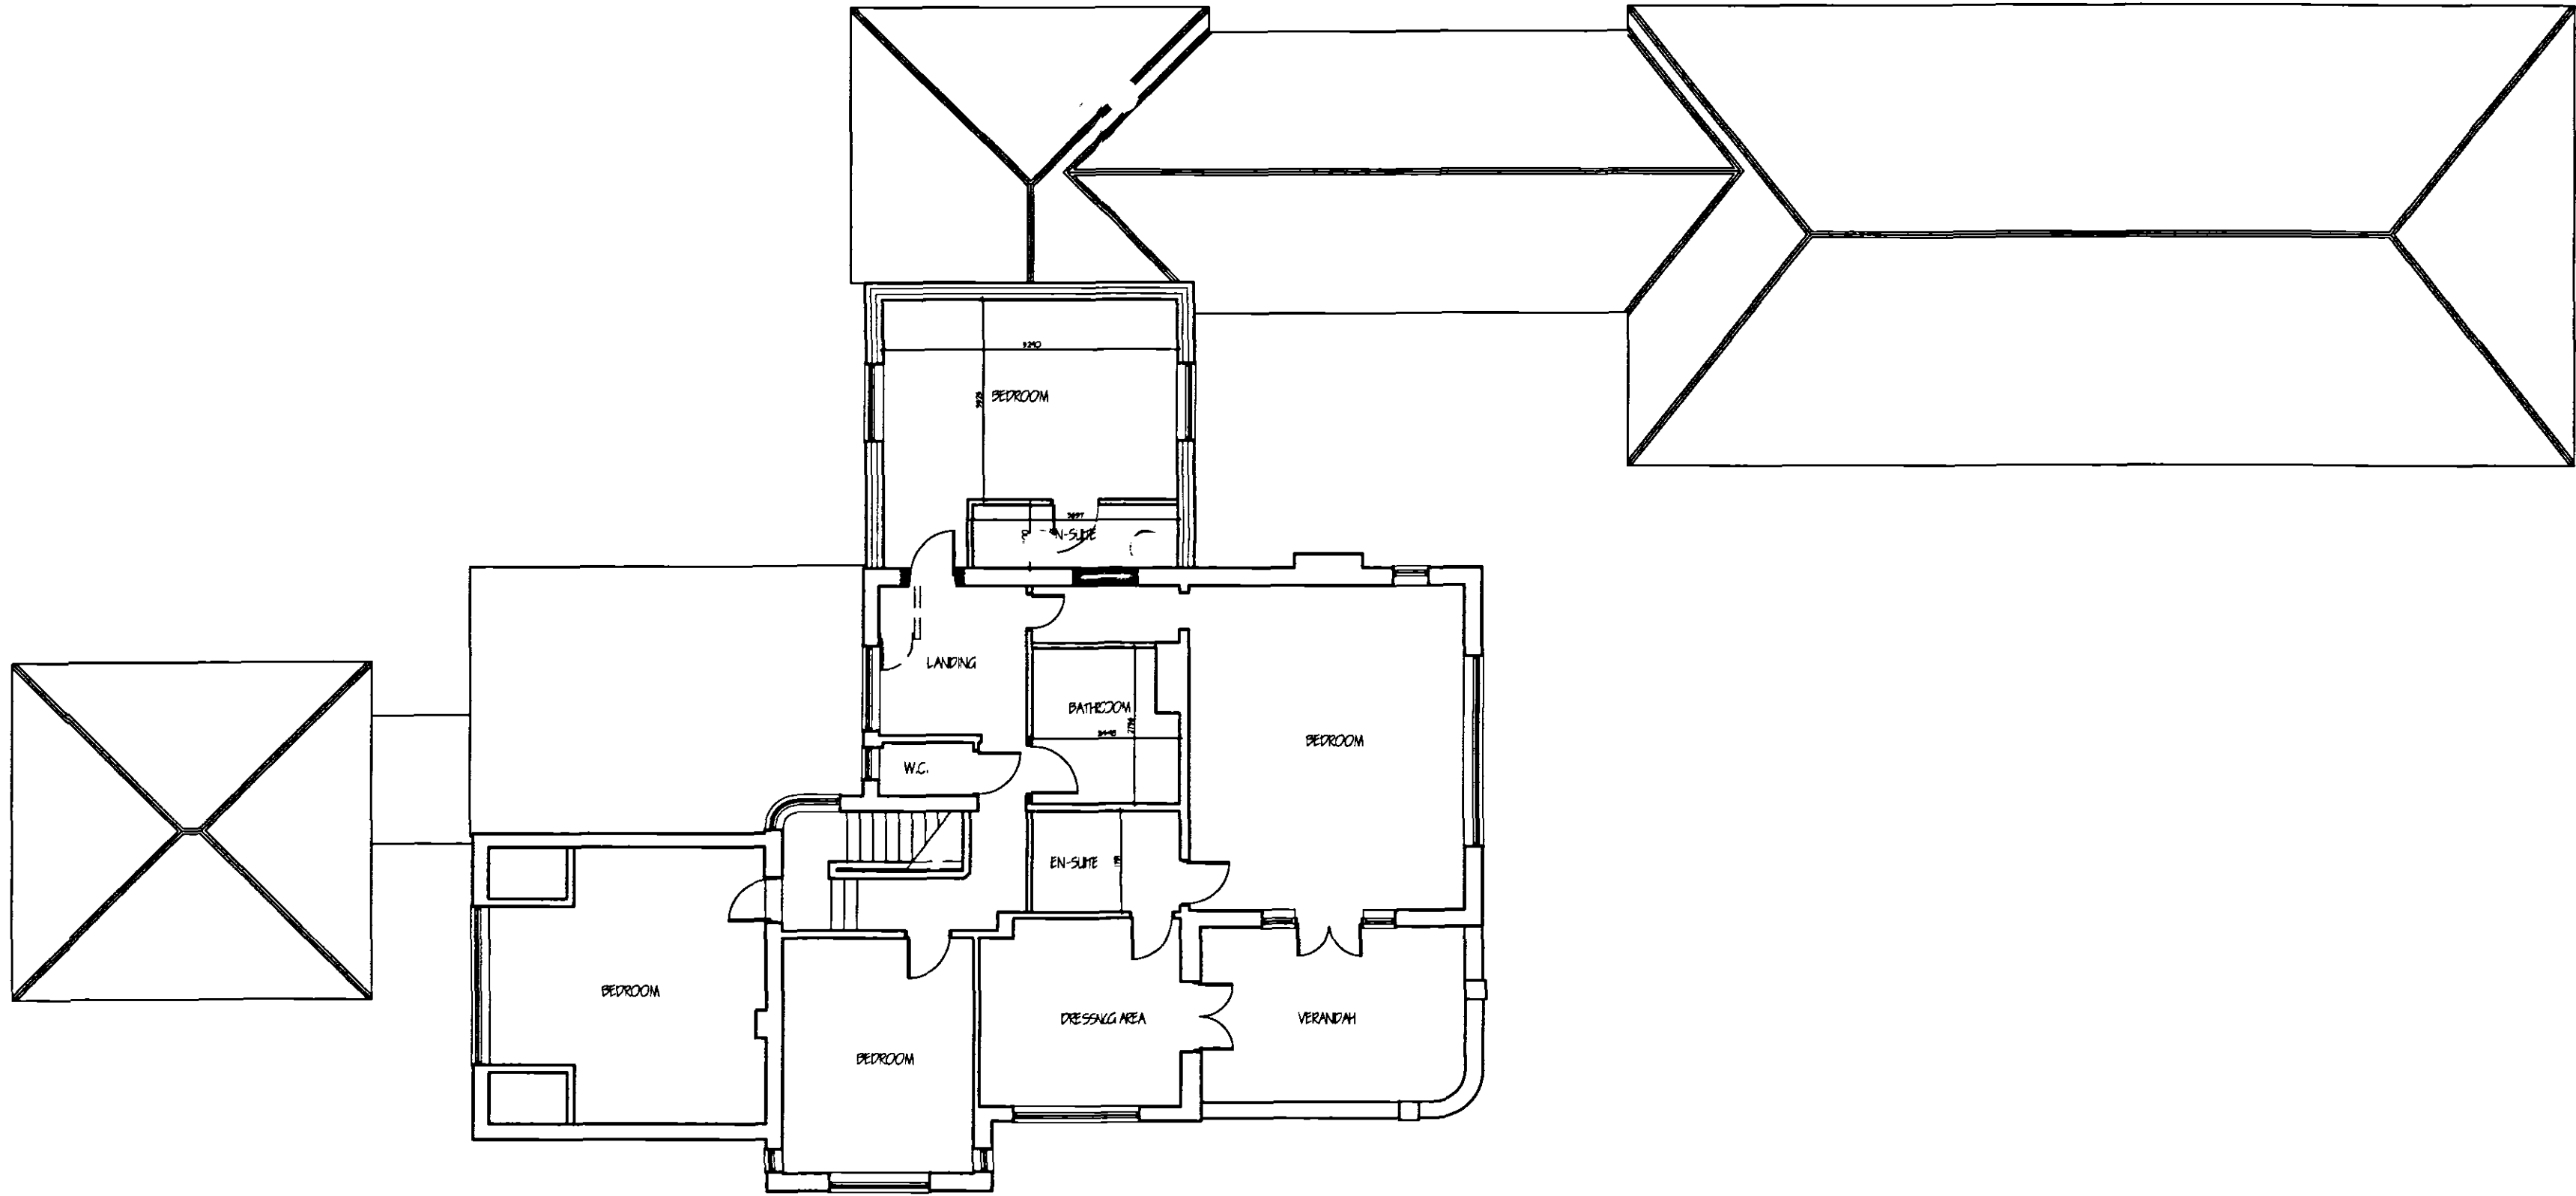


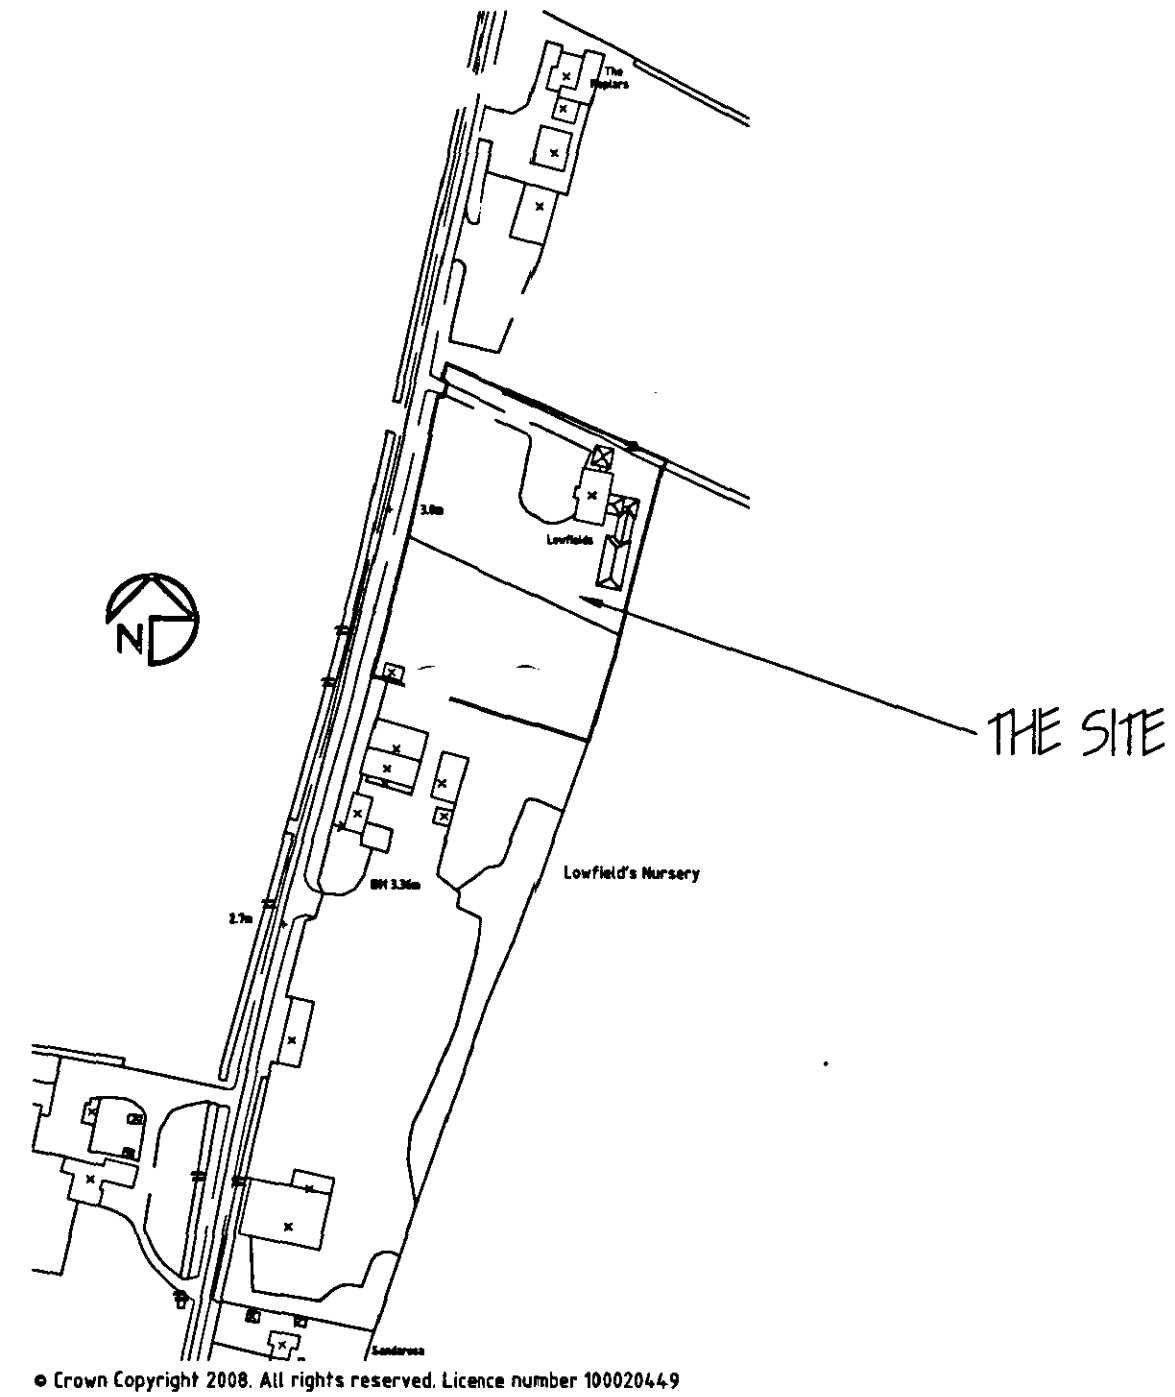

FIRST FLOOR PLAN 1:100

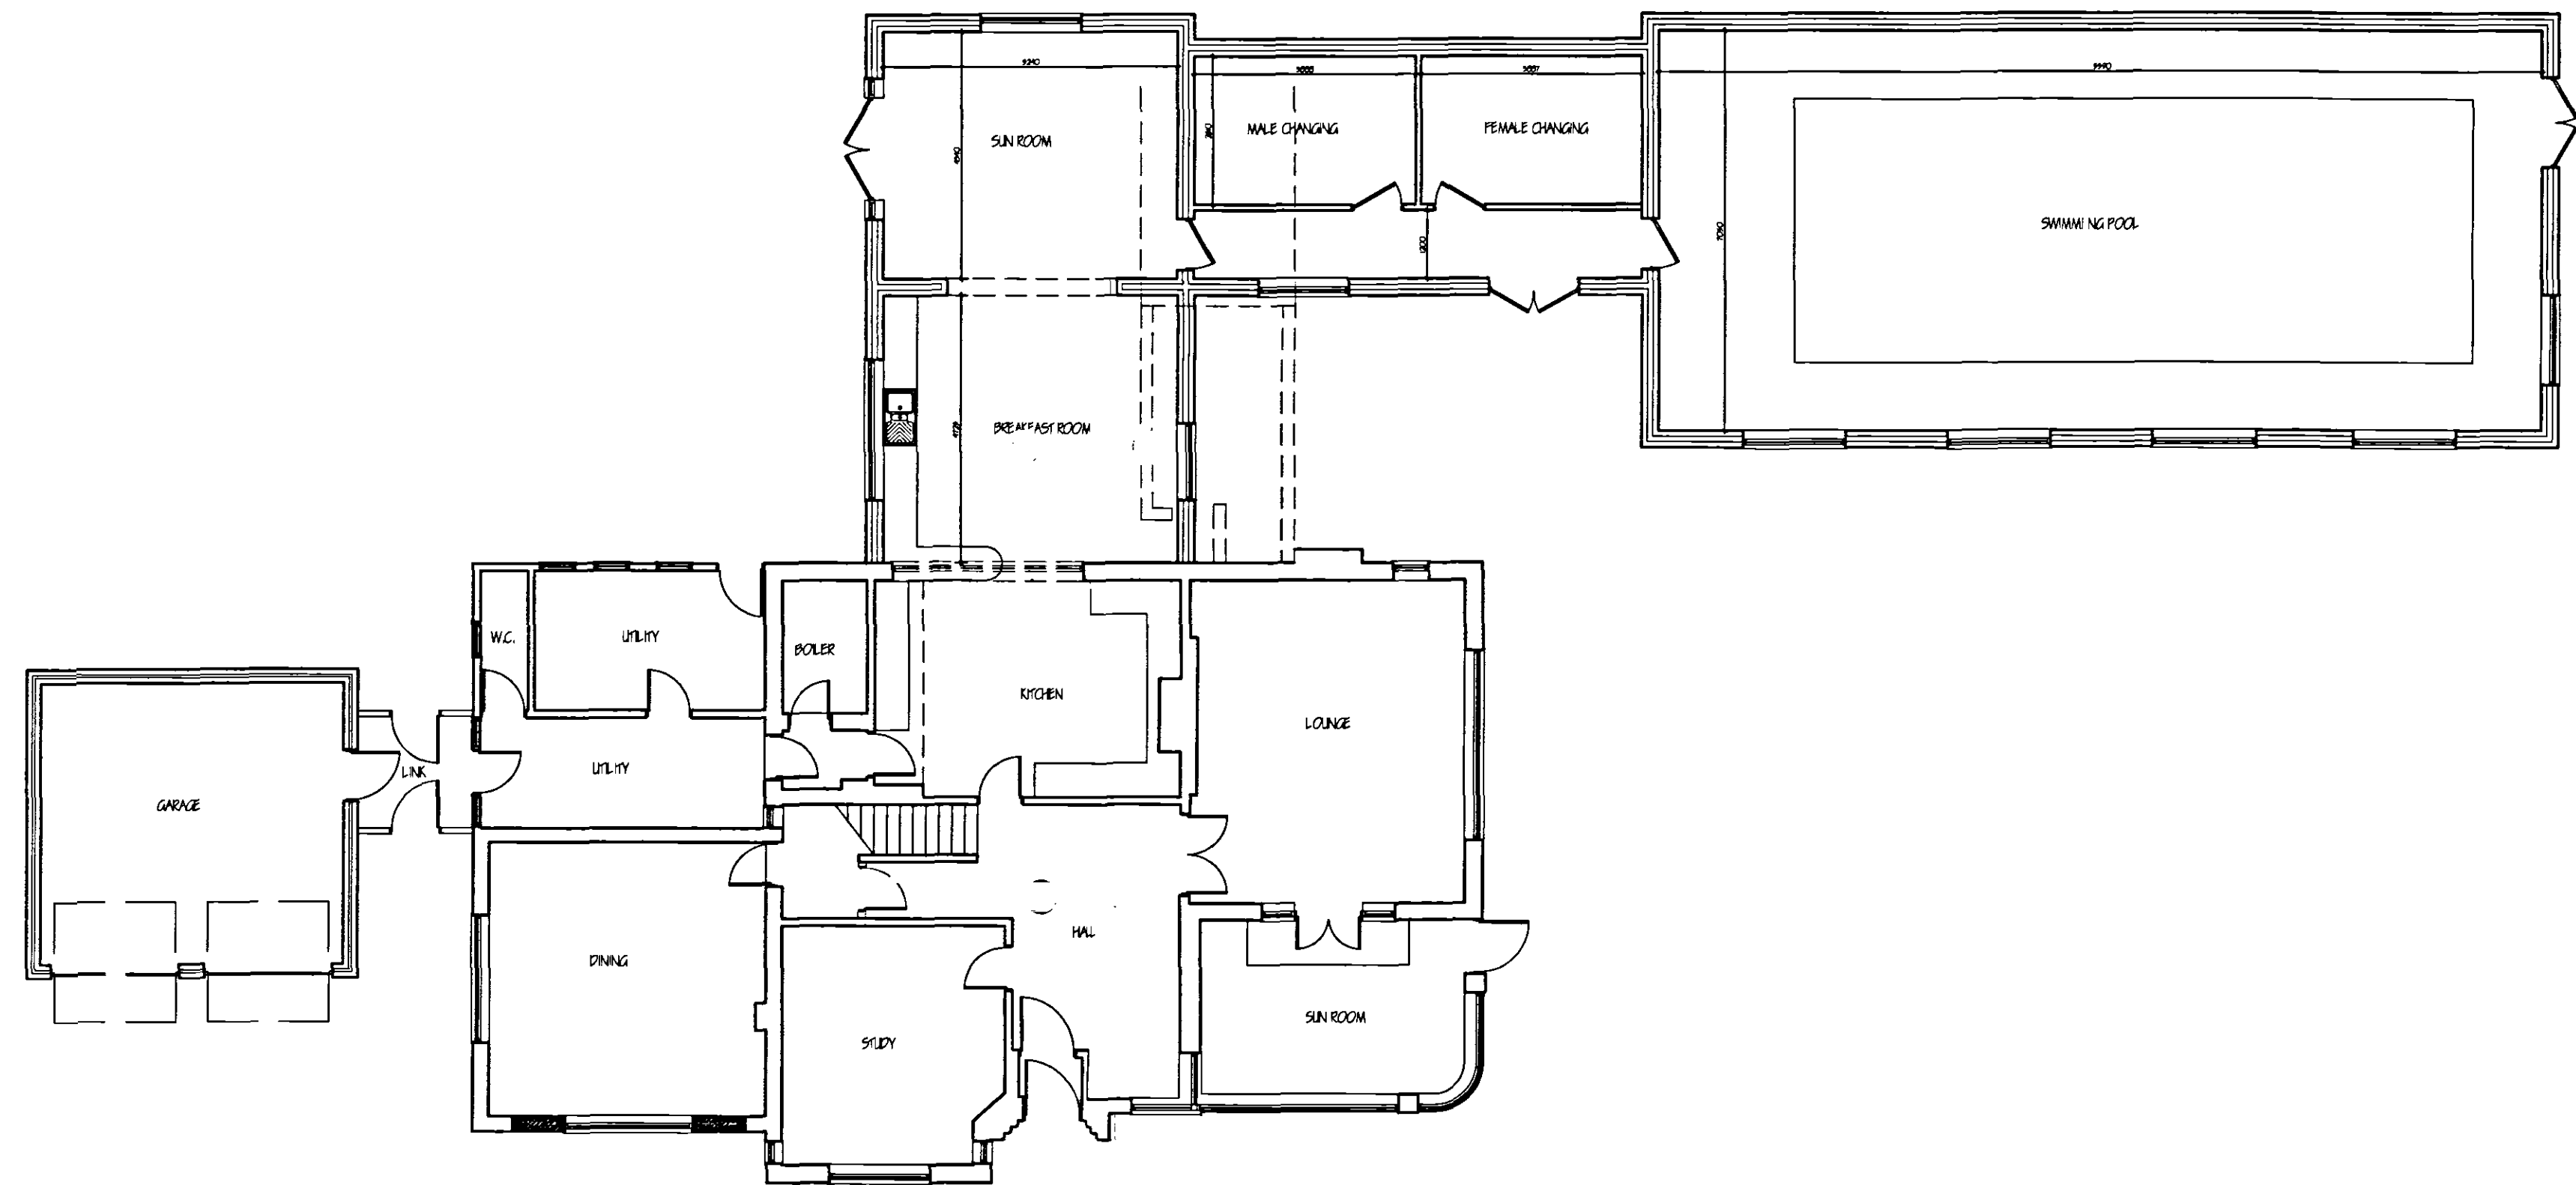

LOCATION PLAN 1:2500

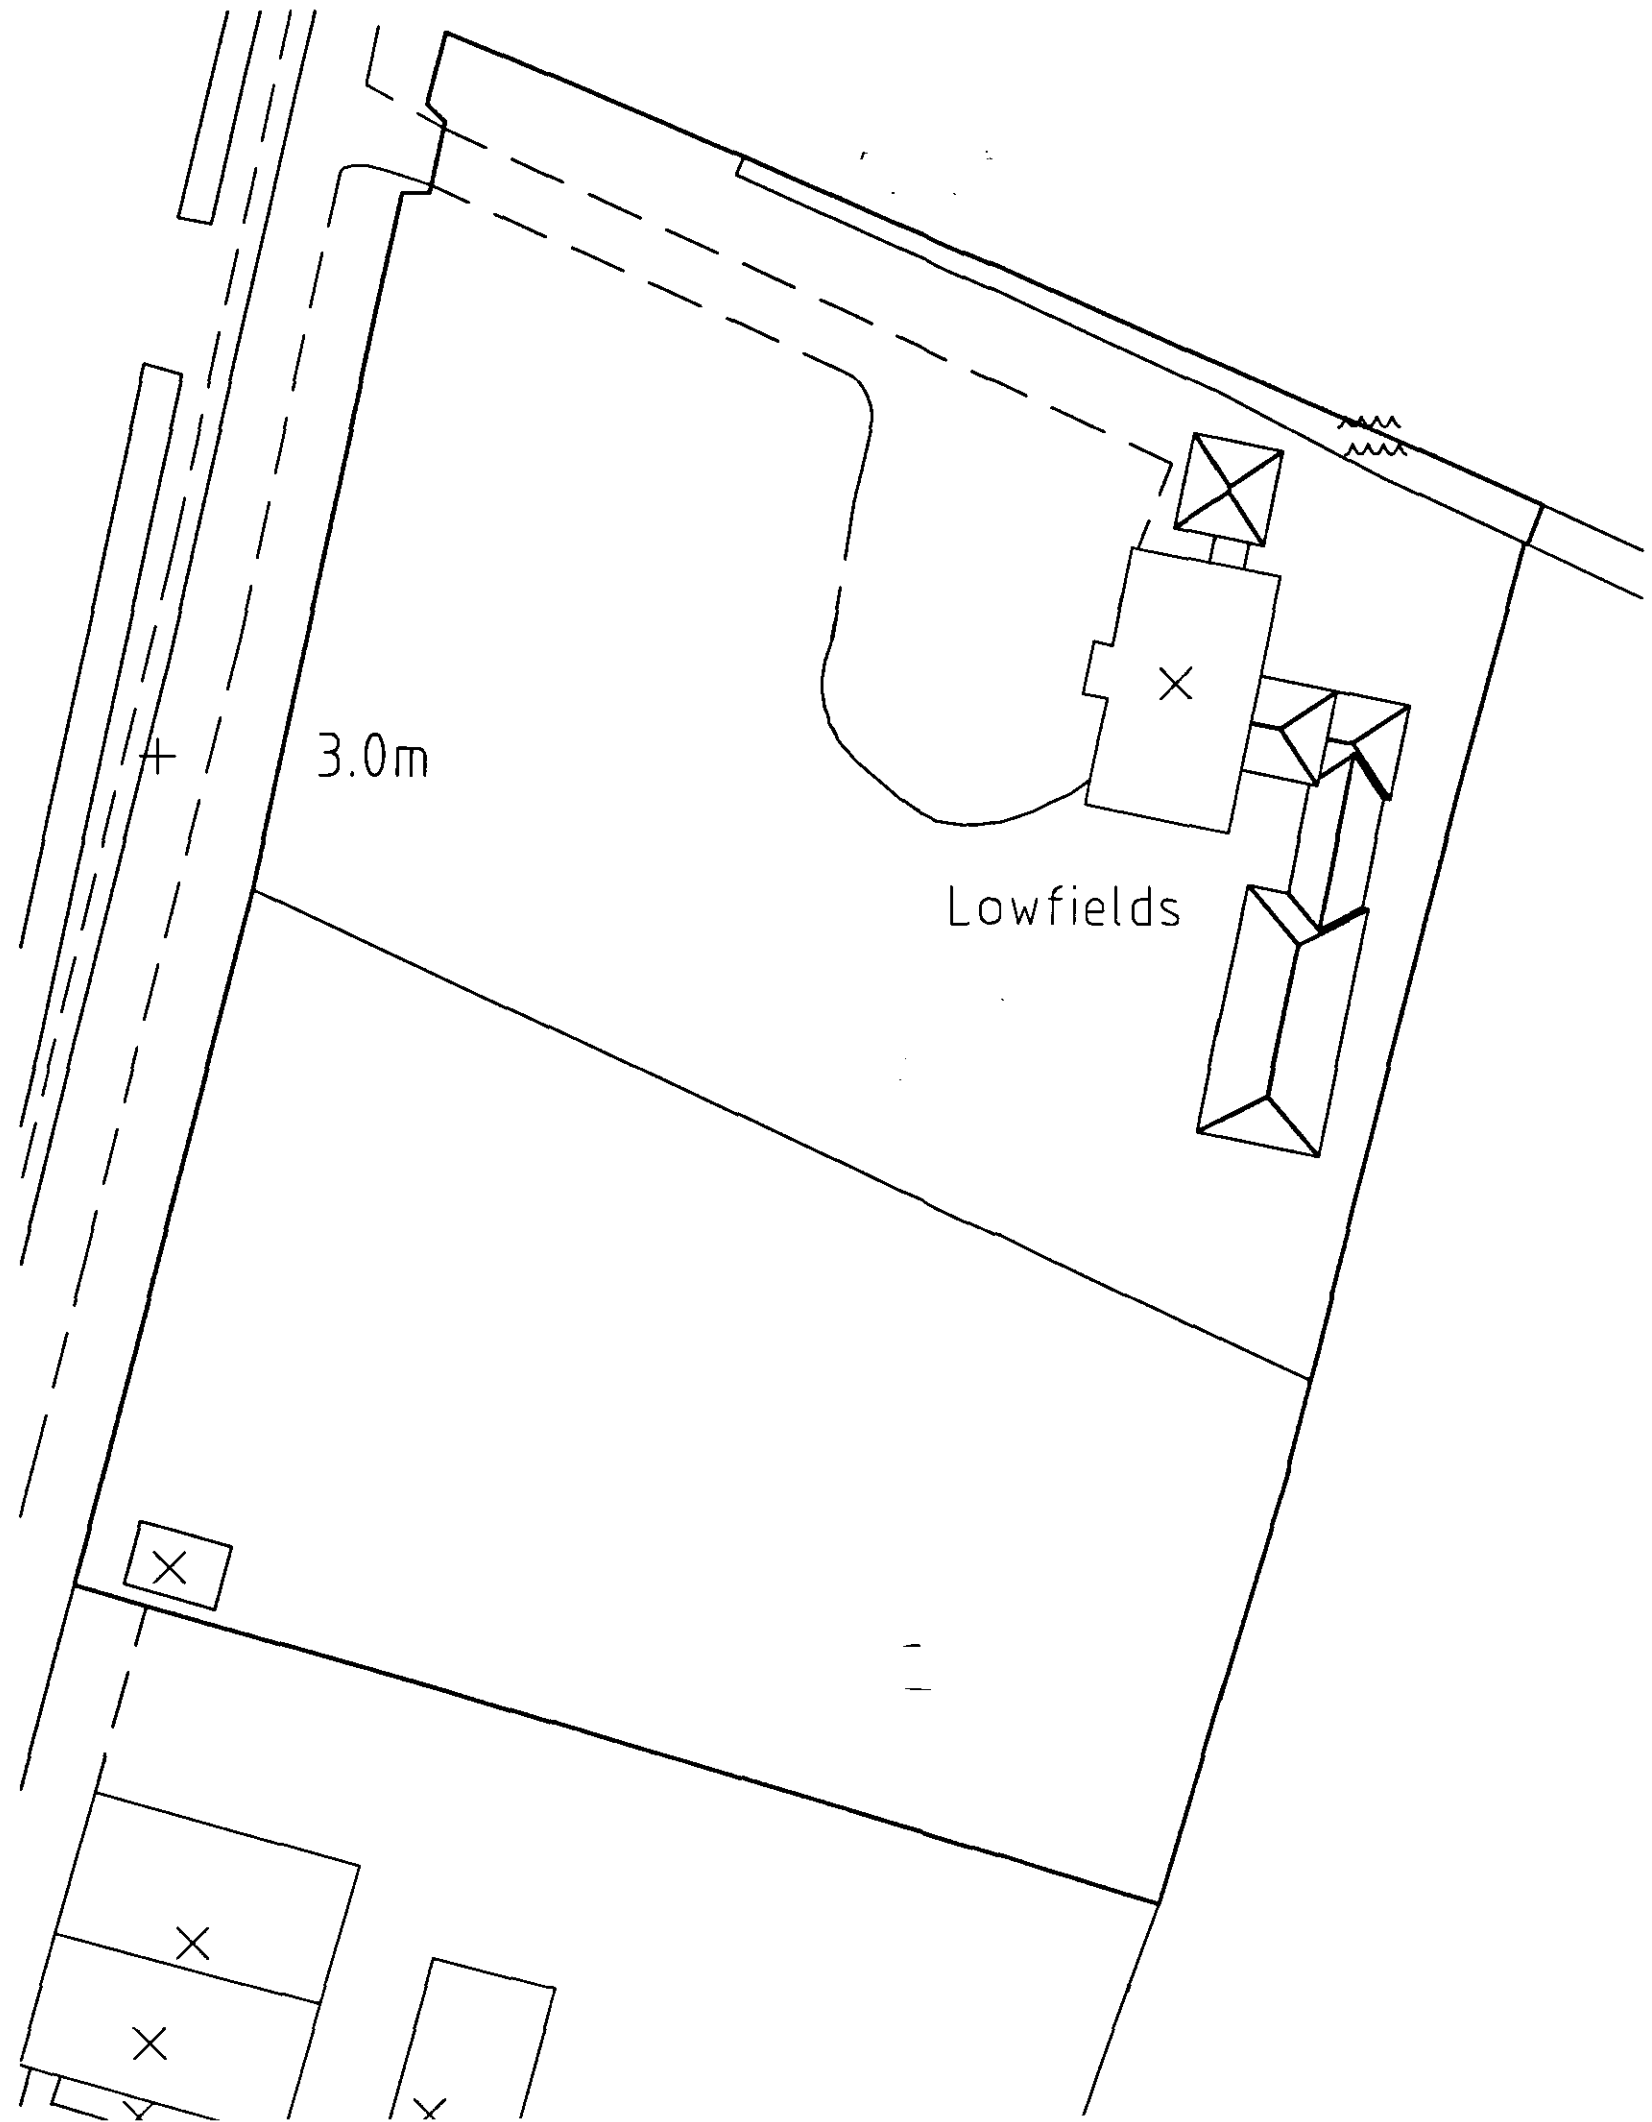

ref.	revision	date

G. R. MERCHANT LTD.
I.ENG AMICE FIWO
**ARCHITECTURAL, STRUCTURAL
AND LAND DRAINAGE
CONSULTANTS**
4 Wrights Mews
12A Park Road, Holbeach,
Spalding, Lincs. PE12 7EE
Tel: 01408 490800
Fax: 01408 425744
E-Mail: gr.merchant@btconnect.com

Project
PROPOSED ALTERATIONS AND EXTENSION
LOWFIELD HOUSE
FULLNEY LANE
SPALDING, Lincs.

Client
MR & MRS R WELLS

Drawing
PROPOSED FLOOR PLANS
LOCATION PLAN
BLOCK PLAN

Job Ref.
1840/08

Drawing No.
02

Date
JULY 2008

Drawn
SLB

Scales
AS NOTED

DO NOT SCALE FROM THIS DRAWING
This drawing is copyright and may not be altered, copied, reproduced or used for any other purpose other than that for which it is issued. The General Contractor is to check all dimensions on site and report any discrepancies to the Architect. All details shown on this drawing including foundations are based upon typical site conditions related to the area. No responsibility can be accepted for abnormal conditions which may be discovered during construction unless reported to the Architect so that design amendments may be considered. Site and survey are recommended in respect of foundations. No liability specific site conditions before foundation work is undertaken. This drawing is limited to the amount of information contained and does not purport to contain a full specification of the works. It is issued for the purpose of obtaining Planning / Building Regulations approval. This drawing shall not be used as a contract document alone. The works will not be supervised or inspected on site by G R Merchant or any representative thereof. It is the client's and their appointed agents responsibility to control workmanship, substitution of materials, adherence to specification, relations to contract etc. All materials and workmanship shall conform to appropriate British standard specifications or BS4486 or European code equivalent. The Employer / Client shall ensure that the selected contractor is competent with and adopts all measures necessary to achieve compliance with Health and Safety legislation for Building sites and Work places. The Employer / Client is advised that should the works need to comply with the Construction Design and Management Regulations an independent Planning Supervisor will be required. The works shall comprise of all that is shown on the drawing and details. Works that may not specifically be shown but may be reasonably inferred as necessary to carry out the works shall be deemed to be included. It is the plot / land owners responsibility to be aware of the