



GENERAL CONDITIONS
 The notes shown are mainly to cover the requirements of Building Regulations and should not be treated as full specification.
 All materials not specified to be of a standard suitable for the work proposed and be fit for purpose. All work to be in accordance with good building practice and all necessary BS codes for Workmanship on Building Sites.

REVISED PLAN

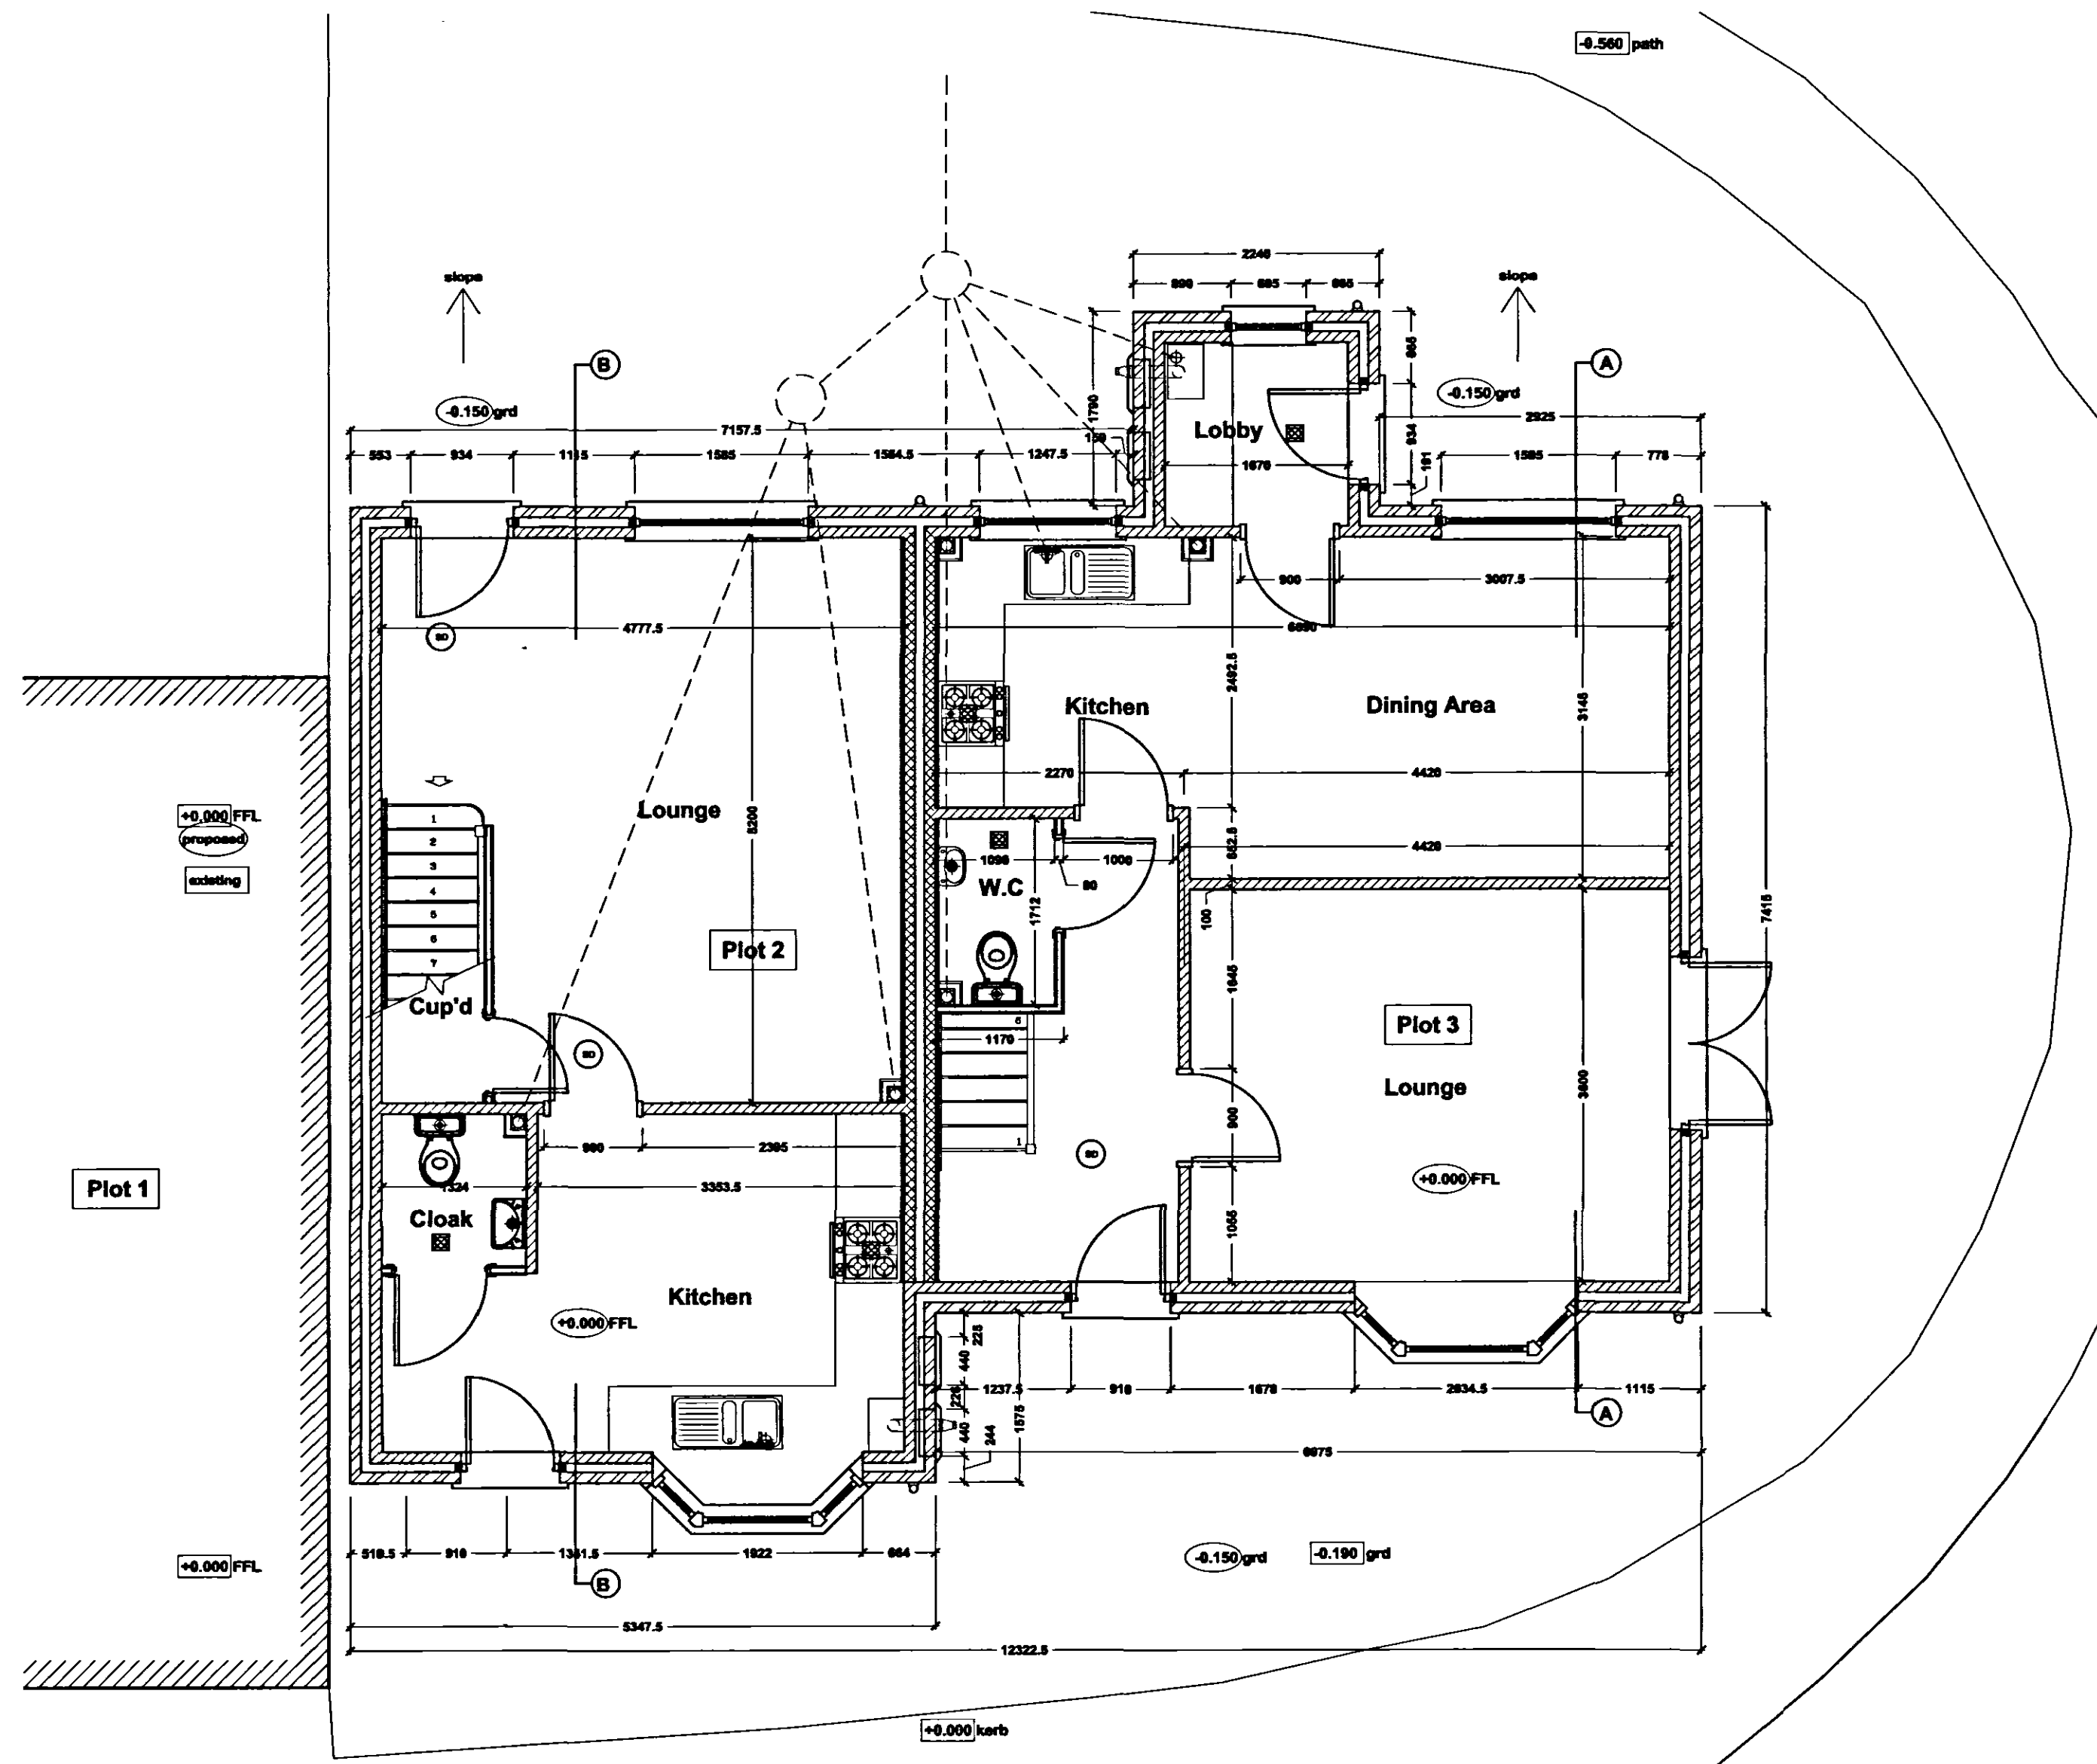

Ground Floor Plan
 Scale 1:50

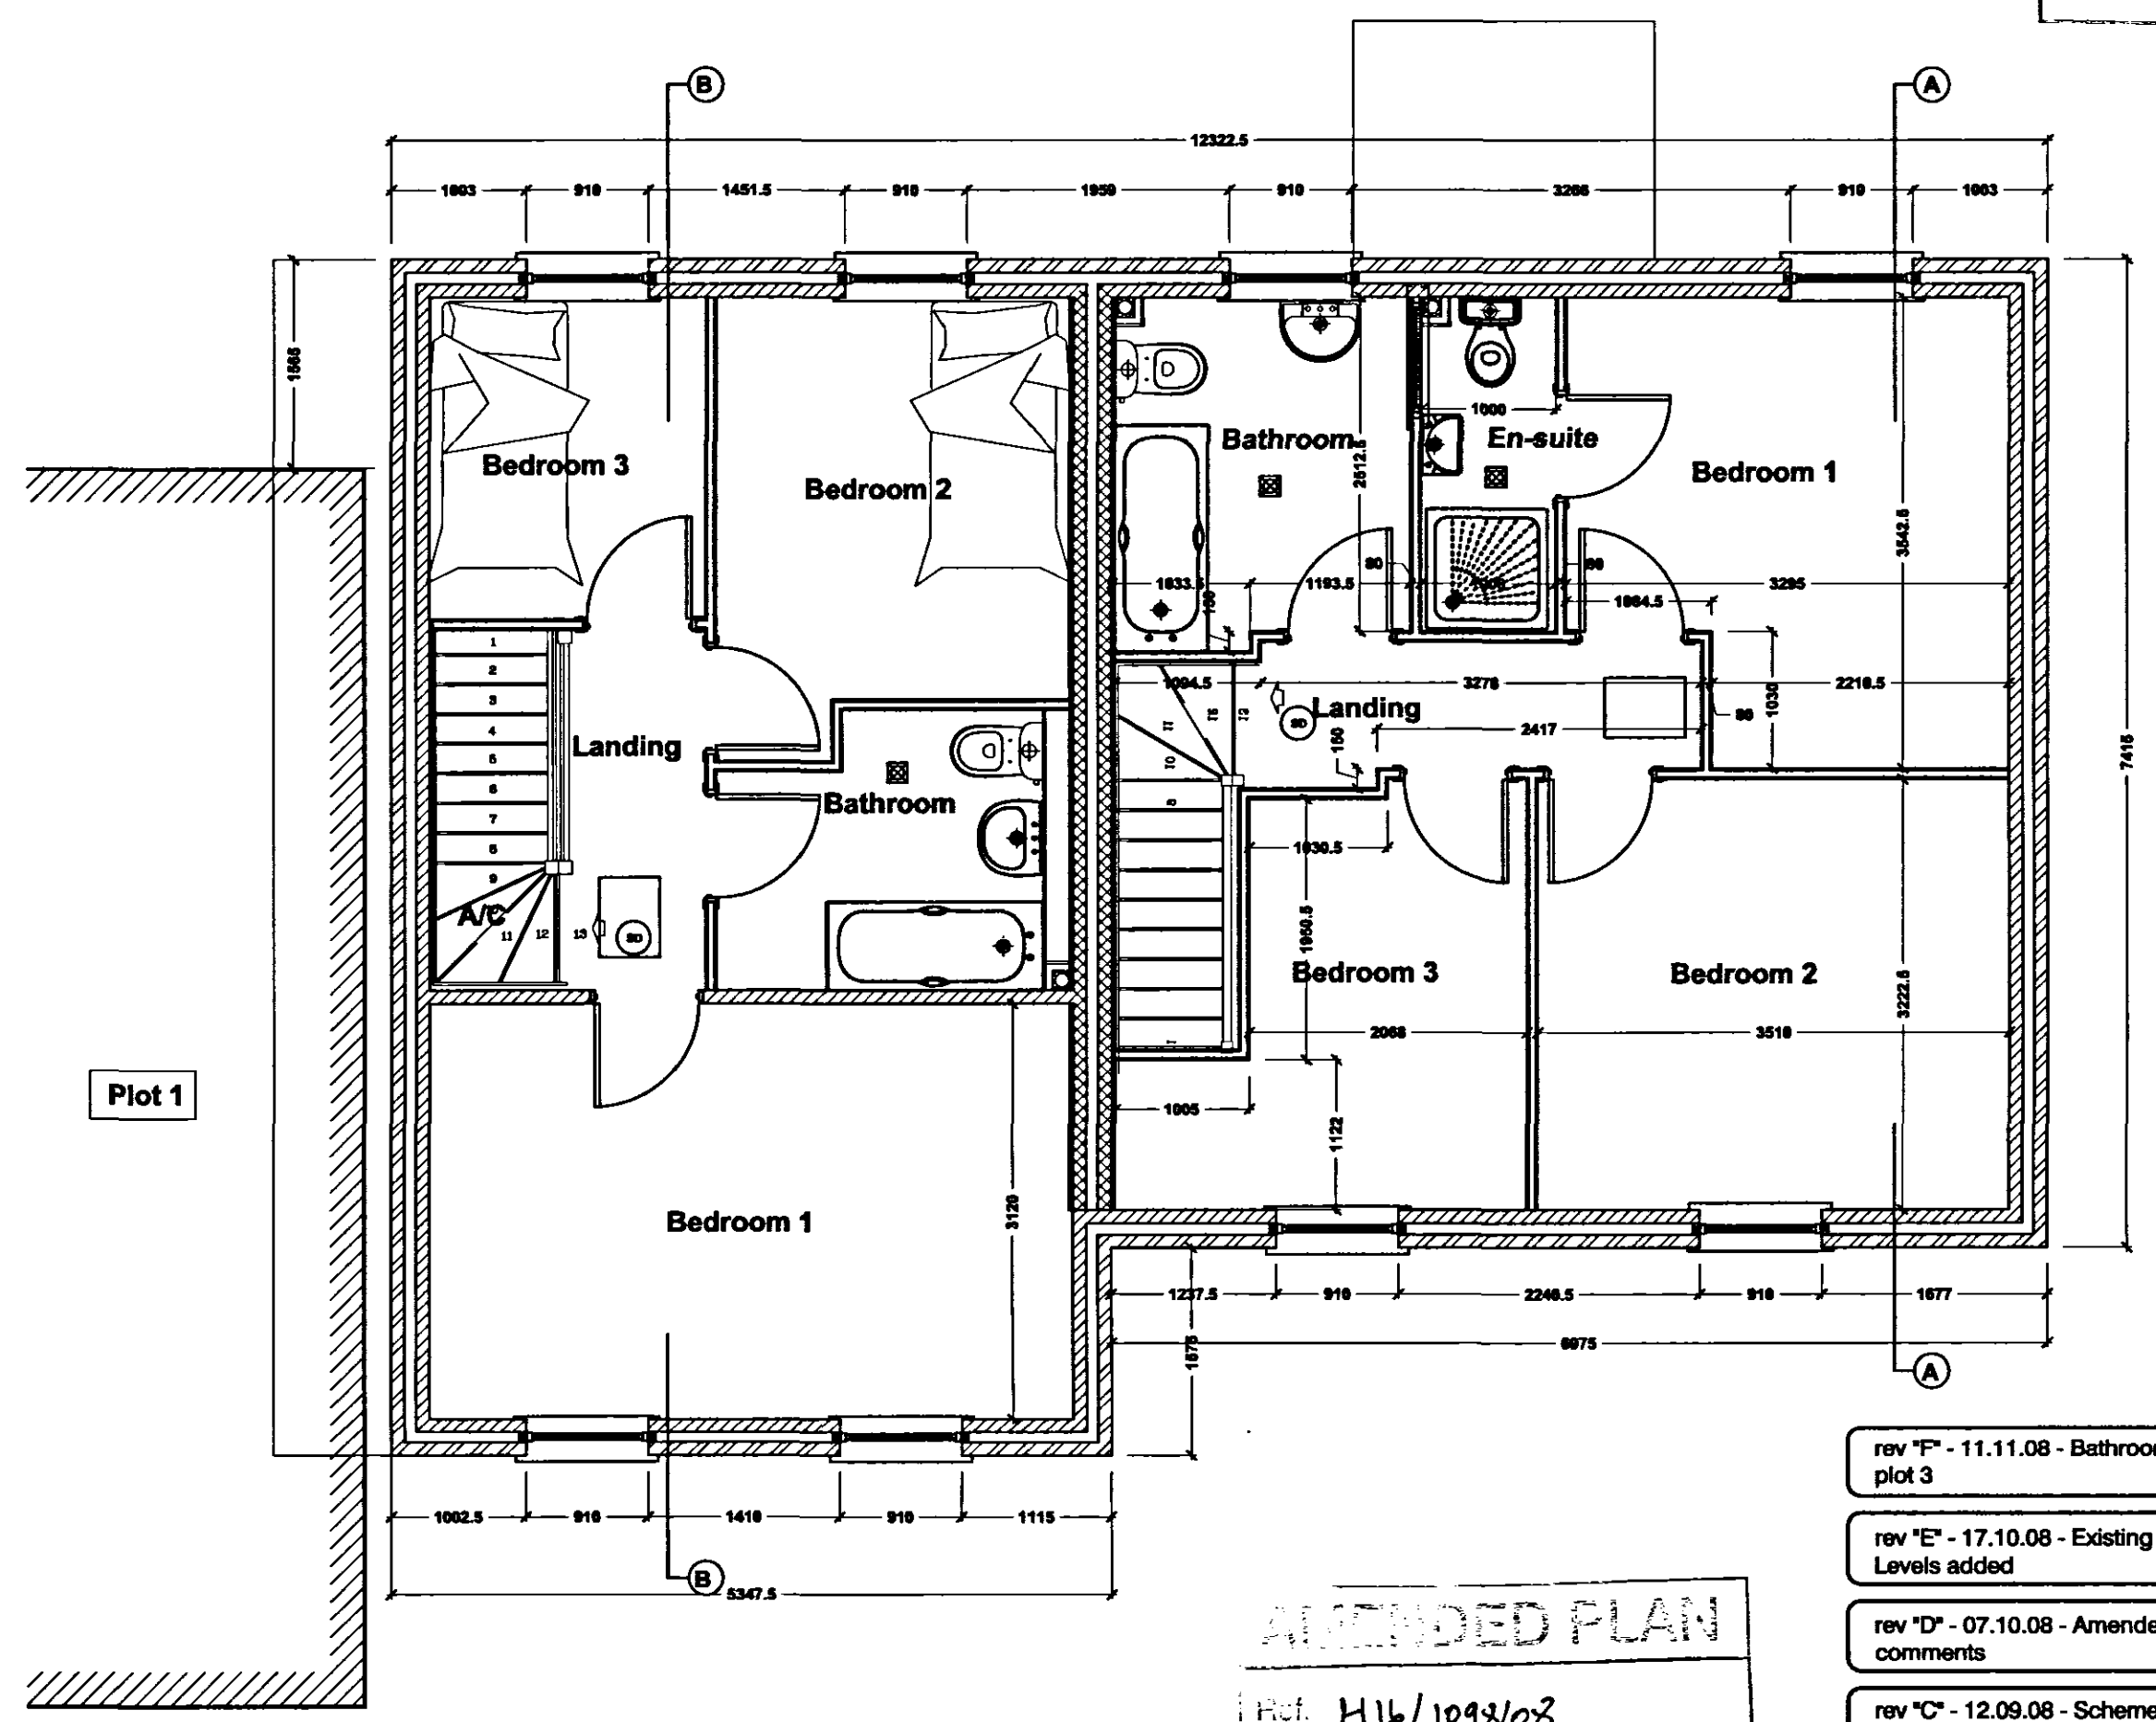

First Floor Plan
 Scale 1:50

REVISED PLAN
 Ref: H14/1093/08

Planning & Environment
 1 NOV 2008
 Ref:

- rev "F" - 11.11.08 - Bathroom window added to plot 3
- rev "E" - 17.10.08 - Existing and Proposed Site Levels added
- rev "D" - 07.10.08 - Amended to suit Clients comments
- rev "C" - 12.09.08 - Scheme amended to a pair of Semi-detached Dwellings
- rev "B" - 22.07.08 - Bedroom 1 door to Plot 3 amended
- rev "A" - 18.07.08 - Amended to suit the clients comments

Client:
Kirk Homes Ltd
 73 Broadgate
 Weston
 Spalding
 PE12 6HY

Site:
Residential Development at Commercial Rd, Spalding

Drawing Title
Plans and Elevations


remway
 Design Ltd
 2nd Floor - 5B Sheepmarket
 Spalding
 PE11 1BH
 Tel : 01775 768 921
 e-mail: enquiries@remwaydesign.co.uk

Jul 08 Scale: As Noted

1630 - 01 "F"



Front Elevation
 Scale 1:100

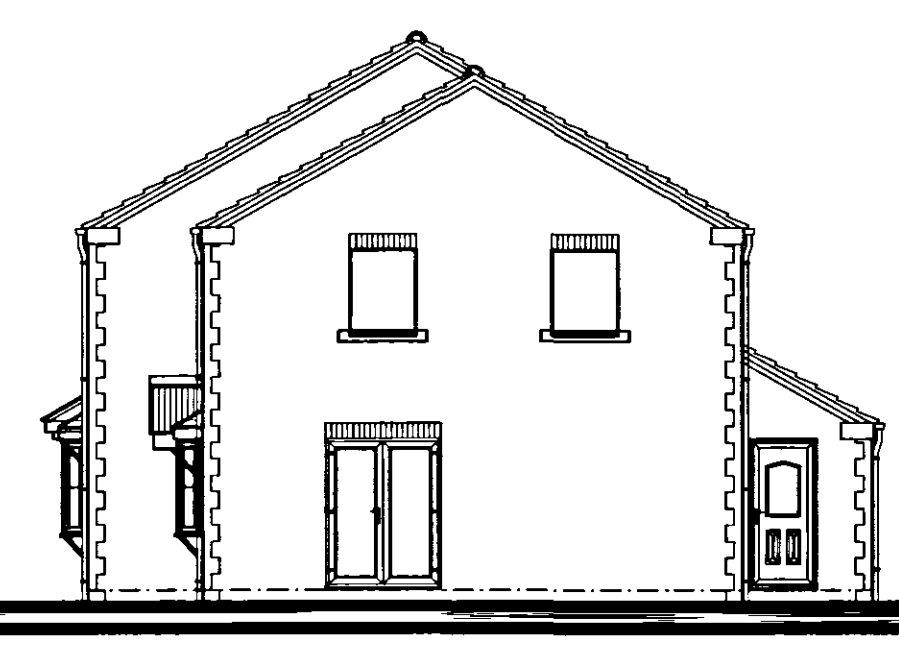

Side Elevation
 Scale 1:100



Rear Elevation
 Scale 1:100