


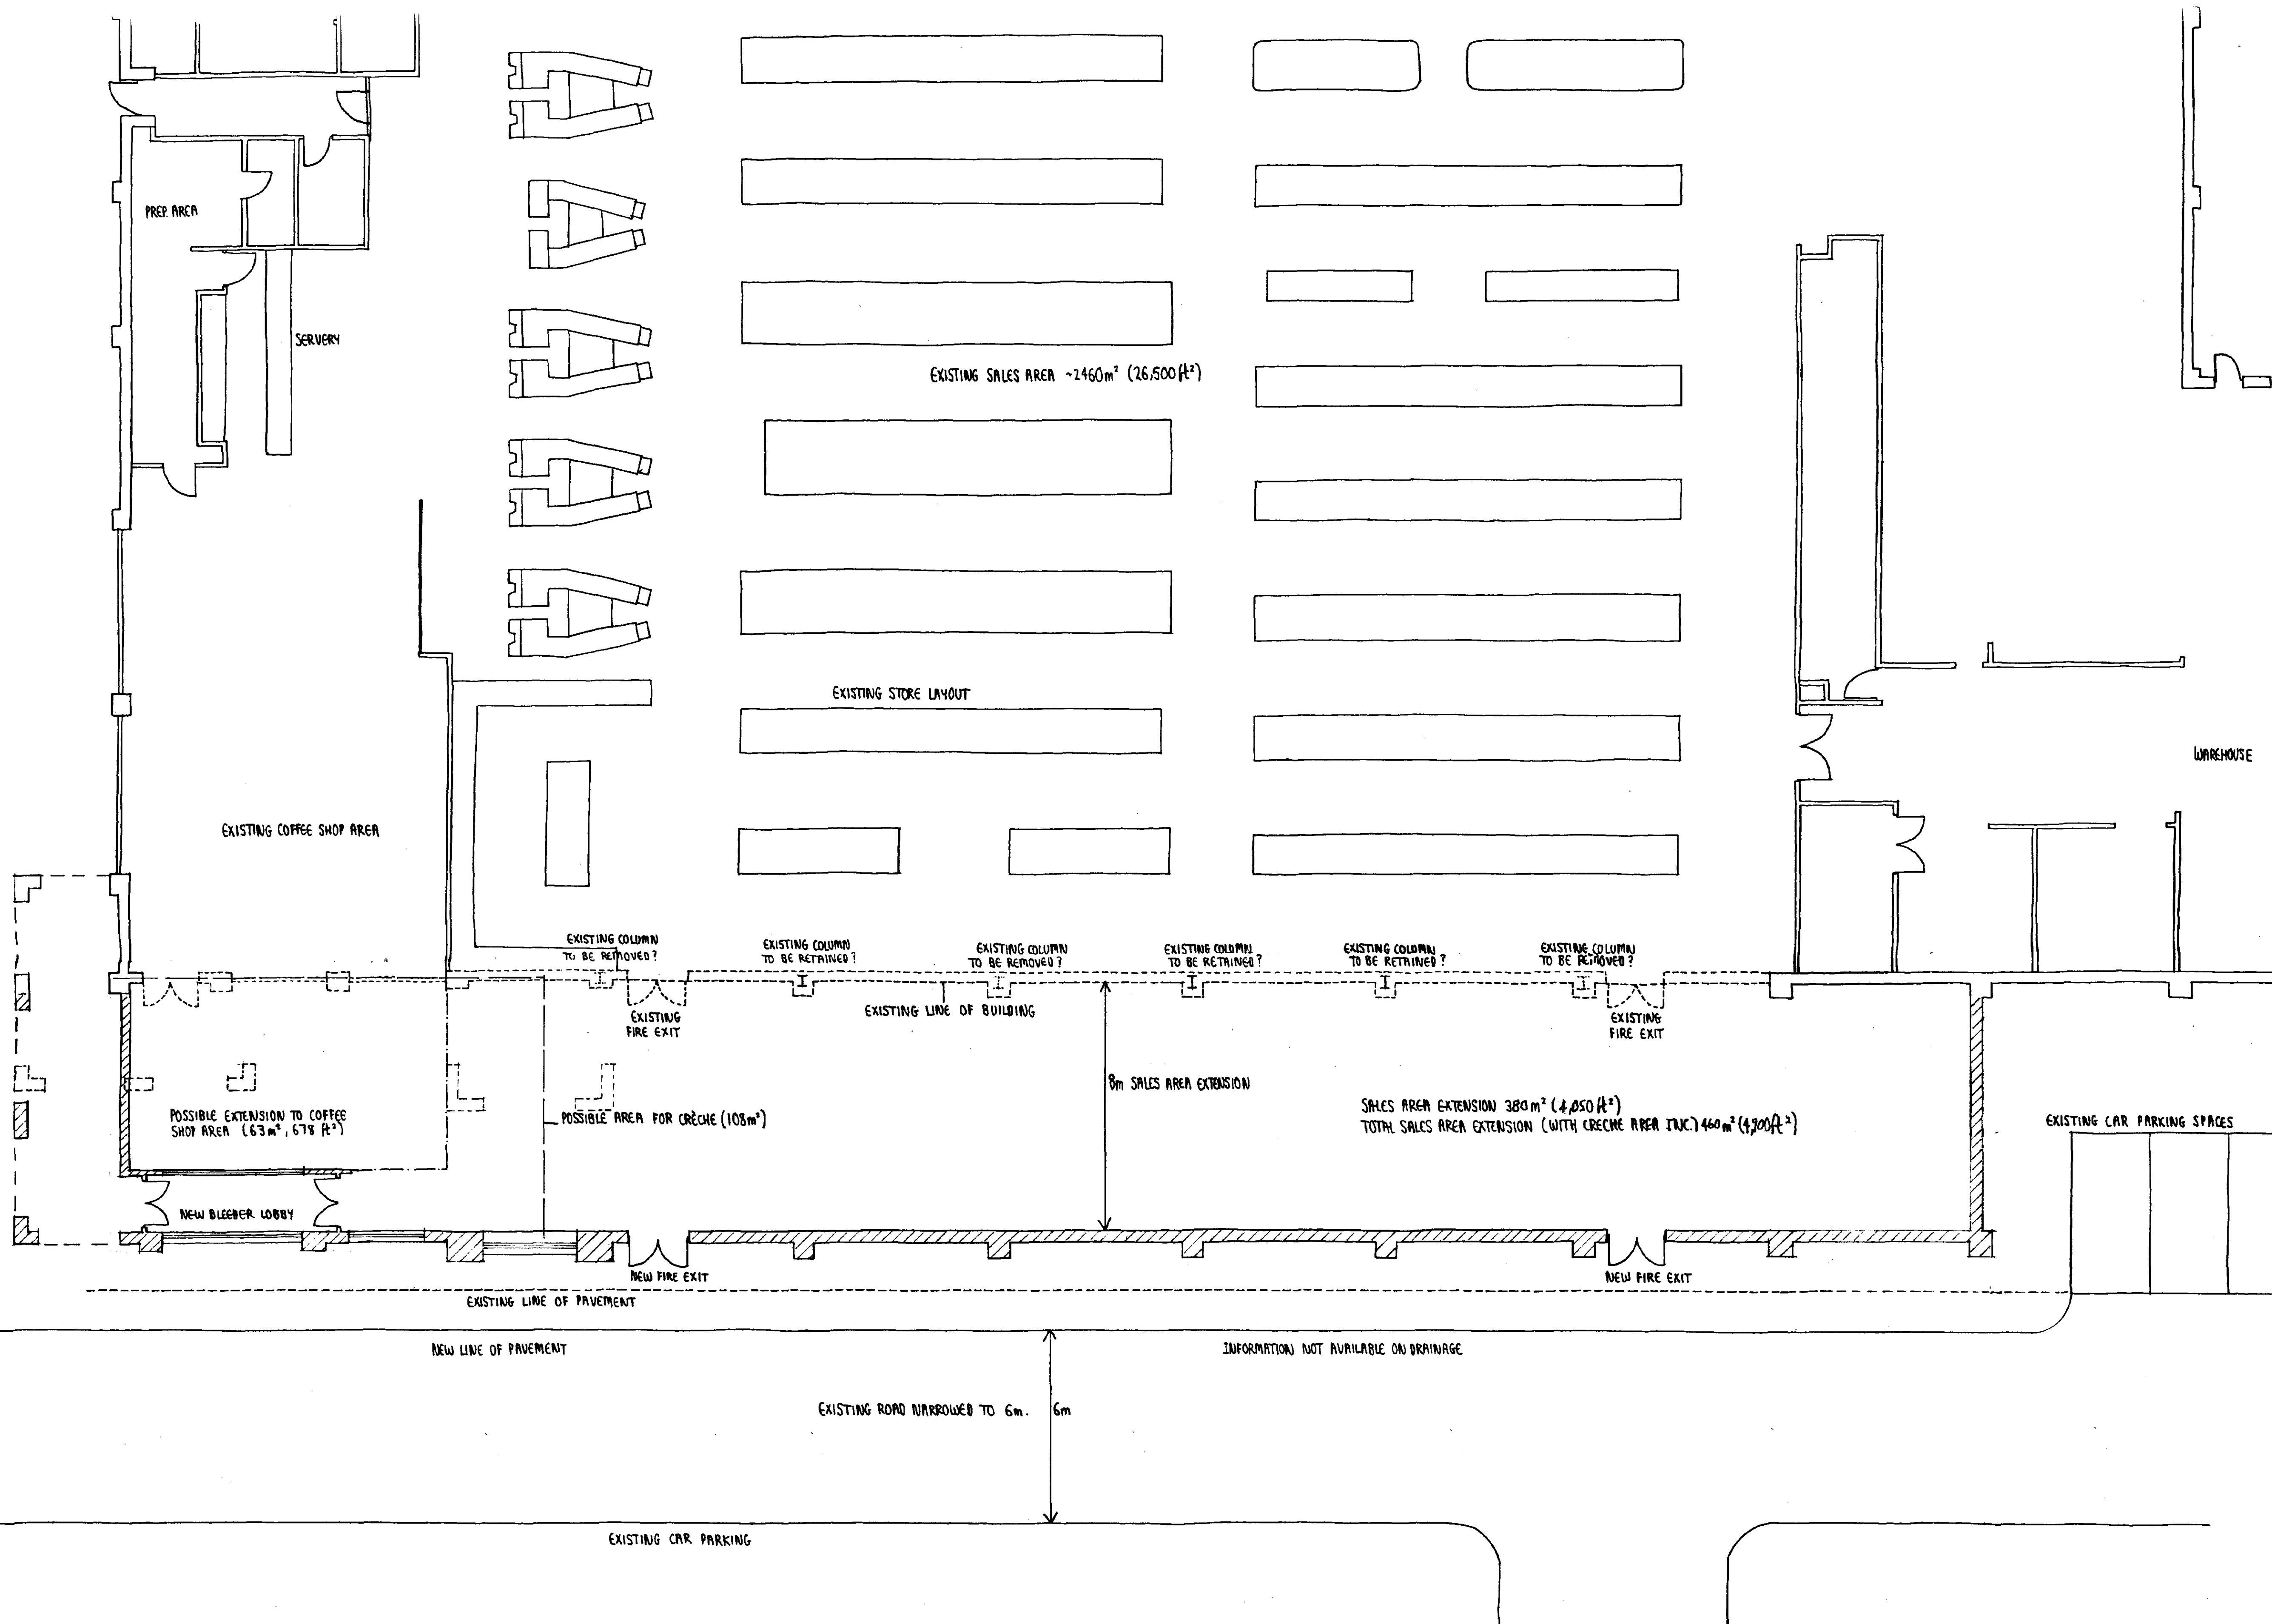

Contractor to check dimensions and notify any discrepancies or errors to the company immediately.
REV A - UPDATED IN ACCORDANCE WITH EXTERNAL ELEVATIONS.
17/10/99.

Project
THE HOLLAND MARKETS SPALDING

Client
SAFeway STORES PLC

Title
17/10/99
10/09/98
PART STORE LAYOUT PLAN (NEW AND EXISTING)

Drawn M.G. Checked

Date SEPTEMBER 1998

Dwg no. M7079/L02


Revisions
A


THE HANCOCK WARD COMPANY

Architecture
Interior Design
Town Planning
Engineering
Planning Supervision

7th Floor, Caliborpe House
Hagley Road, Edgbaston
Birmingham B16 8DT
Tel: 0121 455 9234
Fax: 0121 456 2232

© THE HANCOCK WARD COMPANY

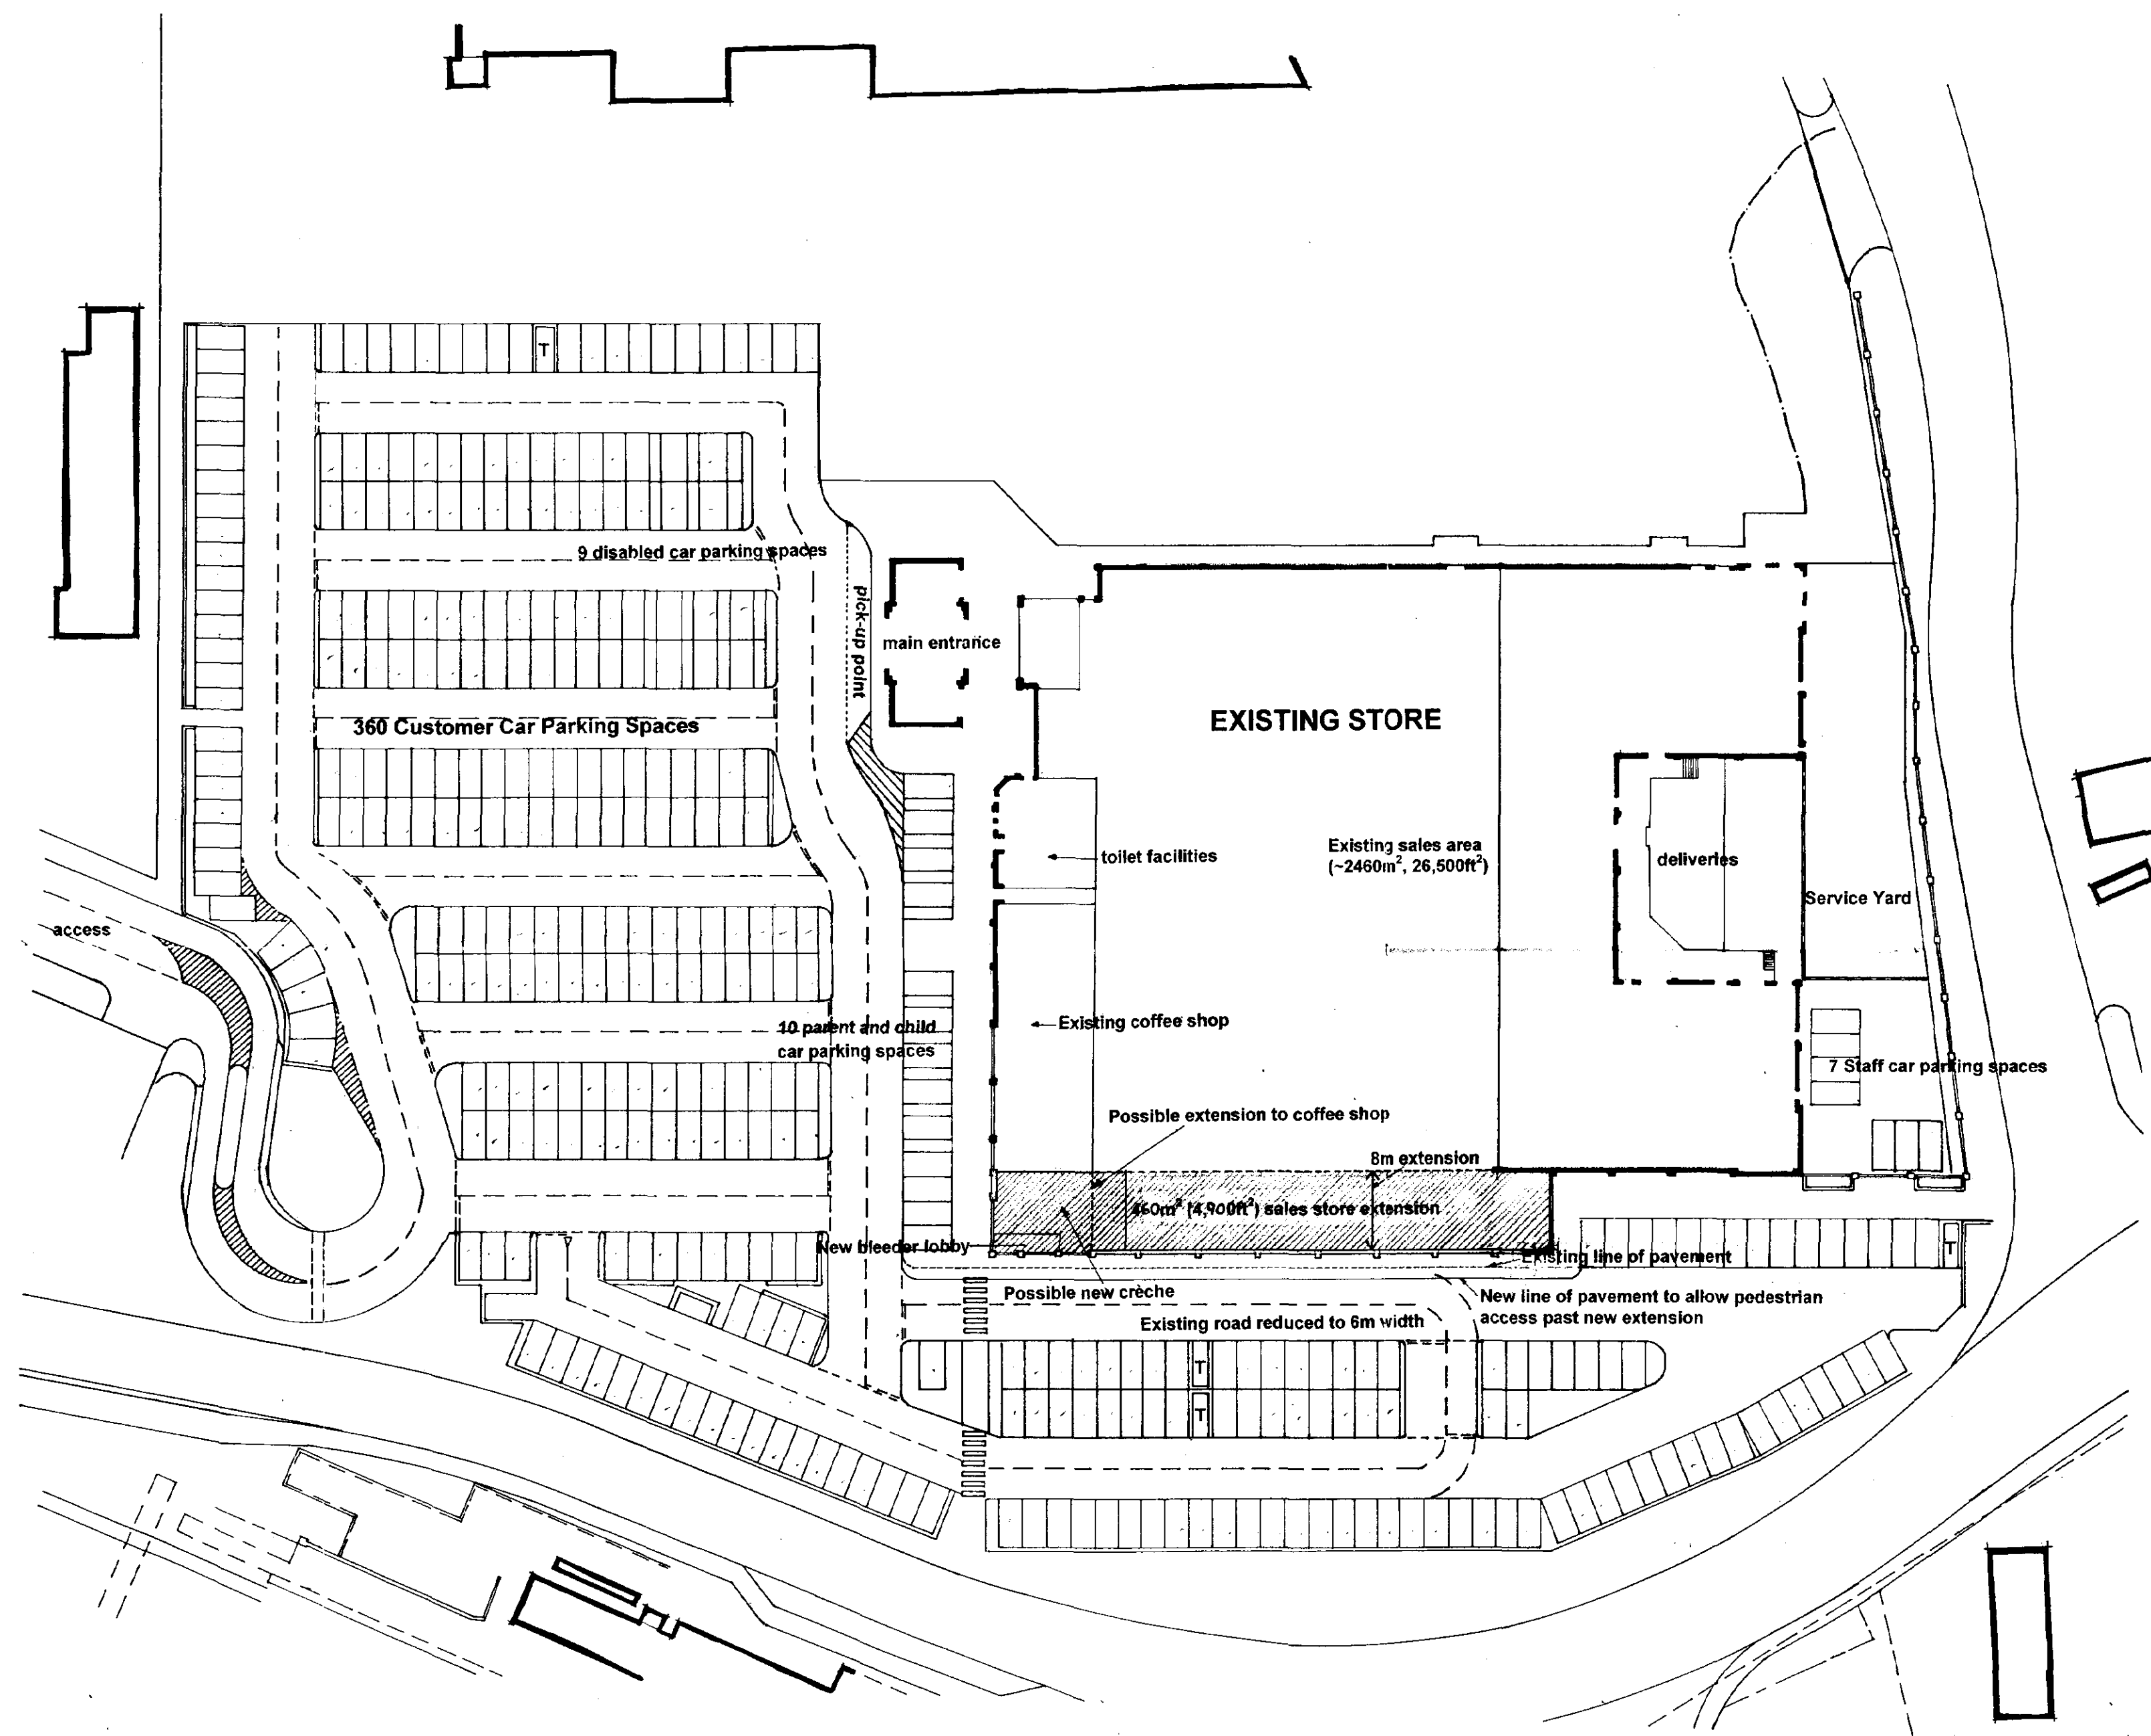

Contractor to check dimensions and notify any discrepancies or errors to the company immediately.
REV.A. - EXTENSION INCREASED BY ONE BAY
17/12/97

Project
THE HOLLAND MARKETS SPALDING

Client
SAFeway STORES PLC

Title
SITE LAYOUT PLAN AND NEW SALES EXTENSION

(1:500 @ A1)

Drawn M.G. Checked

Date SEPTEMBER 1998


Drg no. M7079 L01

Revisions
A


THE HANCOCK WARD COMPANY
Architecture
Interior Design
Town Planning
Engineering
Planning Supervision
7th Floor, Colthorpe House
Hagley Road, Edgbaston
Birmingham B16 6QY
Tel: 0121 455 9234
Fax: 0121 456 2232

© THE HANCOCK WARD COMPANY


M7079-~~203~~ L04

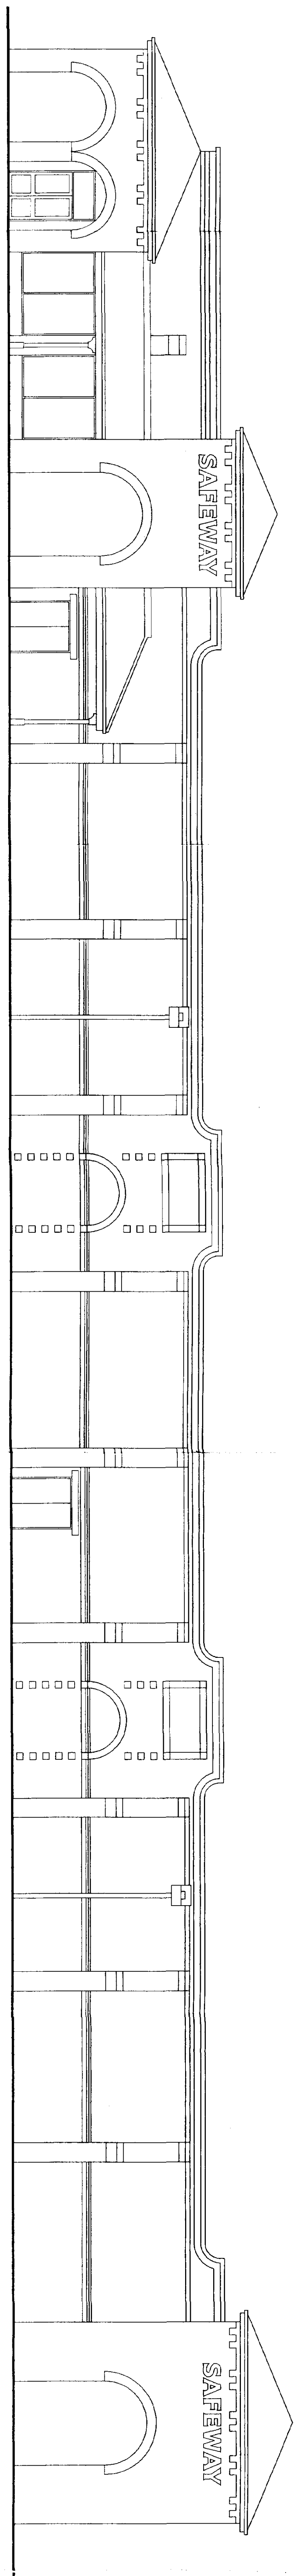


EXISTING SIDE ELEVATION

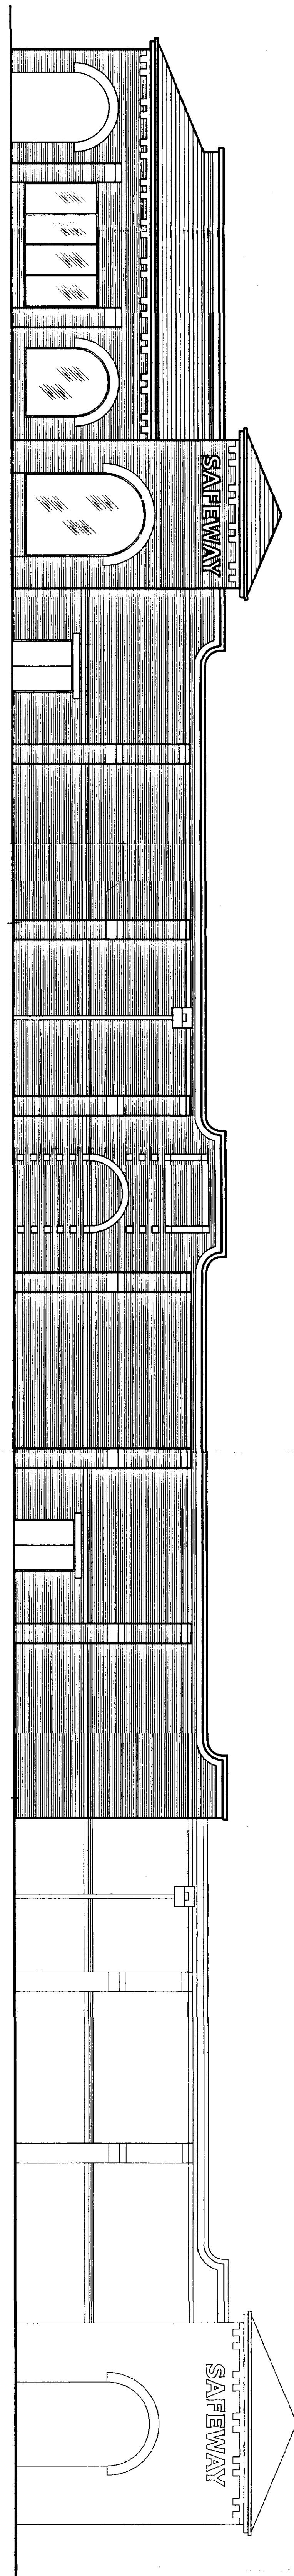


PROPOSED SIDE ELEVATION

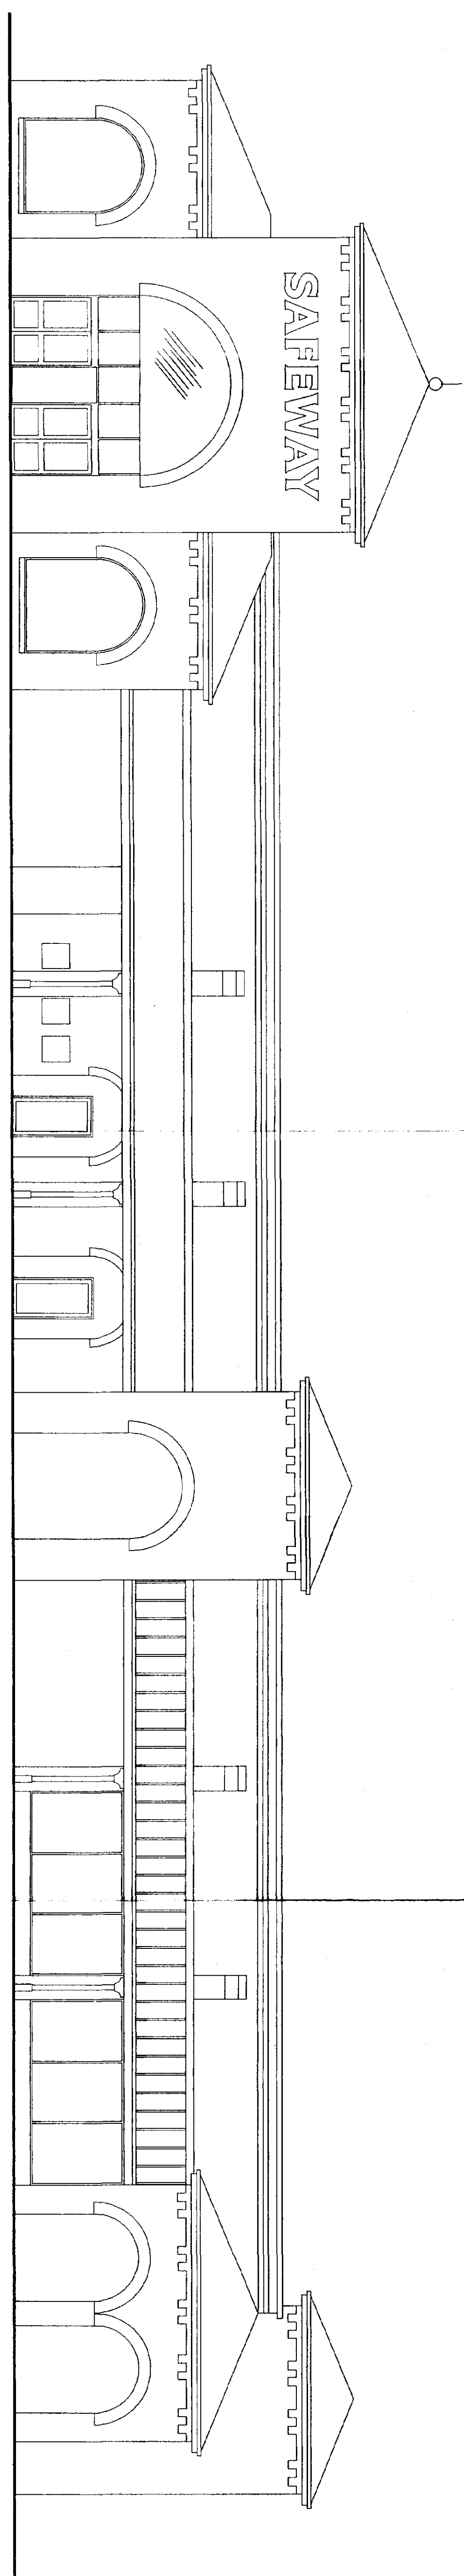

EXISTING FRONT ELEVATION

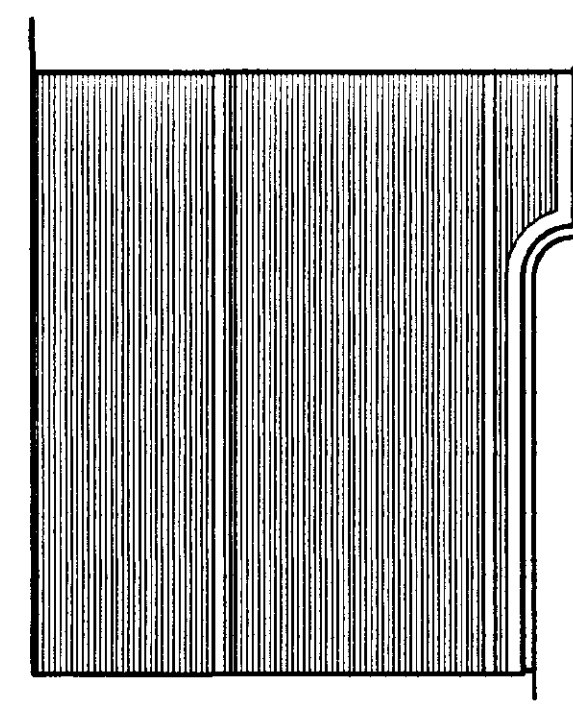

PROPOSED EXTENSION
RETURN ELEVATION

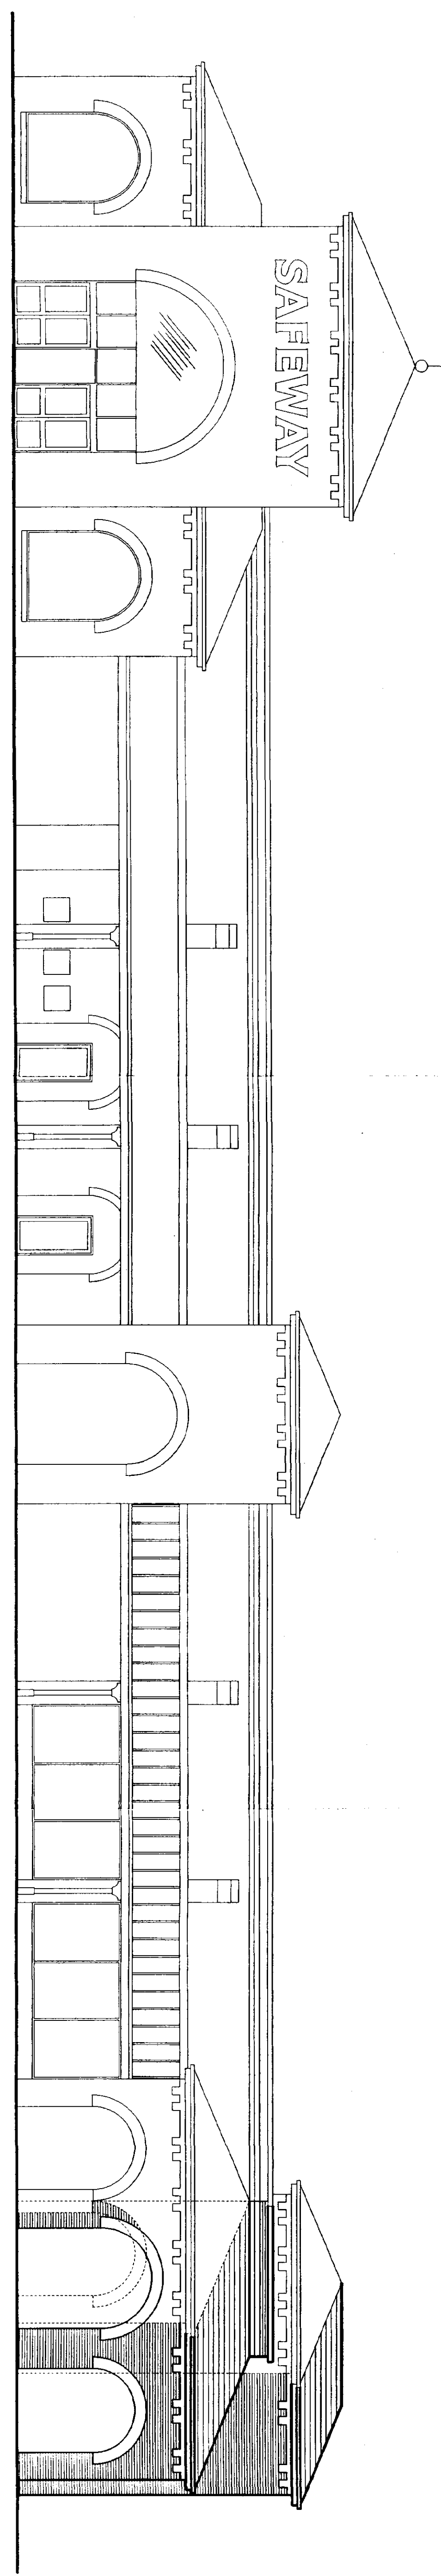

PROPOSED FRONT ELEVATION

SPECIFICATIONS

All materials to match existing.
New facing brickwork to be light buff with
Orange/Red feature banding and stonework
coping.
New sections of roof to be slate.
New storefront to be aluminum polysar
powder coated white.
New fascia to be Safeway light green.
New guttering and downpipes to be
Safeway light green.
To be used in sections with TWC
drawing numbers W7070/L01 & L02.