


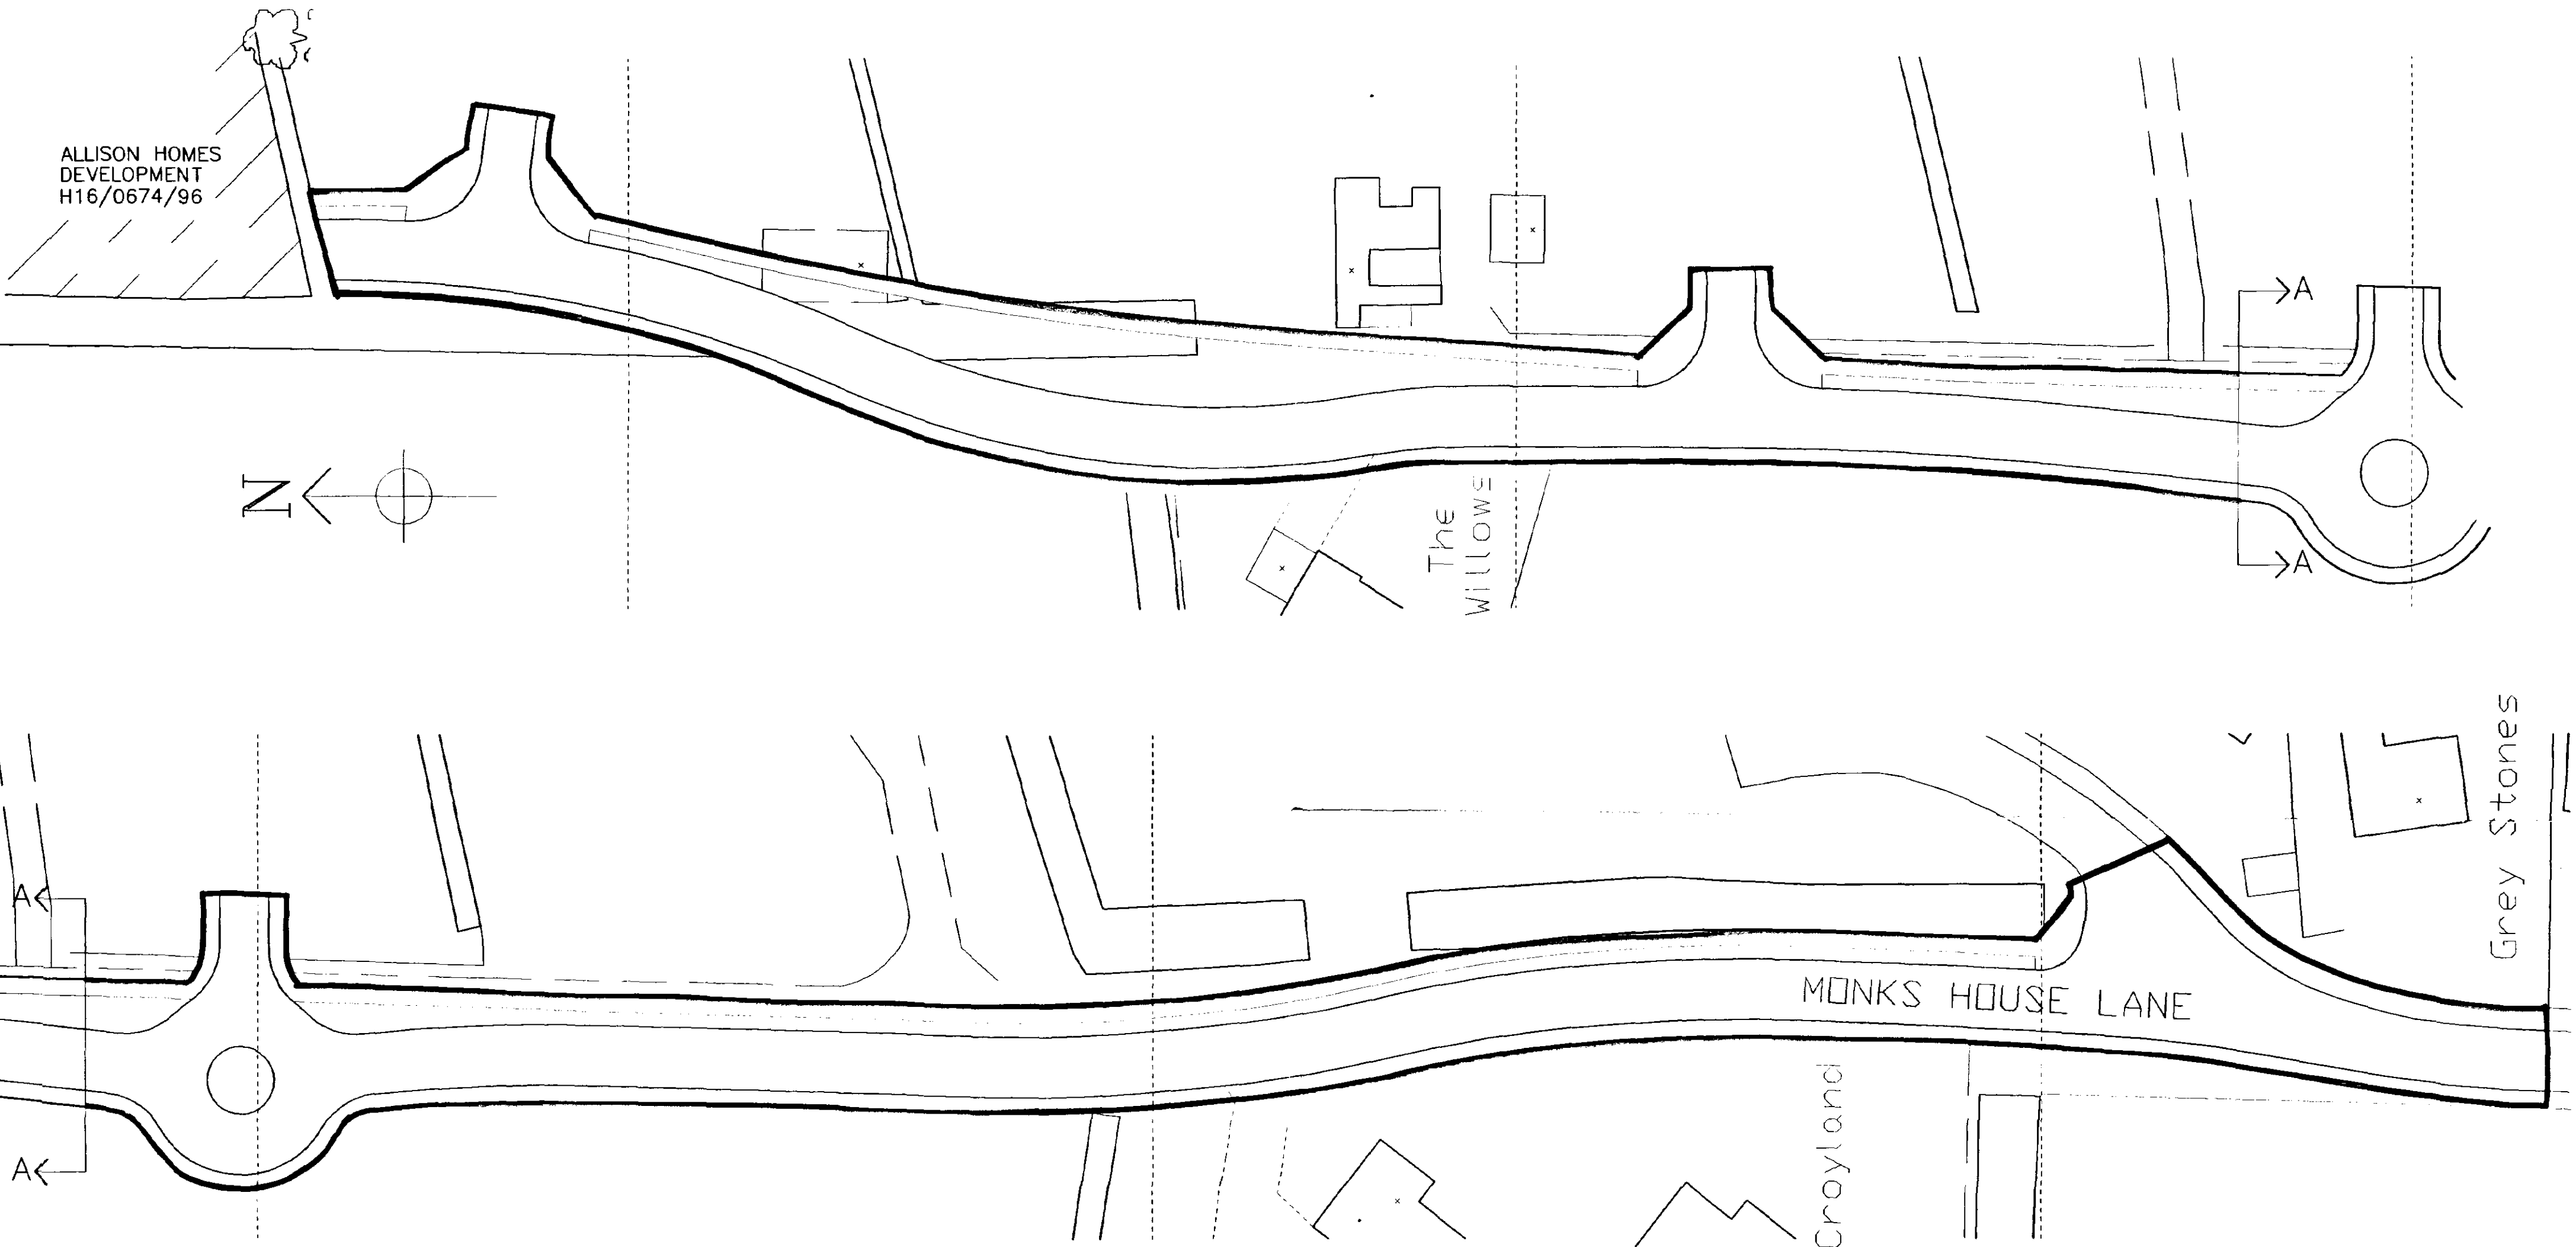

NOTES:

FOR SITE CONCEPT & LOCATION PLAN
REFER TO DRAWING No. 98024/001

Ref:
SOUTH HOLLAND DC
HOUSING & PLANNING
18 NOV 1998

PROJECT:

PROPOSED ALIGNMENT OF DISTRIBUTOR ROAD
AT WYGATE PARK/MONKS HOUSE LANE, SPALDING, LINCOLNSHIRE.

APPLICANT: THE LAW FAMILY

AGENT: HORWOOD-PATTERSON, 60 CHARLES STREET, LEICESTER.

TITLE:

SITE PLAN

SCALE:

1:500

DATE:


NOV 1998

DRG.NO:

98024/002

DRAWN:



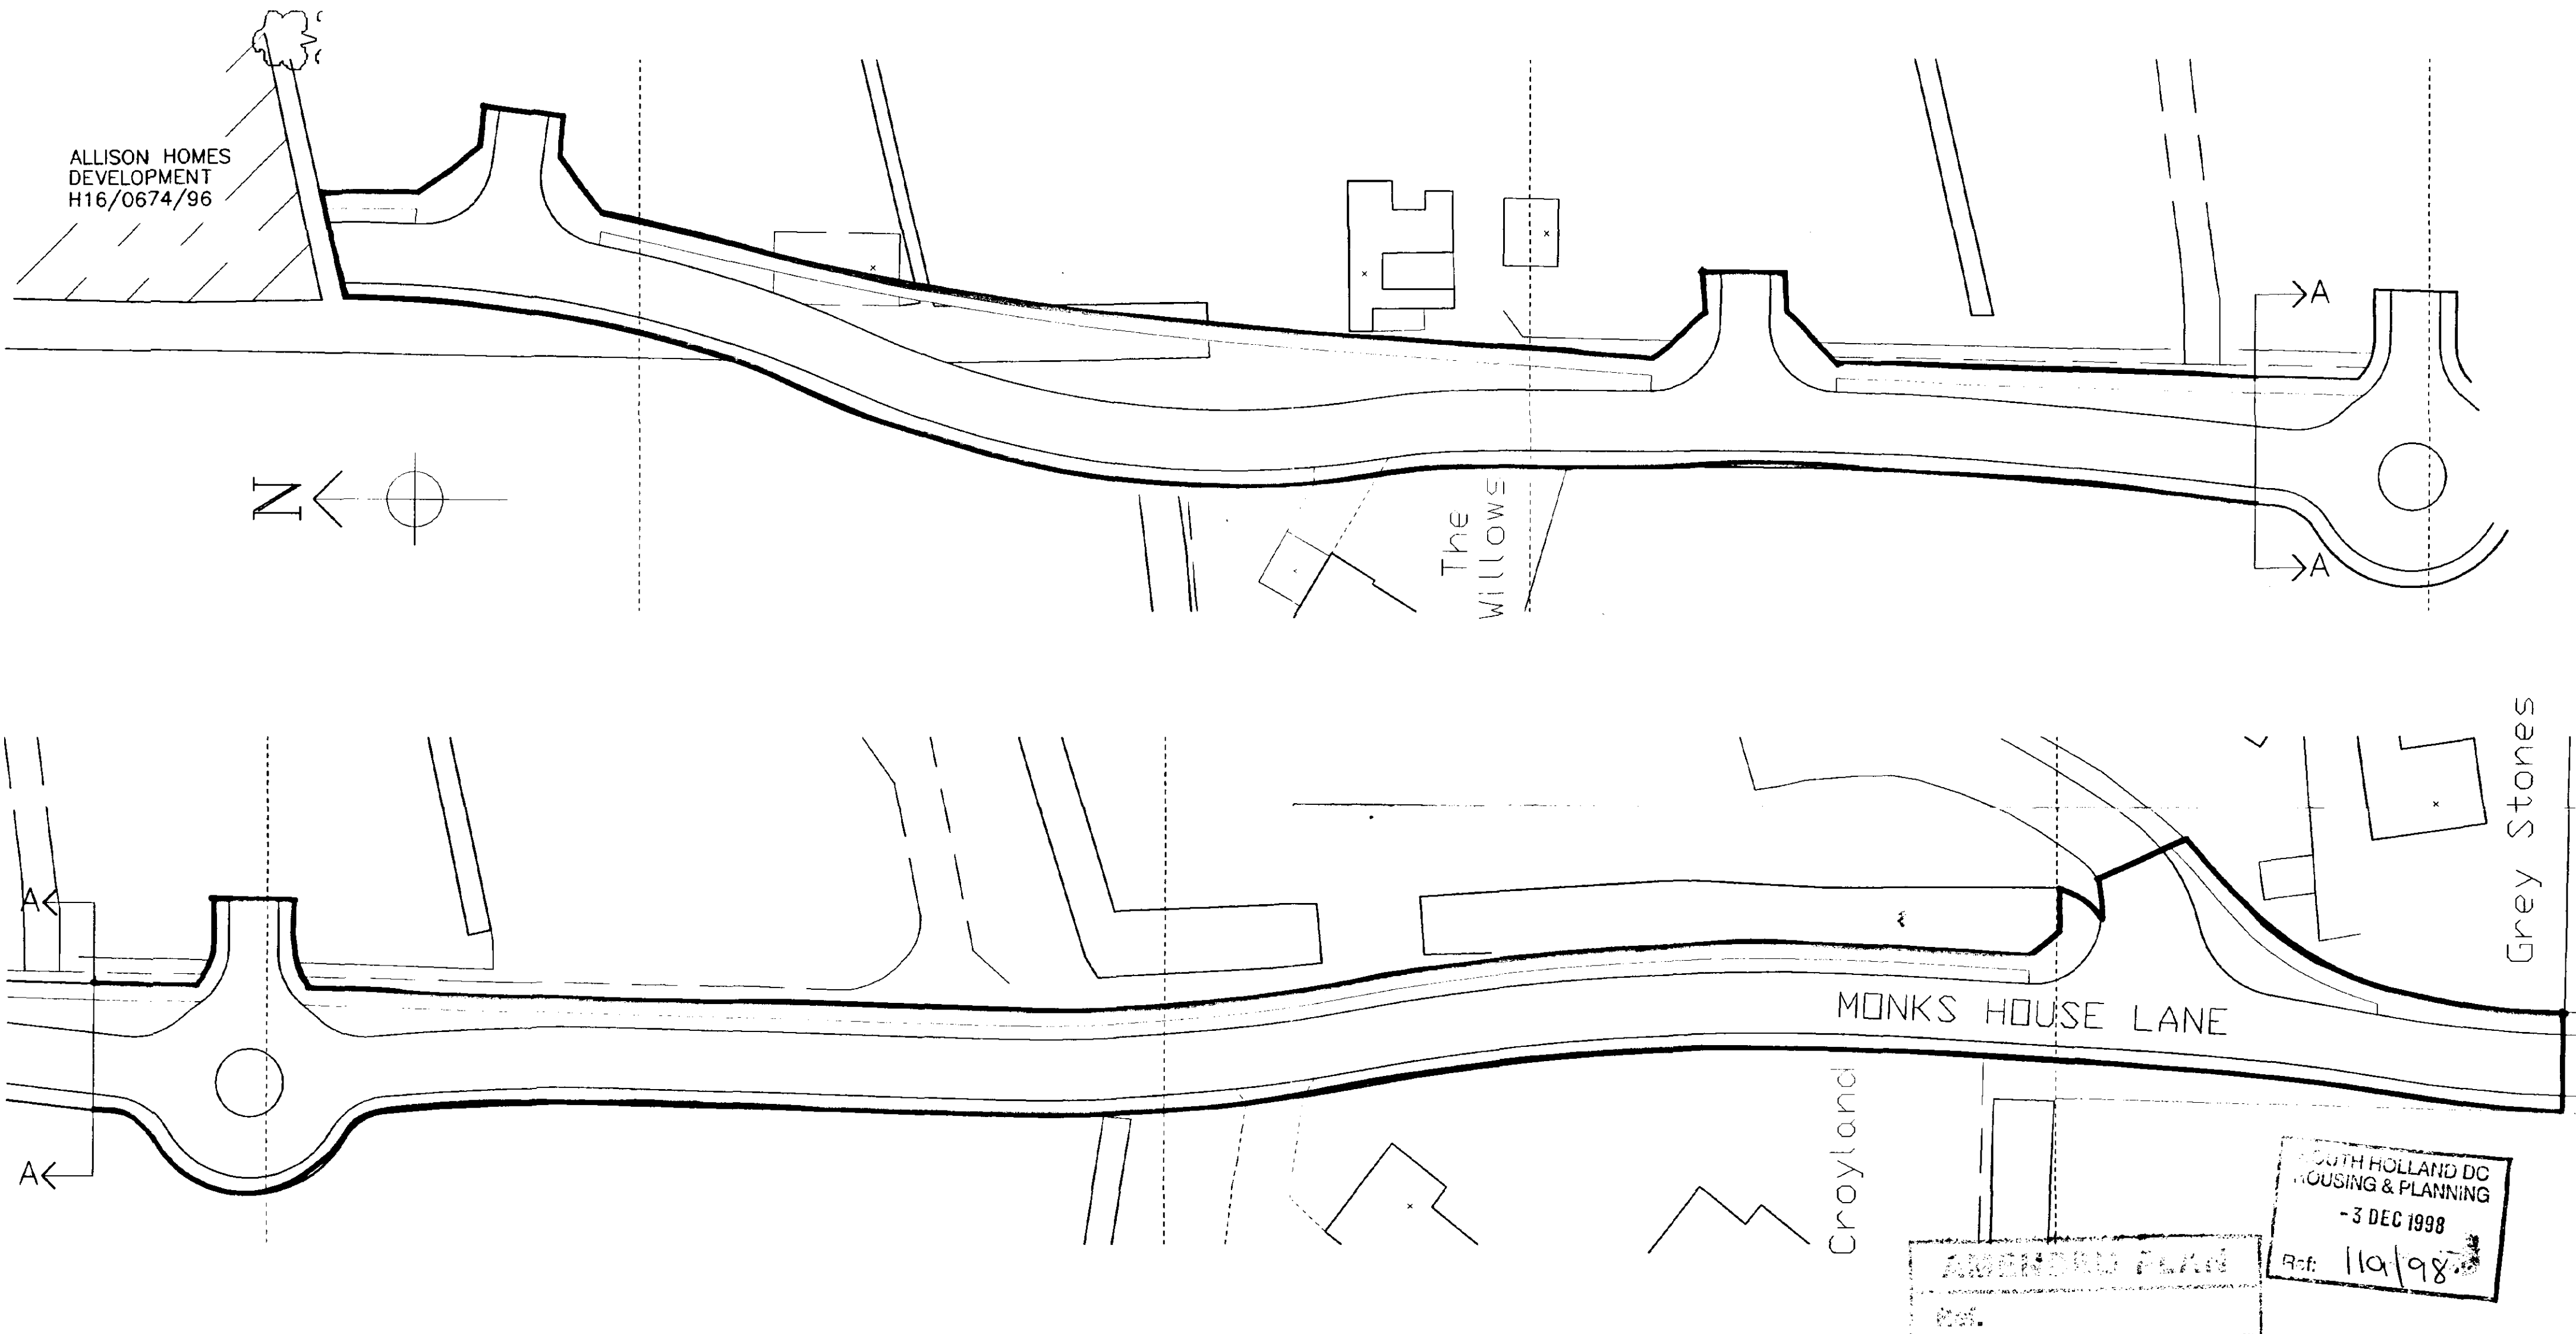

NOTES:

FOR SITE CONCEPT & LOCATION PLAN
REFER TO DRAWING No. 98024/001

REVISIONS:

A - RE-ALIGNMENT OF ROAD AT JUNCTION WITH MEADWAY - 2/12/98 - MD

PROJECT:

PROPOSED ALIGNMENT OF DISTRIBUTOR ROAD
AT WYGATE PARK/MONKS HOUSE LANE, SPALDING, LINCOLNSHIRE.

APPLICANT: THE LAW FAMILY
AGENT: HORWOOD-PATTERSON, 60 CHARLES STREET, LEICESTER.

TITLE:

SITE PLAN

SCALE:

1:500

DATE:

NOV 1998

DRG. NO:

98024/002

DRAWN:

