


DO NOT SCALE THIS DRAWING. THE CONTRACTOR IS DEEMED TO HAVE CHECKED ALL DIMENSIONS ON SITE AND REPORT ANY DISCREPANCIES TO OGLESBY & LIMB LTD.
THE CONTENTS OF THIS DRAWING ARE COVERED BY COPYRIGHT AND REMAIN THE PROPERTY OF OGLESBY & LIMB LTD. WRITTEN APPROVAL MUST BE OBTAINED FROM OGLESBY & LIMB LTD PRIOR TO REPRODUCTION OR REPRODUCTION OF THIS DRAWING OR ITS CONTENTS.
ANY DIMENSIONS NOT SHOWN ARE TO BE CHECKED AND AGREED WITH OGLESBY & LIMB LTD.

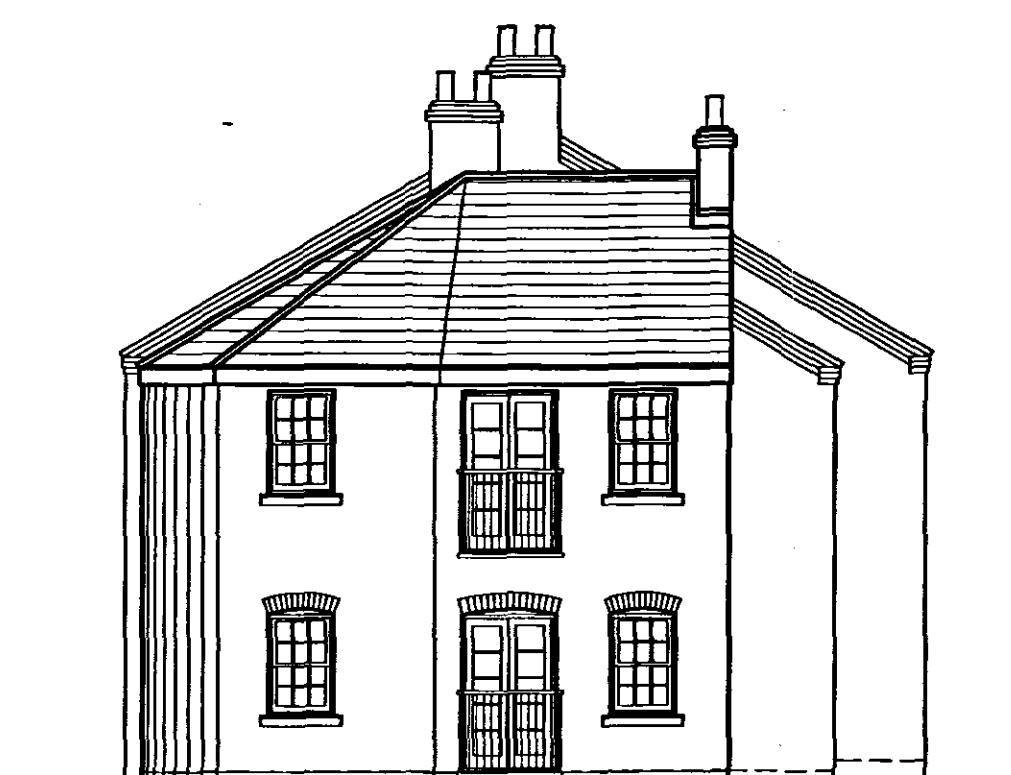


Elevation to Double Street
Scale 1:100




Elevation to Westlode Street
Scale 1:100



Rear Elevation
Scale 1:100

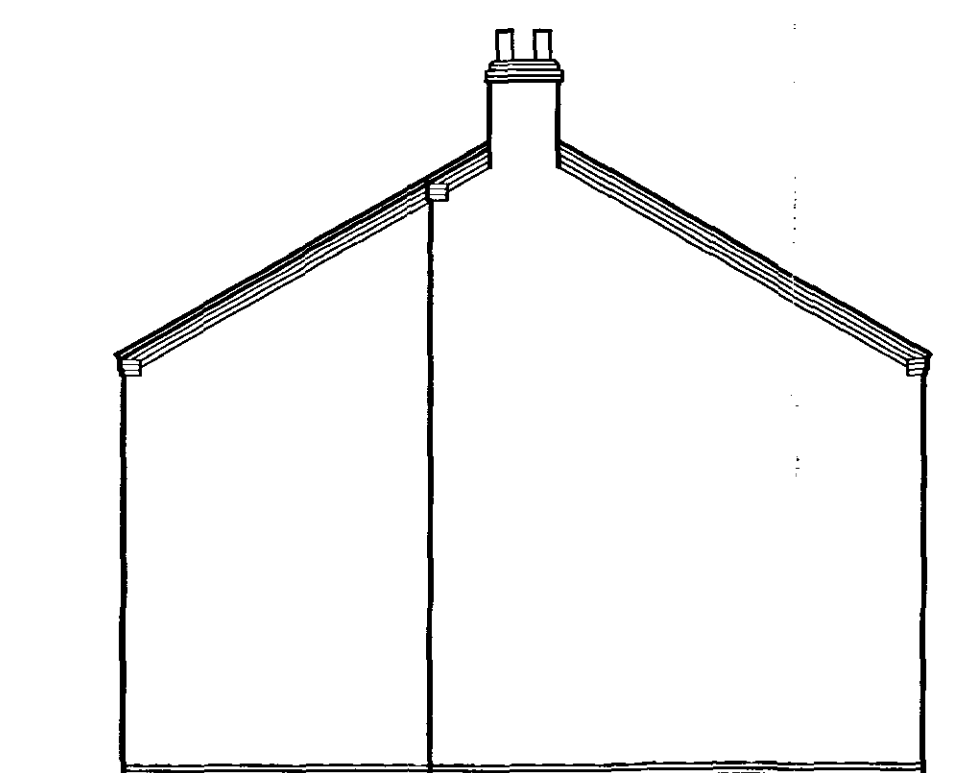

Elevation to end
Scale 1:100

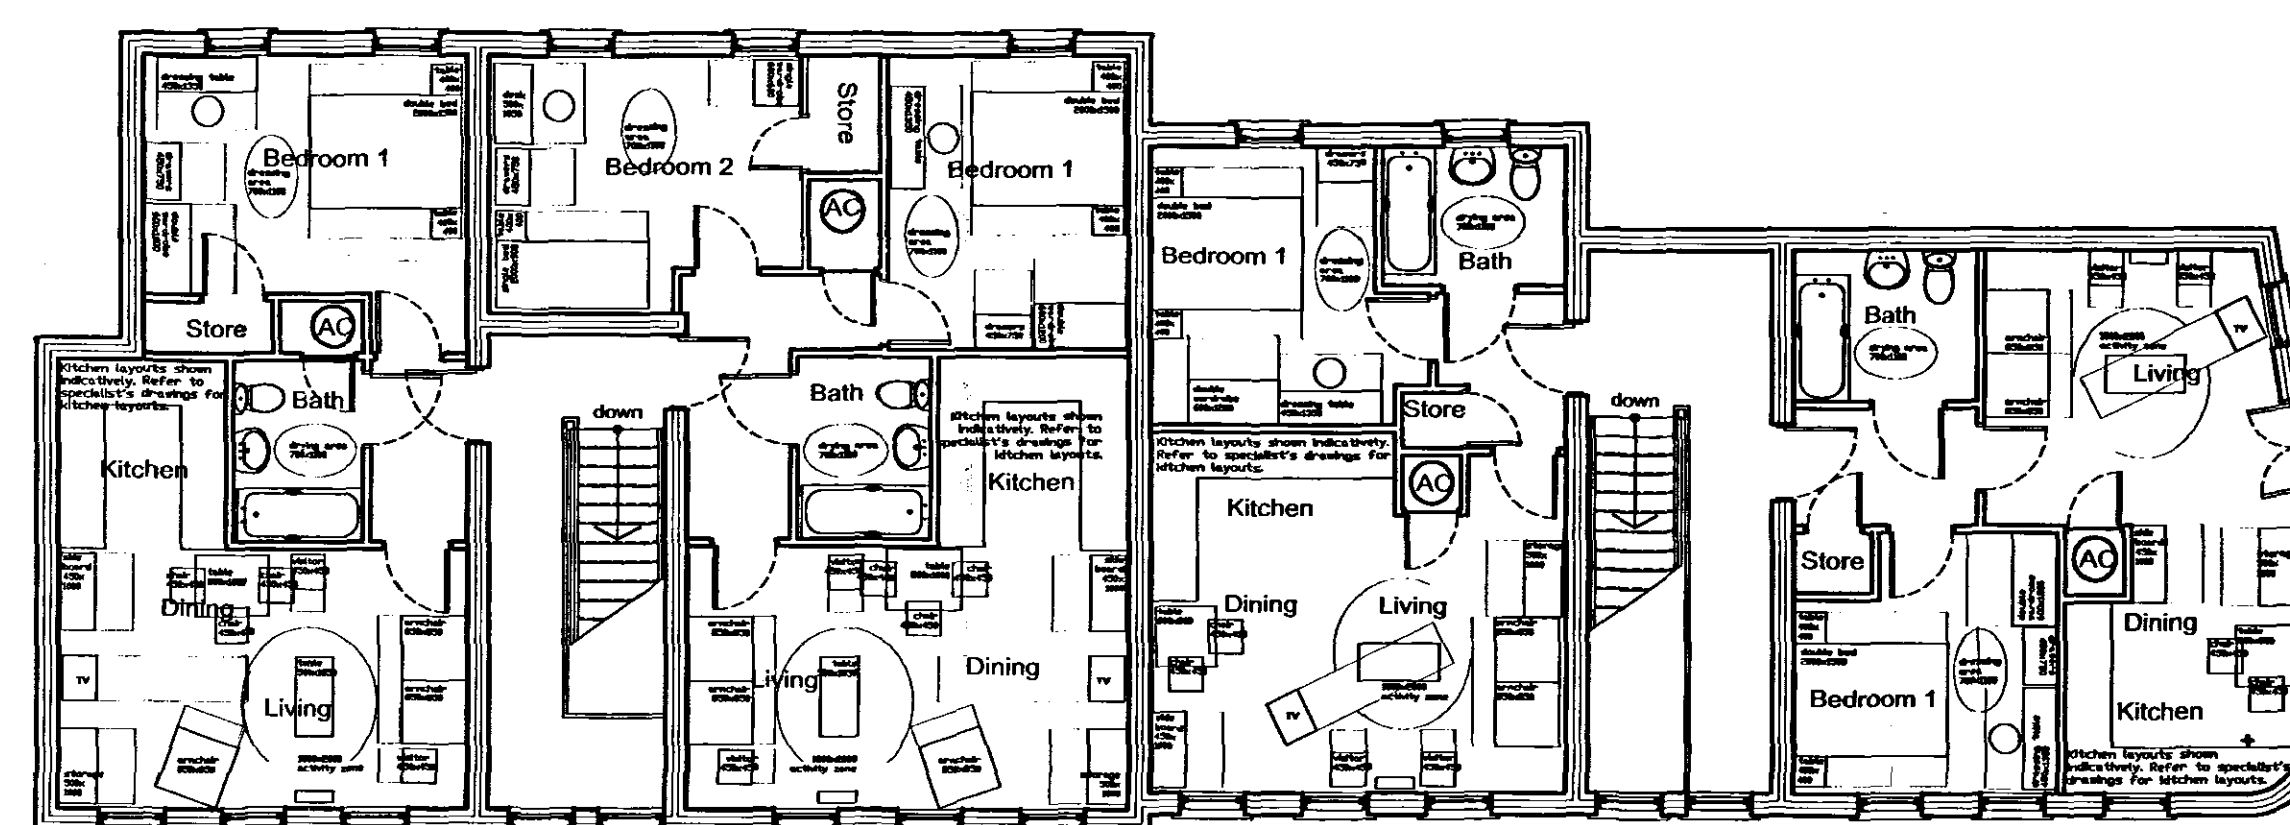


FLAT 5
49.08sq.m
First floor plan
Scale 1:100

FLAT 6
66.33sq.m

FLAT 7
46.49sq.m

FLAT 8
46.39sq.m

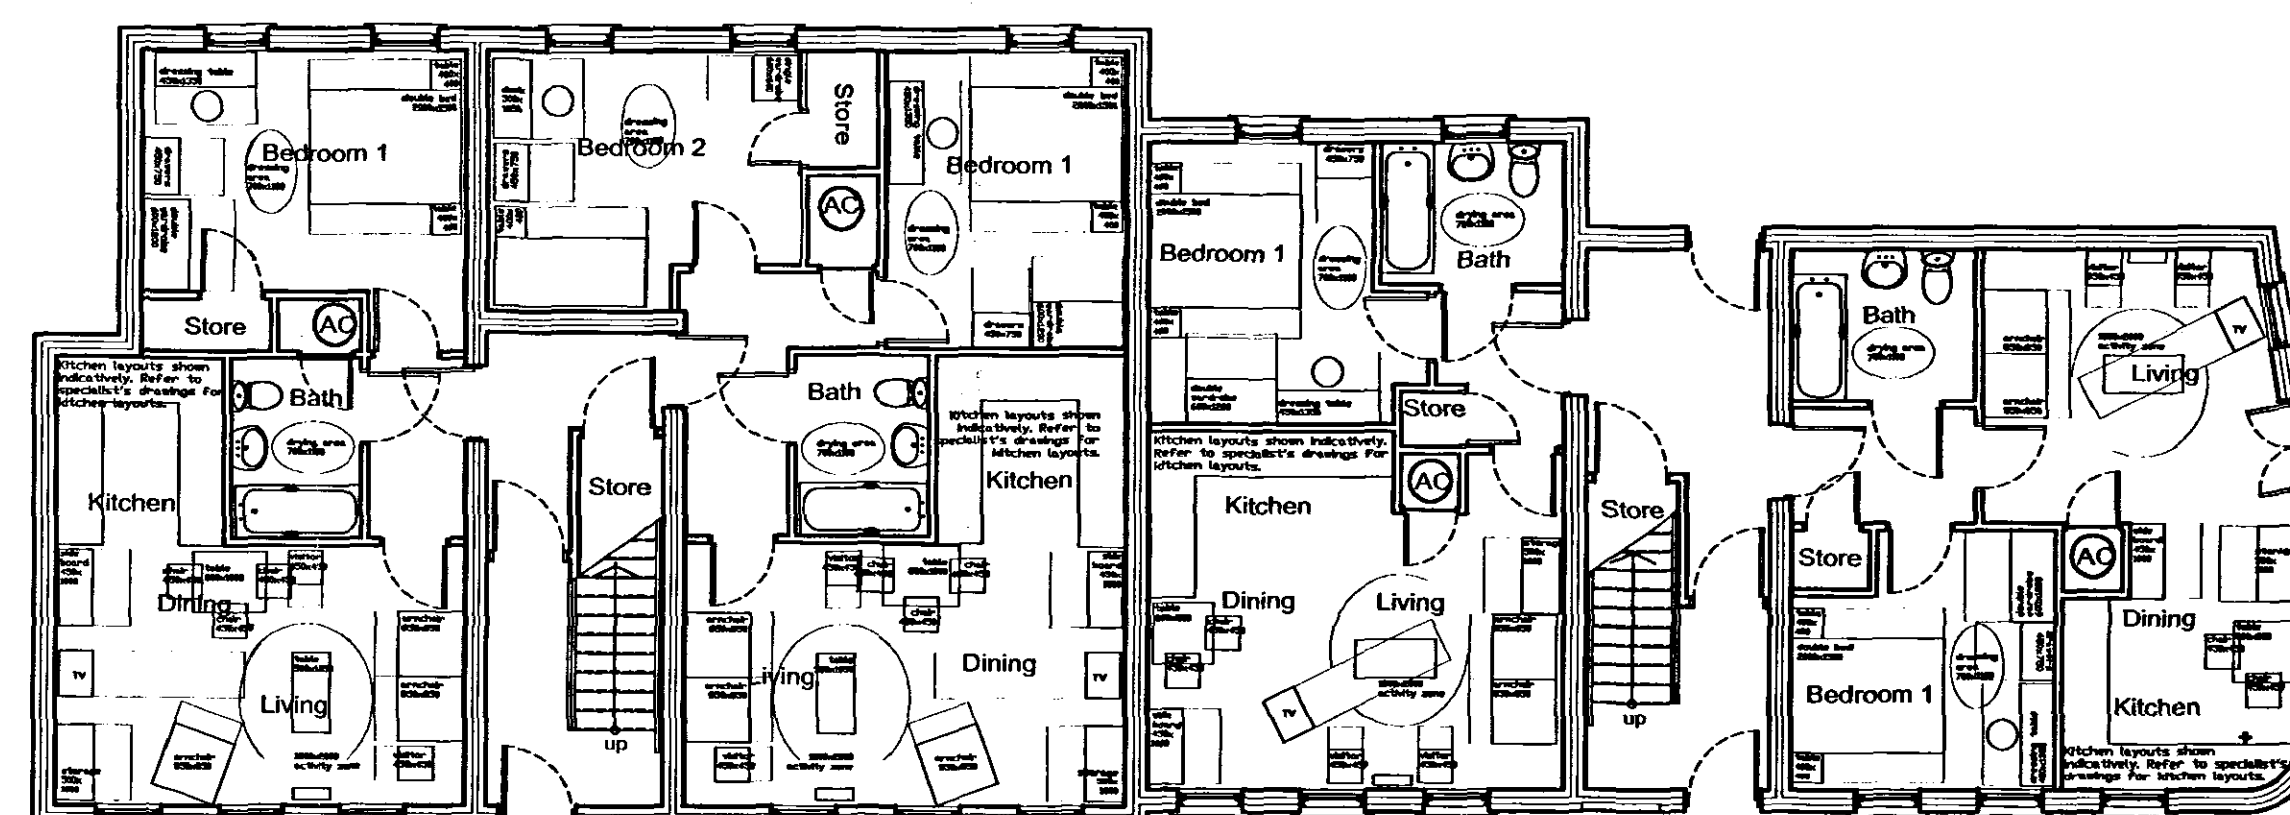

FLAT 1
49.08sq.m
Ground floor plan
Scale 1:100

FLAT 2
66.33sq.m

FLAT 3
46.49sq.m

FLAT 4
46.39sq.m

SHDC
Planning & Development
09 AUG 2007
Ref: 1103/07

Ref.	Date	Description	Initial
------	------	-------------	---------

Oglesby & Limb Ltd
Chartered Architects
and Building Surveyors
67 London Road
Newark, Notts
NG24 1RZ
Tel: 01636 707030
Fax: 01636 707340
e-mail: design@n4-ltd.co.uk



Client:
DGM Properties Ltd.

Project:
Proposed Residential Development
43 Double Street,
Spalding, Lincs.

Drawing Title:
Plans and elevations as proposed
PLANNING APPLICATION

Date:	April 2007	Scale:	1:100
Drawn by:	AJO	Checked by:	DAL

Drawing Number:	A0653 - 10	Rev:	
-----------------	-------------------	------	--