



Contractor to check all Dimensions on site prior to ordering materials / commencing work.Do Not Scale from this Drawing - If In doubt then please ask

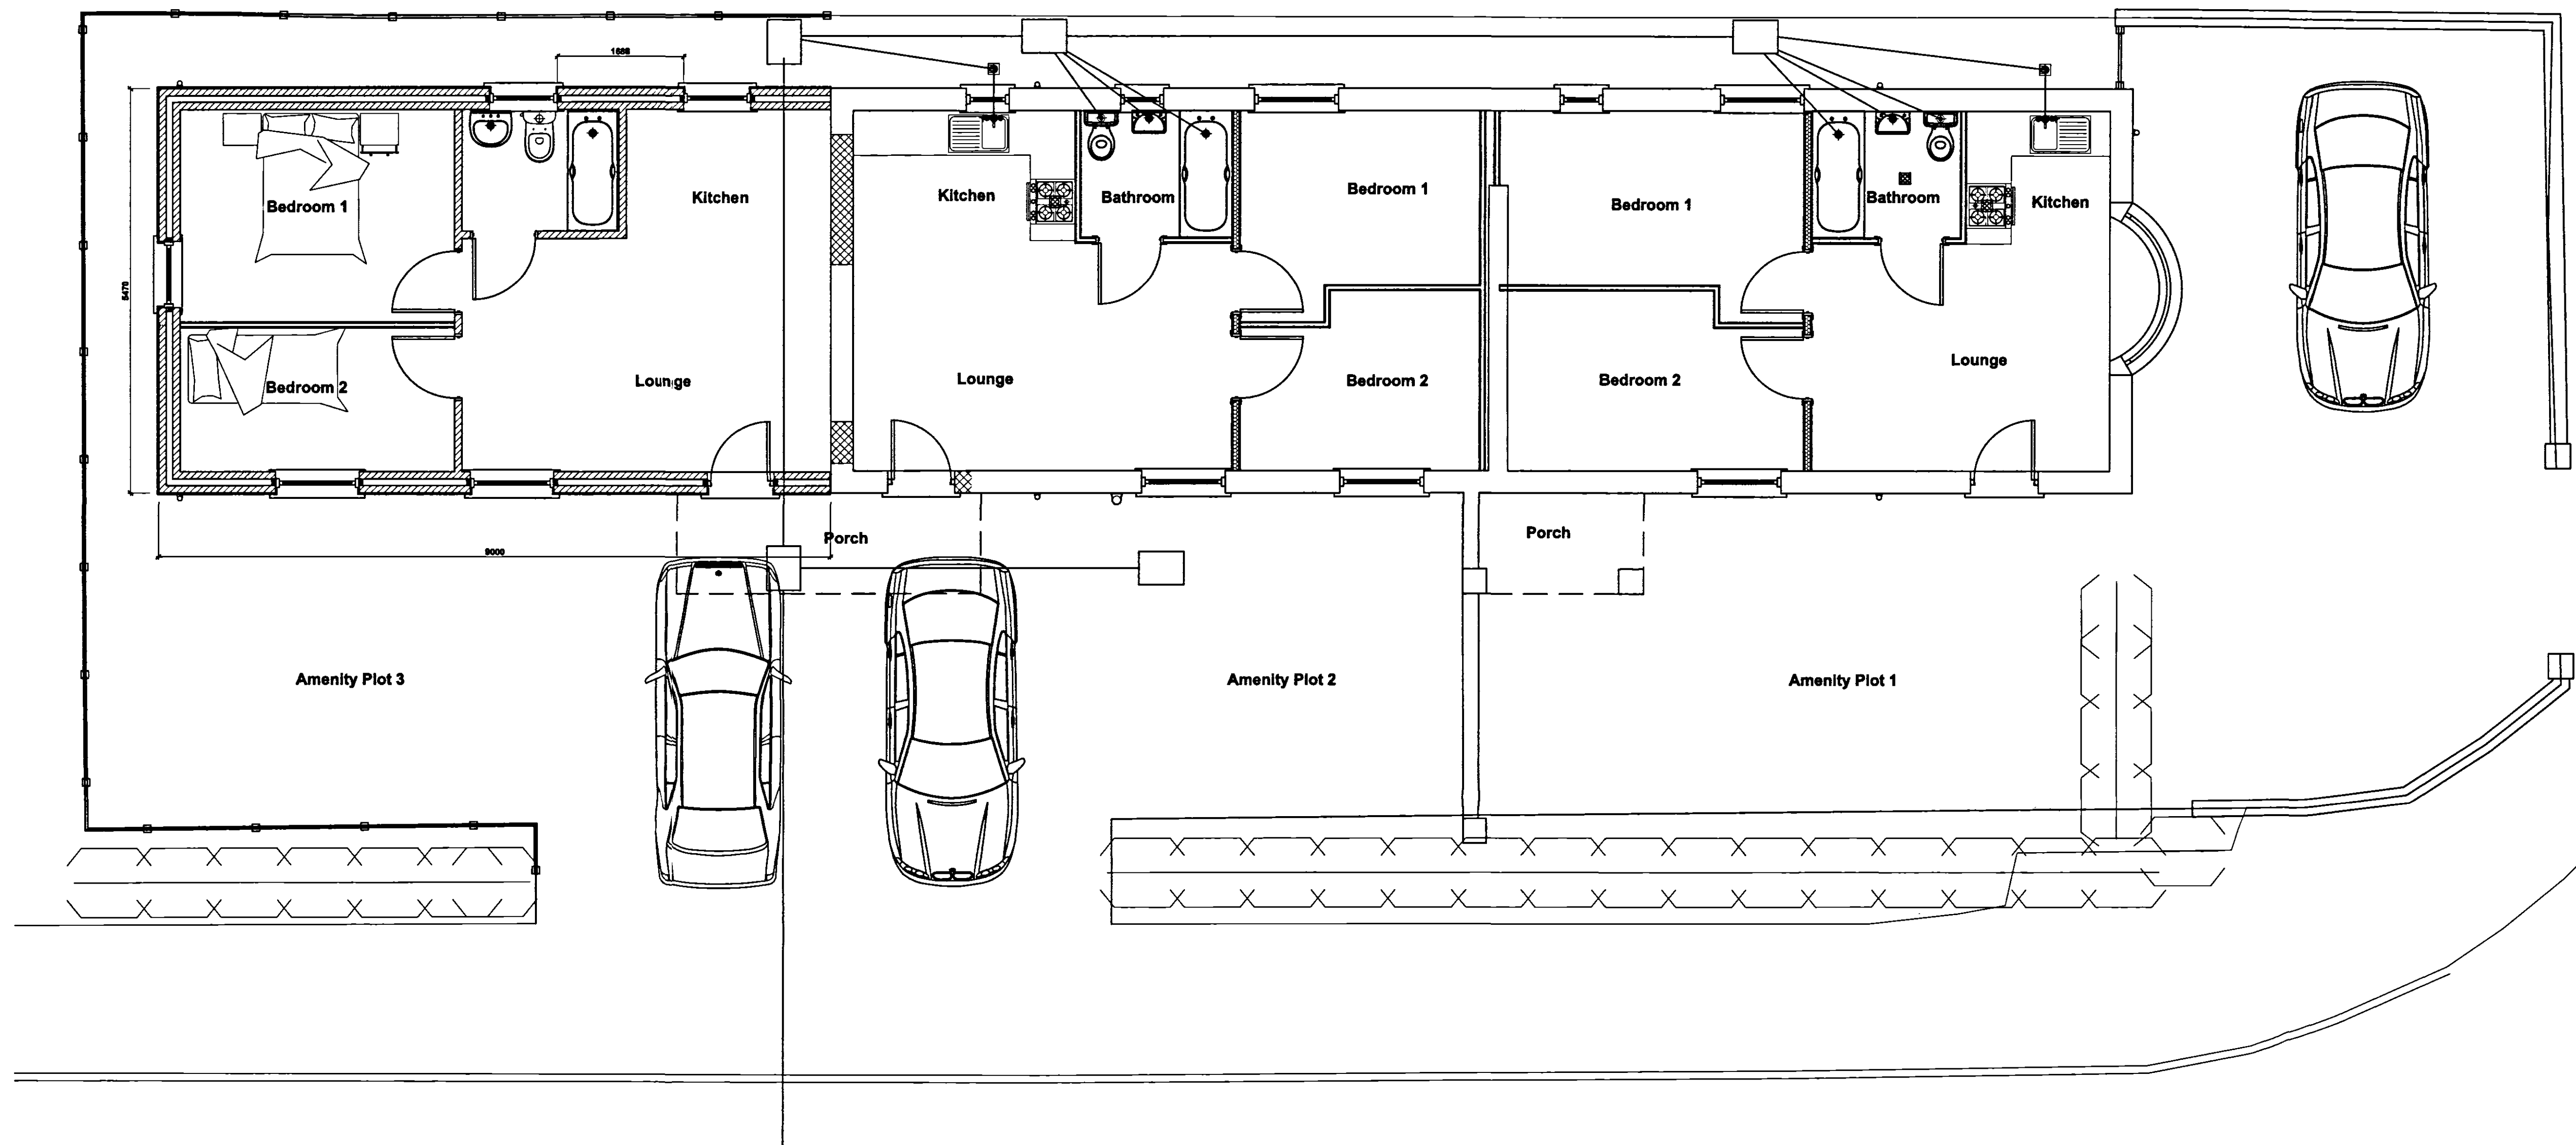

Proposed Ground Floor Plan
Scale 1:50

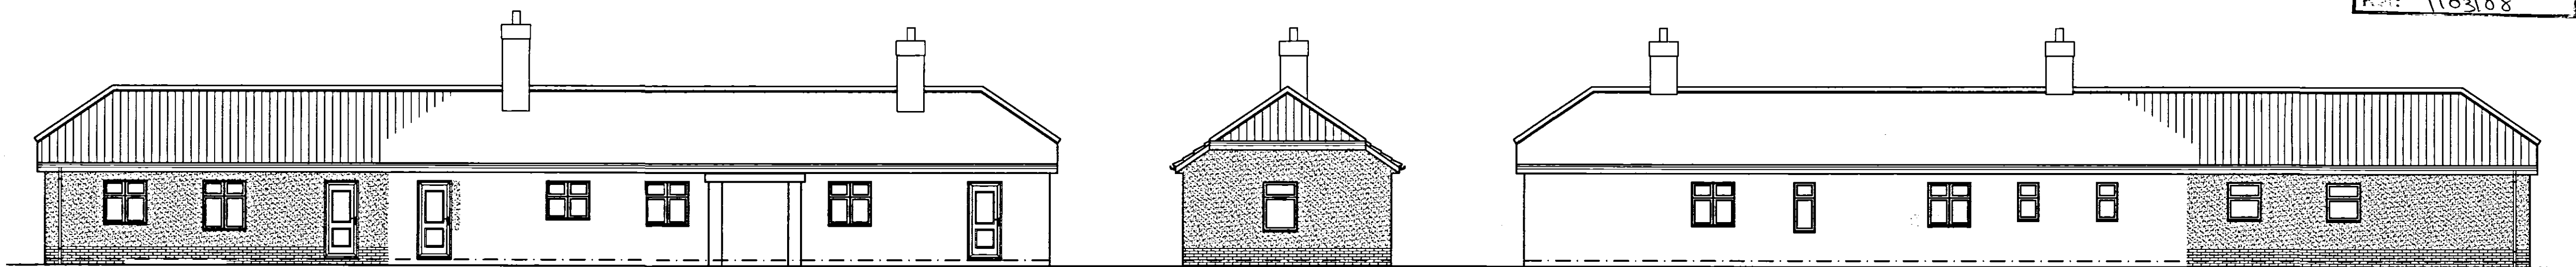

Proposed Side Elevation
Scale 1:100

Proposed Rear Elevation
Scale 1:100

Proposed Side Elevation
Scale 1:100

SHDC
Planning & Development
22 OCT 2008
Ref: 1103/08

GENERAL CONDITIONS
Contractors are responsible for checking all dimensions on site when work commences and before ordering any materials. Any discrepancies should be brought to the attention of the Client for remedial action before commencing further.
All details shown are based on typical site conditions for that area, any abnormal conditions should be brought to the attention of the Client and Local Authority.
All materials not specified to be of a standard suitable for the work proposed and be fit for purpose. All work to be in accordance with good building practice and all necessary BS codes for Workmanship on Building Sites.

Client :
Mr M Lacey
38, Daniel's Gate
Spalding
Lincolnshire
PE11 3QY

Site :
Proposed Rear Extension to
form Self Contained
Residential Unit to:
32 Pennygate
Spalding

Drawing Title
Proposed Floor Plans
and Elevations

remiway
Design Ltd
2nd Floor - 5B Sheepmarket
Spalding
P E 1 1 - 1 B H
Tel : 01775 788 921
e-mail: enquiries@remiwaydesign.co.uk

Scale : As Noted

DETERMINED
PLAN

1648 - 02

PLEASE NOTE:
Due to areas of the structure being covered, unexposed or otherwise inaccessible the notes / specifications of existing materials are subject to confirmation of site when it is feasible to expose the relevant areas of construction.