



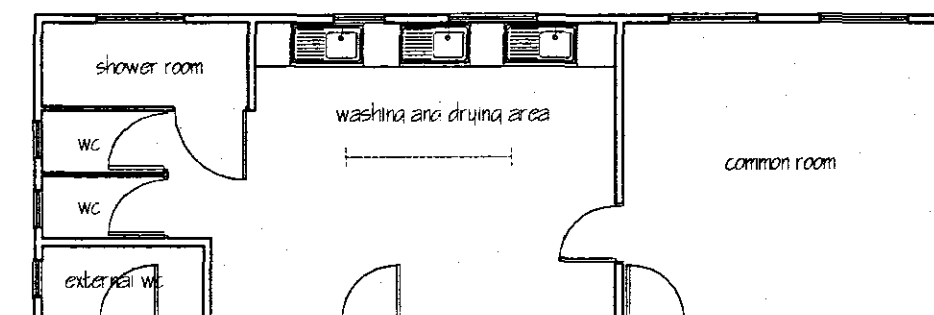

UTILITY FACILITIES - FLOOR PLAN

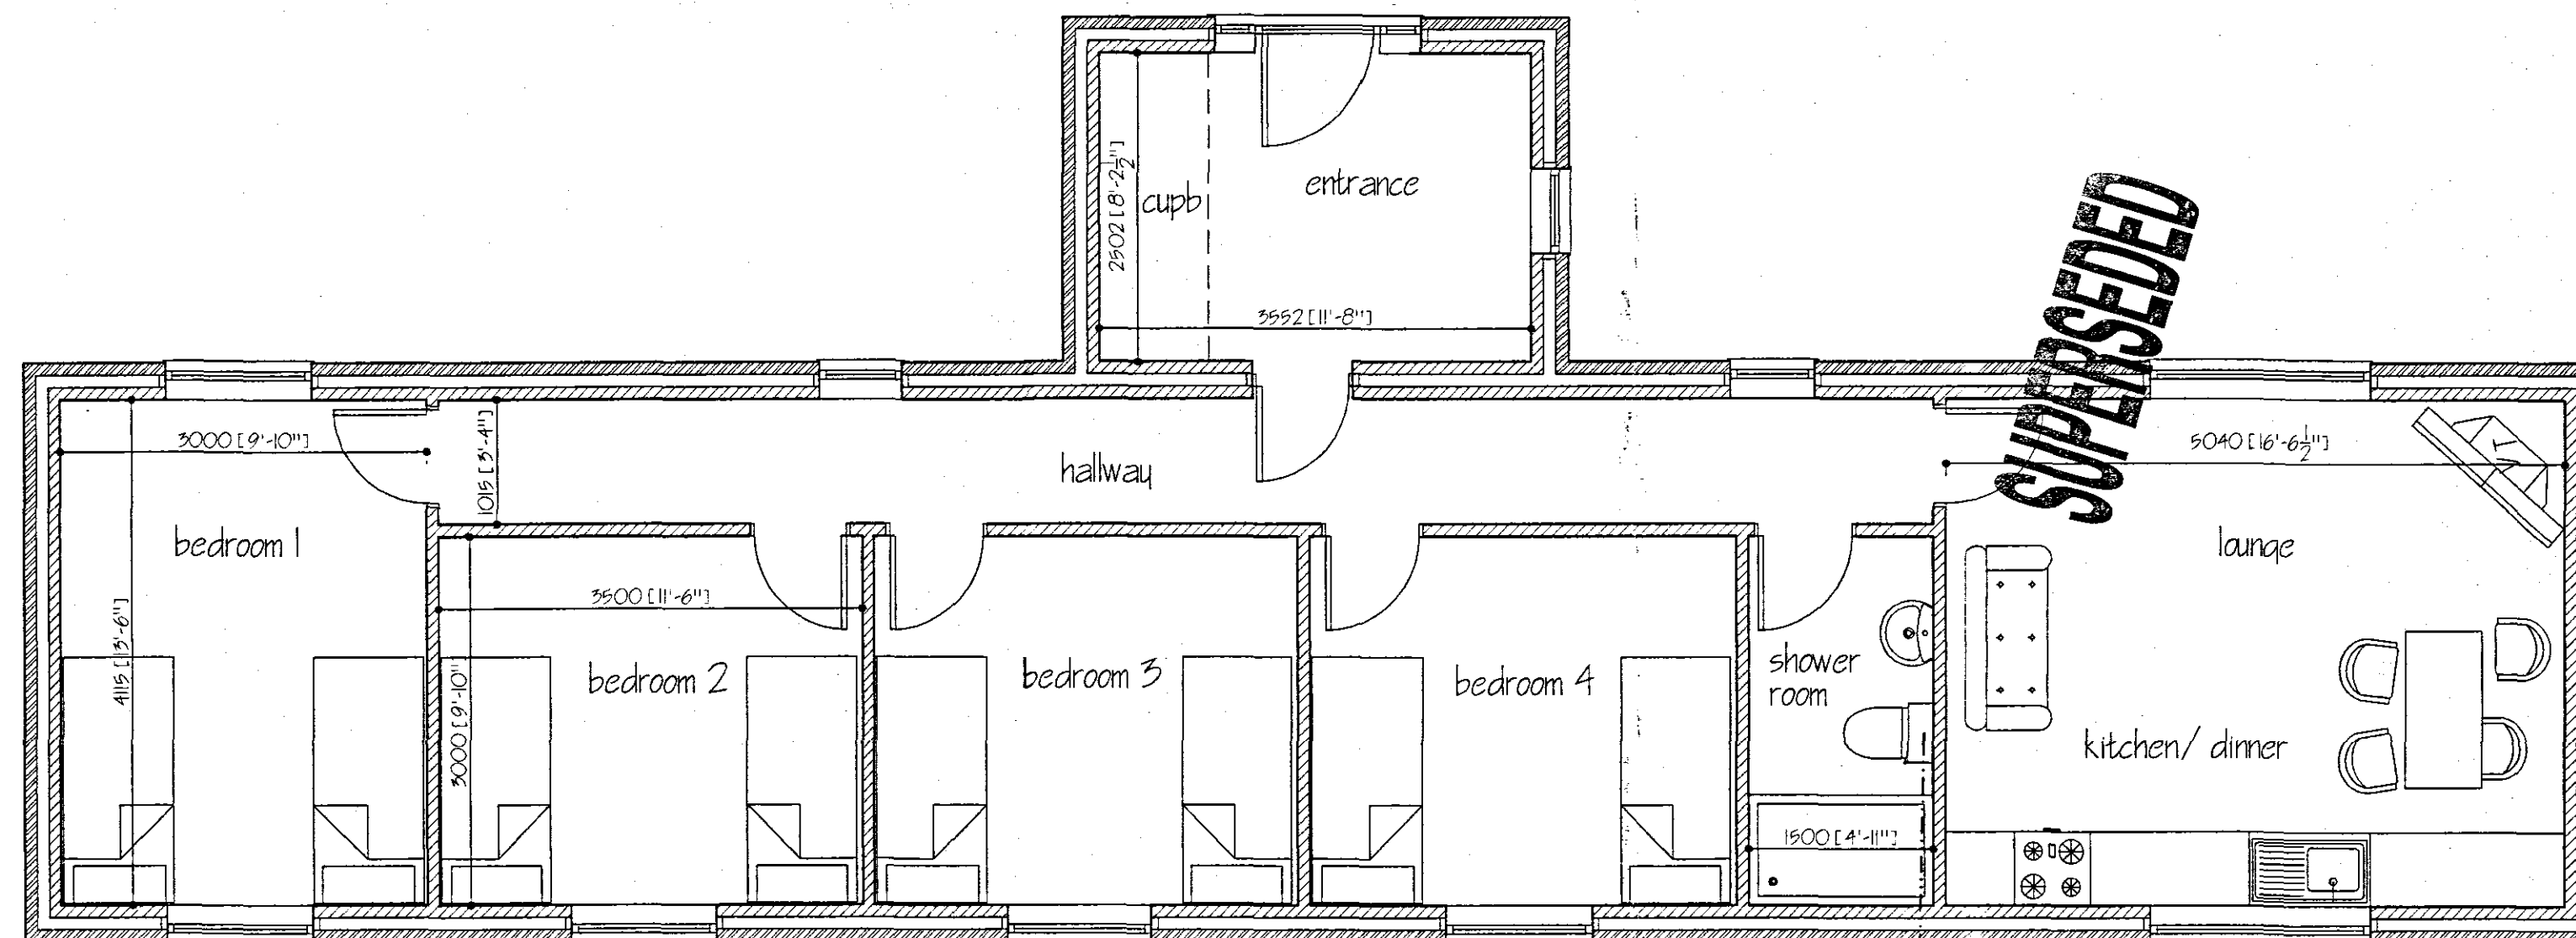

FLOOR PLAN

SUPERSEDED

A	Clients Amendments	Aug-07
ref:	revision	date

G. R. MERCHANT LTD. 

I.ENG AMICE FIWO

**ARCHITECTURAL, STRUCTURAL
AND LAND DRAINAGE
CONSULTANTS**

4 Wrights News
12A Park Road, North Beach,
Spalding, Lincs. PE12 7ZE
Tel: 01400 490800
Fax: 01400 425744
E-Mail: gr.merchant@btconnect.com

Project
PROPOSED WORKERS FACILITIES
MALLARD ROAD
LOW FULNEY
SPALDING

Client: V. P. NURSERIES

Drawing

FLOOR PLANS & ELEVATIONS
- PROPOSED (WORKERS FACILITIES)
EXISTING UTILITY FACILITIES BLOCK

Job Ref.	Drawing No.
1614/07	02A

Date	Drawn
JULY 07	SLH

Scales
1/50 1/100

[illegible]SHDC
Planning & Development

09 AUG 2007

Ref: 1105/07