


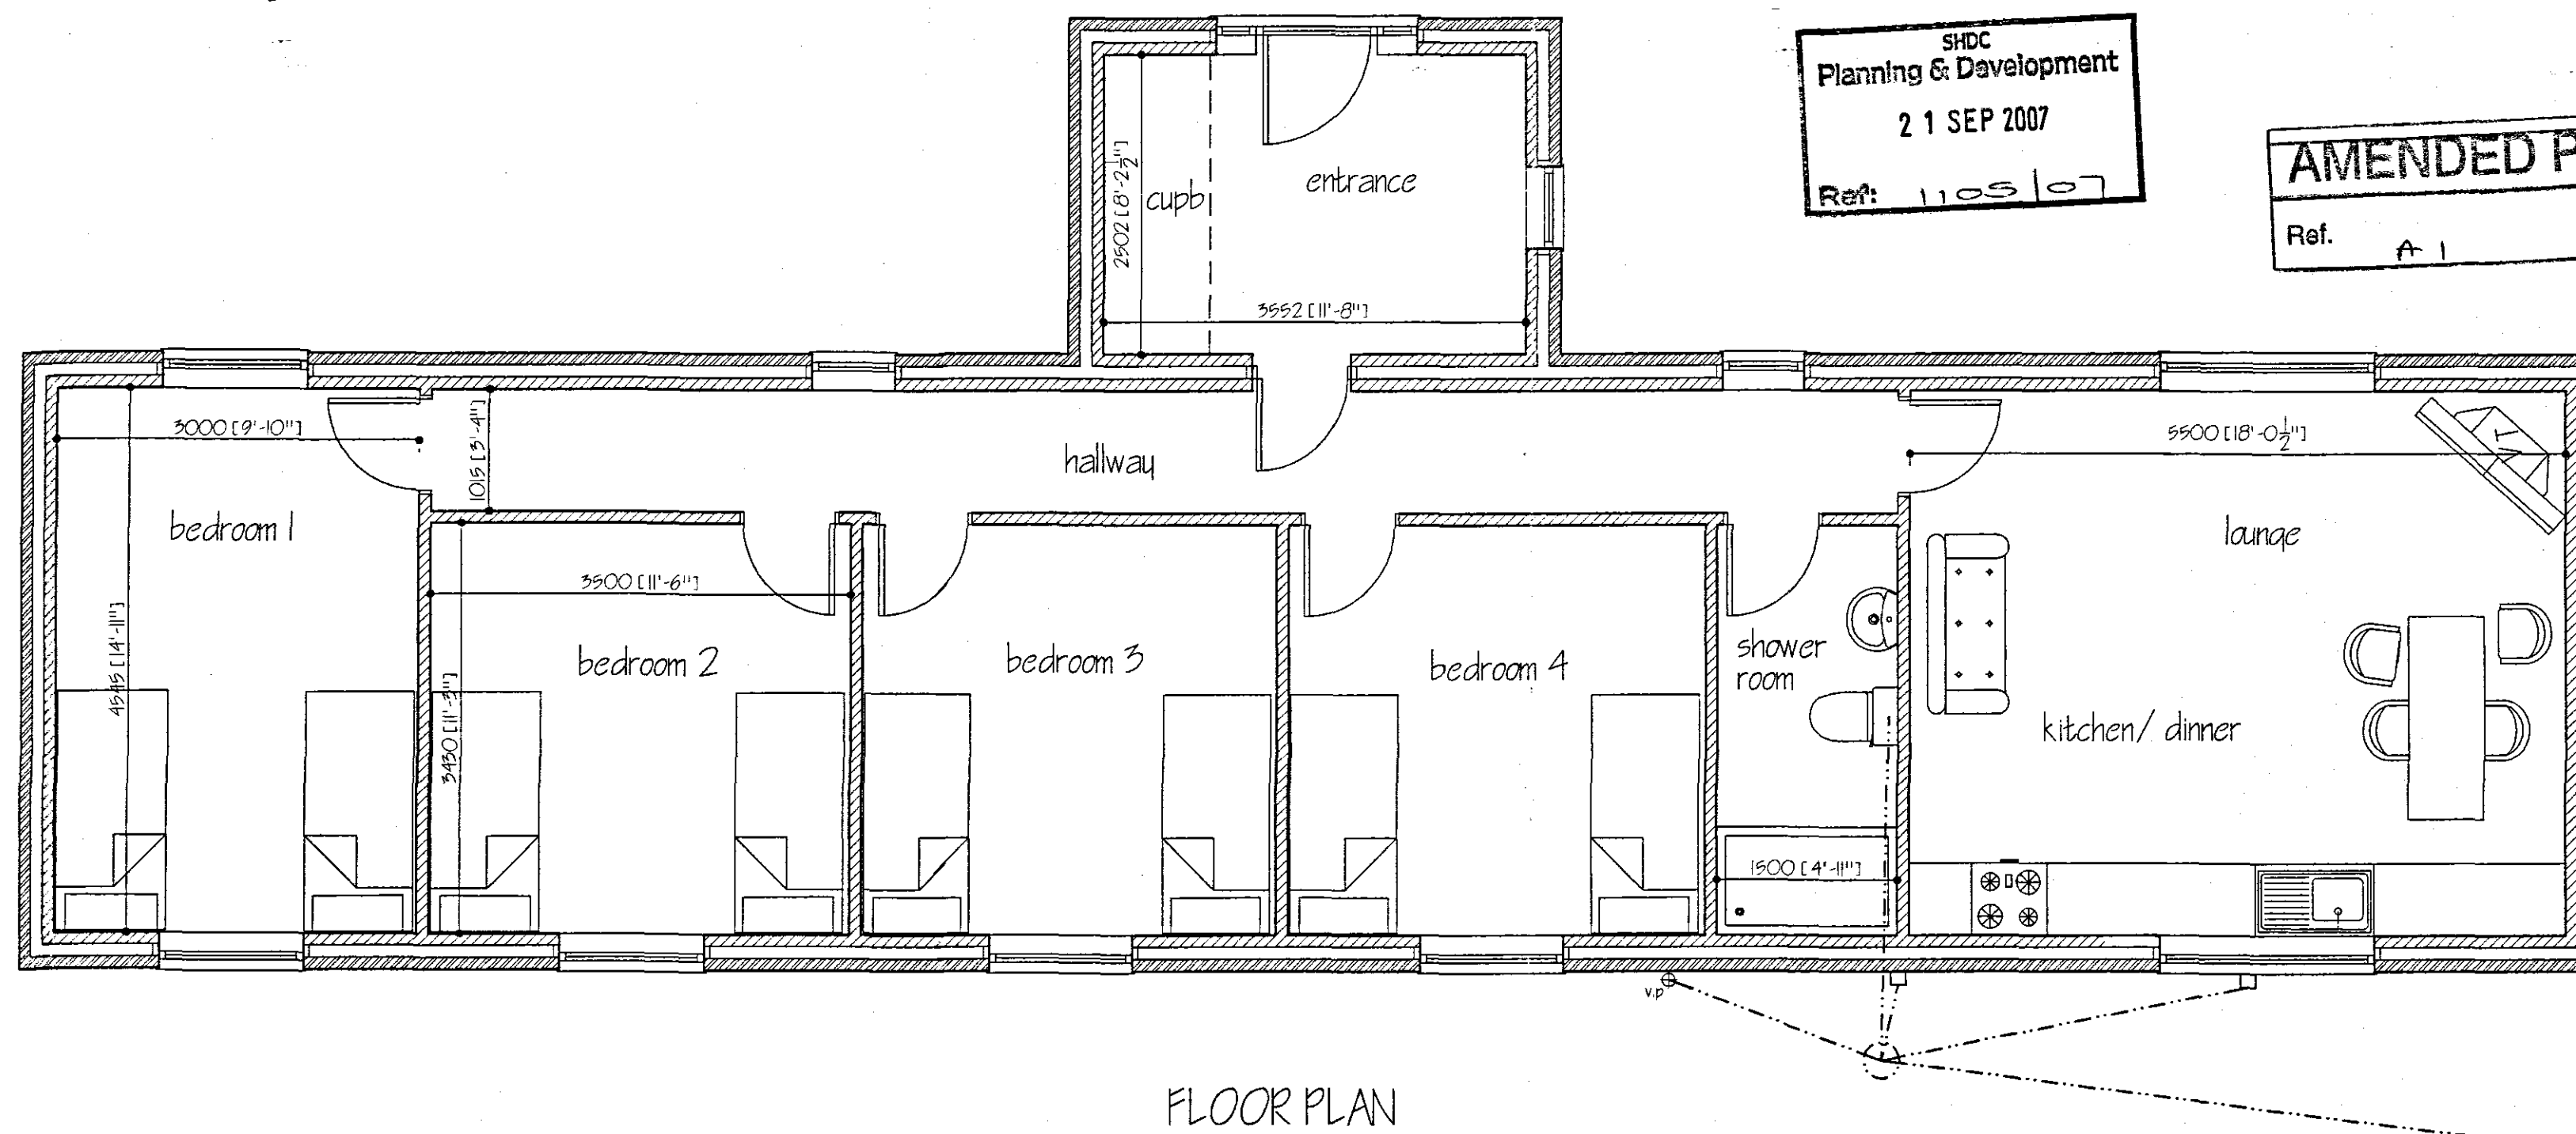

SHDC
Planning & Development
21 SEP 2007
Ref: 1105107

AMENDED PLAN

Ref. A 1

**DETERMINED
PLAN**

**12A Pa
Spaldin
Toll
Fax
E-Mail: gr.m**

Project
PROPOSED
WILLARD RO
HOMELINE
SCHOOL

Client
V. NURSE

B	SITUATE JOHNSON'S AMENDMENTS	SEPT '07
A	CLIENTS AMENDMENTS	AUG '07
ref	revision	date

G. R. MERCHANT LTD. 

I.ENG AMICE FIWO

**ARCHITECTURAL, STRUCTURAL
AND LAND DRAINAGE
CONSULTANTS**

**4 Wrights Mews
12A Park Road, Holbeach,
Spalding, Lincs. PE12 7EE**

**Tel: 01406 490800
Fax: 01406 425744**

E-Mail: gr.merchant@btconnect.com

Project

PROPOSED WORKERS FACILITIES
MILLARD ROAD
FOOT HILLNEY
ROADS

Client

V.F. NURSERIES

Drawing

FLOOR PLANS & ELEVATIONS
- PROPOSED (WORKERS FACILITIES)
EXISTING UTILITY FACILITIES BLOCK

Job Ref. 1614/07	Drawing No. 02B
---------------------	--------------------

Date	Drawn
JULY 07	SLH

Scales

[illegible]