




Elevation to Double Street
Scale 1:100



Elevation to Westlode Street
Scale 1:100




Rear Elevation
Scale 1:100

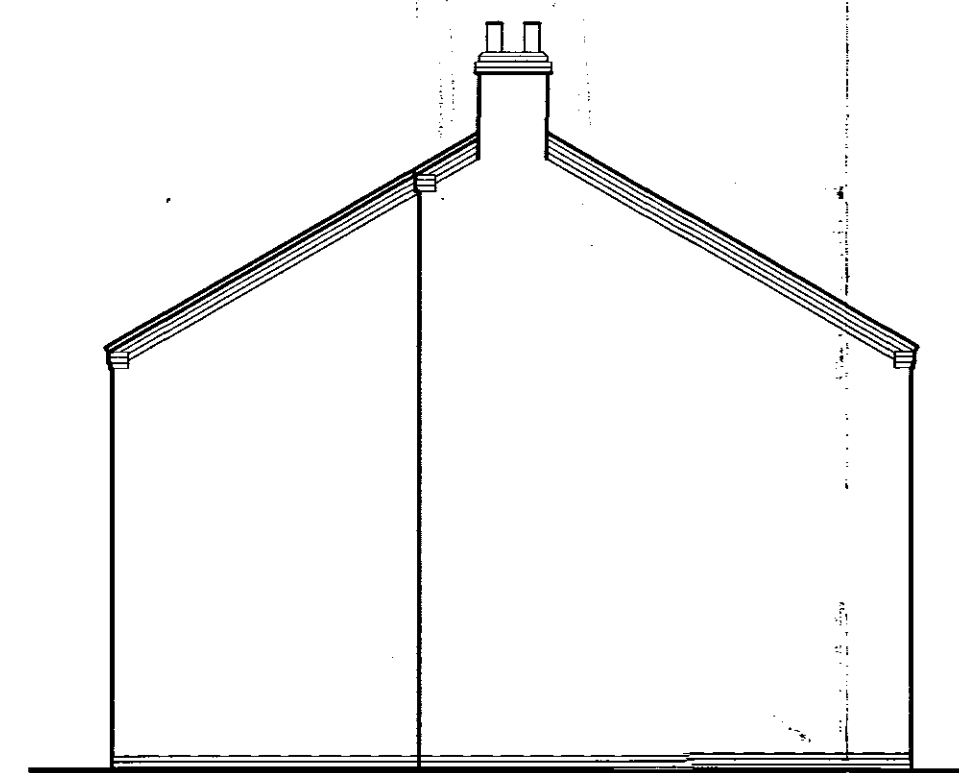

Elevation to end
Scale 1:100

Drift balcony / french
door detail
Windows to match

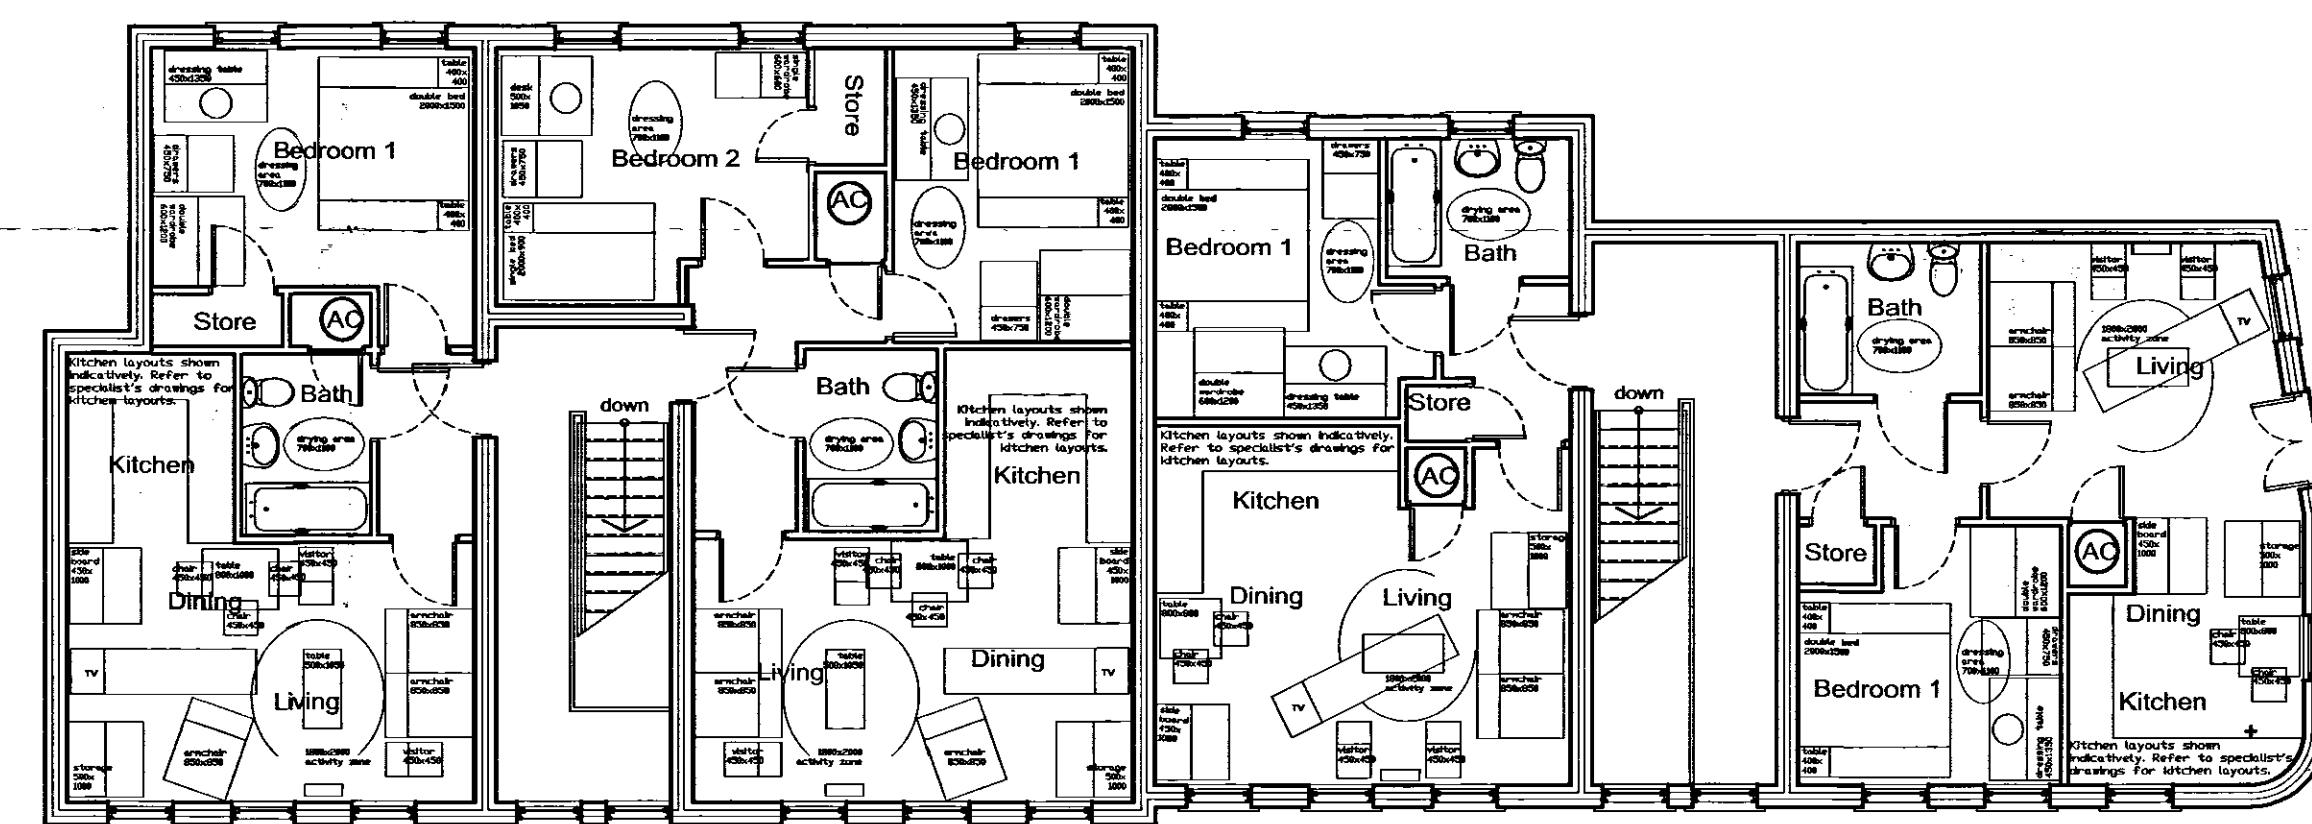


FLAT 5
49.08sq.m
First floor plan
Scale 1:100

FLAT 6
66.33sq.m

FLAT 7
46.49sq.m

FLAT 8
46.39sq.m


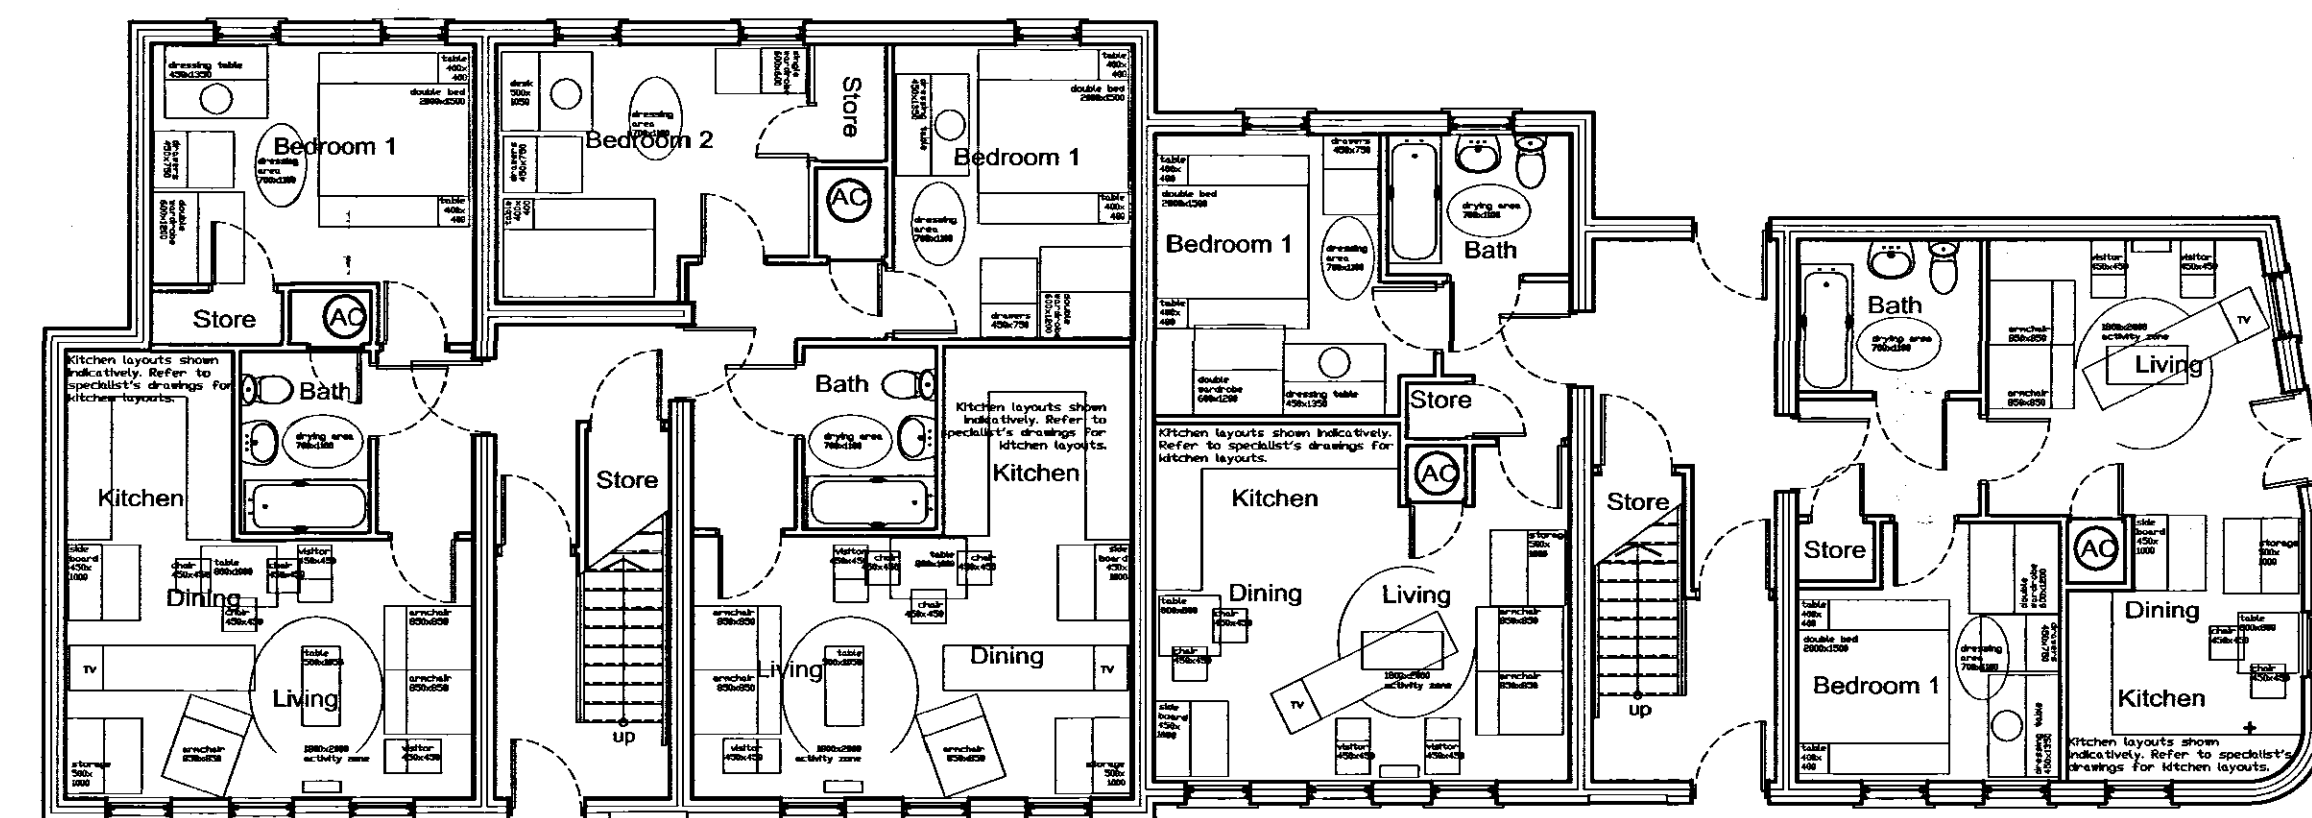


FLAT 1
49.08sq.m
Ground floor plan
Scale 1:100

FLAT 2
66.33sq.m

FLAT 3
46.49sq.m

FLAT 4
46.39sq.m

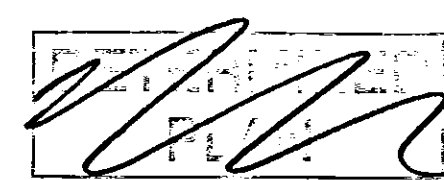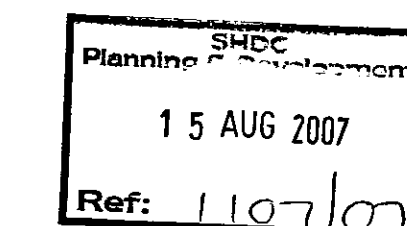

DO NOT SCALE THIS DRAWING. THE CONTRACTOR IS DEEMED TO HAVE CHECKED ALL DIMENSIONS ON SITE AND REPORT ANY DISCREPANCIES TO OGLESBY & LIMB LTD. THE CONTENTS OF THIS DRAWING ARE COVERED BY COPYRIGHT AND REMAIN THE PROPERTY OF OGLESBY & LIMB LTD. WRITTEN APPROVAL MUST BE OBTAINED FROM OGLESBY & LIMB LTD PRIOR TO DUPLICATION OR REPRODUCTION OF THIS DRAWING OR ITS CONTENTS. ANY DIMENSIONS NOT SHOWN ARE TO BE CHECKED AND AGREED WITH OGLESBY & LIMB LTD.

A	14.08.07	Slight amendment to elevations and adjacent property added.	ajo
Ref.	Date	Description	Initial

Oglesby & Limb Ltd
Chartered Architects
and Building Surveyors
67 London Road
Newark, Notts
NG24 1RZ
T: 01636 702030
Fax: 01636 703740
e-mail: design@o-l-ltd.co.uk

Client:
DGM Properties Ltd.

Project:
**Proposed Residential Development
43 Double Street,
Spalding, Lincs.**

Drawing Title:
**Plans and elevations as proposed
PLANNING APPLICATION**

Date:	April 2007	Scale:	1:100
Drawn by:	AJO	Checked by:	DAL

Drawing Number:	A0653 - 10	Rev:	A
-----------------	-------------------	------	----------