

SECTION A-A THRO' SMALL HALL

MATERIALS EXTERNALLY:

ROOF: 'Redland Grovebury' concrete interlocking tiles (colour: slate grey) with half round ridge tiles and cloaked verge tiles, all to match existing.

PATENT GLAZING: Tinted double glazed polyester powder coated aluminium glazing system (colour: grey).


WALLS: 'Marshalls Clay Products' Armitage red smooth brindle facing brickwork generally with corbelled eaves detail to external corners. Note: solid bricks required to corbel detail.

RAINWATER GOODS: 'Marley Deepflow' pvcu gutter to 68mm dia. downpipe, all to match existing.


WINDOWS: PVCu top hung opening lights, to match existing.

DOORS: Timber to be painted, to match existing.


FASCIAS & SOFFITES: White pvcu.

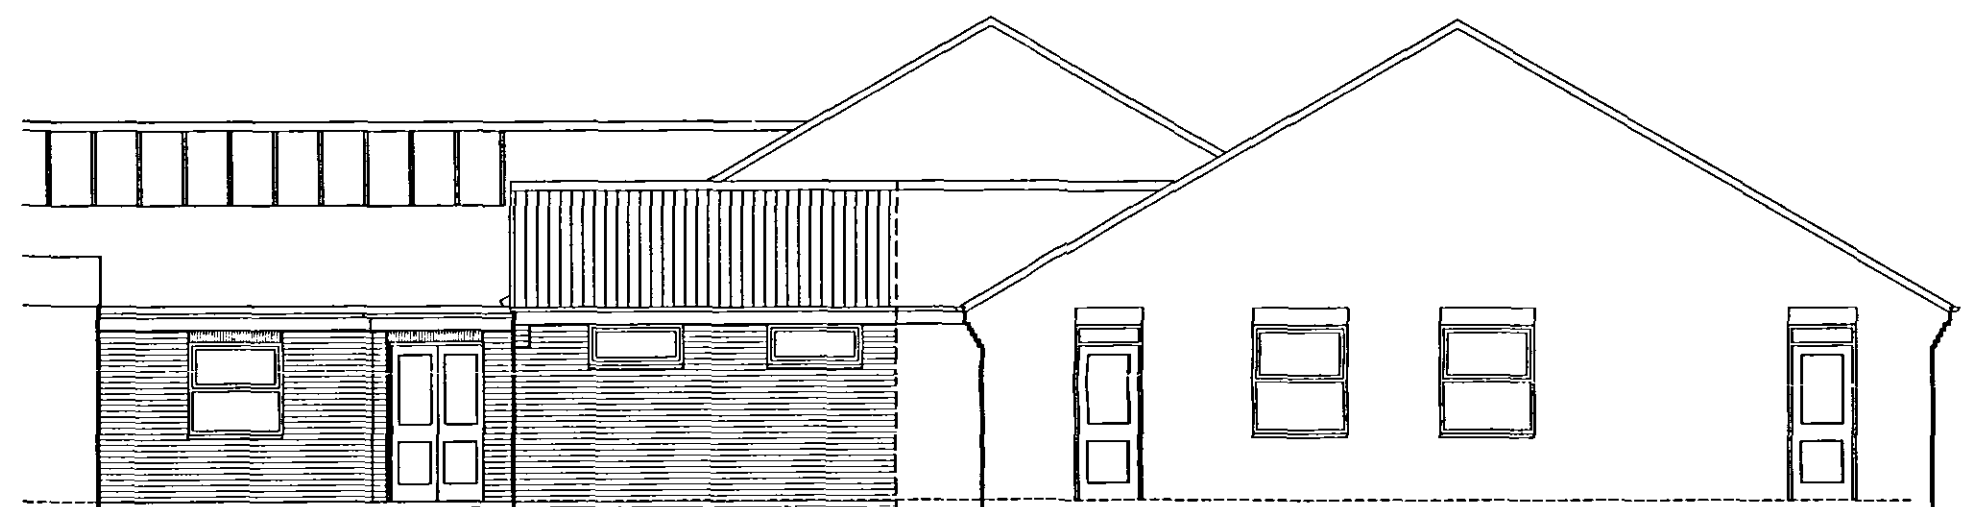

EAST ELEVATION

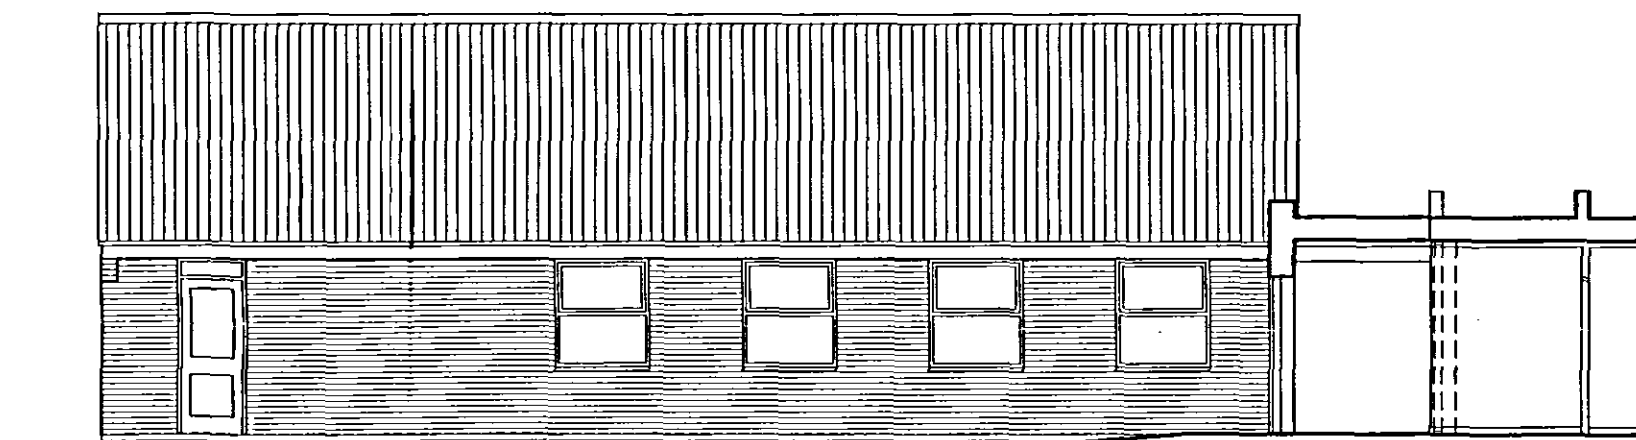

NORTH ELEVATION / SECTION B-B

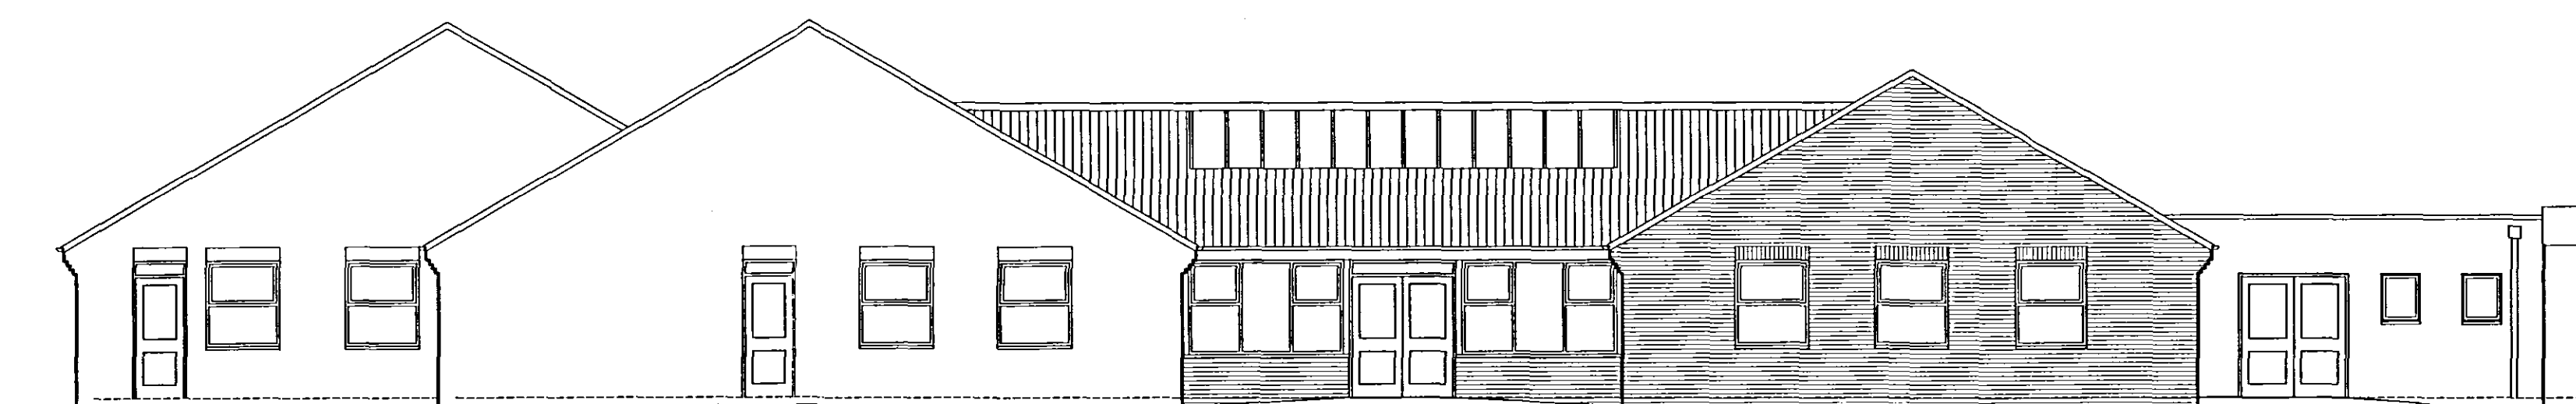

WEST ELEVATION TO PLAYGROUND

Revisions
Rev A: Amended following meeting with school on 17 July 2006 (20.07.06)
Rev B: Floor to ceiling height of flat roof building amended; glazed screens added to existing accommodation (26.07.06)

The copyright of this drawing is retained by the architects, it is not to be reproduced without permission.

All levels and dimensions to be checked on site by General Contractor before work is put in hand.

SHDC
PLANNING & DEVELOPMENT
- 9 AUG 2006
Ref. 1109/06

DETERMINED
PLAN

client	SPALDING ST. JOHN THE BAPTIST C. E. PRIMARY SCHOOL
job	TWO CLASSROOM EXTENSION
drawing	PROPOSED ELEVATIONS

**D B Lawrence & Associates
Architects**

30 Handley Street
Sleaford
Lincs
NG34 7TQ

Tel: 01529 302541
Fax: 01529 413960
Email: dbloffice@btconnect.com

date	drawn	checked	scale
JUL 2006	DH		1:100
drawing no.			
D99/ 23B			