


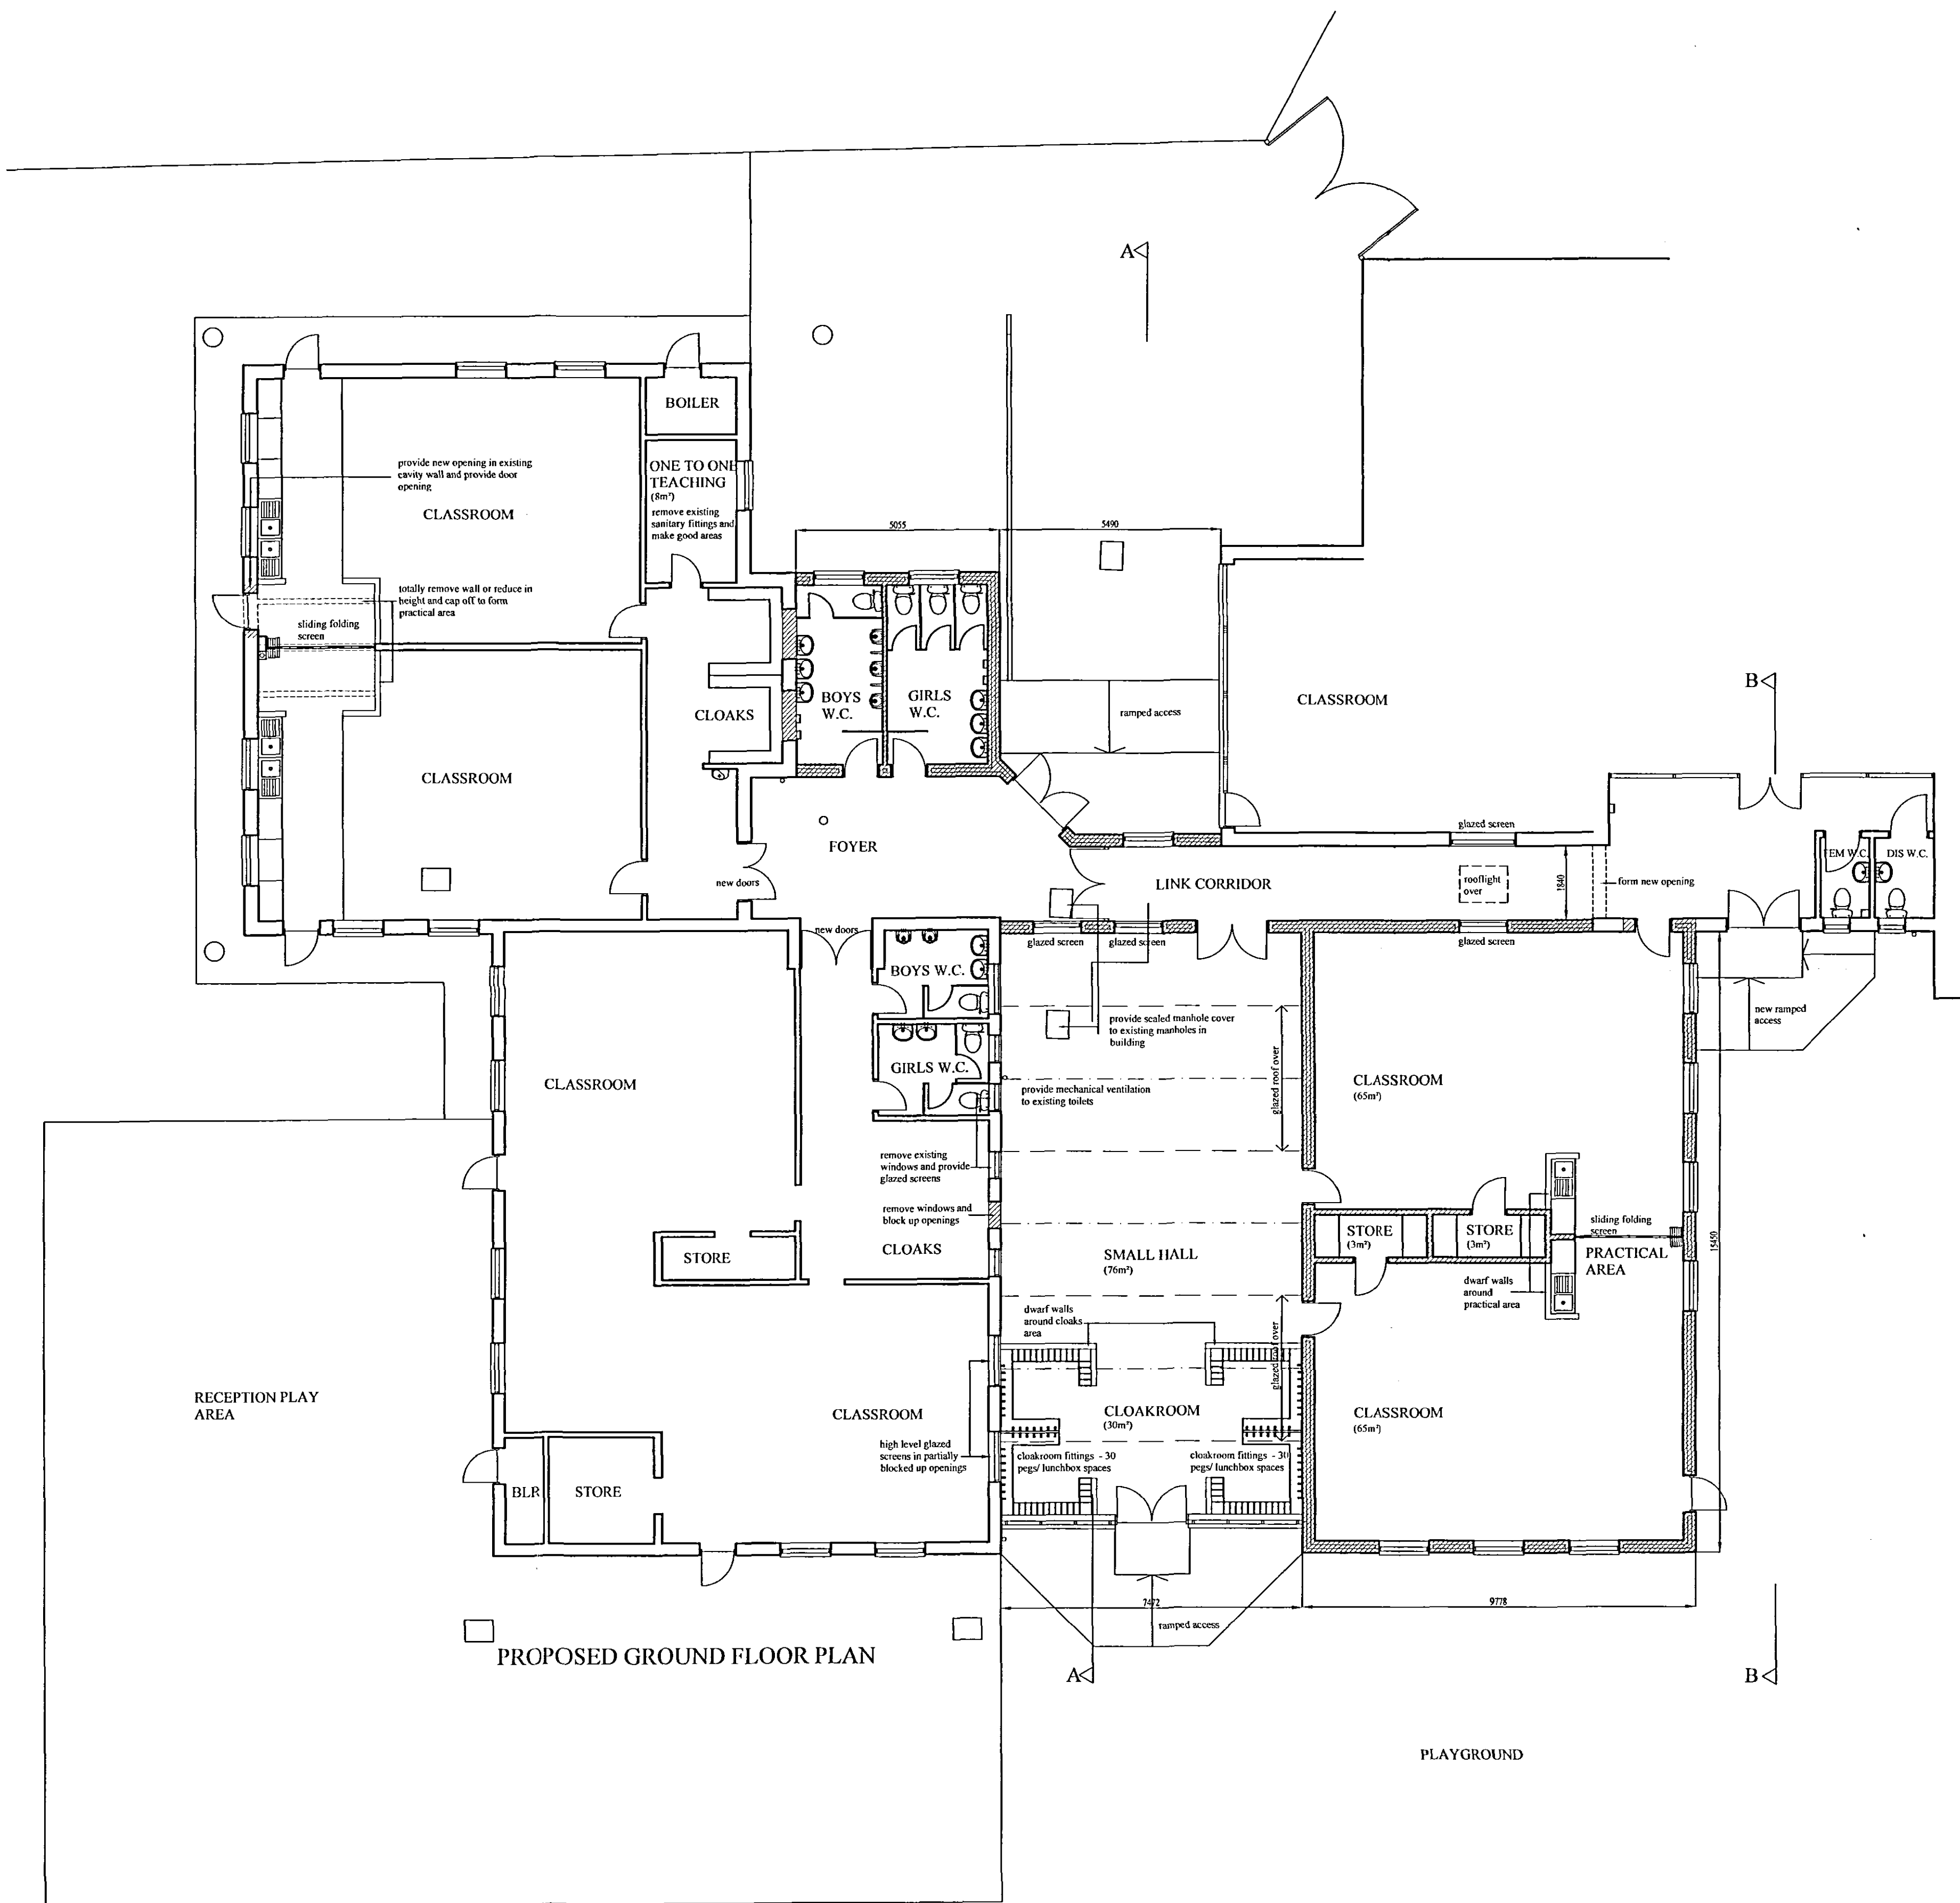

Revisions
 Rev A: Amended following meeting with school on 17 July 2006 (20.07.06)
 Rev B: Floor to ceiling height of flat roof building amended, glazed screens added to existing accommodation (26.07.06)

The copyright of this drawing is retained by the architects, it is not to be reproduced without permission

All levels and dimensions to be checked on site by General Contractor before work is put in hand.

SHDC
 PLANNING & DEVELOPMENT
 - 9 AUG 2006
 Ref. 1109/06

DETERMINED
 PLAN

client
SPALDING ST. JOHN THE BAPTIST C. E. PRIMARY SCHOOL
job
TWO CLASSROOM EXTENSION
drawing
PROPOSED GROUND FLOOR PLAN

**D B Lawrence & Associates
Architects**

30 Handley Street
 Skeaford
 Lincs
 NG34 7TQ
 Tel: 01529 302541
 Fax: 01529 413960
 Email: dbloffice@btconnect.com

date	drawn	checked	scale
JULY 2006	DH		1:100
drawing no. D99/ 22B			