


EXISTING ELEVATION TO PLAYGROUND

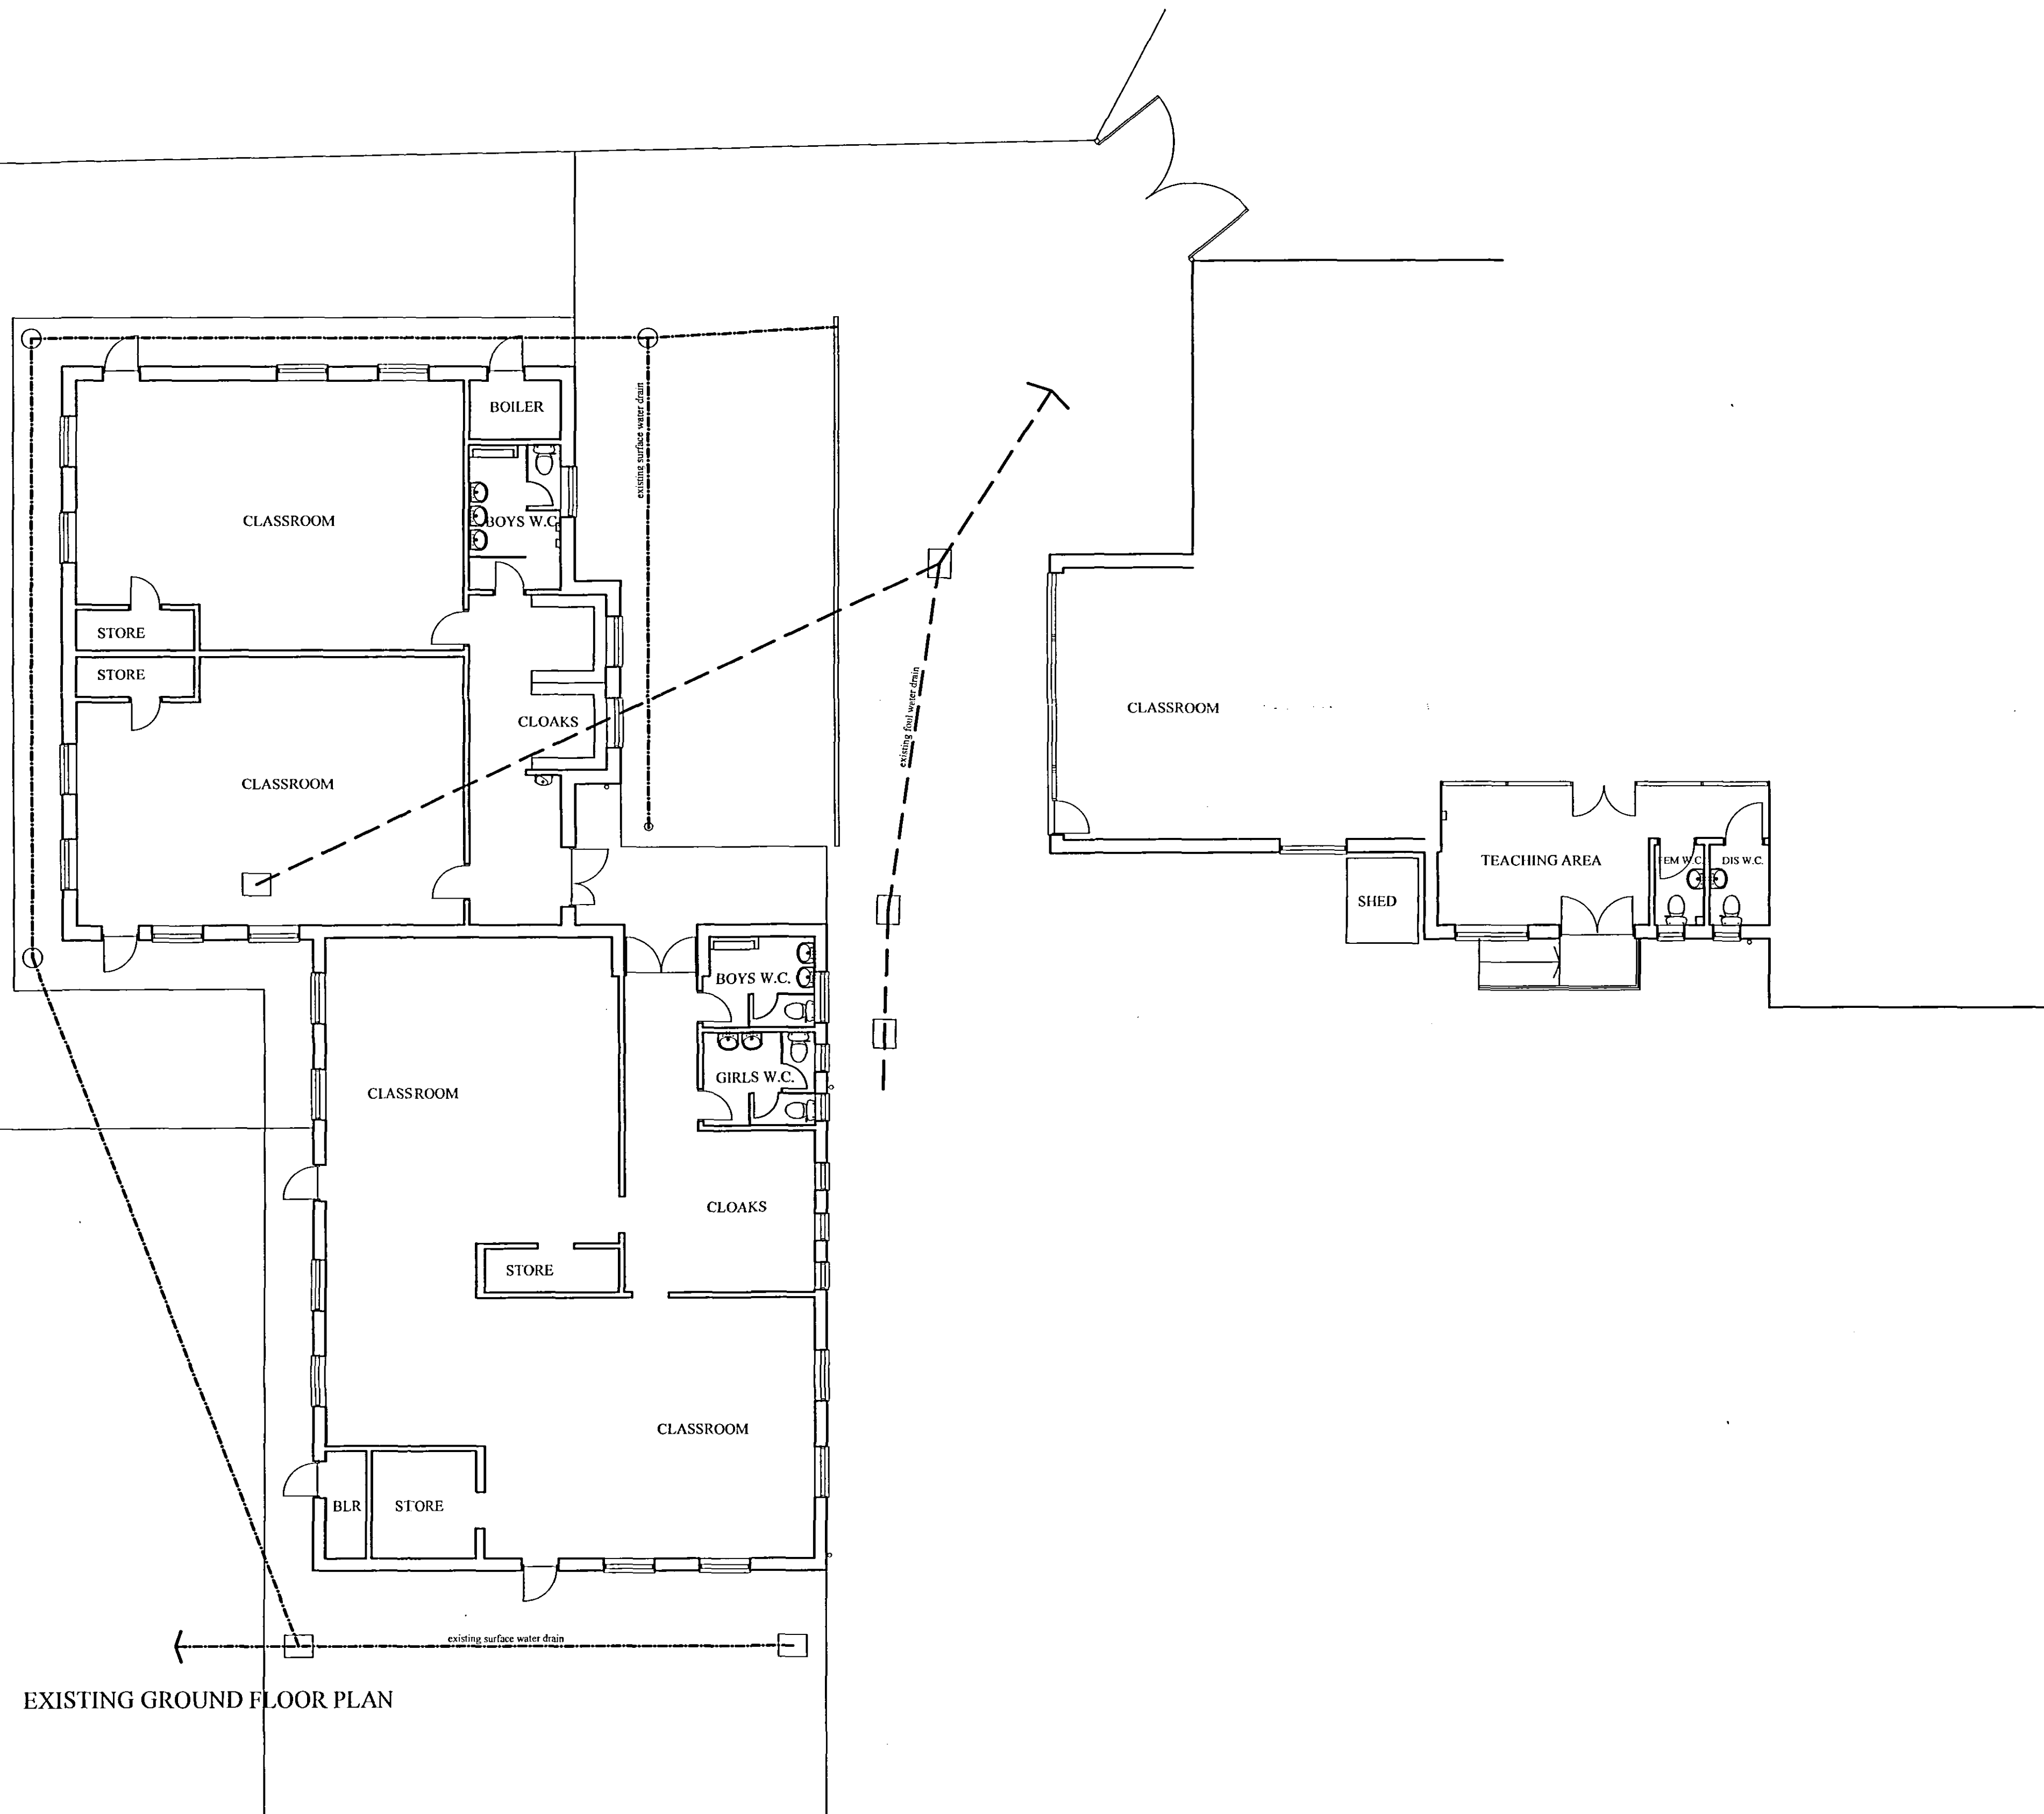

EXISTING GROUND FLOOR PLAN

Revisions

The copyright of this drawing is retained by the architects, it is not to be reproduced without permission

All levels and dimensions to be checked on site by General Contractor before work is put in hand.

client
SPALDING ST. JOHN THE BAPTIST C.E. PRIMARY SCHOOL
job
TWO CLASSROOM EXTENSION
drawing
EXISTING GROUND FLOOR PLAN

SHDC
PLANNING & DEVELOPMENT
- 9 AUG 2006
Ref. 1109/06

DETERMINED
PLAN

D B Lawrence & Associates
Architects

30 Handley Street
Sleaford
Lincs
NG34 7TQ

Tel: 01529 302541
Fax: 01529 413960
Email: dbloffice@btconnect.com

date	drawn	checked	scale
JULY 2006	DH		1:100
drawing no.			
D99/21			