




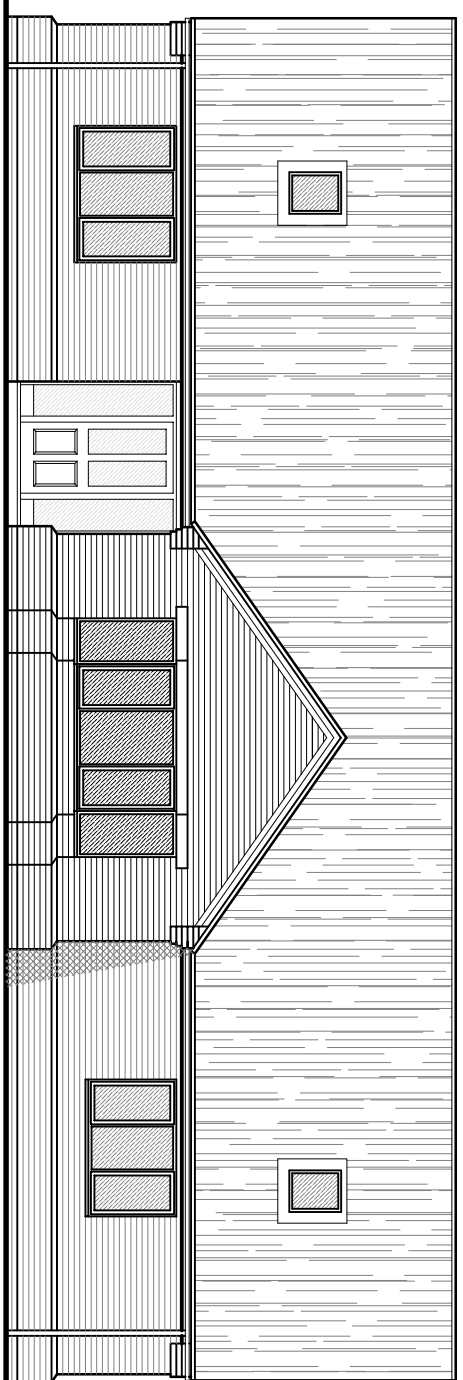


FRONT ELEVATION

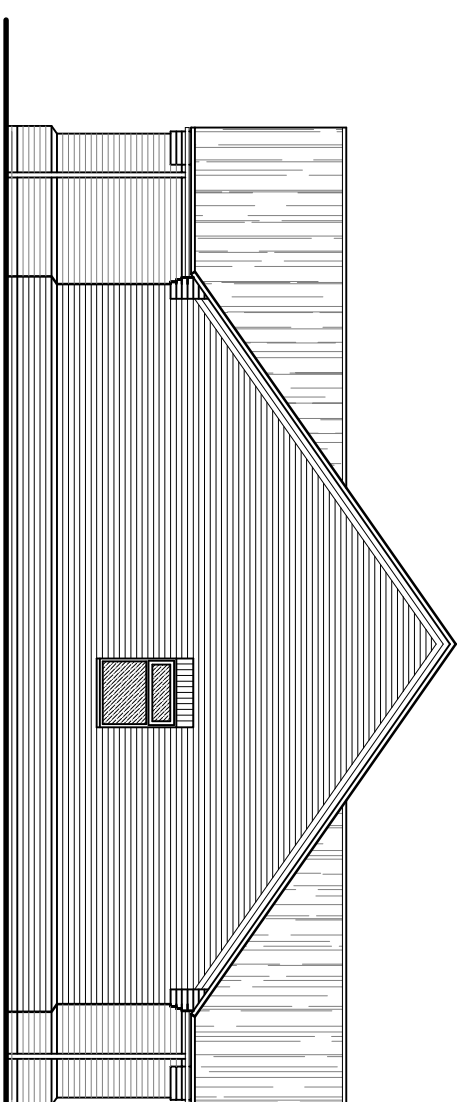


SIDE ELEVATION

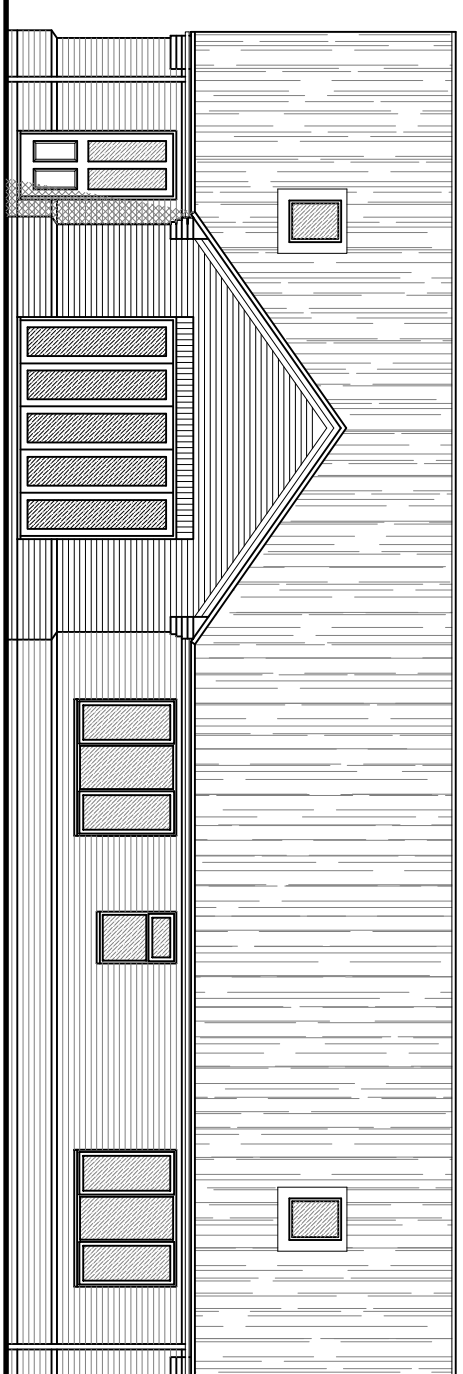


REAR ELEVATION

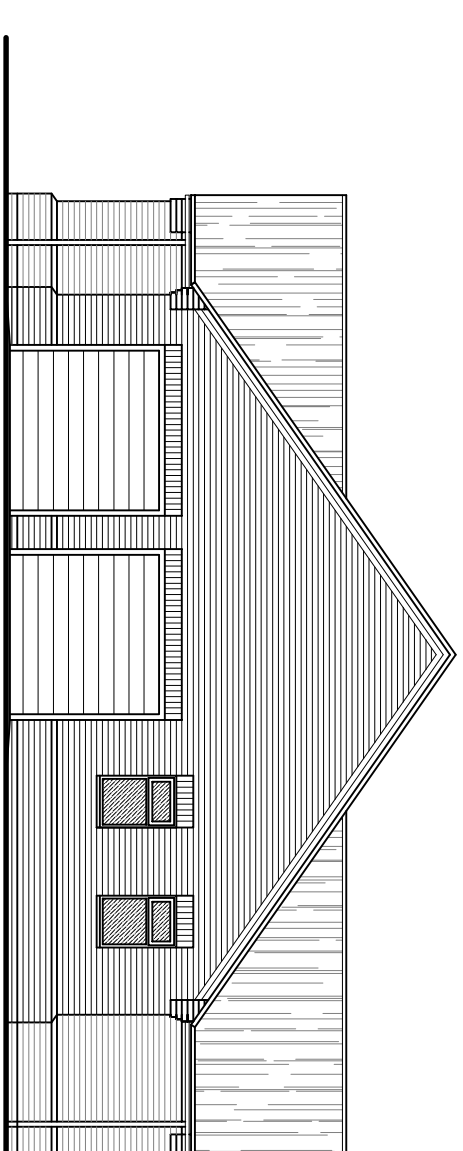


SIDE ELEVATION

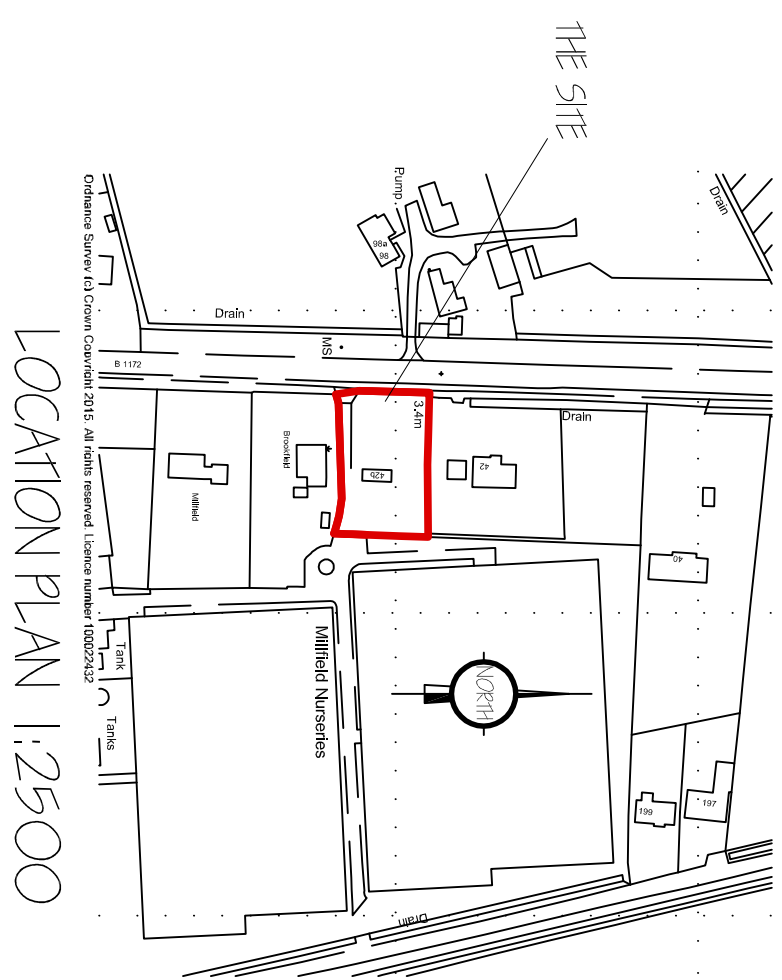


LOCATION PLAN 1:2500

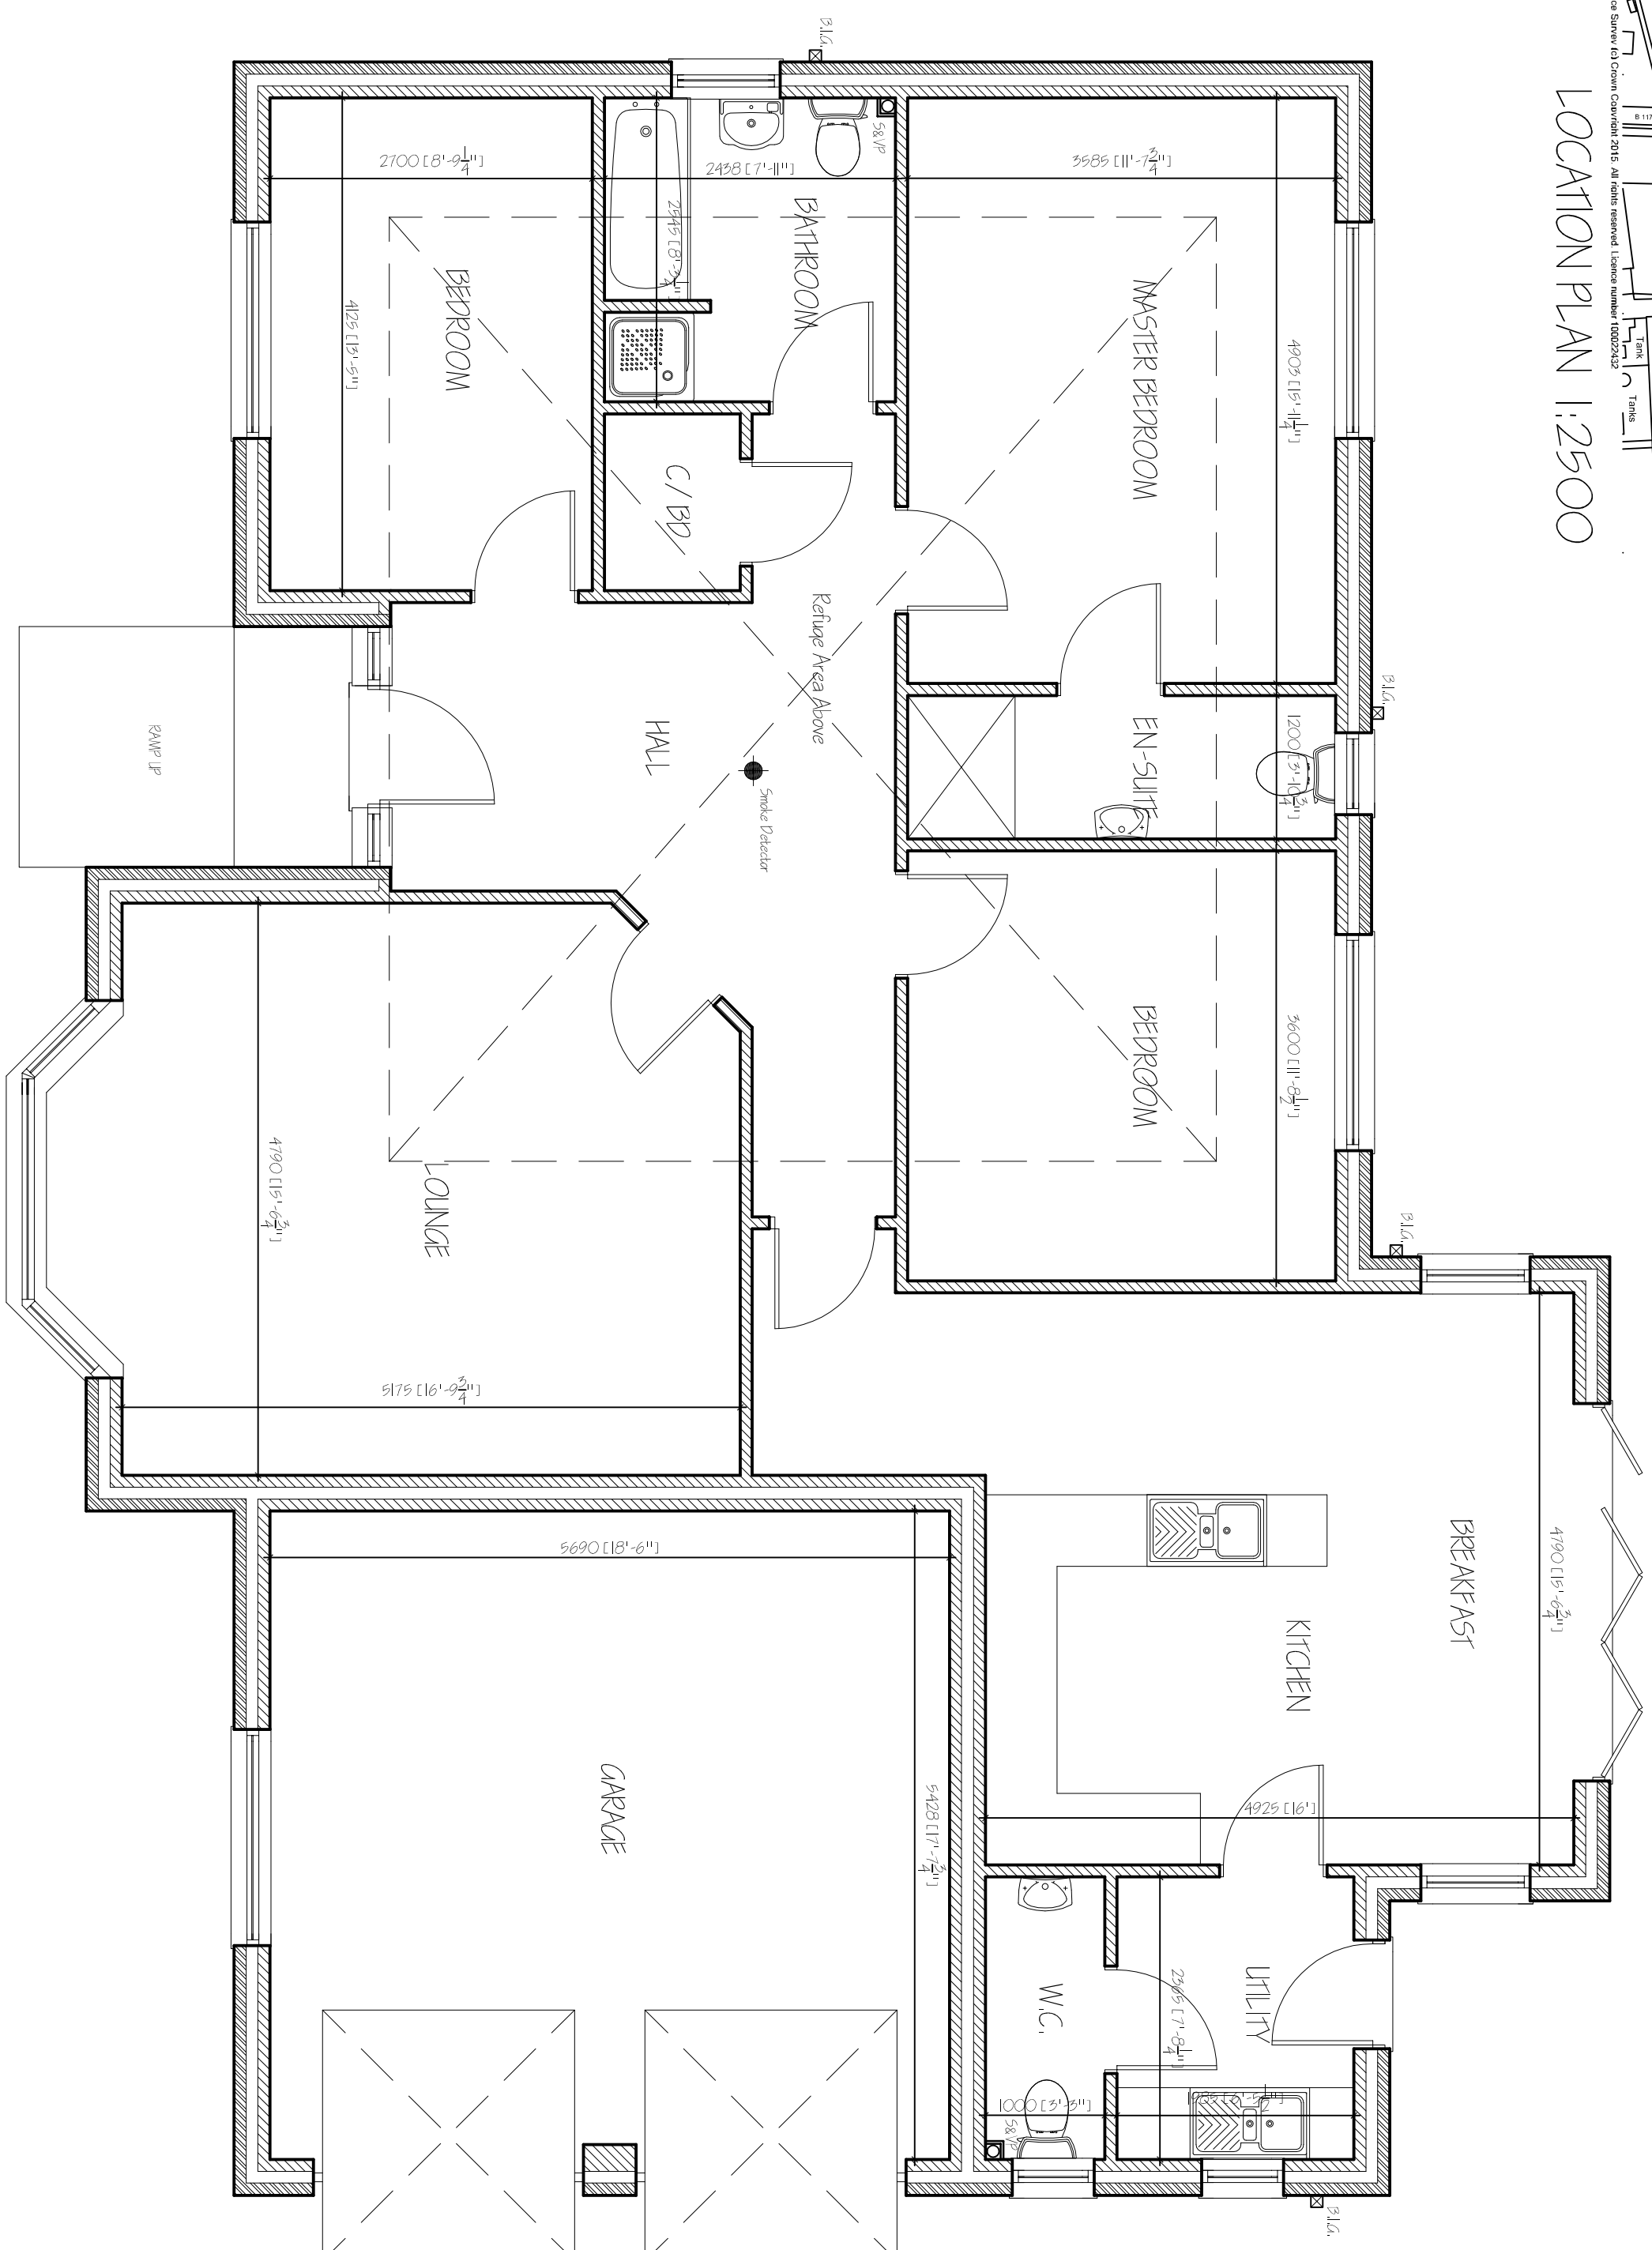

GROUND FLOOR PLAN

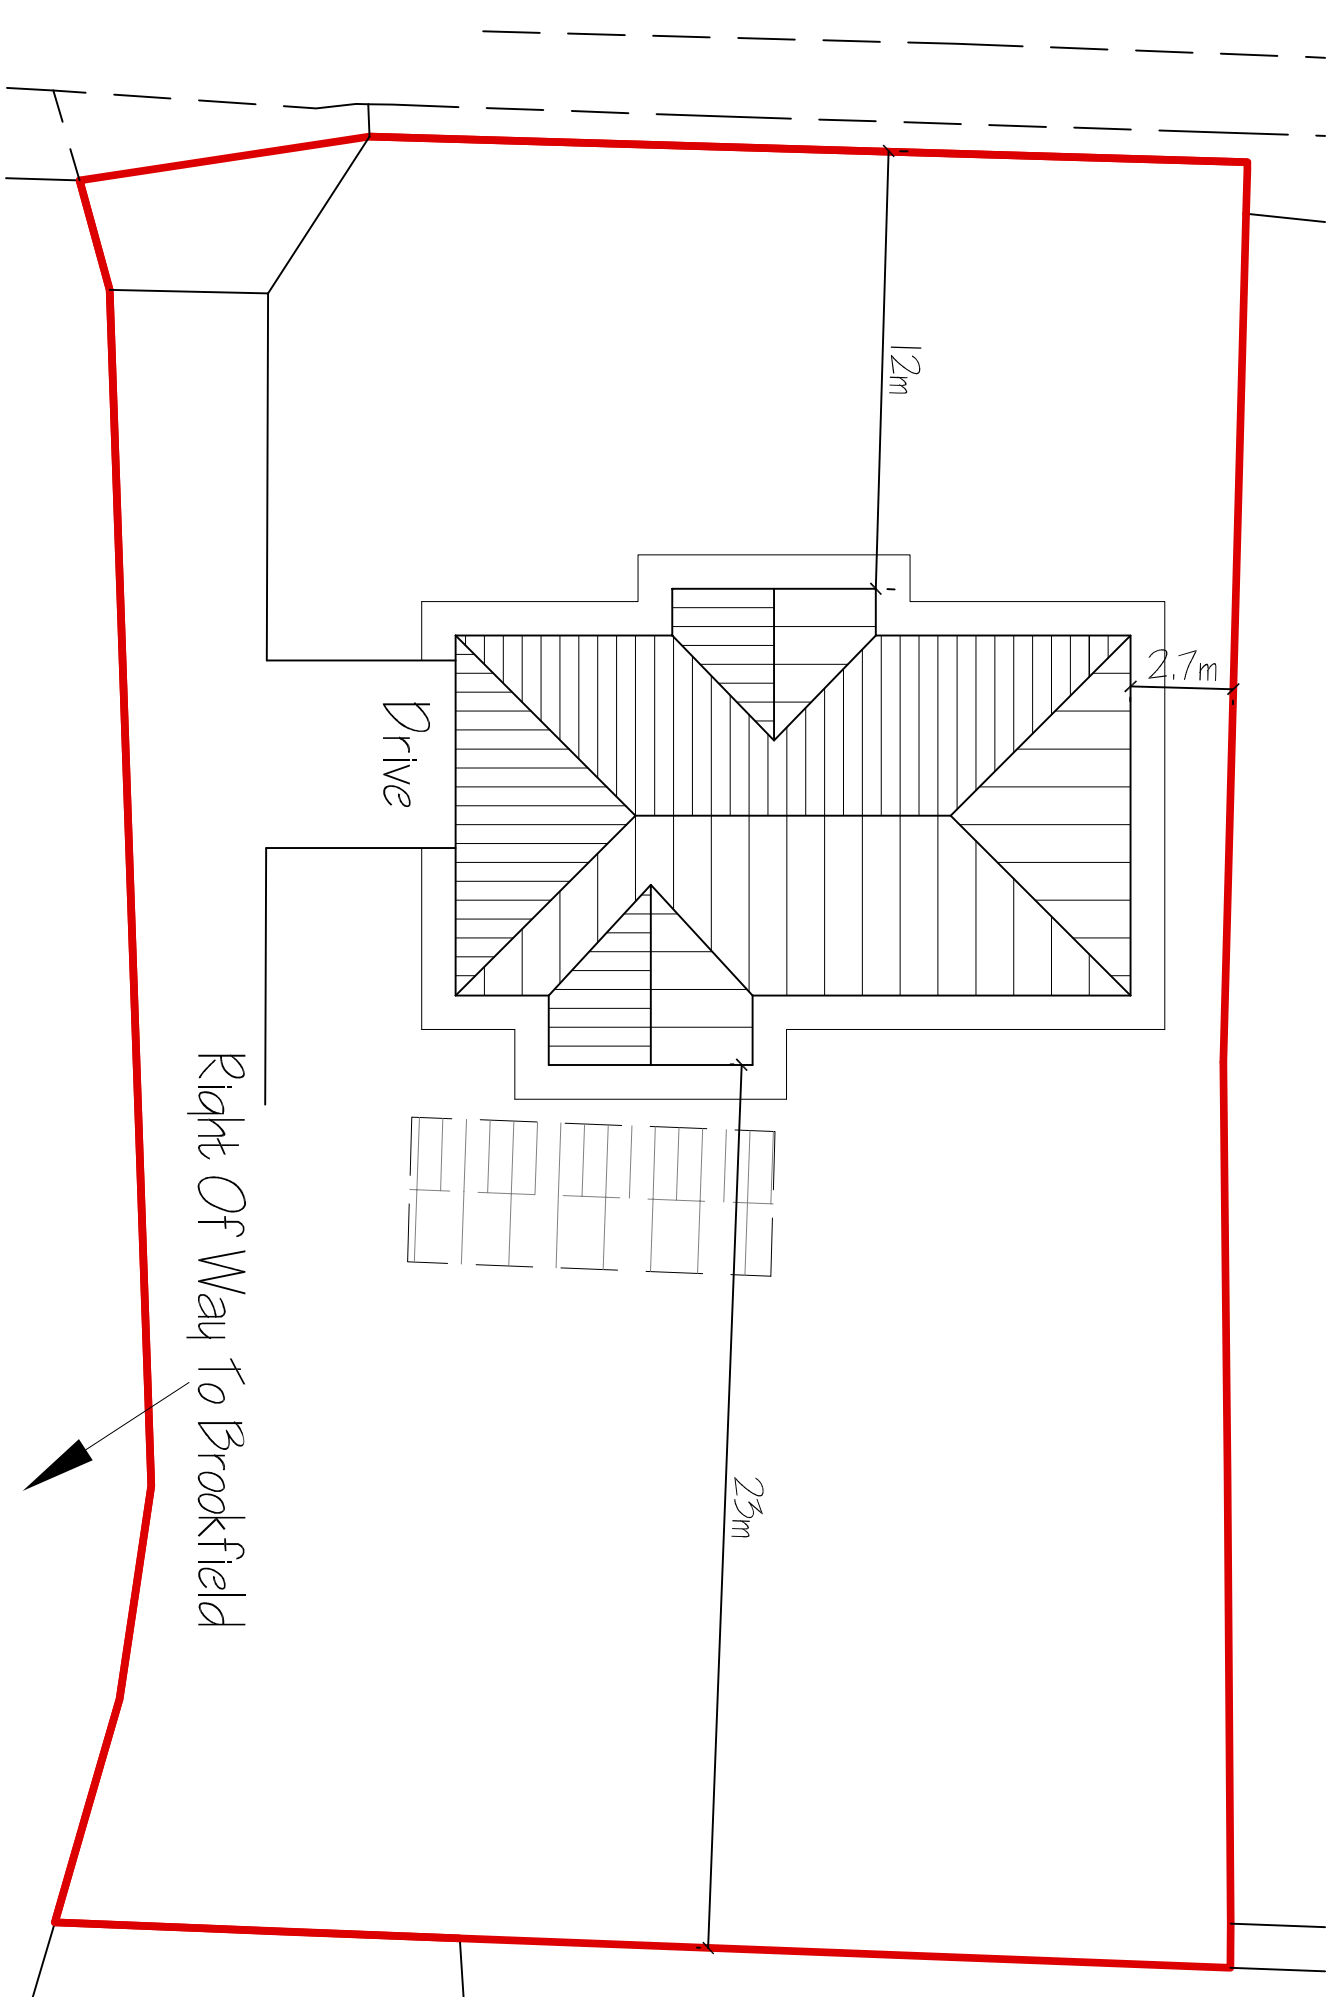

SITE PLAN 1:200

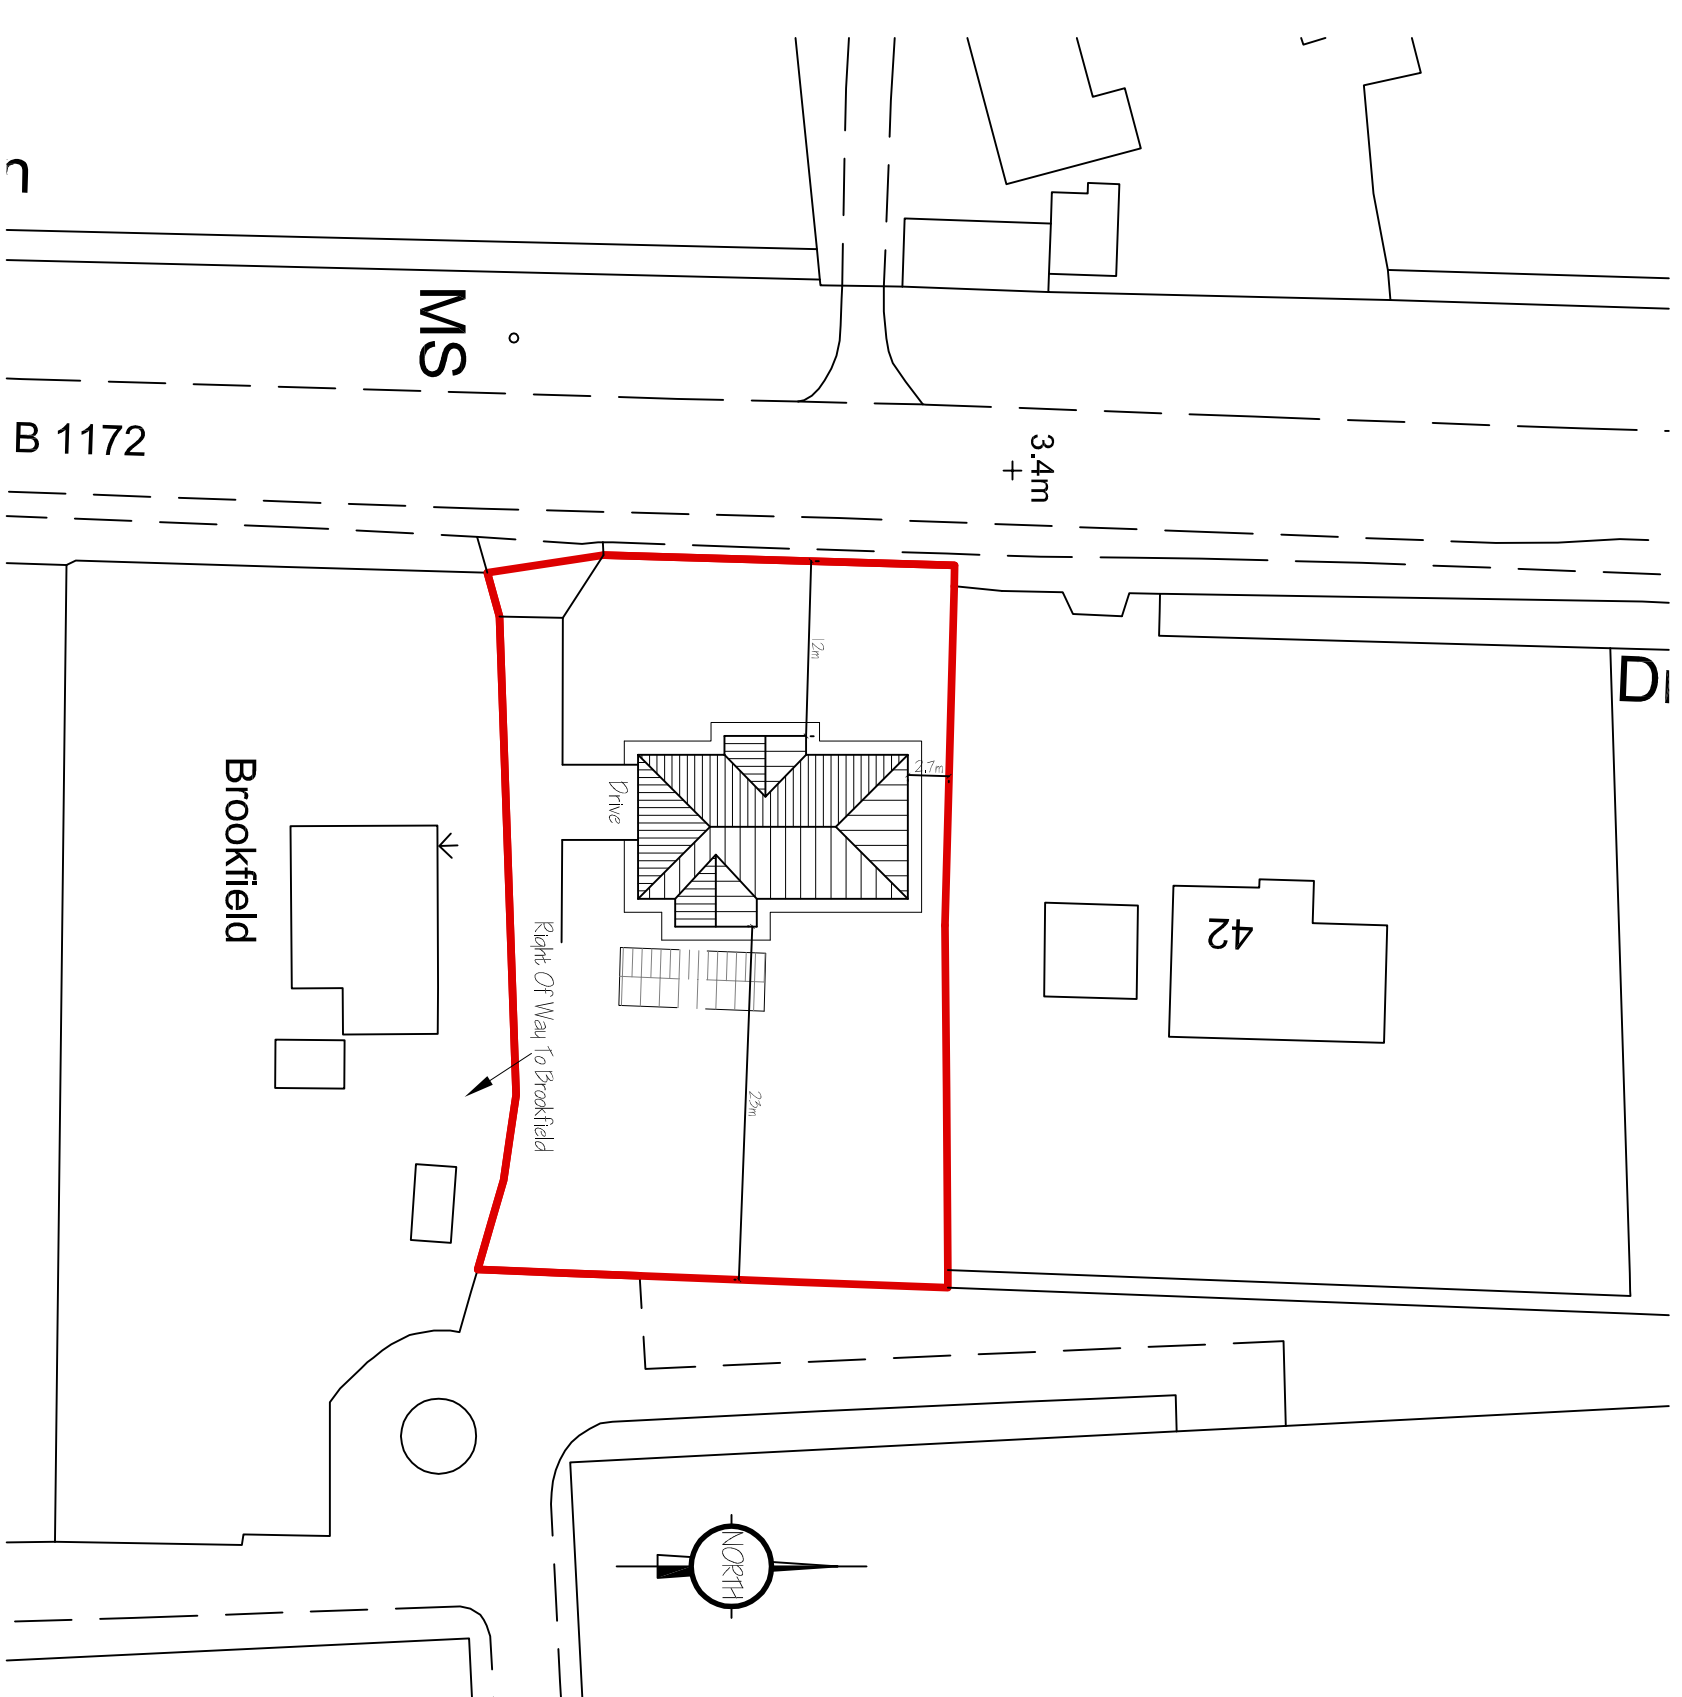

BLOCK PLAN 1:500

ref	revision	date
A	CLIENT AGREEMENTS	N/A/ZCH

G. R. MERCHANT LTD.
1. ENG AMICE FIWO
ARCHITECTURAL, STRUCTURAL
AND LAND DRAINAGE
CONSULTANTS

4 Wrights Mews
12A Park Road, Holbeach,
Spalding, Lincs. PE12 7EE
Tel: 01406 490800
Fax: 01406 425744
E-Mail: gr.merchant@btconnect.com

RESIDENTIAL DEVELOPMENT
423 SPALDING COMMON
SPALDING
LINCS. PE11 3AU

Client
MR & MRN J BACK

FLOOR PLANS - PROPOSED
ELEVATIONS - PROPOSED
SITE, LOCATION & BLOCK PLANS

Job Ref.	Drawing No.
2849-15	02A
Date	Drawn

1:50 1:100 (unless other stated)

[illegible]