

Wall type Legend

- External wall with render finish
render finish as specification, on 100mm block work suitable to be used with render finish, 150mm cavity - infilled with insulation to habitable areas, 100mm block work - strength and specification guided by structural engineer with plasterboard on adhesive dabs to habitable areas unless noted otherwise
- Lift walls part of externals walls
As above but with 215mm block work and plasterboard not required within shaft
- External wall with brick finish
102.5mm facing brick as specification, 150 / 170mm cavity infilled with insulation to habitable areas, 100mm block work strength and specification guided by structural engineer with plasterboard on adhesive dabs to habitable areas unless noted otherwise
- Internal block work wall
100mm block work - strength and specification guided by structural engineer with plasterboard on adhesive dabs to habitable areas unless noted otherwise
- Internal metal stud wall
Internal wall formed with metal stud work and finished with plasterboard as per specification
- 2nd floor external walls
Insulation between trussed rafters and underdrawn with plasterboard laminate

Fire installation Legend


- Fire Alarm Actuation Point
- Fire Alarm Audible Warning Device
- Automatic Heat Detector
- Automatic Smoke Detector
- Non-maintained illuminated Exit Sign
- Non-maintained illuminated Exit Sign with Direction indicator
- Dry Powder Fire Extinguisher (3 Litre)
- Foam spray Fire Extinguisher (9 Litre)
- Carbon Dioxide Fire Extinguisher (2Kg)
- Fire Blanket
- *

Emergency Lighting
- *


Emergency Lighting (External)
- K42

Digital Keypad Locking Device
- Indicates position of push button release on opposite side
- Green 'Break Glass' emergency release
- Location of wall mounted electro-magnetic hold open unit
- X

Swing-free hold open closer

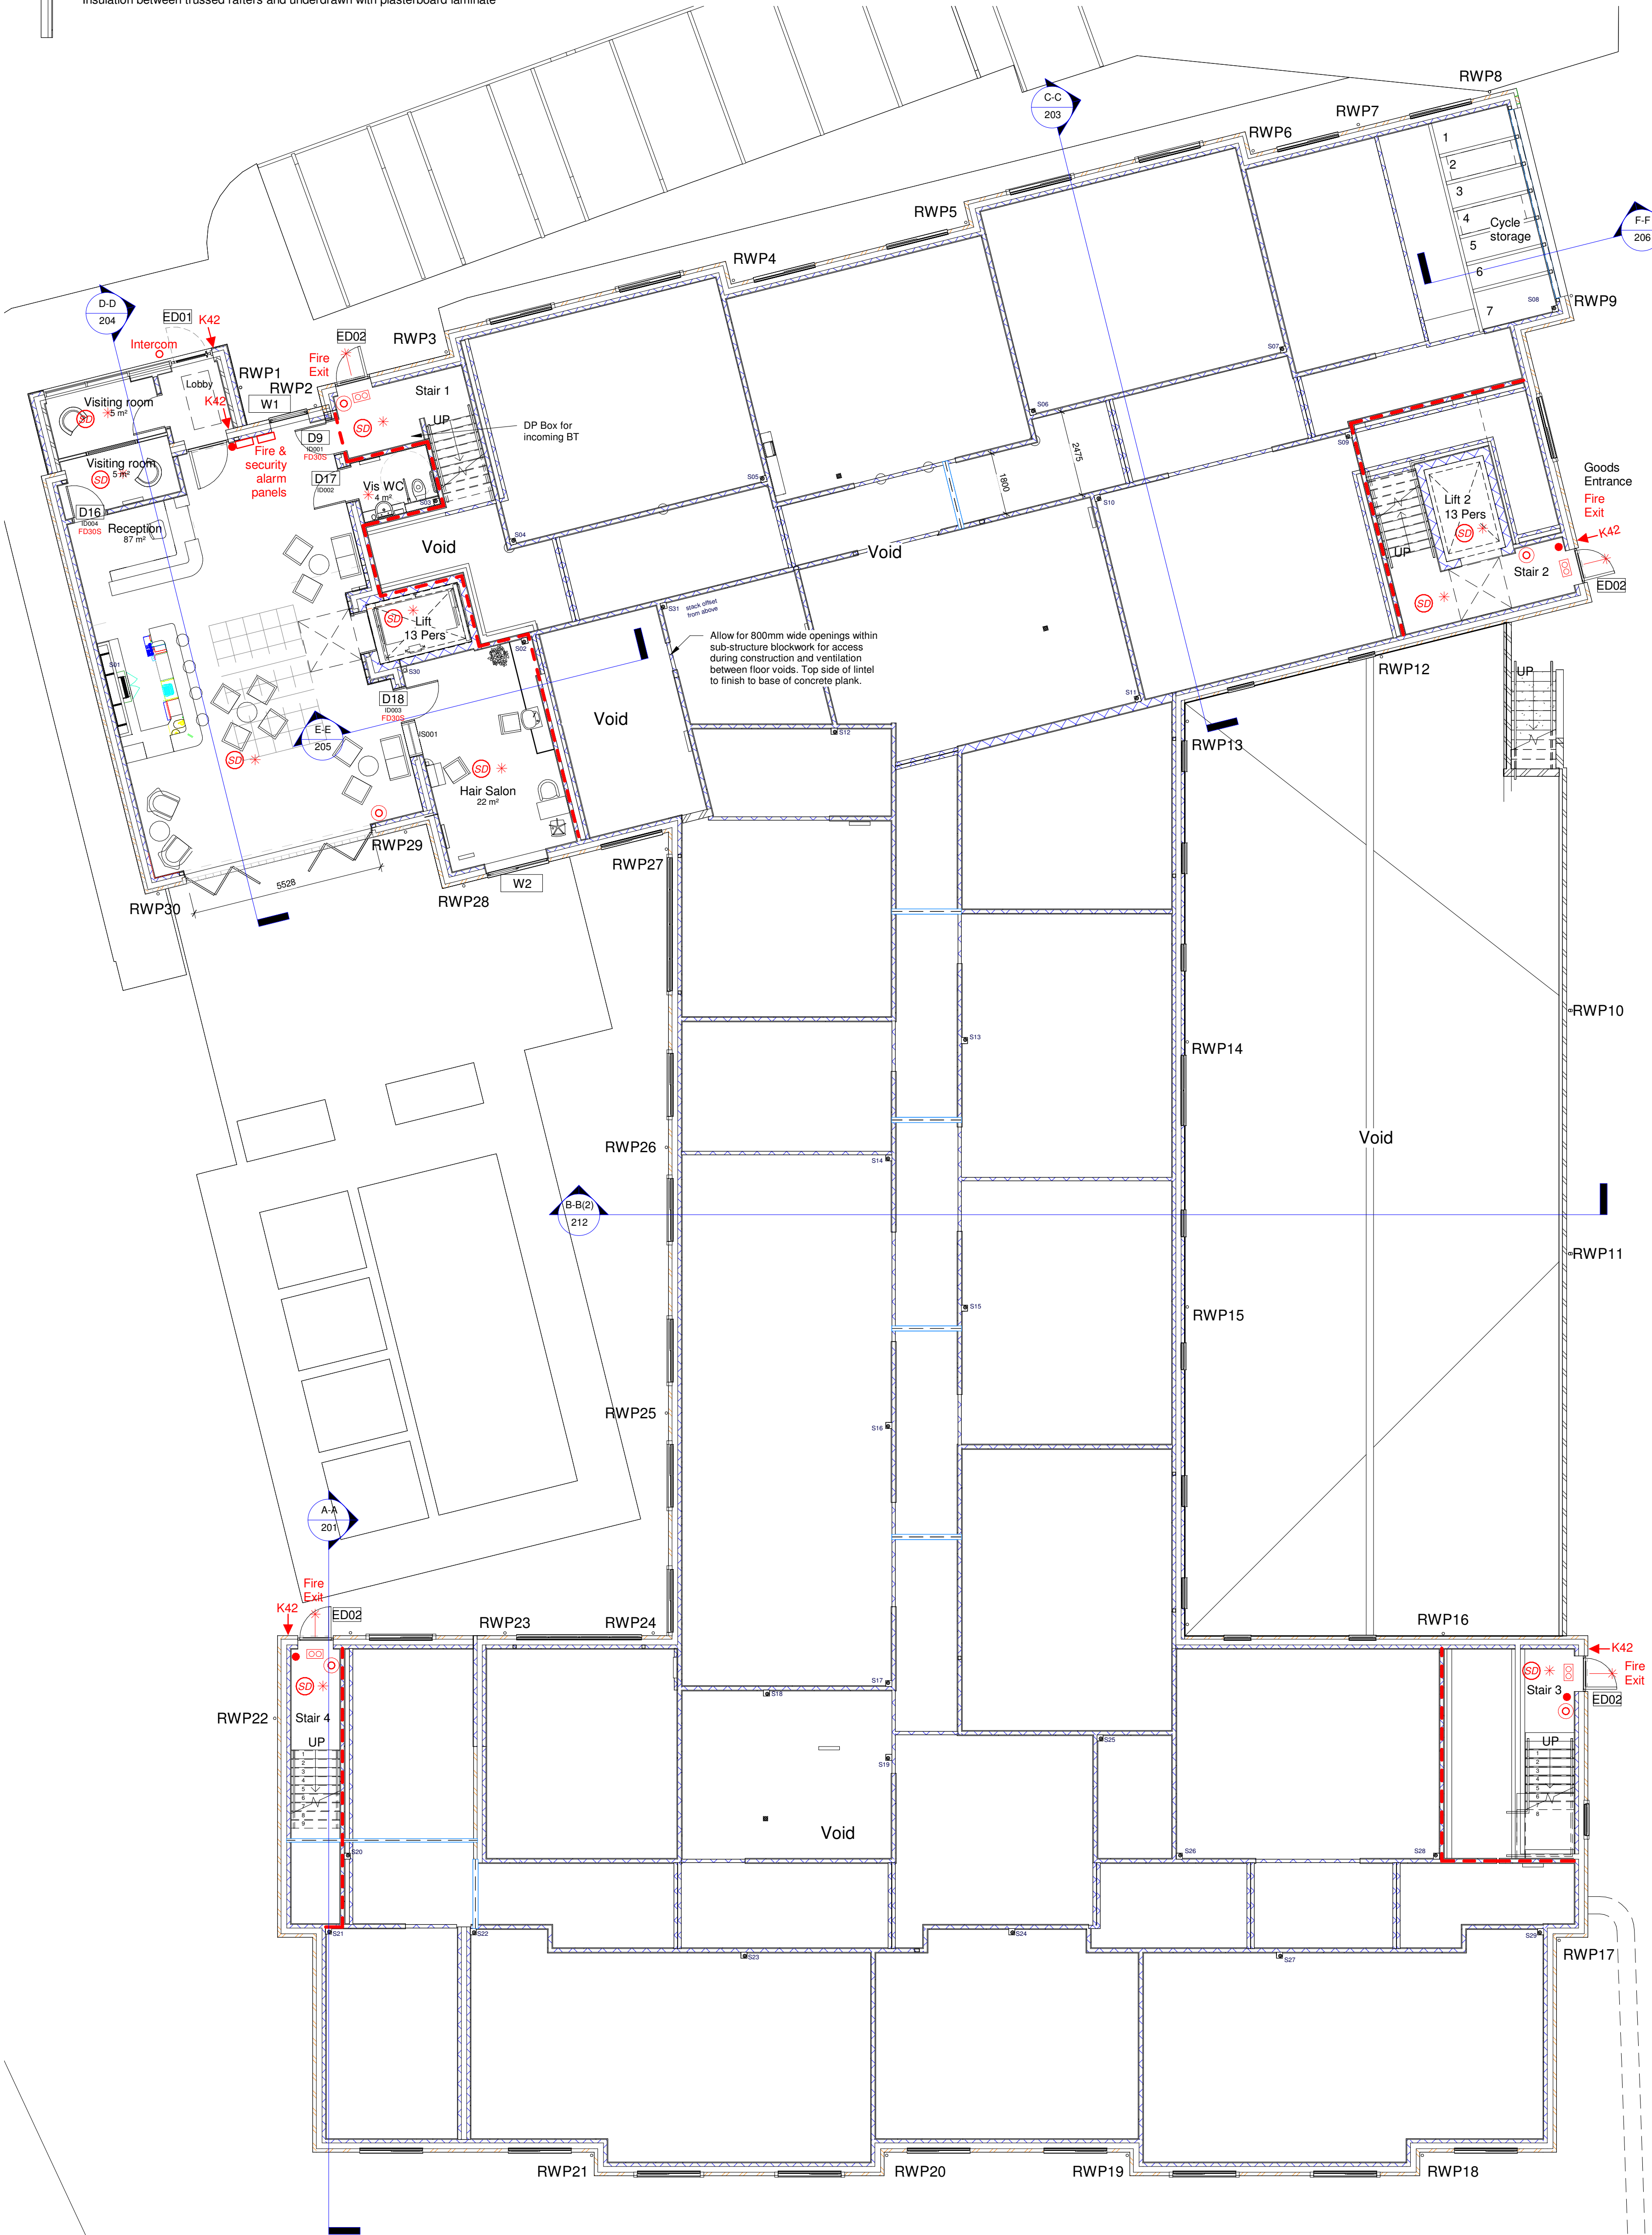

Lower Ground Level
1 : 100

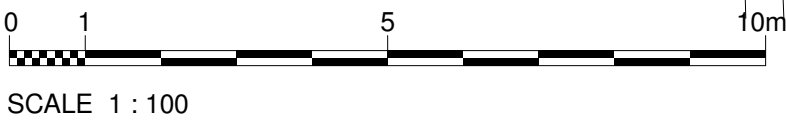

Rev	Date	Description	By	Chk
A	15/02/2019	Cycle storage location added	TE	JS
B	18/02/2019	Cycle storage quantity amended	TE	JS
C	18/06/2019	Layout amended. Lift moved.	TE	JS
D	28/06/2019	Detail added. Minor amendments.	TE	JS
E	01/11/2019	Stairs amended to suit level change	TE	JS
F	14/11/2019	Wall adjacent to hair salon amended to cavity construction	TE	JS
G	26/11/2019	Sleeper walls to stairs added.	TE	JS
H	09/12/2019	Sleeper walls amended following wards design.	TE	JS
J	28/01/2020	Sleeper walls added adjacent to stair 4	TE	JS
K	29/01/2020	Visitor WC amended. Stack S03 moved.	TE	JS
L	20/03/2020	Admin office added and general amendments	TE	JS
M	01/06/2020	Co-ordinated with reception layout	TE	JS
N	17/07/2020	Co-ordinated with reception layout	TE	JS
P	25/11/2020	Visiting area indicated	TE	JS
R	06/12/2020	Generally co-ordinated for re-issue	TE	JS
S	06/12/2020	Generally co-ordinated for re-issue	TE	JS

NOTES

DO NOT SCALE, USE FIGURED DIMENSIONS ONLY.

ALL DIMENSIONS TO BE VERIFIED ON SITE PRIOR TO THE COMMENCEMENT OF ANY WORK OR THE PRODUCTION OF ANY SHOP DRAWING. ALL DISCREPANCIES TO BE REPORTED TO THE ARCHITECT.

THIS DRAWING IS TO BE READ IN CONJUNCTION WITH ALL RELATED ARCHITECT'S AND ENGINEER'S DRAWINGS AND ANY OTHER RELEVANT INFORMATION.

THIS DRAWING IS © COPYRIGHT OF DWA ARCHITECTS (LONDON) LTD.

DWA

ARCHITECTS

DWA Architects (London) Ltd
Cyclops House
Link Business Park
York
United Kingdom
YO10 3JB
01904 544 400
dwa@dwa-architects.co.uk
www.dwa-architects.co.uk

Client Glenholme Senior Living (Spalding) Limited		
Project Proposed 61 Bedroom Care Home on the Former Birds PH Site		
Drawing Title Lower Ground Floor Plan - Proposed GA and Fire Strategy		
Drawing Status CONSTRUCTION		
Scale @ A1 As indicated	Date June 2019	
Drawn By TE	Checked By JS	
Job no. G5105	Drawing no. 101	Rev S