


Wall type Legend

- External wall with render finish**
render finish as specification, on 100mm block work suitable to be used with render finish, 150mm cavity - infilled with insulation to habitable areas, 100mm block work - strength and specification guided by structural engineer with plasterboard on adhesive dabs to habitable areas unless noted otherwise
- Lift walls part of externals walls**
As above but with 215mm block work and plasterboard not required within shaft
- External wall with brick finish**
102.5mm facing brick as specification, 150 / 170mm cavity infilled with insulation to habitable areas, 100mm block work strength and specification guided by structural engineer with plasterboard on adhesive dabs to habitable areas unless noted otherwise
- Internal block work wall**
100mm block work - strength and specification guided by structural engineer with plasterboard on adhesive dabs to habitable areas unless noted otherwise
- Internal metal stud wall**
Internal wall formed with metal stud work and finished with plasterboard as per specification
- 2nd floor external walls**
Insulation between trussed rafters and underdrawn with plasterboard laminate

Fire installation Legend

- Fire Alarm Actuation Point
- Fire Alarm Audible Warning Device
- Automatic Heat Detector
- Automatic Smoke Detector
- Non-maintained illuminated Exit Sign
- Non-maintained illuminated Exit Sign with Direction indicator
- Dry Powder Fire Extinguisher (3 Litre)
- Foam spray Fire Extinguisher (9 Litre)
- Carbon Dioxide Fire Extinguisher (2Kg)
- Fire Blanket
- Emergency Lighting
- Emergency Lighting (External)
- Digital Keypad Locking Device
- Indicates position of push button release on opposite side
- Green 'Break Glass' emergency release
- Location of wall mounted electro-magnetic hold open unit
- Swing-free hold open closer

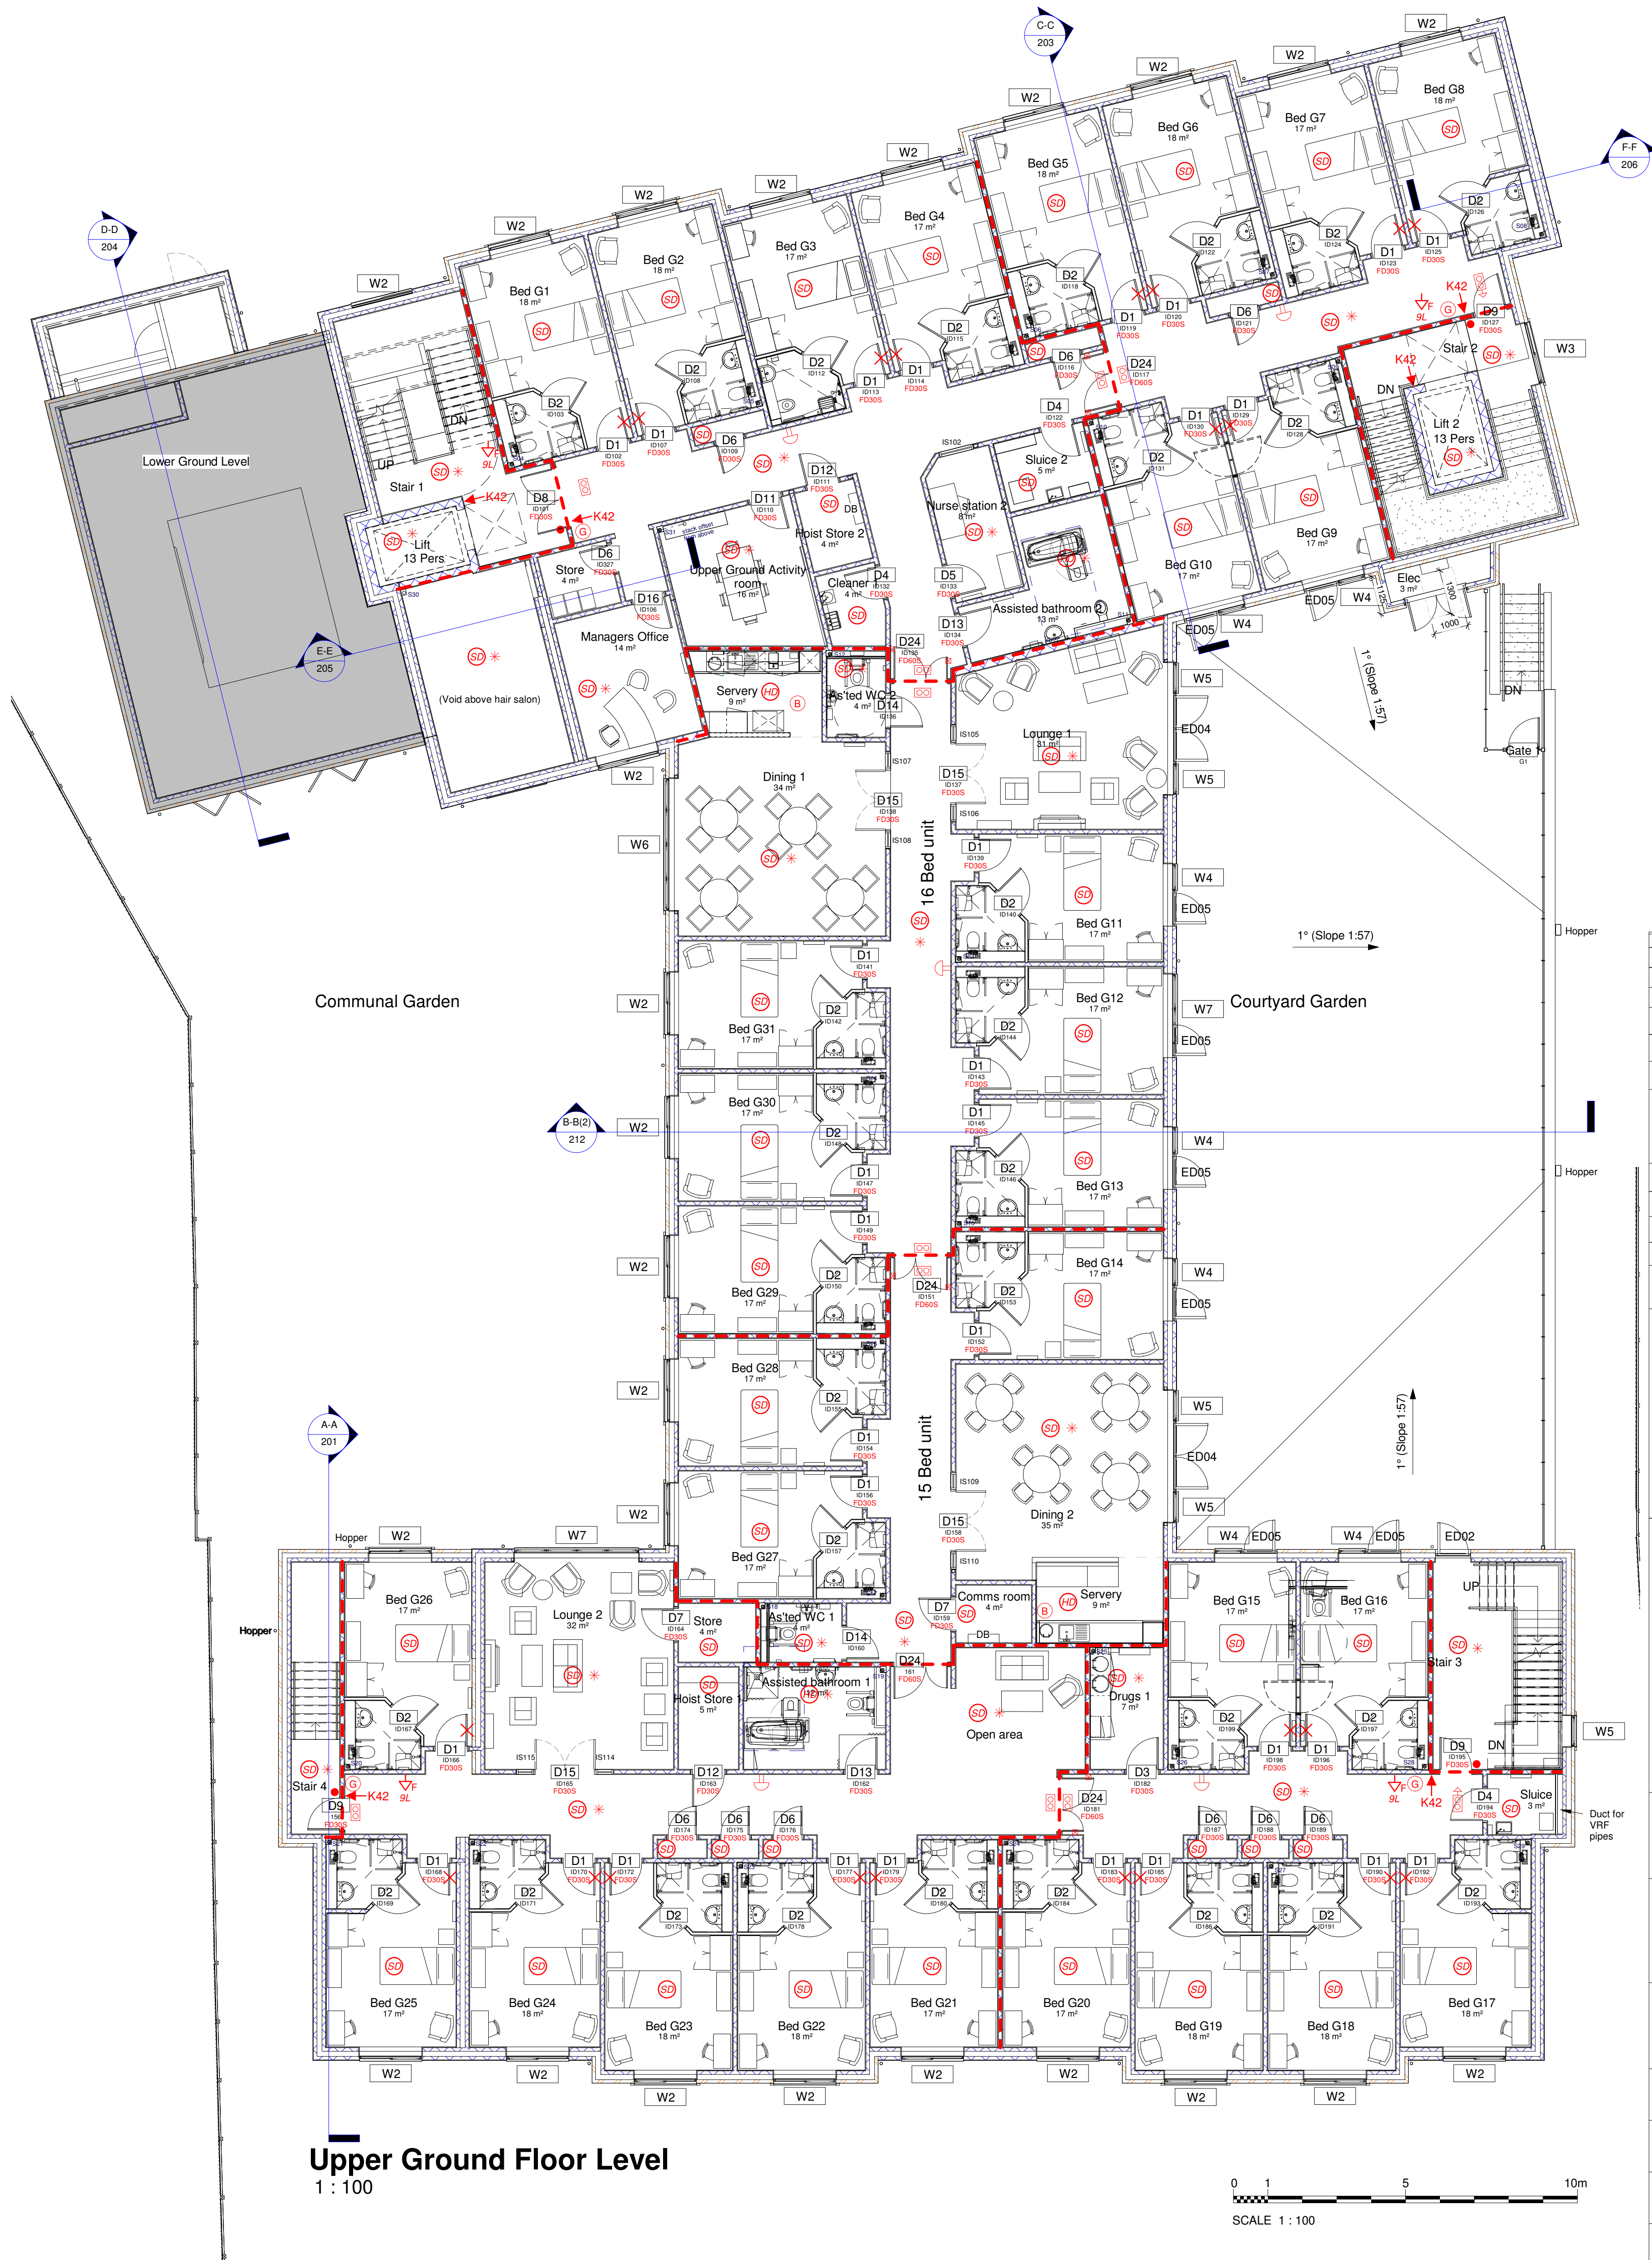

Rev	Date	Description	By	Chk
A	18/06/2019	Layout amended. Lift moved.	TE	JS
B	28/06/2019	Detail added. Minor amendments.	TE	JS
C	23/07/2019	Drainage amendments to sluices. Stairs amended.	TE	JS
D	01/11/2019	Store above hairdresser omitted.	TE	JS
E	14/11/2019	Wall adjacent to hair salon amended to cavity construction	TE	JS
F	09/12/2019	Sluice 2 amended. En suite walls to external walls co-ordinated with Wards.	TE	JS
G	28/01/2020	Electrical cupboard added for incoming services. Amendments to door widths as DTM. Rooms renamed - Comms room. Layout amended, nurse station omitted and open space added. Boxing added to As'd baths/sluices.	TE	JS
H	18/03/2020	Interconnecting doors added to Rooms G9 / G10 and G15/ G16	TE	JS
J	18/03/2020	Electrical cupboard dimensions amended.	TE	JS
K	01/06/2020	Screens omitted from nurse station. Amedments as LS e-mail 26.05.2020	TE	JS
L	06/12/2020	Generally co-ordinated for re-issue	TE	JS

NOTES

DO NOT SCALE, USE FIGURED DIMENSIONS ONLY.

ALL DIMENSIONS TO BE VERIFIED ON SITE PRIOR TO THE COMMENCEMENT OF ANY WORK OR THE PRODUCTION OF ANY SHOP DRAWING. ALL DISCREPANCIES TO BE REPORTED TO THE ARCHITECT.

THIS DRAWING IS TO BE READ IN CONJUNCTION WITH ALL RELATED ARCHITECT'S AND ENGINEER'S DRAWINGS AND ANY OTHER RELEVANT INFORMATION.

THIS DRAWING IS © COPYRIGHT OF DWA ARCHITECTS (LONDON) LTD.

DWA ARCHITECTS

DWA Architects (London) Ltd
Cyclops House
Link Business Park
York
United Kingdom
YO10 3JB

01904 544 400
dwa@dwa-architects.co.uk
www.dwa-architects.co.uk

Client
Glenholme Senior Living (Spalding) Limited

Project
Proposed 61 Bedroom Care Home on the Former Birds PH Site

Drawing Title
Upper Ground Floor Plan - Proposed GA and Fire Strategy

Drawing Status
CONSTRUCTION

Scale @ A1
As indicated

Date
Nov 2018

Drawn By
TE

Checked By
JS

Job no.
G5105

Drawing no.
102

Rev
L