


Wall type Legend

- External wall with render finish
render finish as specification, on 100mm block work suitable to be used with render finish, 150mm cavity - infilled with insulation to habitable areas, 100mm block work - strength and specification guided by structural engineer with plasterboard on adhesive dabs to habitable areas unless noted otherwise
- Lift walls part of externals walls
As above but with 215mm block work and plasterboard not required within shaft
- External wall with brick finish
102.5mm facing brick as specification, 150 / 170mm cavity infilled with insulation to habitable areas, 100mm block work strength and specification guided by structural engineer with plasterboard on adhesive dabs to habitable areas unless noted otherwise
- Internal block work wall
100mm block work - strength and specification guided by structural engineer with plasterboard on adhesive dabs to habitable areas unless noted otherwise
- Internal metal stud wall
Internal wall formed with metal stud work and finished with plasterboard as per specification
- 2nd floor external walls
Insulation between trussed rafters and underdrawn with plasterboard laminate

Fire installation Legend

- Fire Alarm Actuation Point
- Fire Alarm Audible Warning Device
- Automatic Heat Detector
- Automatic Smoke Detector
- Non-maintained illuminated Exit Sign
- Non-maintained illuminated Exit Sign with Direction indicator
- Dry Powder Fire Extinguisher (3 Litre)
- Foam spray Fire Extinguisher (9 Litre)
- Carbon Dioxide Fire Extinguisher (2Kg)
- Fire Blanket
- Emergency Lighting
- Emergency Lighting (External)
- Digital Keypad Locking Device
- Indicates position of push button release on opposite side
- Green 'Break Glass' emergency release
- Location of wall mounted electro-magnetic hold open unit
- Swing-free hold open closer

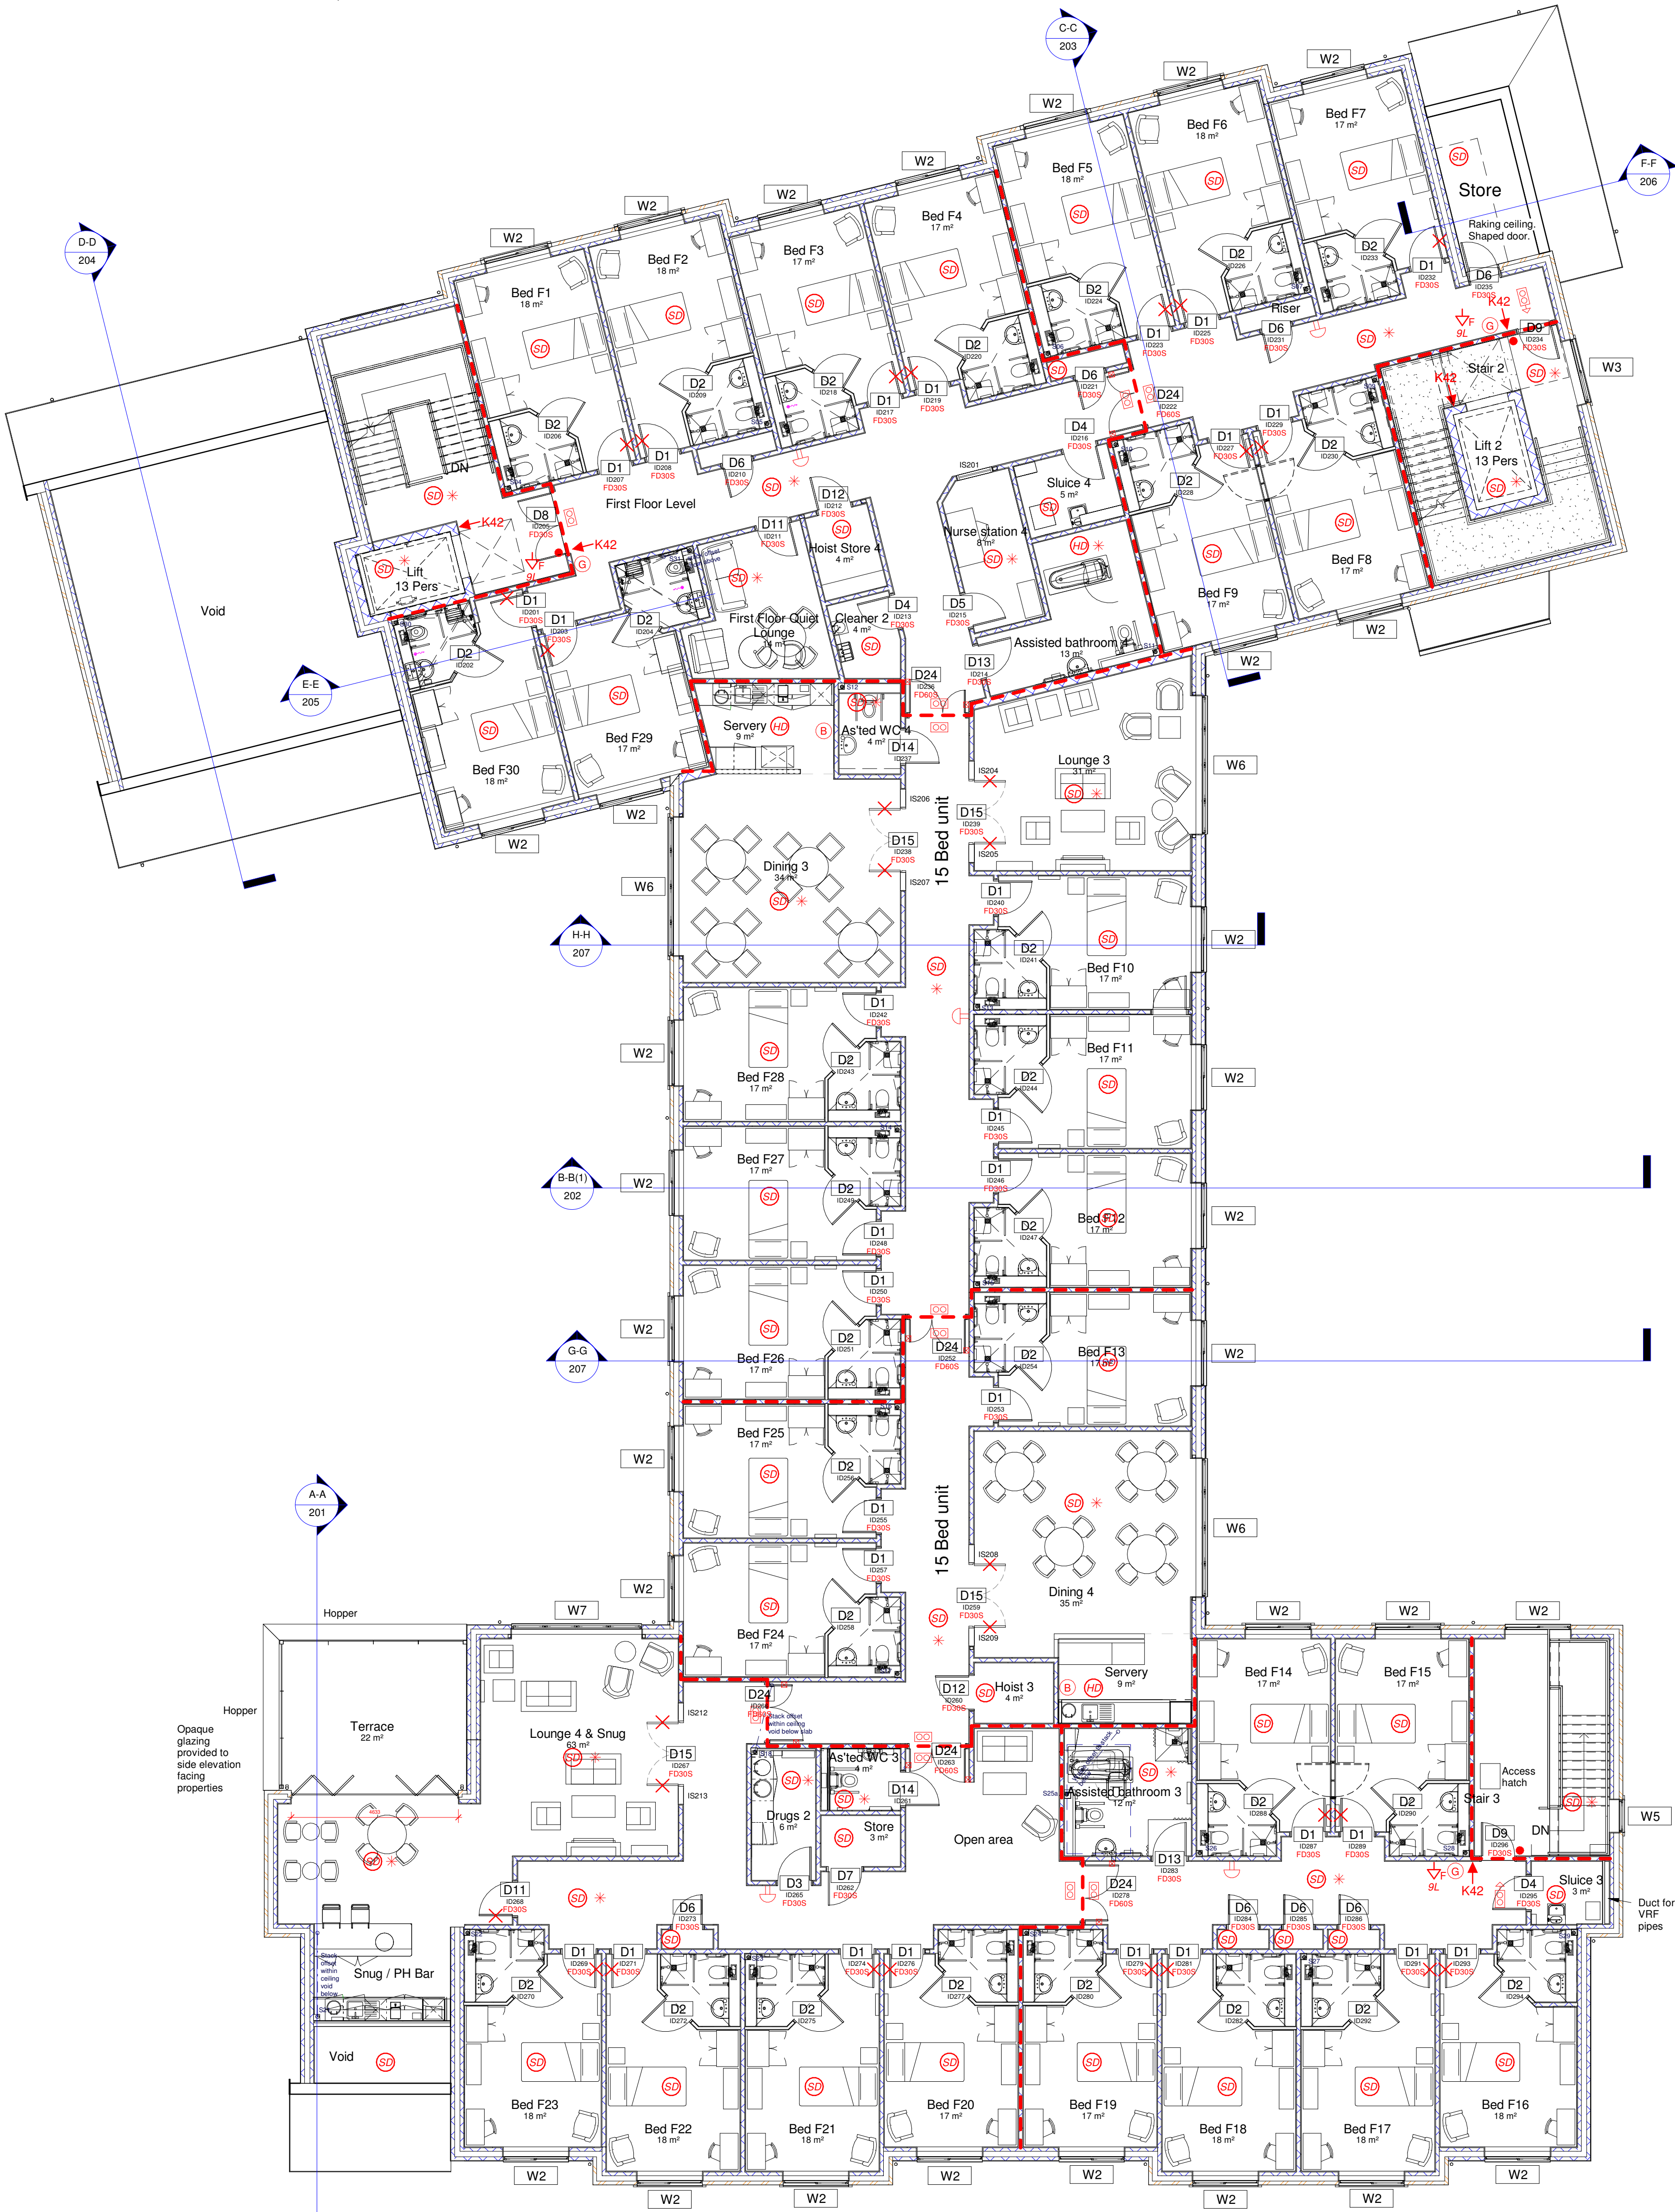

First Floor Level
1 : 100

Rev	Date	Description	By	Chk
A	Nov 2018	Amended. Terrace to dayroom added.	TE	JS
B	18/06/2019	Layout amended. Lift moved.	TE	JS
C	28/06/2019	Detail added. Minor amendments.	TE	JS
D	01/11/2019	Stair 3 amended	TE	JS
E	09/12/2019	Sluice 4 amended. En suite walls to external walls co-ordinated with Wards.	TE	JS
F	28/01/2020	Amendments to door widths as DTM. Layout amended, nurse station omitted and open space added. Boxing added to As'd baths/slucies.	TE	JS
G	18/03/2020	Interconnecting doors added to Rooms F8 / F9 and F14/F15	TE	JS
H	01/06/2020	Screens omitted from nurse station. Amendmets as LS e-mail 28.05.2020	TE	JS
J	17/09/2020	F24, F25, F27 & F28 doors amended	TE	JS
K	06/12/2020	Generally co-ordinated for re-issue	TE	JS

NOTES

DO NOT SCALE, USE FIGURED DIMENSIONS ONLY.

ALL DIMENSIONS TO BE VERIFIED ON SITE PRIOR TO THE COMMENCEMENT OF ANY WORK OR THE PRODUCTION OF ANY SHOP DRAWING. ALL DISCREPANCIES TO BE REPORTED TO THE ARCHITECT.

THIS DRAWING IS TO BE READ IN CONJUNCTION WITH ALL RELATED ARCHITECT'S AND ENGINEER'S DRAWINGS AND ANY OTHER RELEVANT INFORMATION.

THIS DRAWING IS © COPYRIGHT OF DWA ARCHITECTS (LONDON) LTD.

DWA

ARCHITECTS

DWA Architects (London) Ltd
Cyclops House
Link Business Park
York
United Kingdom
YO10 3JB

01904 544 400
dwa@dwa-architects.co.uk
www.dwa-architects.co.uk

Client
Glenholme Senior Living (Spalding) Limited

Project
Proposed 61 Bedroom Care Home on the Former Birds PH Site

Drawing Title
First Floor Plan - Proposed GA and Fire Strategy

Drawing Status CONSTRUCTION	Scale @ A1 As indicated	Date 10/23/18
Job no. G5105	Drawn By TE	Checked By JS
Drawing no. 103	Rev K	