




1 North (Front Elevation)
1 : 100

MATERIALS & FINISHES

- 1 Walls: Forterra Burwell Buff
- 2 Walls: Render - Monocouche Ivory
- 3 Roof: Redland Mini Stonewold Slate Grey
- 4 Feature Stone: Stone surrounds and ceils - Proctors Light Portland
- 5 Windows: UPVC White,
- 6 Rain Water Goods UPVC Black
- 7 Fascias and Soffits: UPVC White
- 8 Trespa cladding
- 9 Glazed roflight (Smoke control)
- 10 Glazed balustrading to terrace with steel stanchions
- 11 Feature red banded brickwork corbelled recessed

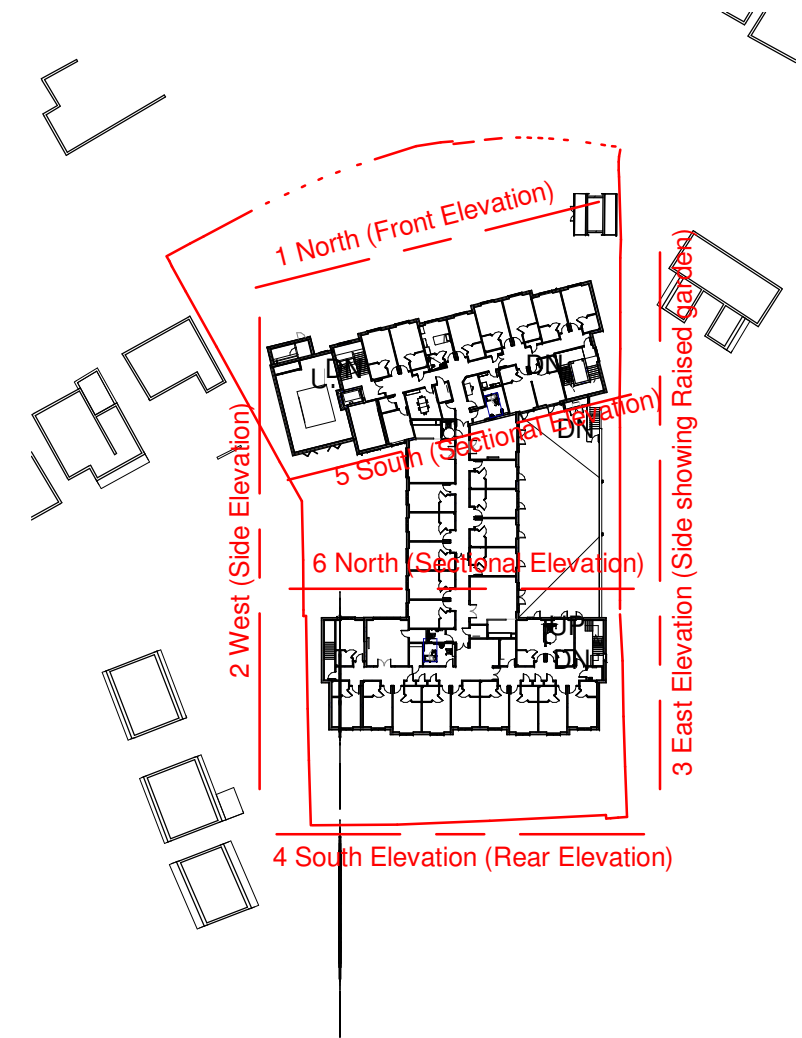

Elevation Key plan
1 : 1000

DRAWING REVISIONS				
REV	DESCRIPTION	DATE	BY	CHK
A	Brick material amended	06/03/2019	TE	JS
B	Amended Generally. Window and Door references added.	29/07/2019	TE	JS
C	LGL amended	31/10/2019	TE	JS
D	Roof lights omitted as DTM	28/01/2020	TE	JS
E	Entrance doors amended	20/03/2020	TE	JS
F	Signage amended as approval	06/12/2020	TE	JS

NOTES

DO NOT SCALE. USE FIGURED DIMENSIONS ONLY.

ALL DIMENSIONS TO BE VERIFIED ON SITE PRIOR TO THE COMMENCEMENT OF ANY WORK OR THE PRODUCTION OF ANY SHOP DRAWING. ALL DISCREPANCIES TO BE REPORTED TO THE ARCHITECT.

THIS DRAWING IS TO BE READ IN CONJUNCTION WITH ALL RELATED ARCHITECTS AND ENGINEERS DRAWINGS AND ANY OTHER RELEVANT INFORMATION.

THIS DRAWING IS COPYRIGHT © OF DWA ARCHITECTS (LONDON) LTD.

DWA
ARCHITECTS

DWA Architects (London) Ltd
Cyclops House
Link Business Park
York
United Kingdom
YO10 3JB

01904 544 400
dwa@dwa-architects.co.uk
www.dwa-architects.co.uk


CLIENT
Glenholme Senior Living (Spalding) Limited

PROJECT
Proposed 61 Bedroom Care Home on the Former Birds PH Site

DRAWING TITLE
Proposed Elevations 1

DRAWING STATUS
CONSTRUCTION

SCALE As indicated	DATE 10/31/18		
DRAWN BY TE	CHECKED BY JS		
JOB NO. G5105	DWG NO. 41	REV F	

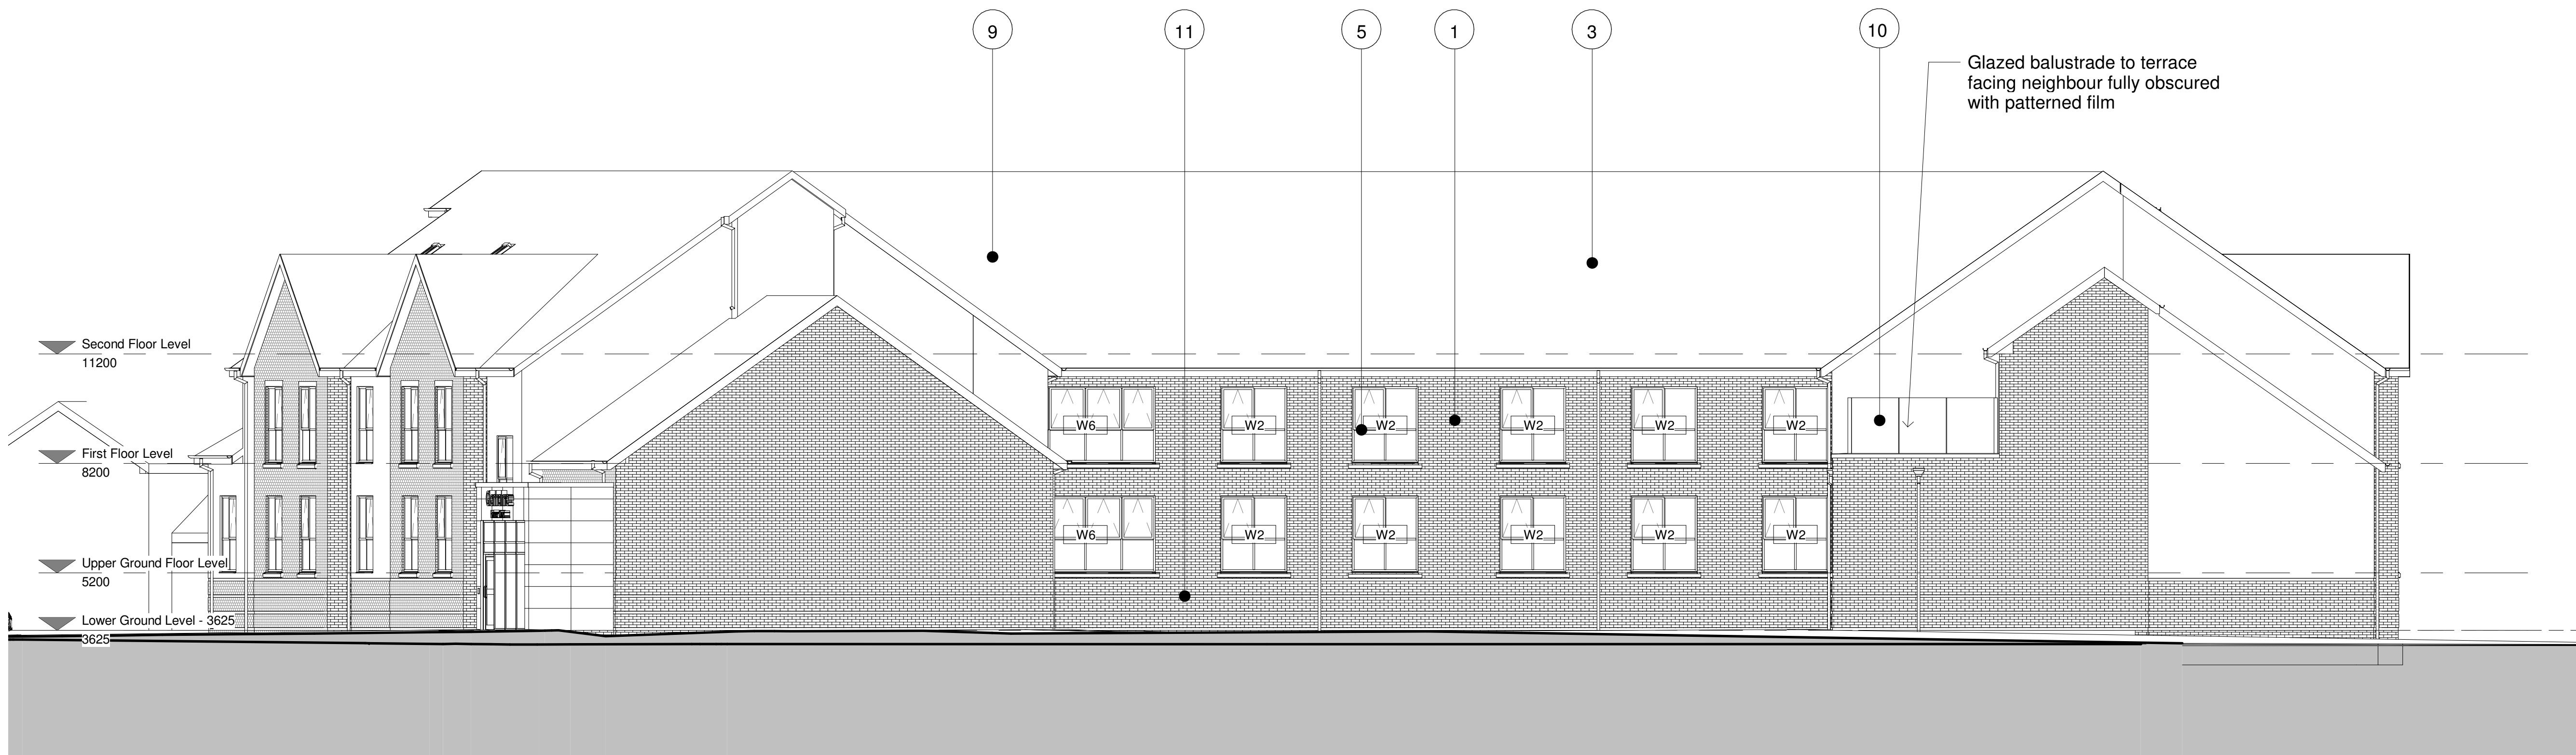

2 West (Side Elevation)
1 : 100

0 1 5 10m
SCALE 1 : 100