


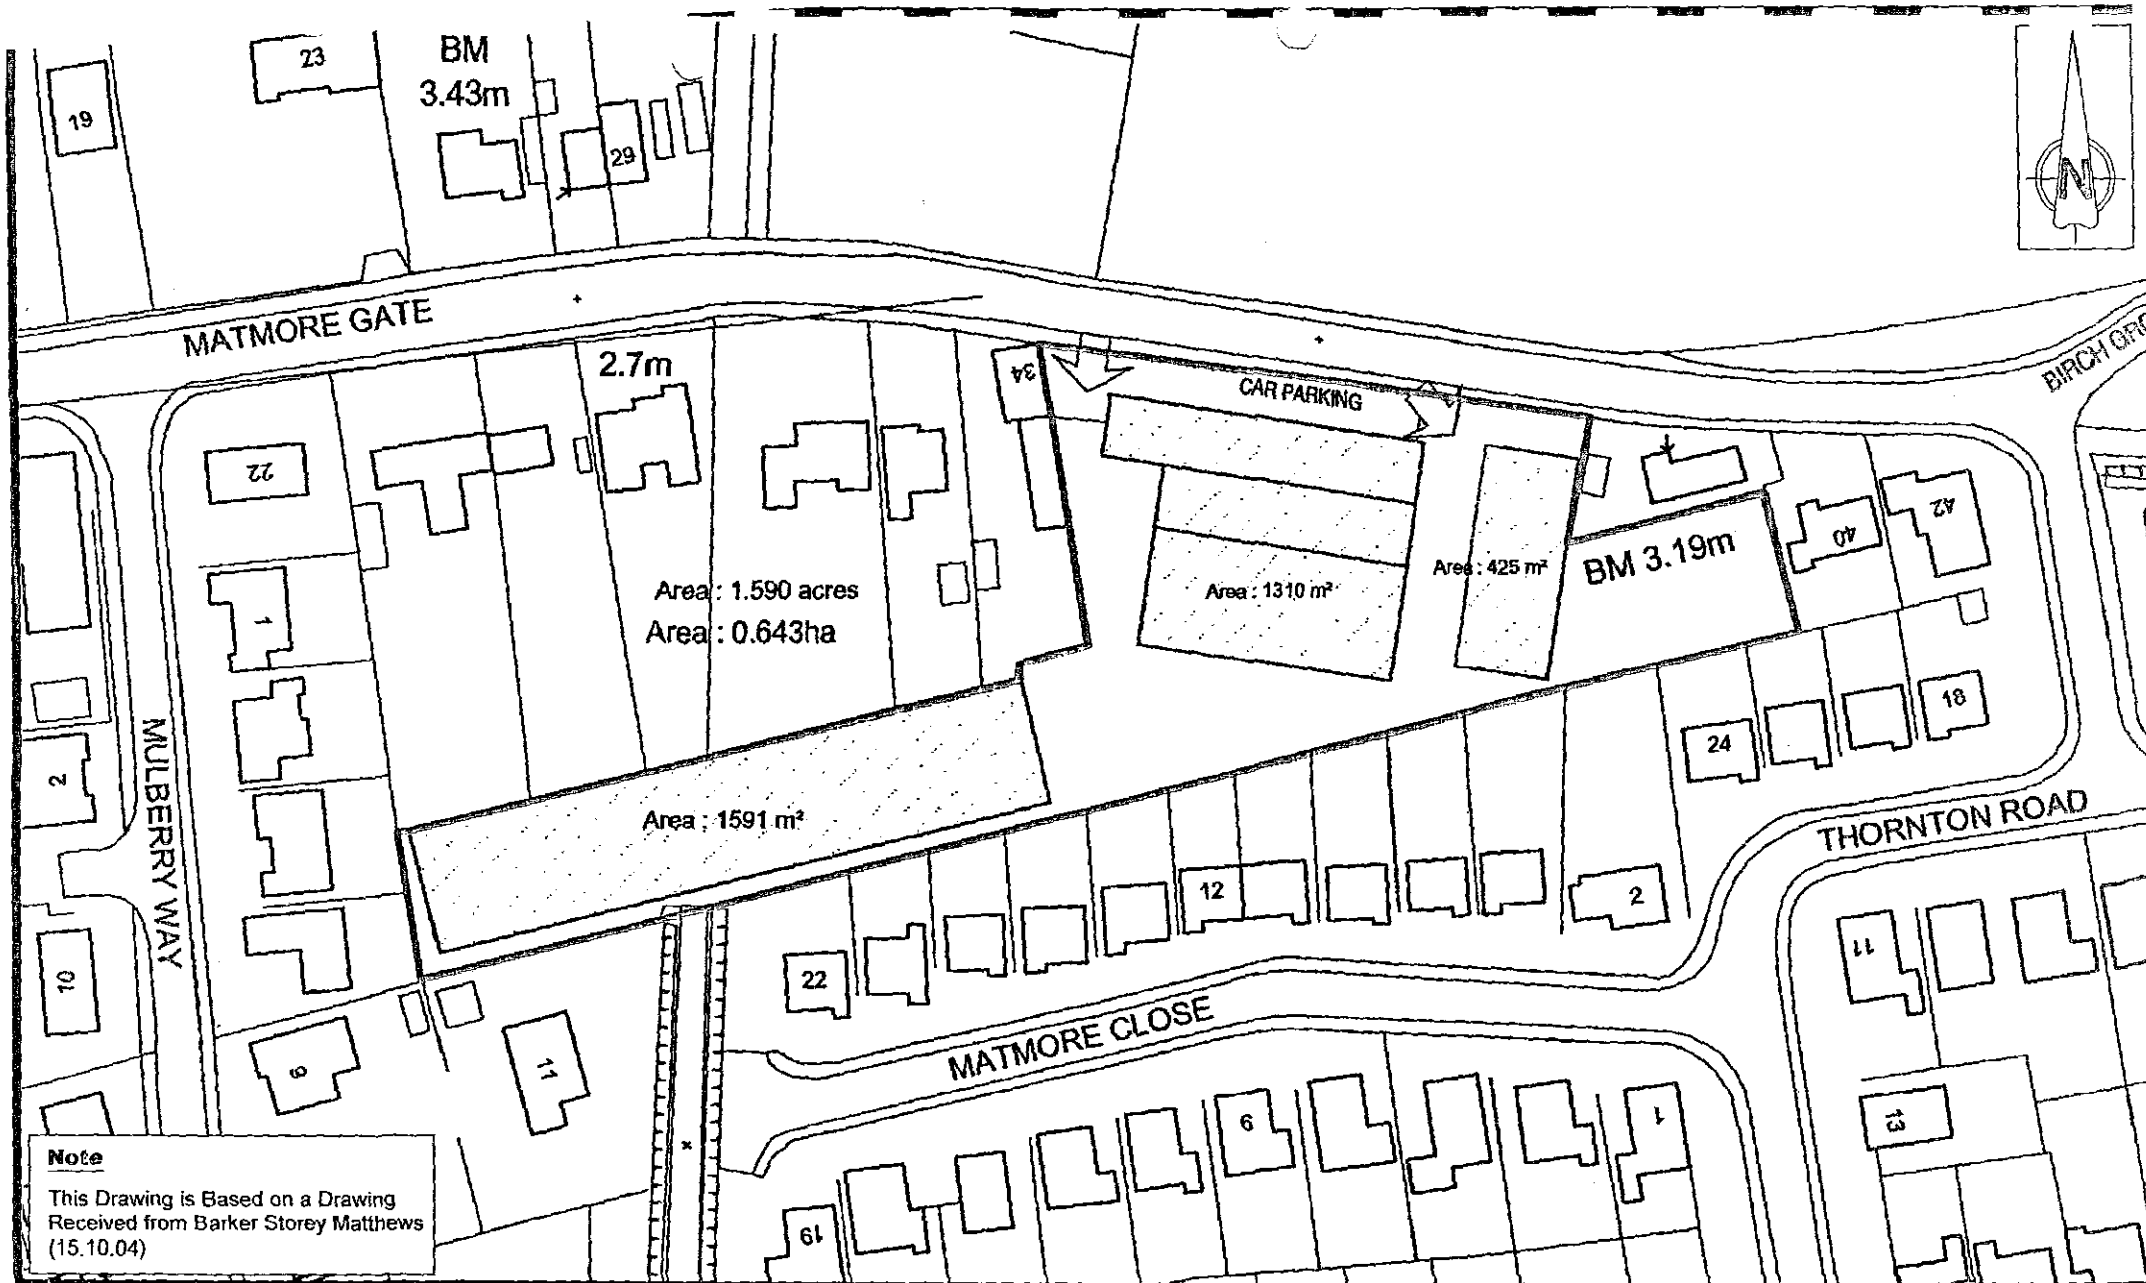

Note

This Drawing is Based on a Drawing
Received from Barker Storey Matthews
(15.10.04)

Cullen
consultants

BULLEN CONSULTANTS LIMITED
Bakwell Road, Orton Southgate, Peterborough PE2 6XU
Telephone 01733 391456 Fax 01733 391139
Email peterborough@cullen.co.uk Website www.cullen.co.uk
Registered in England No. 3340659 Registered Office 128 Victoria Road, Darlington DL1 5JJ

PROJECT

MATMORE GATE, SPALDING
FLOOD RISK ASSESSMENT

TITLE

FIGURE 3.0
SITE PLAN

CLIENT

GEE TEE GARDEN PRODUCTS

DRAWN BY	CHECKED BY.	APPR. BY	DATE
SMW	BB	CM	NOVEMBER 2004
SCALE	PROJECT NO.	DRAWING NO.	