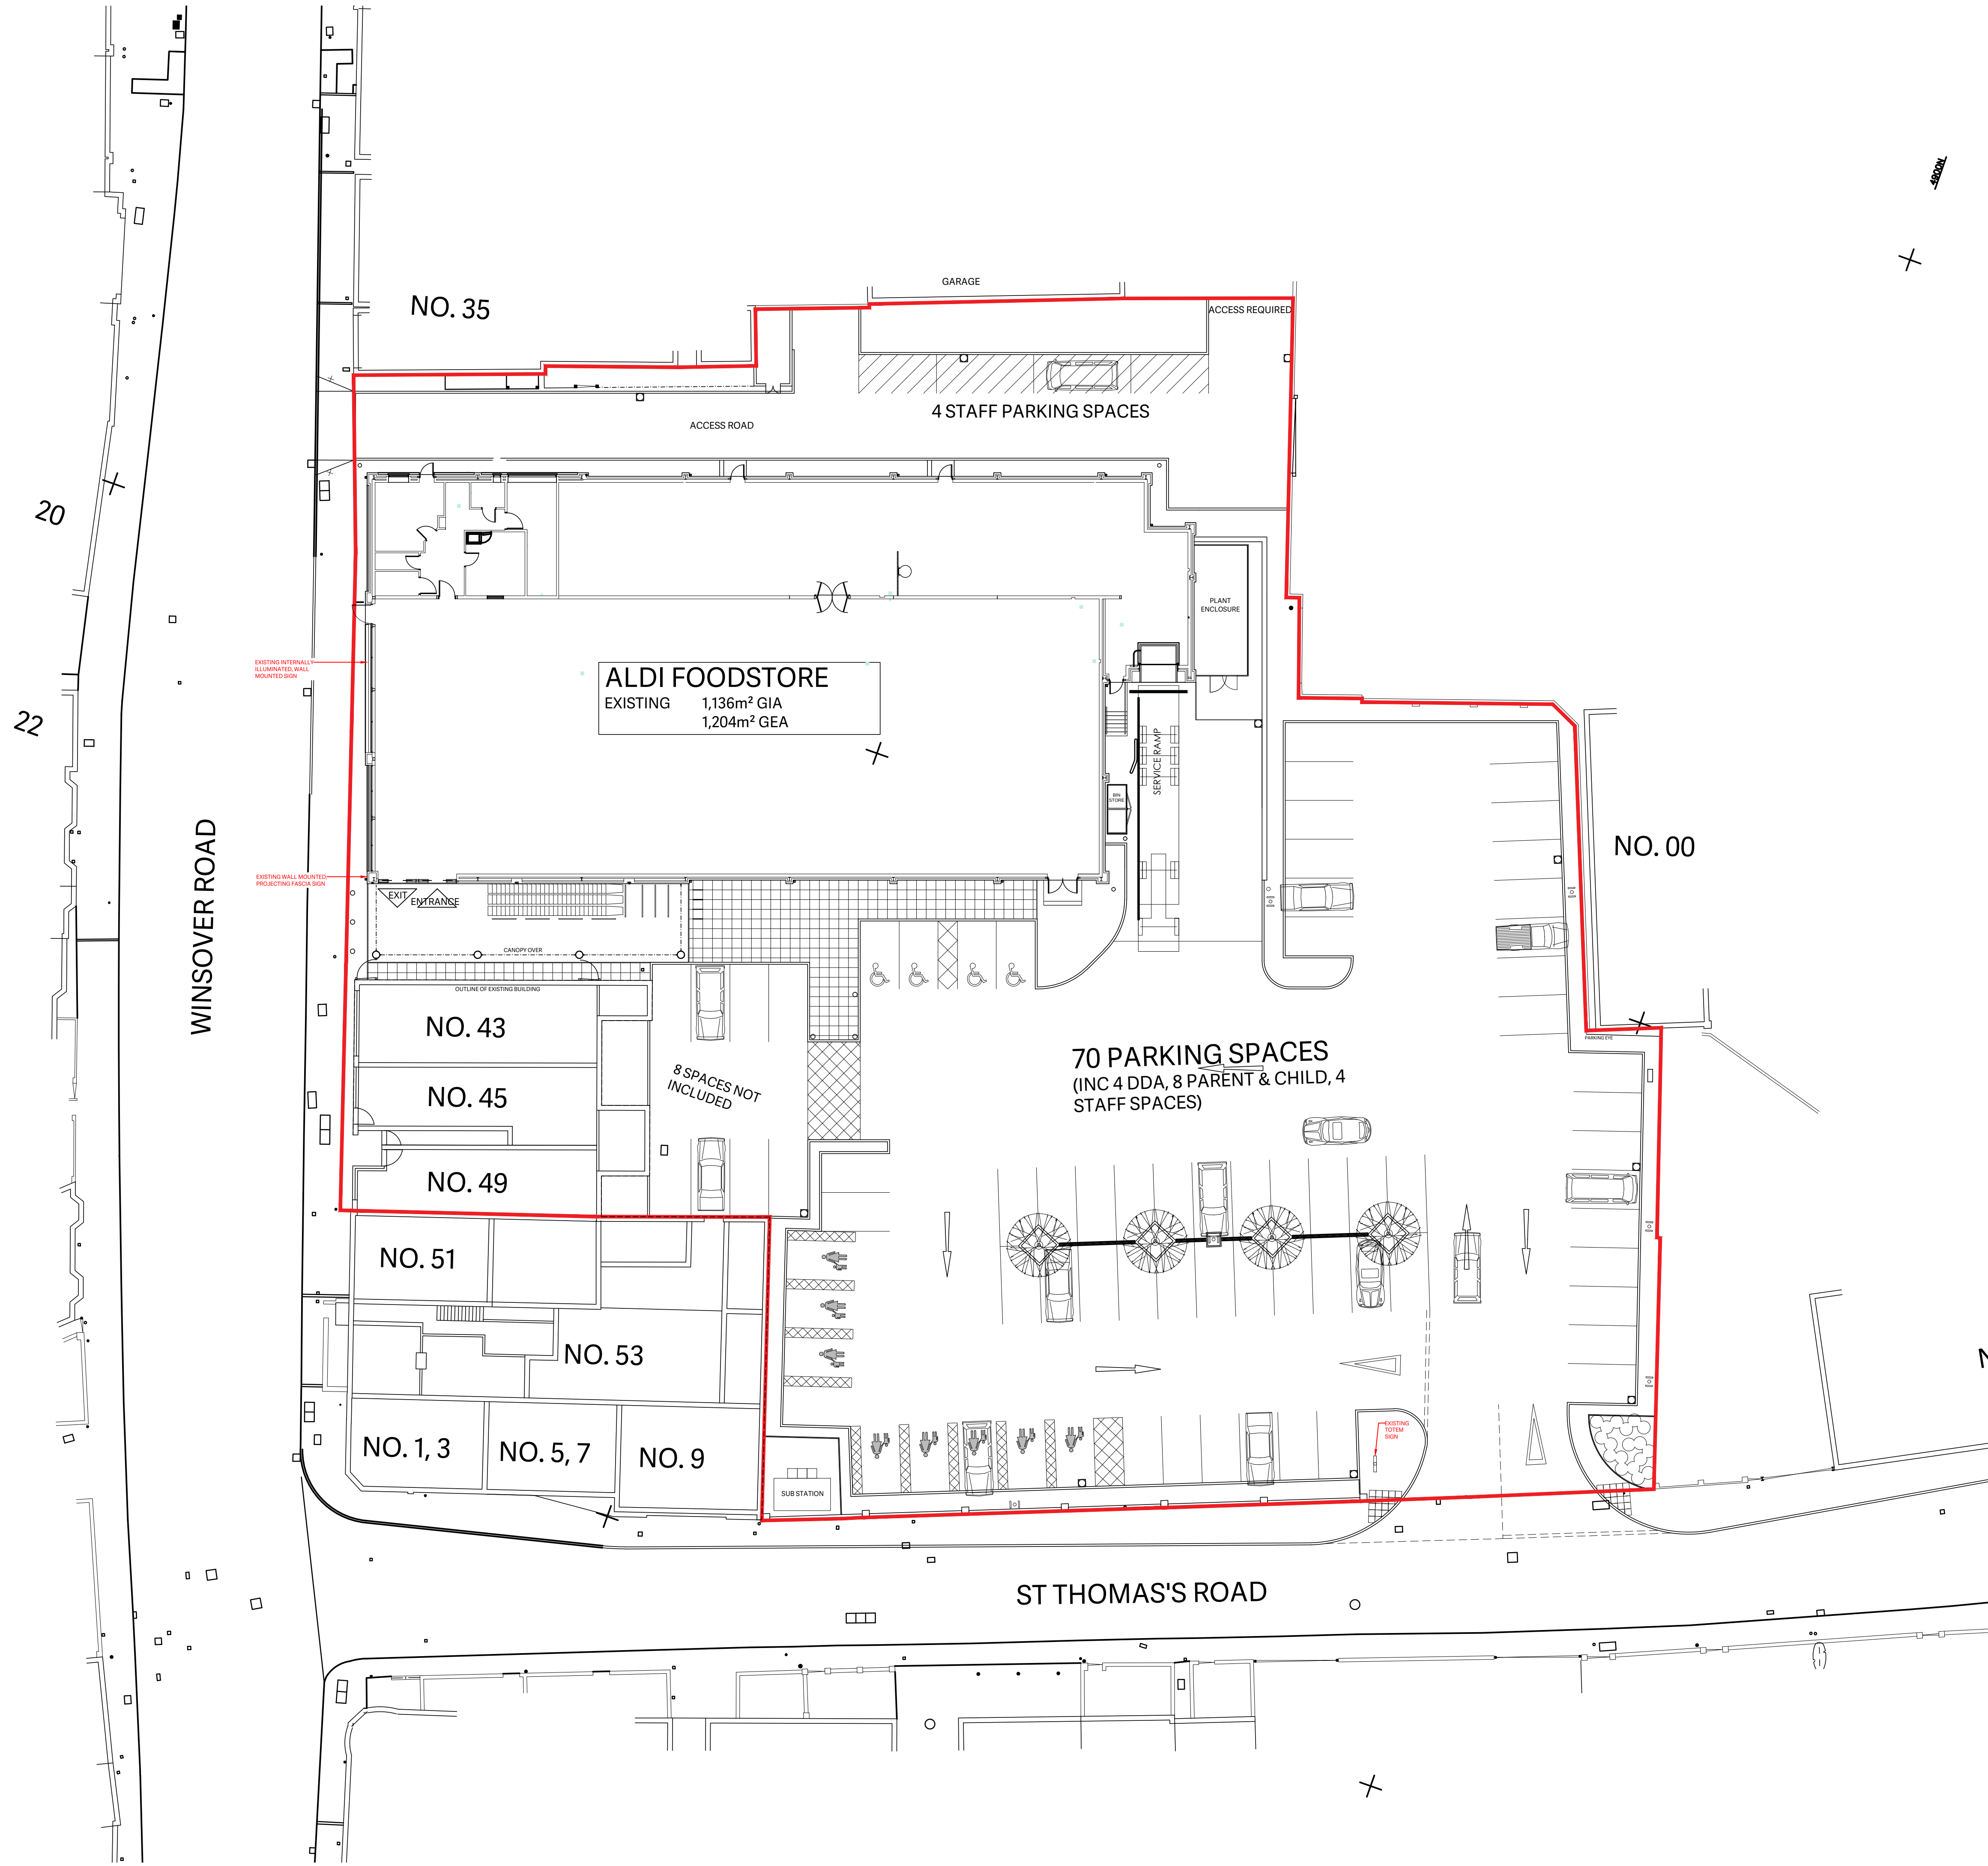


STOAS Architects
PLANNING ISSUE

STOAS
ARCHITECTS

1 DUNSTON PLACE - DUNSTON ROAD - CHESTERFIELD - S41 8NL - TEL 01246 389 860
216 FORT DUNLOP - FORT PARKWAY - BIRMINGHAM - B24 9FD - TEL 0121 747 1943

CLIENT ALDI STORES LTD

PROJECT WINSOVER ROAD, SPALDING
STORE EXTENSION

TITLE EXISTING SITE PLAN

DATE 25/10/2016 SCALE 1:200 @ A1

DRAWN JLH CHECKED DCM

NORTH

DWG No. C15A85 - PS002 REVISION