



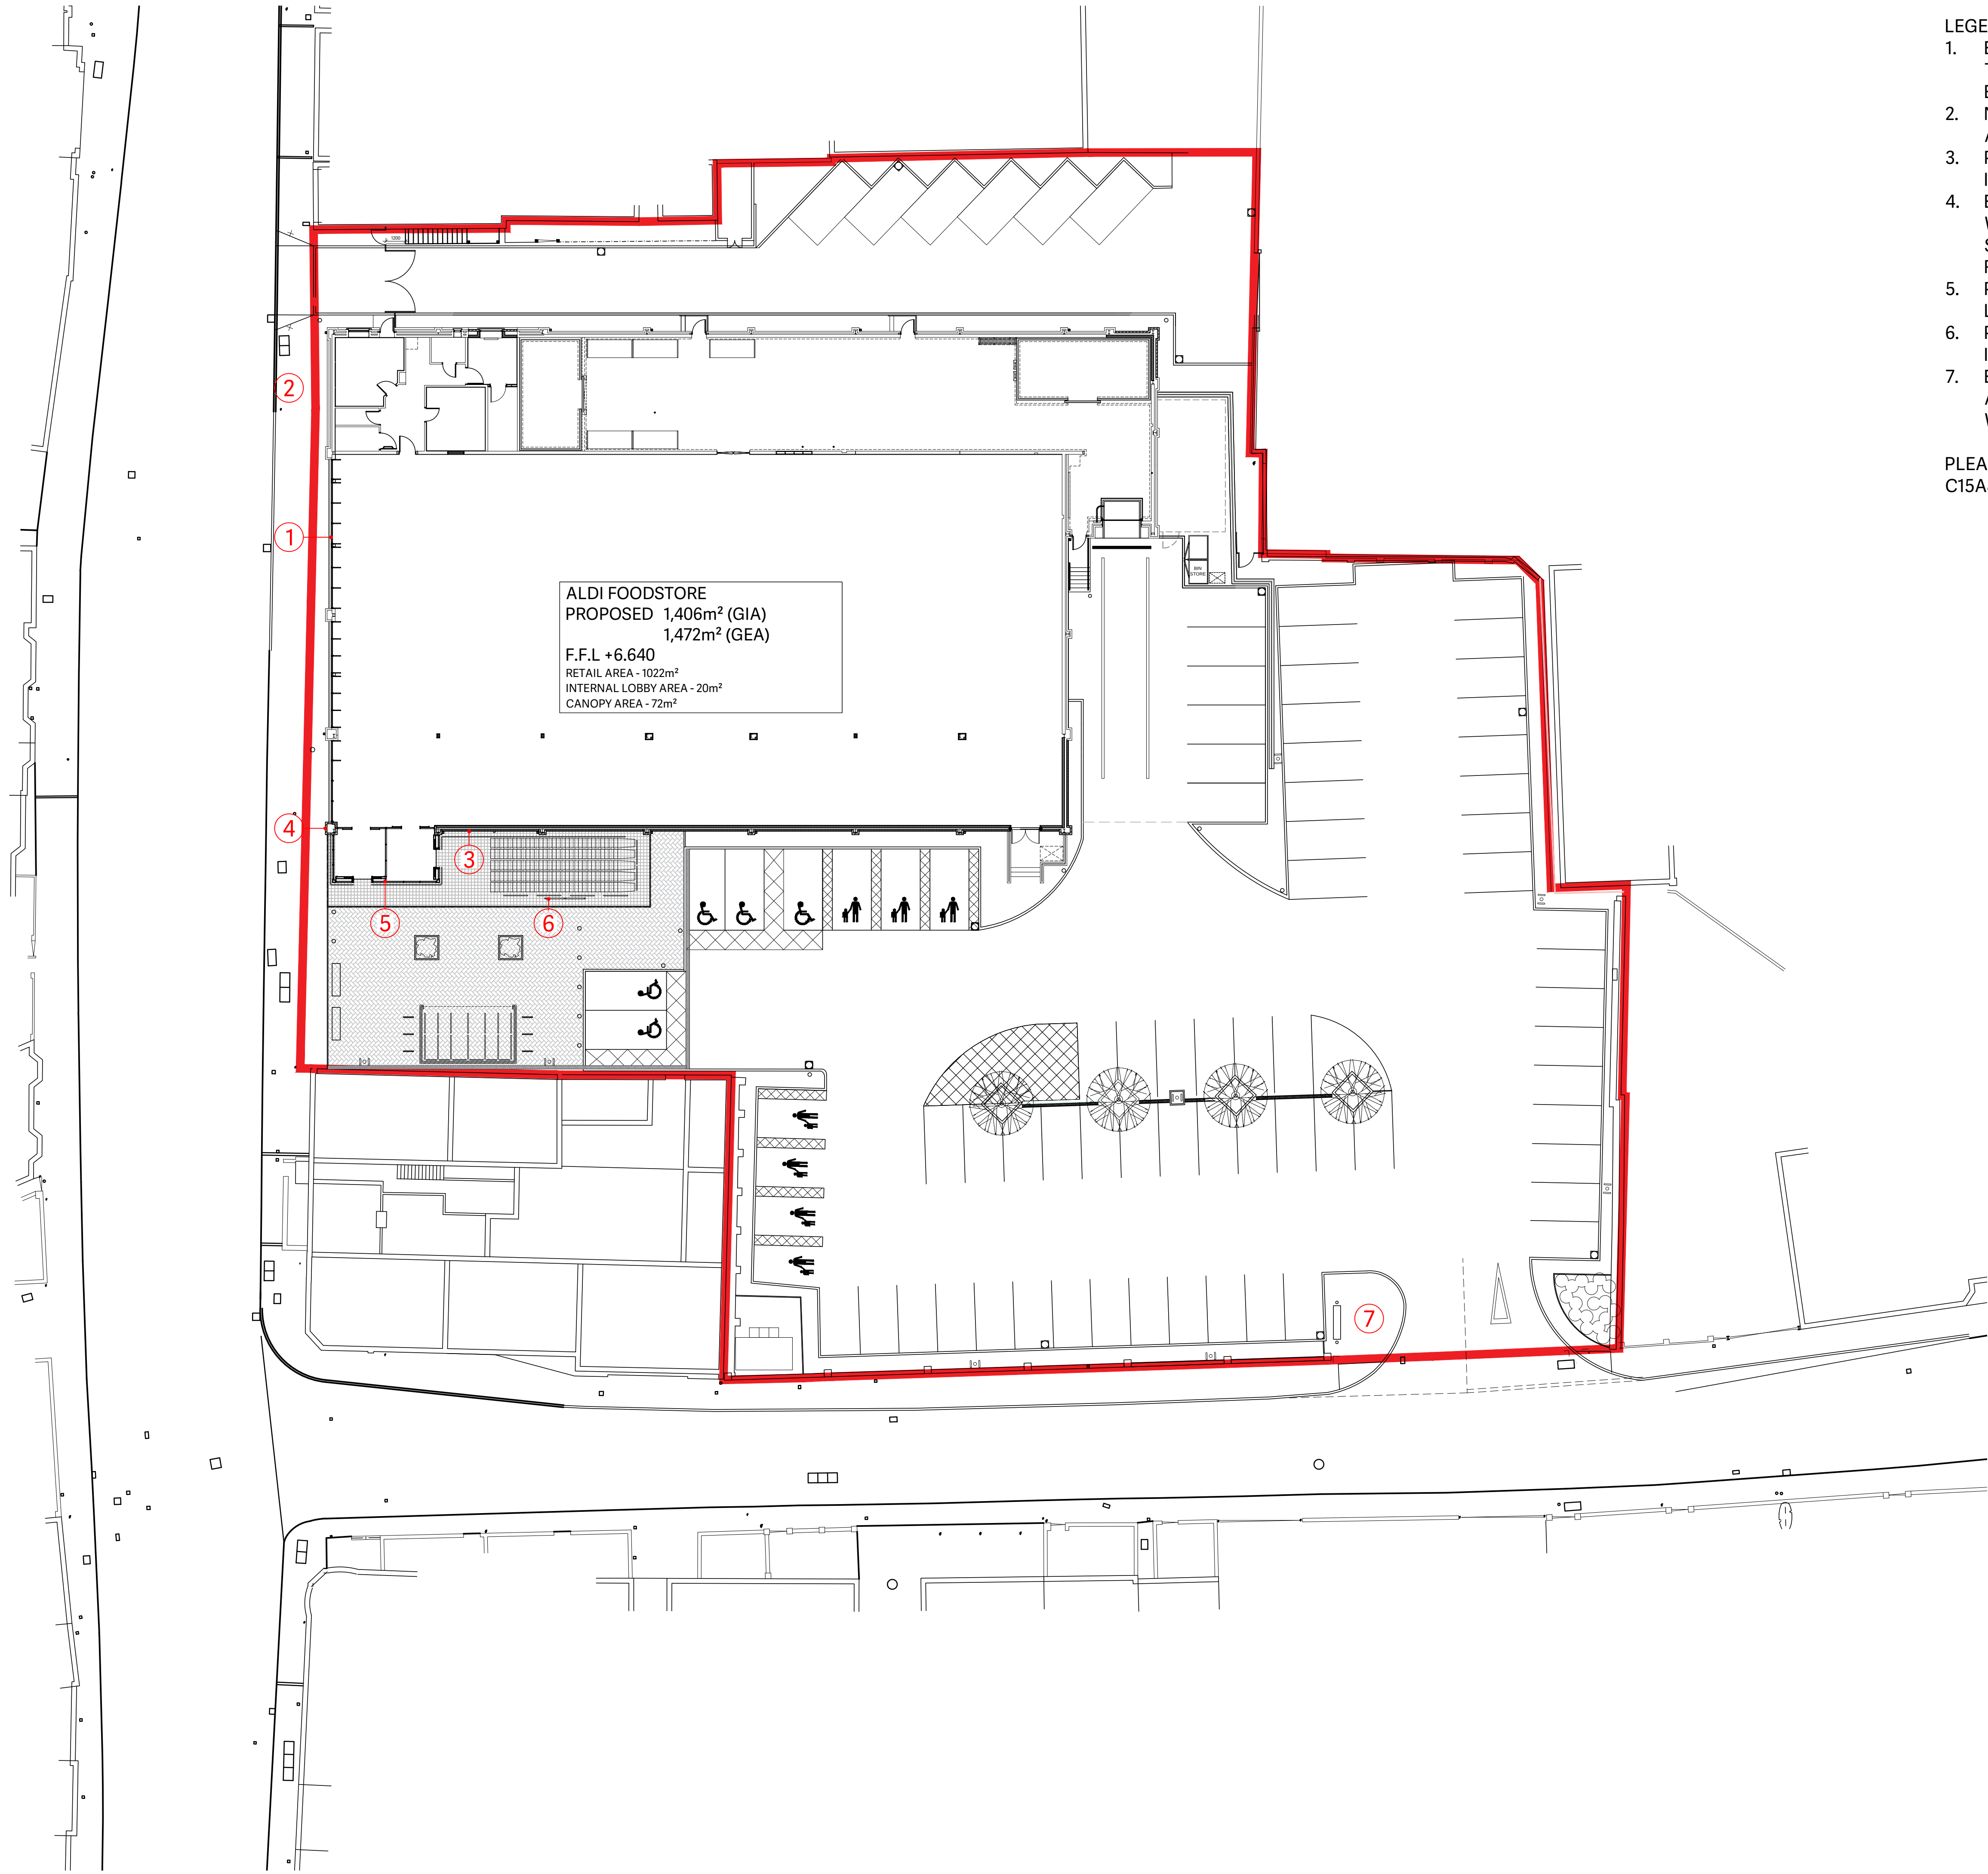

- LEGEND:
- 1. EXISTING WALL MOUNTED ALDI SIGN TO BE REPLACED WITH NEW TO MATCH EXISTING
 - 2. NEW VINYL GRAPHICS APPLIED TO ALUMINIUM BOARDING
 - 3. PROPOSED NEW WALL MOUNTED, INTERNALLY ILLUMINATED ALDI SIGN
 - 4. EXISTING, INTERNALLY ILLUMINATED WALL MOUNTED PROJECTING FASCIA SIGN TO BE REFURBISHED AND RELOCATED
 - 5. PROPOSED NEW VINYL GRAPHICS TO LOBBY
 - 6. PROPOSED NEW INTERNALLY ILLUMINATED POSTER SIGN
 - 7. EXISTING INTERNALLY ILLUMINATED ALDI TOTEM SIGN TO BE REPLACED WITH NEW

PLEASE SEE DRAWING C15A85 - PS005 AND C15A85 - PS006 FOR SIGNAGE DETAILS

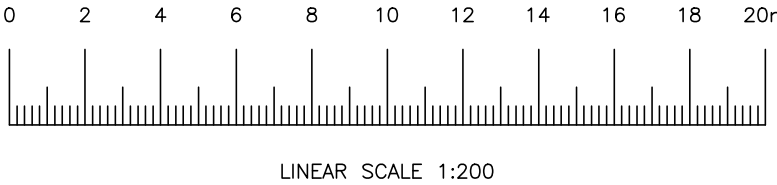

LINEAR SCALE 1:200

STOAS Architects
PLANNING ISSUE



1 DUNSTON PLACE - DUNSTON ROAD - CHESTERFIELD - S41 8NL - TEL 01246 389 860
216 FORT DUNLOP - FORT PARKWAY - BIRMINGHAM - B24 9FD - TEL 0121 747 1943

CLIENT ALDI STORES LTD

PROJECT WINSOVER ROAD, SPALDING
STORE EXTENSION

TITLE PROPOSED SITE PLAN

DATE 25/10/2016 SCALE 1:200 @ A1

DRAWN JLH CHECKED DCM

NORTH

DWG No. C15A85 - PS003 REVISION