




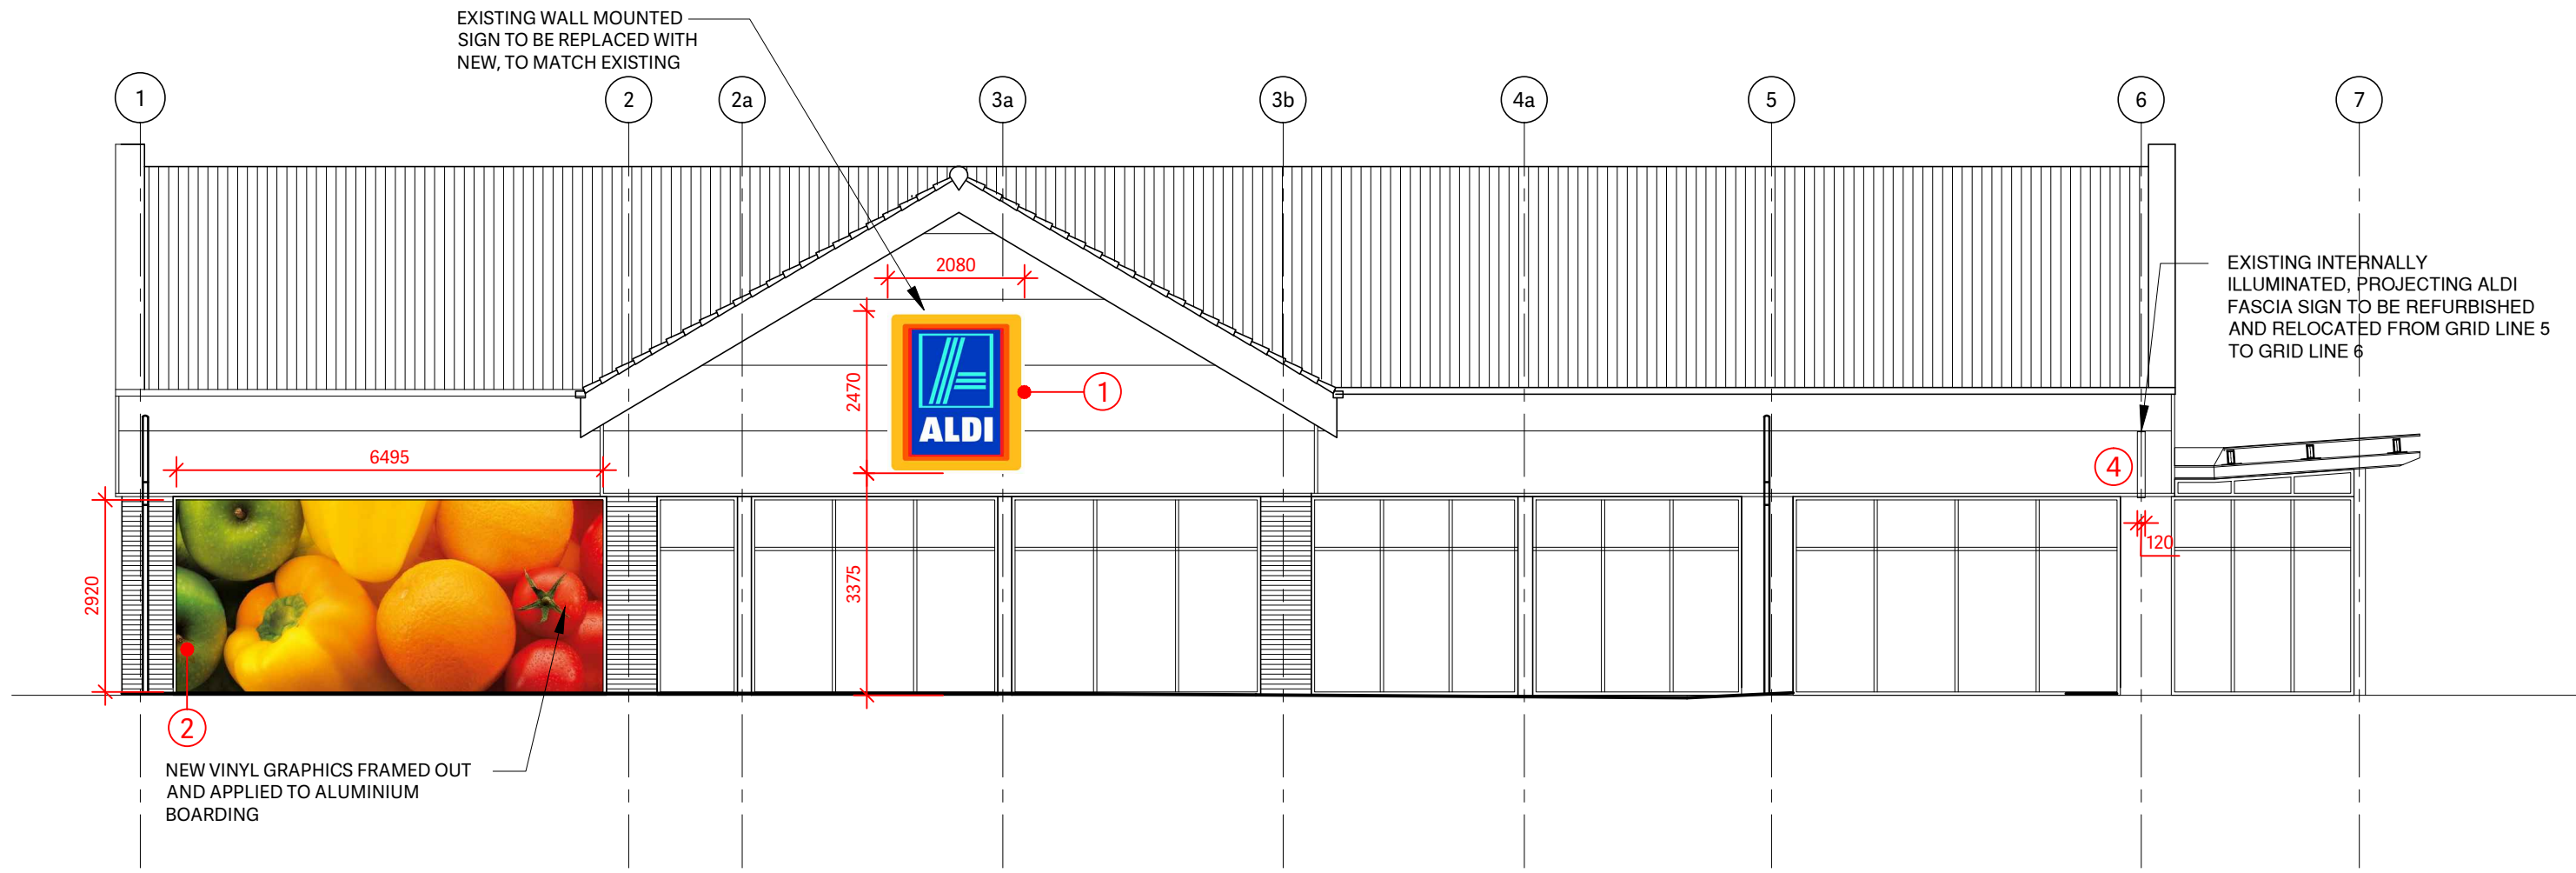


NORTH ELEVATION

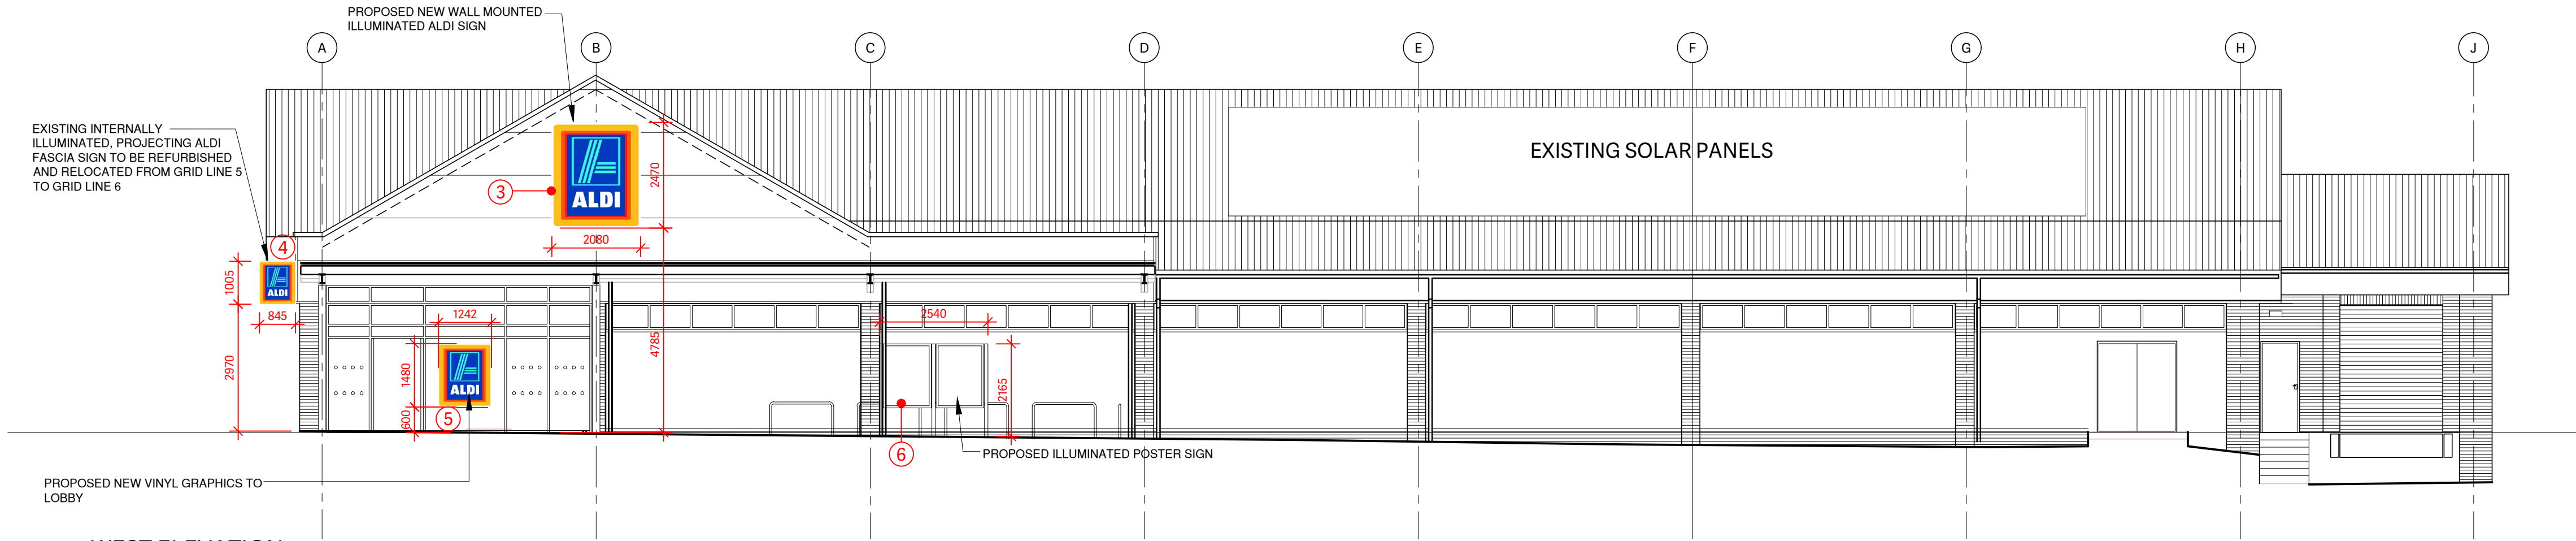

WEST ELEVATION

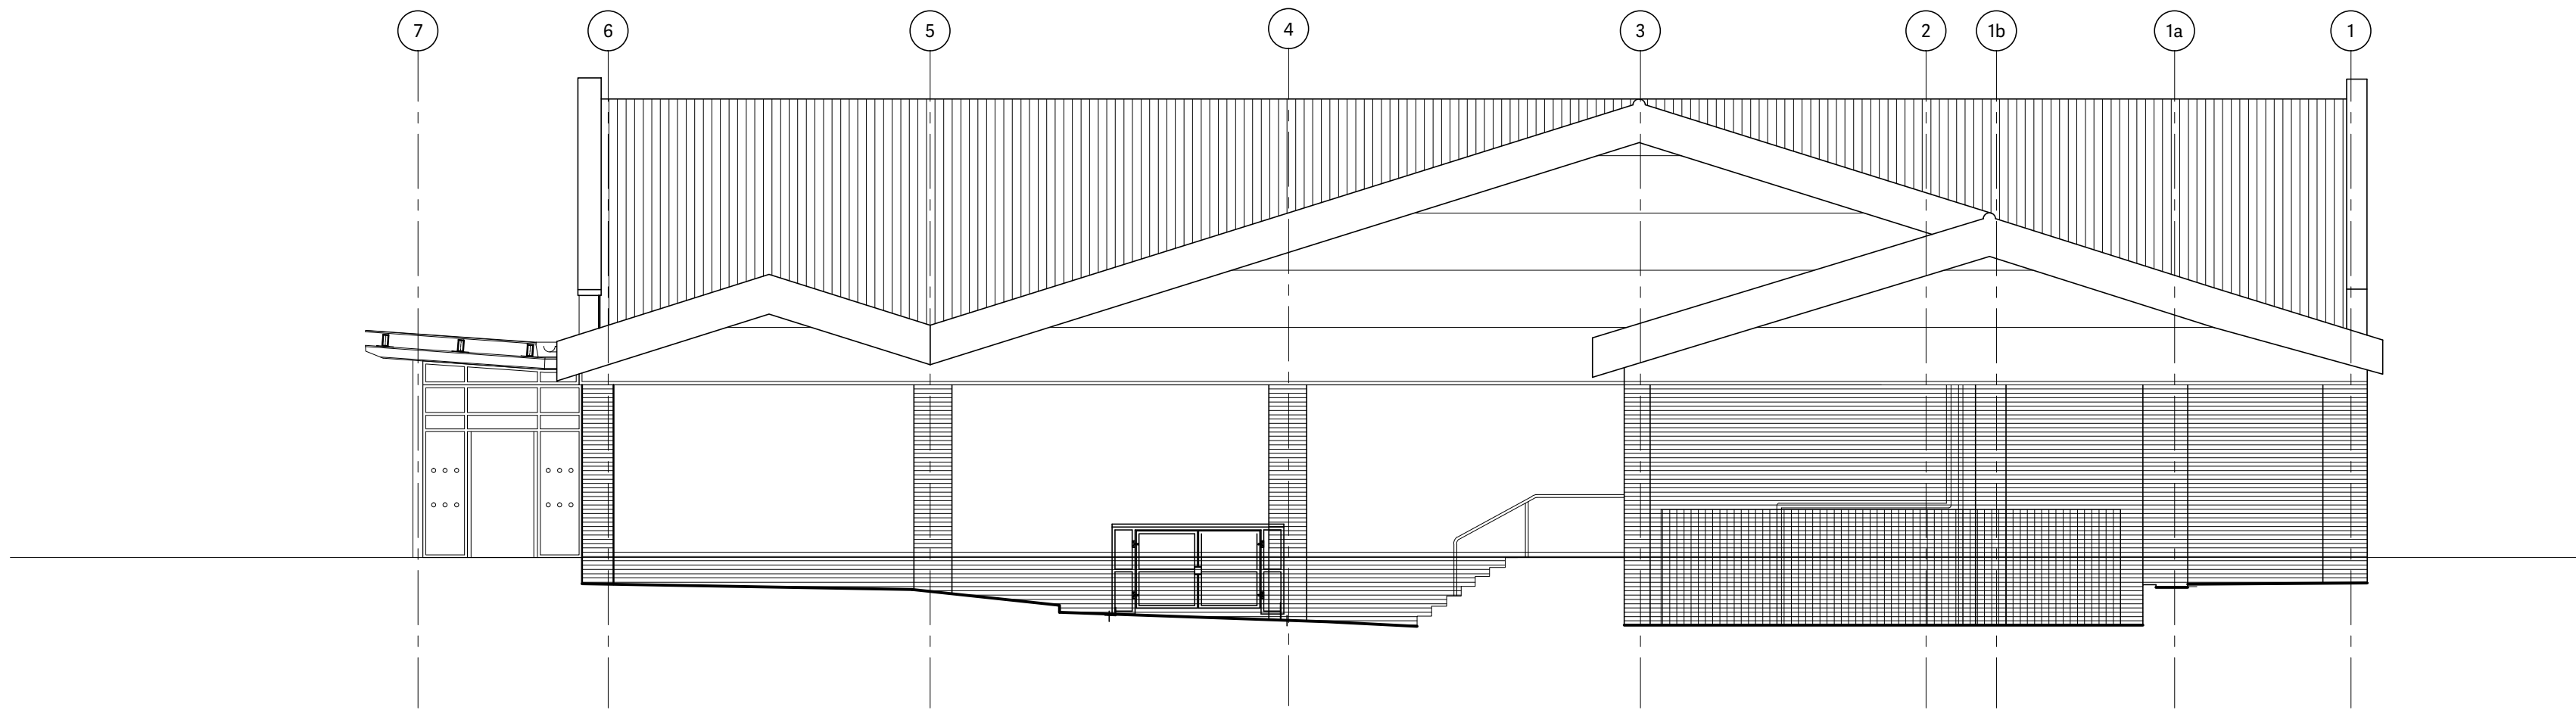


SOUTH ELEVATION

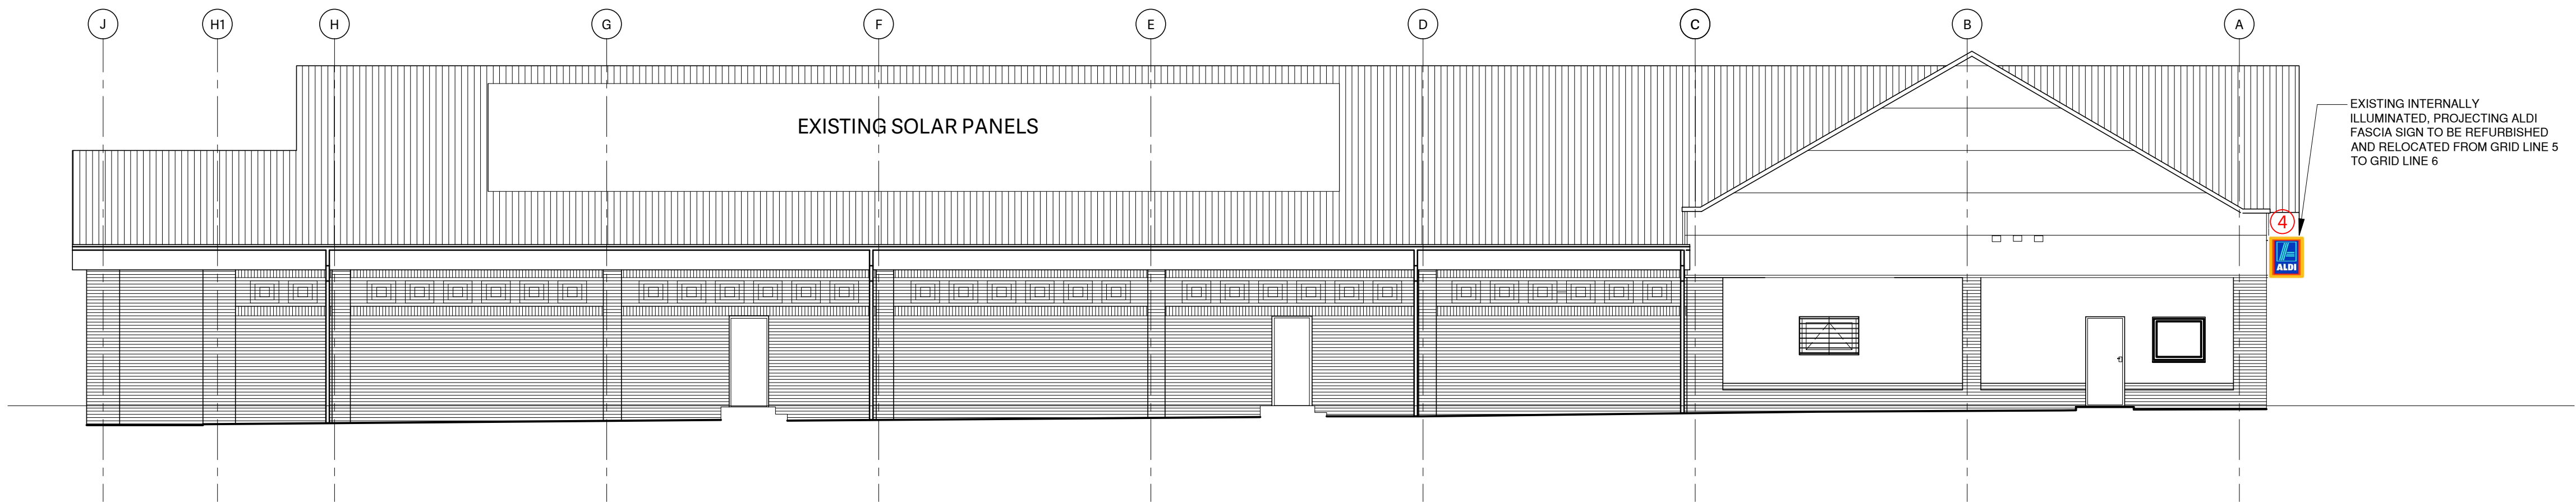

EAST ELEVATION

NOTE:
PLEASE REFER TO DRAWING C15A85 - PS006
FOR SIGNAGE DETAILS

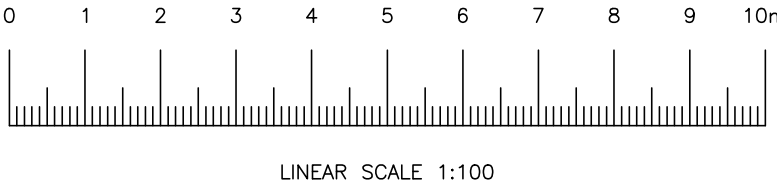

STOAS Architects
PLANNING ISSUE



1 DUNSTON PLACE - DUNSTON ROAD - CHESTERFIELD - S41 8NL - TEL 01246 389 860
216 FORT DUNLOP - FORT PARKWAY - BIRMINGHAM - B24 9FD - TEL 0121 747 1943

CLIENT ALDI STORES LTD

PROJECT WINSOVER ROAD, SPALDING
STORE EXTENSION

TITLE PROPOSED ELEVATIONS

DATE 28/10/2016 SCALE 1:100 @ A1

DRAWN JLH CHECKED DCM

NORTH

DWG No. C15A85 - PS005 REVISION